



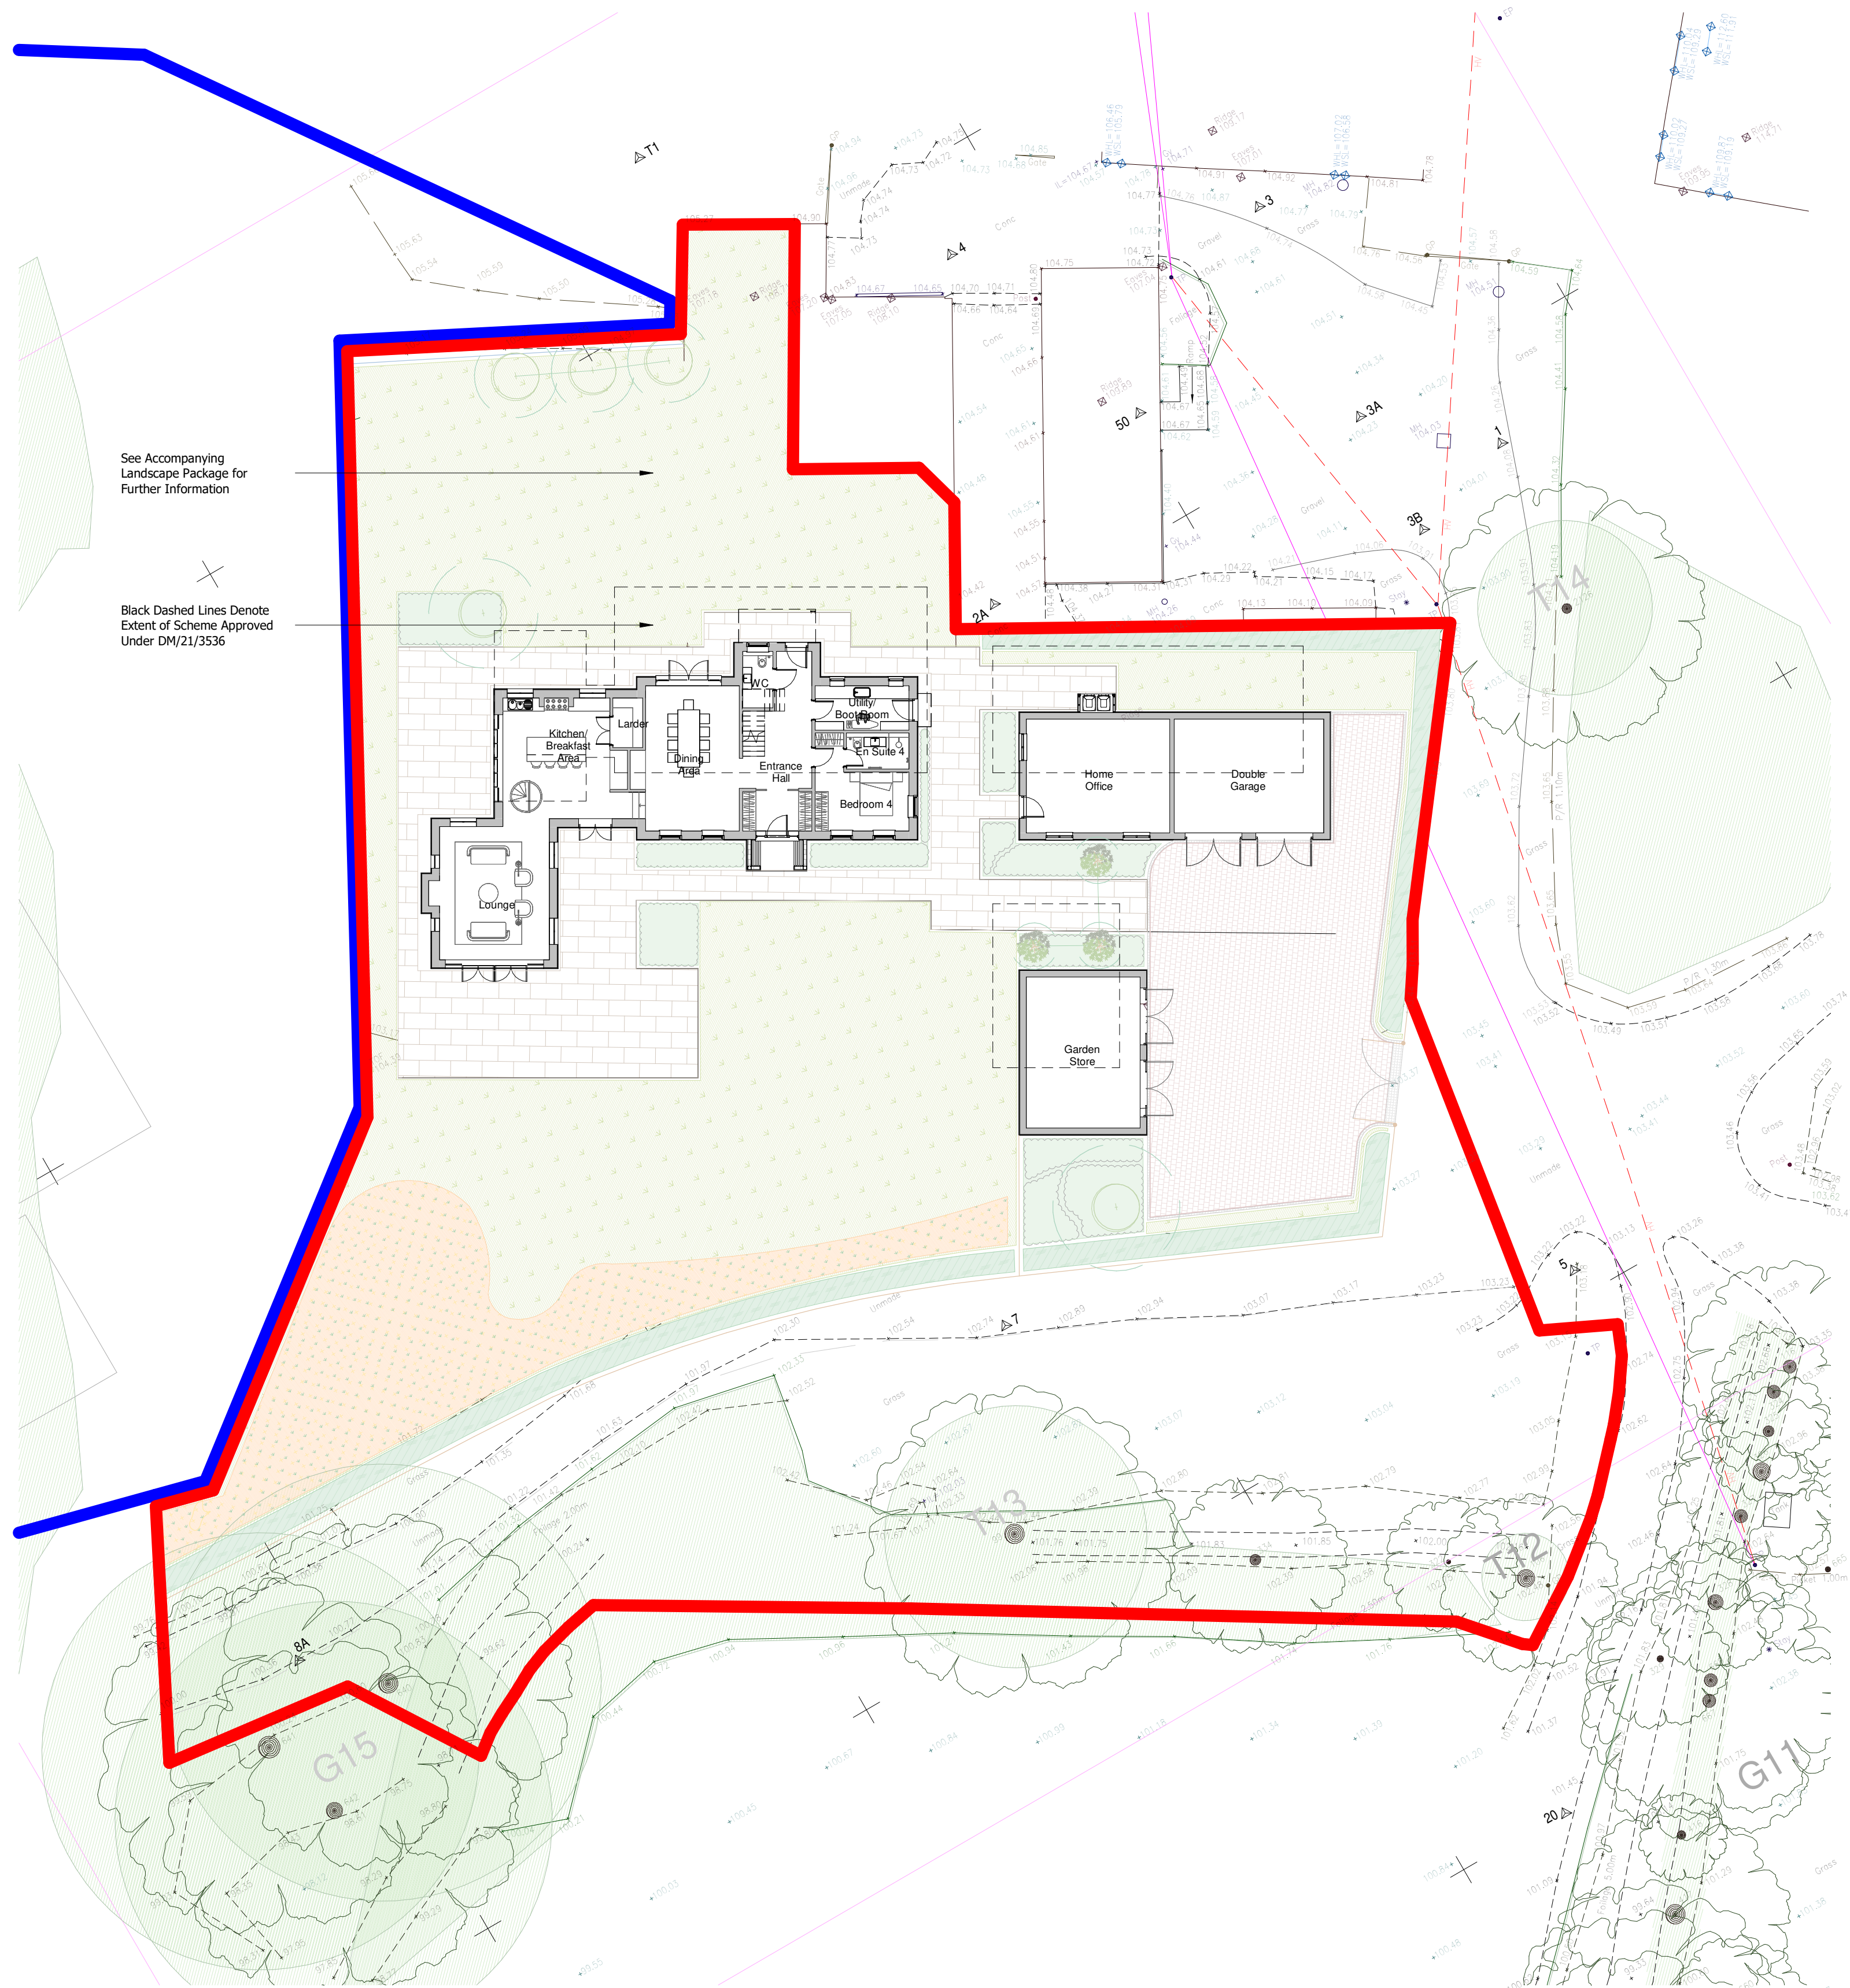

See Accompanying
Landscape Package for
Further Information

Black Dashed Lines Denote
Extent of Scheme Approved
Under DM/21/3536

Site Plan
1 : 200

 

VISUAL SCALE 1:200 @ A1

REV.	DATE.	BY.	AMENDMENT.
------	-------	-----	------------

PLANNING

NOTES:
DO NOT SCALE OFF THIS DRAWING UNLESS FOR PLANNING PURPOSES.
CHECK ALL DIMENSIONS ON SITE BEFORE ANY WORK IS COMMENCED.
ALL GOODS MATERIALS AND WORKMANSHIP MUST CONFORM WITH CURRENT BUILDING REGULATIONS, BRITISH STANDARDS AND CODES OF PRACTICE.
COPYRIGHT OF THIS DRAWING IS RETAINED BY GOULD BAXTER AND IT MUST NOT BE REPRODUCED WITHOUT WRITTEN CONSENT.



2 Lucasdes Mews, Paddockhall Road,
Keywards Heath,
West Sussex, RH8 1HE

(01444) 452604
h@gouldbaxter.co.uk
www.gouldbaxter.co.uk

CLIENT.
Mr A. Dawson - Benjamin Allen
PROJECT.
Plot 2 Townhouse Farm, Church Lane, Ardingly, RH17 6UR

DRAWING.
Site Plan - As Proposed

DATE.	SCALE AT A1.	DRAWN BY.	SM
28.10.24	1 : 200	CHECKED BY.	MC

JOB NO.	DRAWING NO.	REV.
GH777	PL002	