



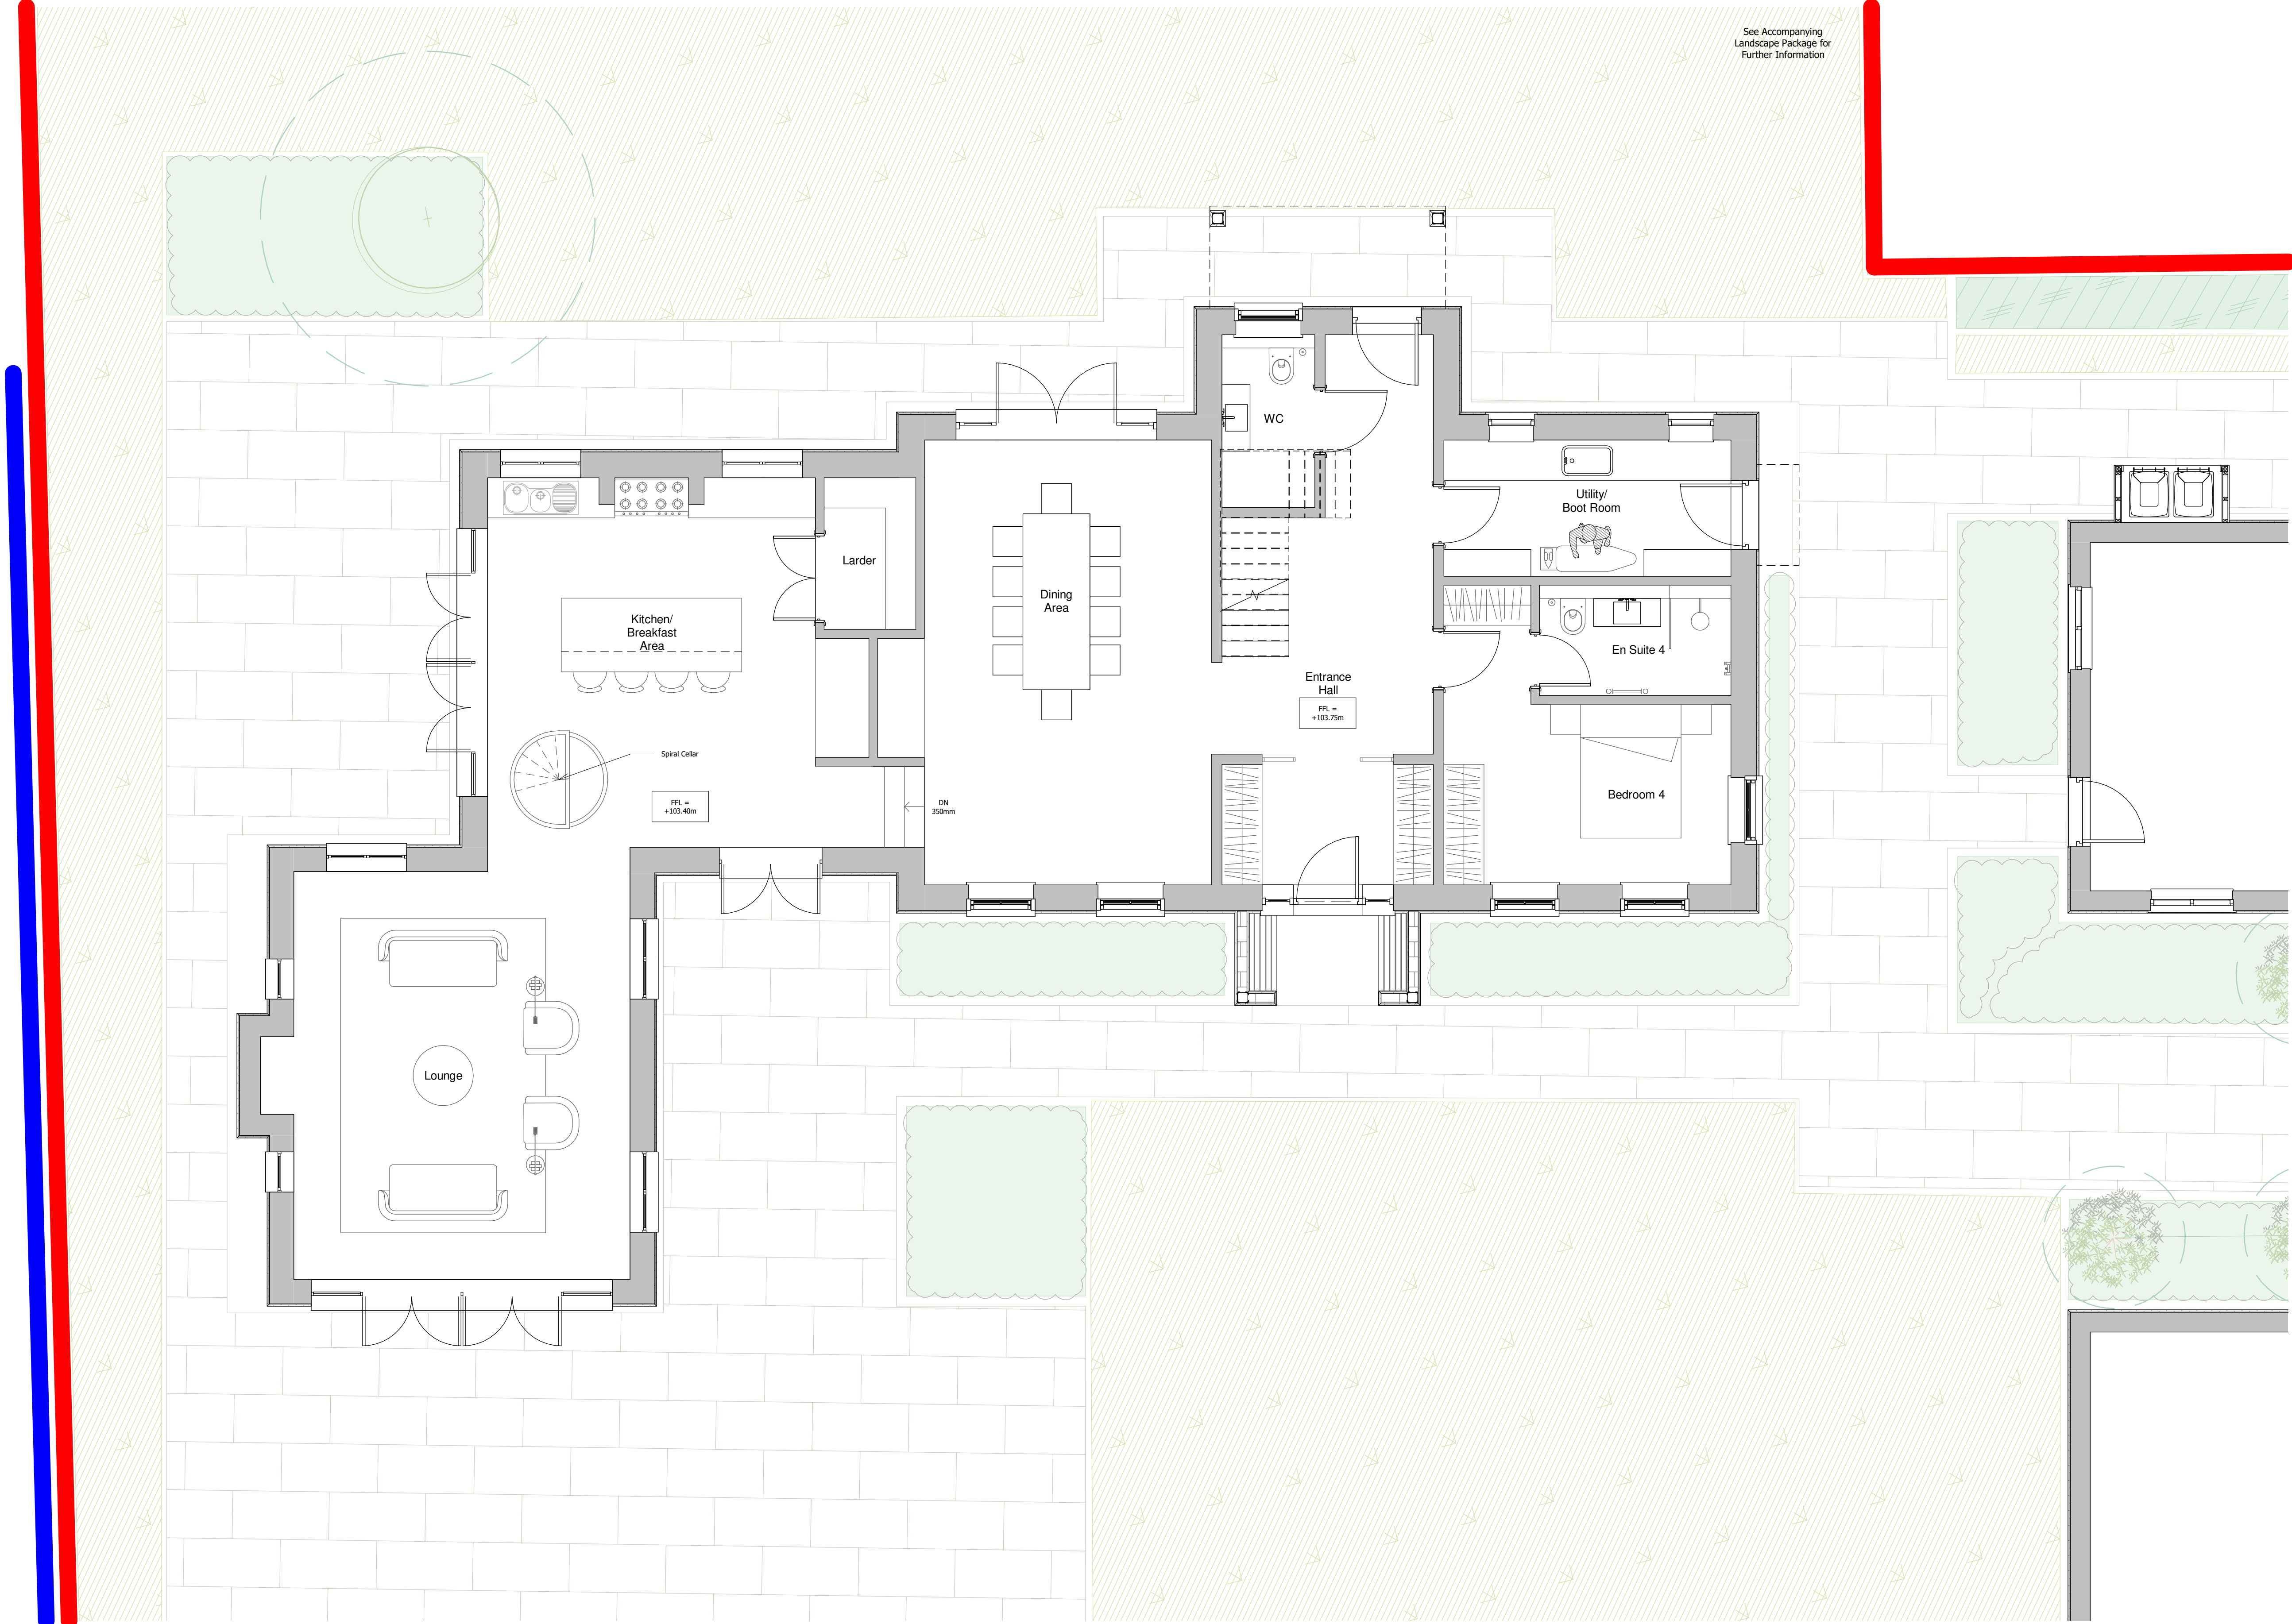

Ground Floor
1 : 50

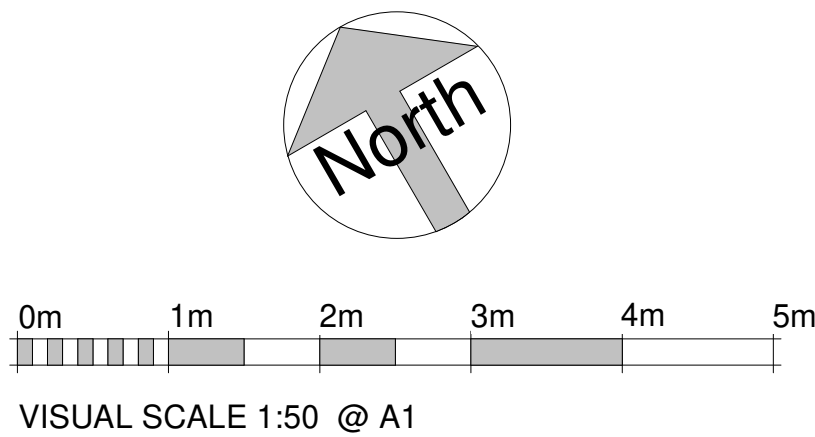

REV.	DATE	BY	AMENDMENT
PLANNING			
NOTES: DO NOT SCALE OFF THIS DRAWING UNLESS FOR PLANNING PURPOSES. CHECK ALL DIMENSIONS ON SITE BEFORE ANY WORK IS COMMENCED. ALL GOODS MATERIALS AND WORKMANSHIP MUST CONFORM WITH CURRENT BUILDING REGULATIONS, BRITISH STANDARDS AND CODES OF PRACTICE. COPYRIGHT OF THIS DRAWING IS RETAINED BY GOULD BAXTER AND IT MUST NOT BE REPRODUCED WITHOUT WRITTEN CONSENT.			
gould baxter 2 Lucaslee Mews, Paddockhall Road, Haywards Heath, West Sussex, RH16 1HE (01444) 452604 h@gouldbaxter.co.uk www.gouldbaxter.co.uk			
CLIENT: Mr A. Dawson - Benjamin Allen			
PROJECT: Plot 2 Townhouse Farm, Church Lane, Ardingly, RH17 6UR			
DRAWING: Ground Floor Plan in Context - As Proposed			
DATE:	SCALE AT A1:	DRAWN BY:	SM
28.10.24	1 : 50	CHECKED BY:	MC
JOB NO.	DRAWING NO.	REV.	
GH777	PL010		