

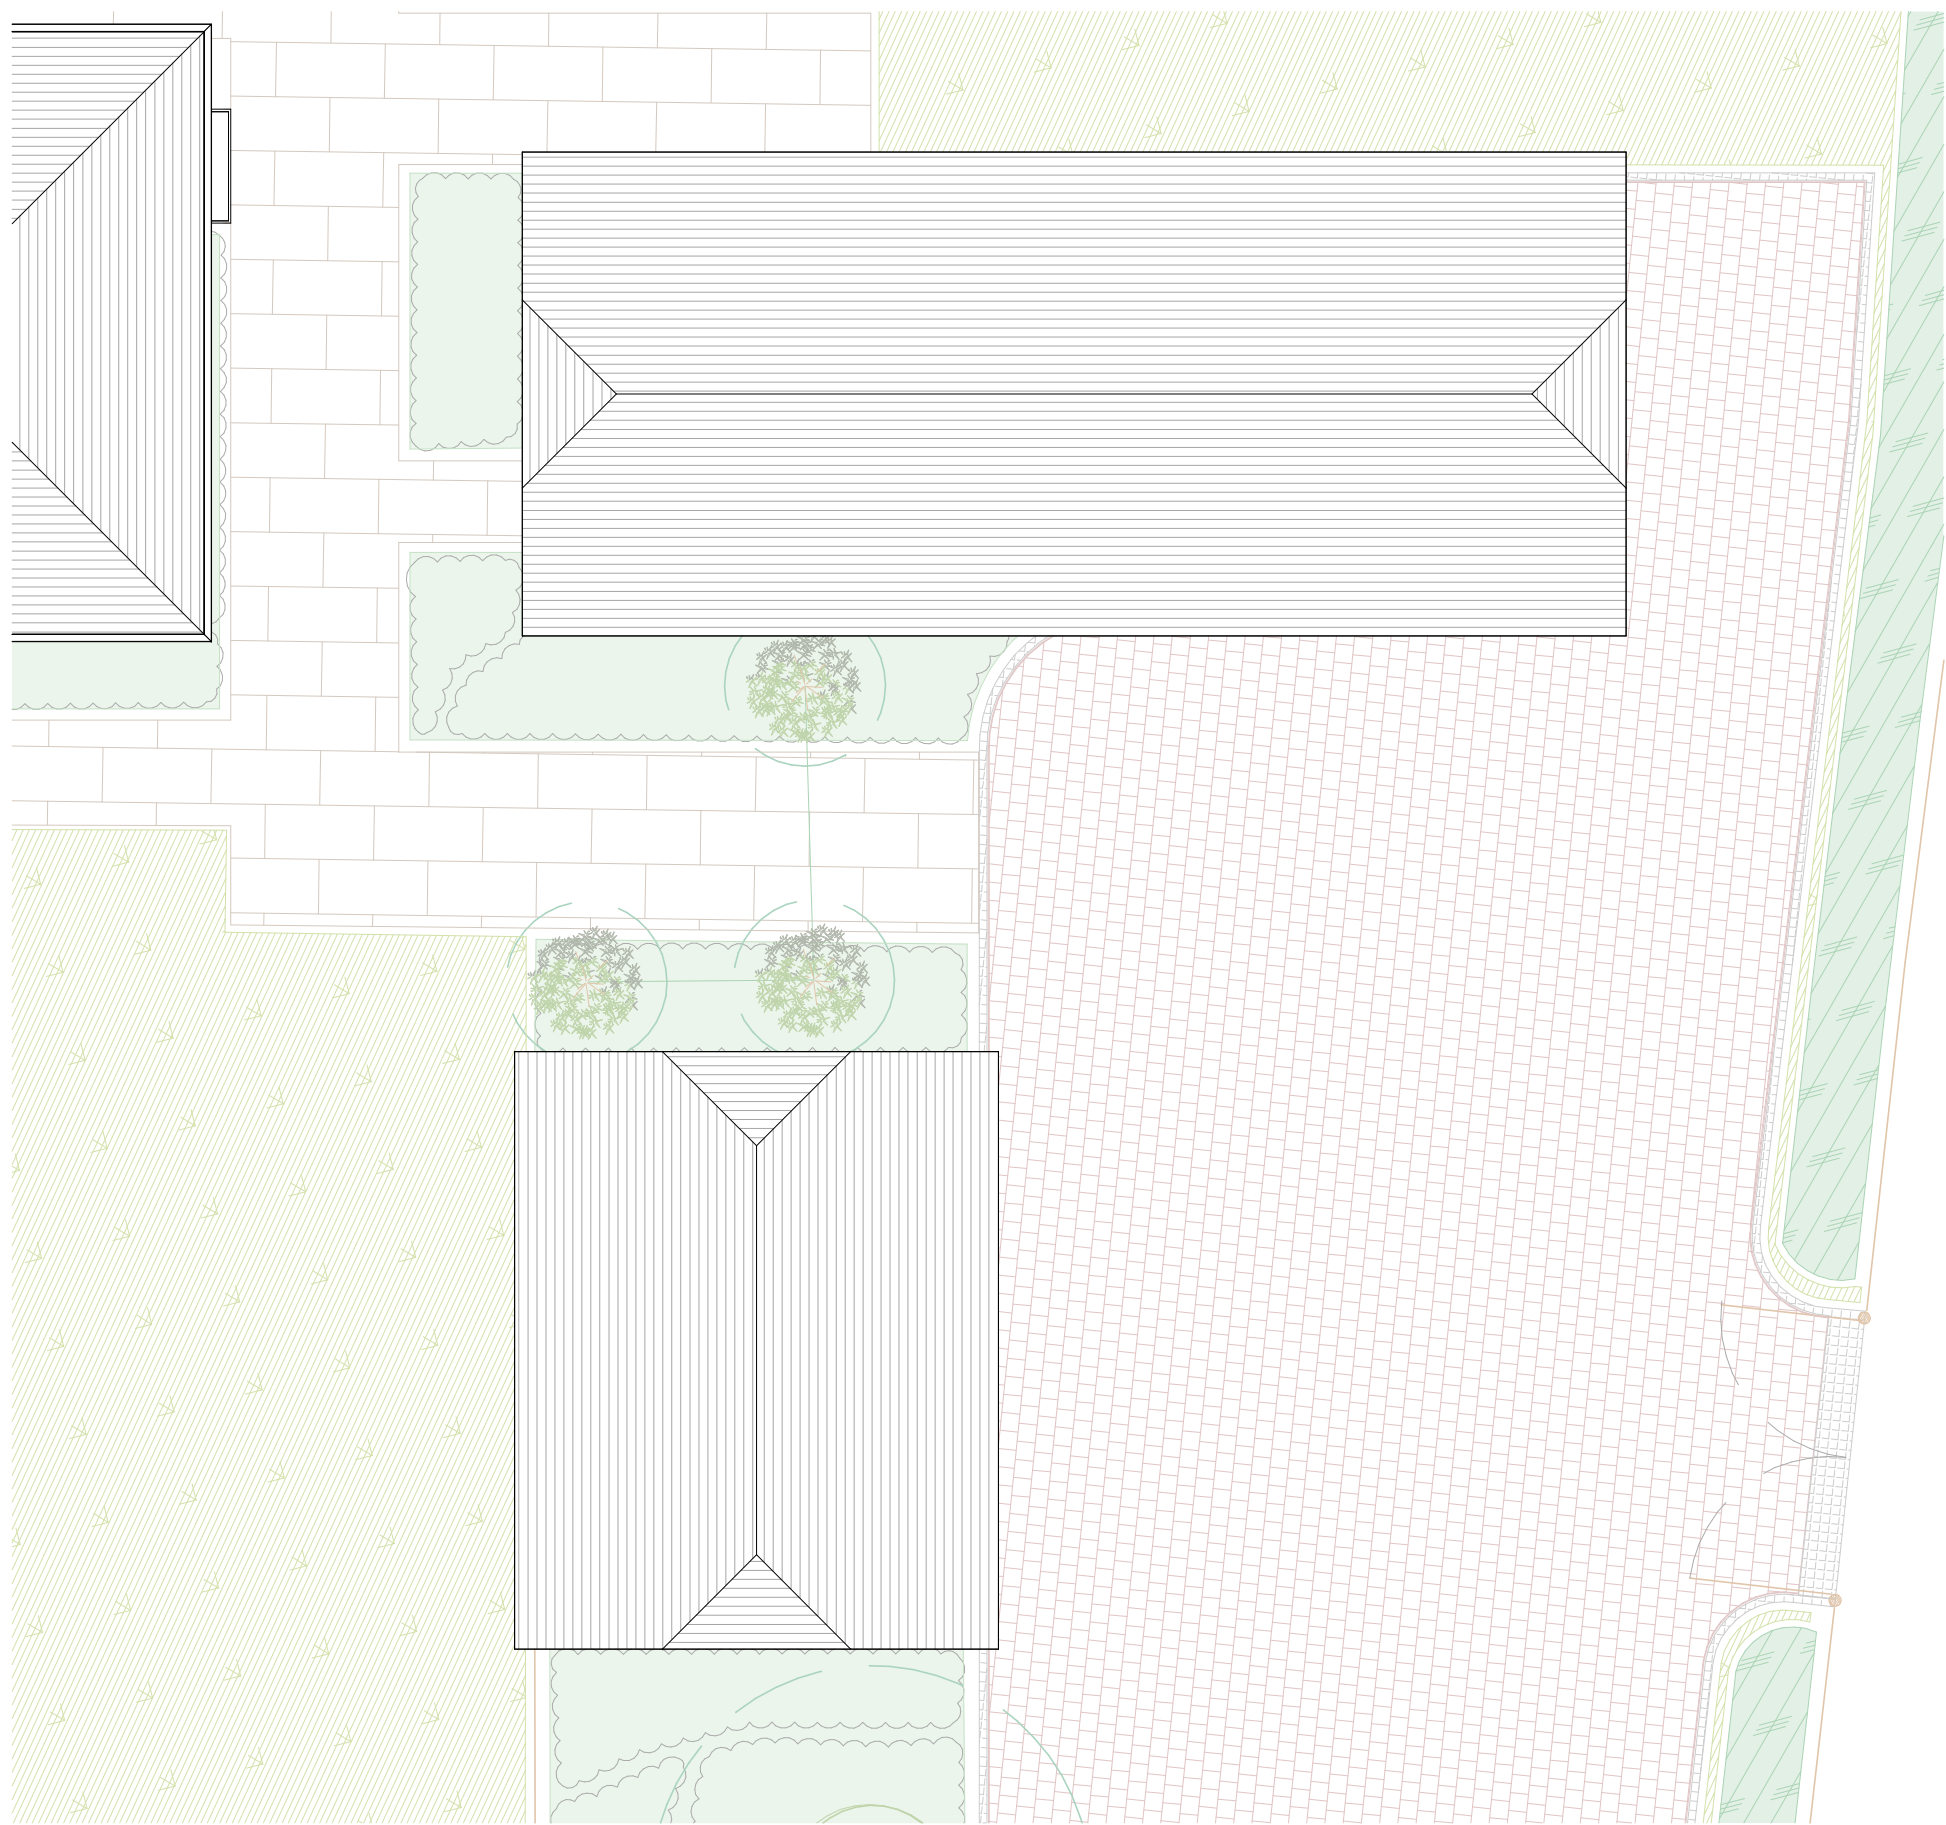
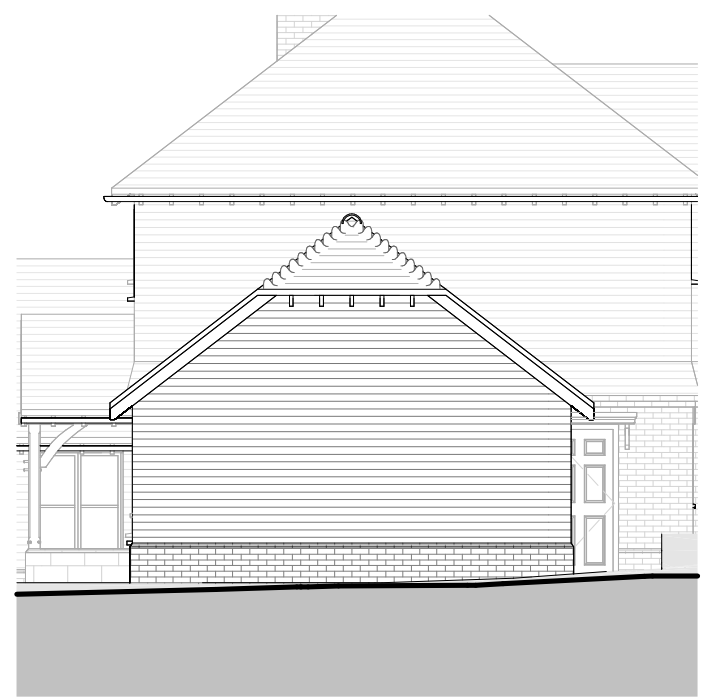
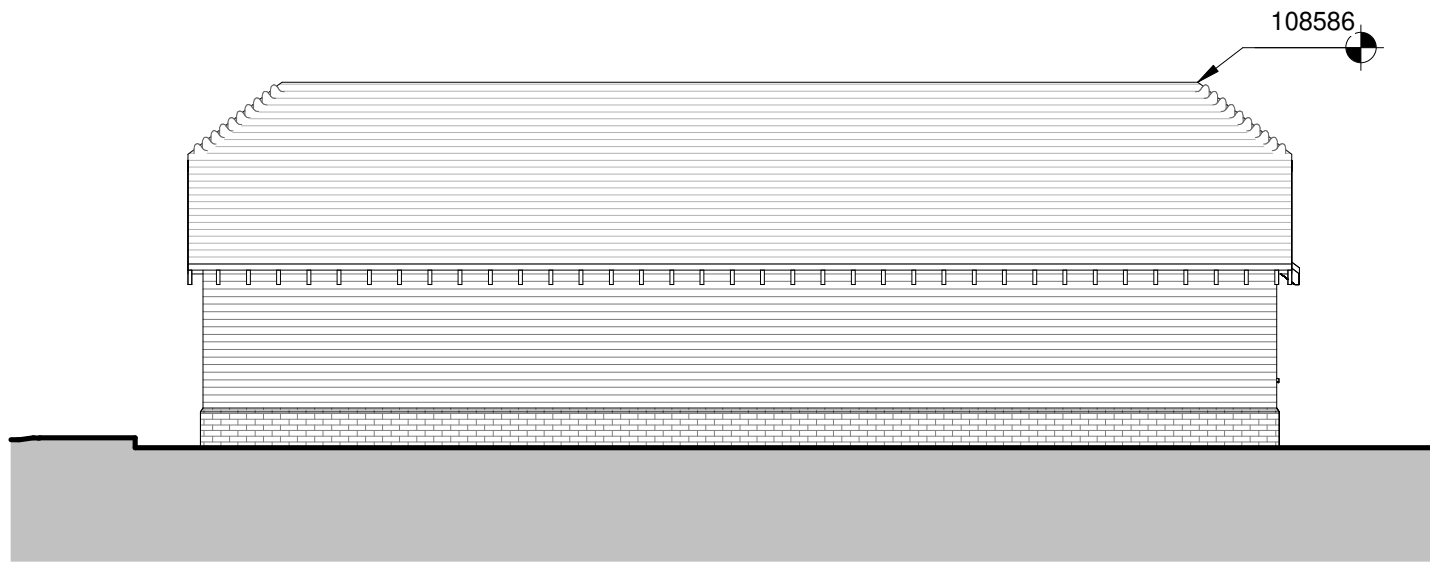


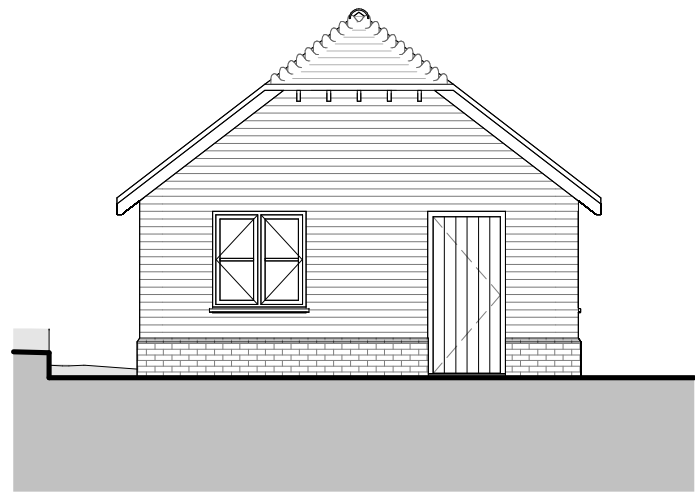

Garage/ Store Ground Floor
1 : 100

Garage/ Store Roof Plan
1 : 100




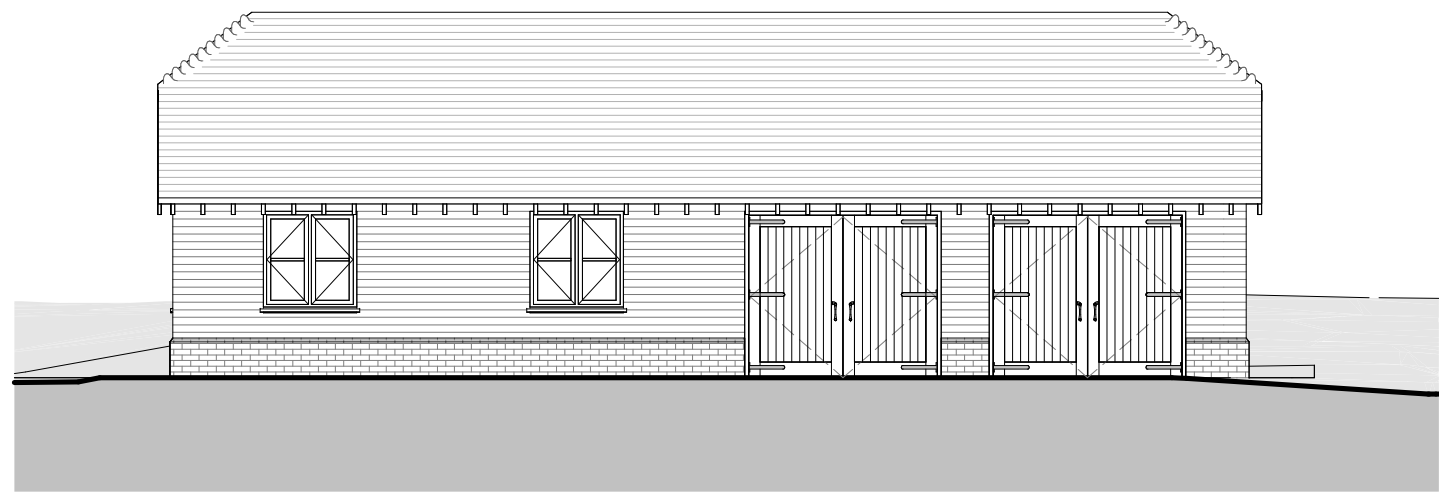


Garage - South Elevation
1 : 100

Garage - West Elevation
1 : 100

Garage - North Elevation
1 : 100

Garage - East Elevation
1 : 100

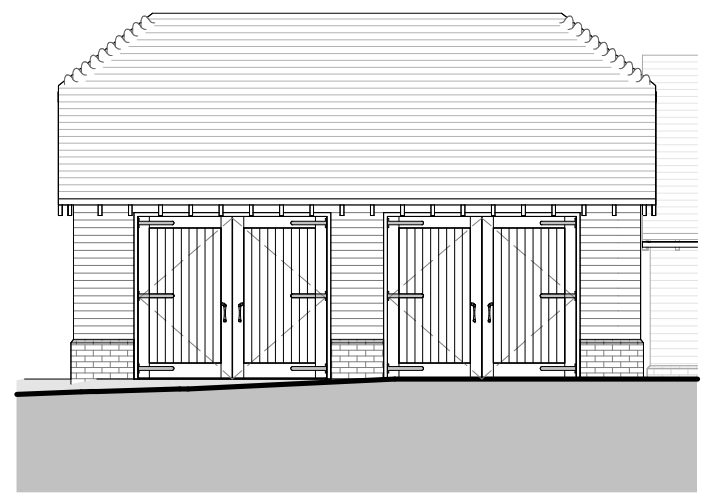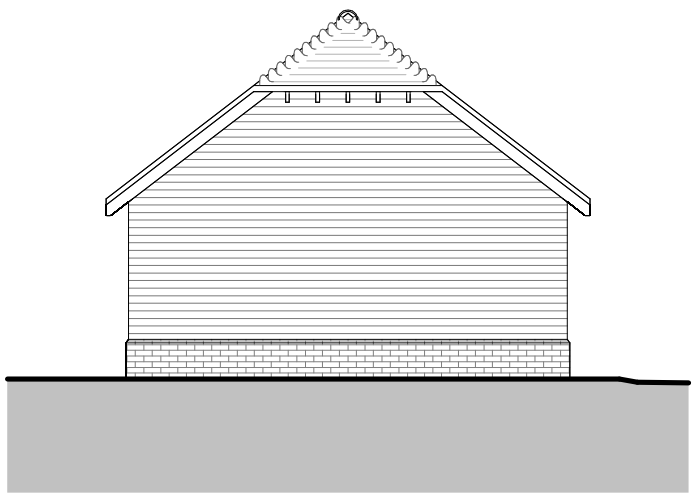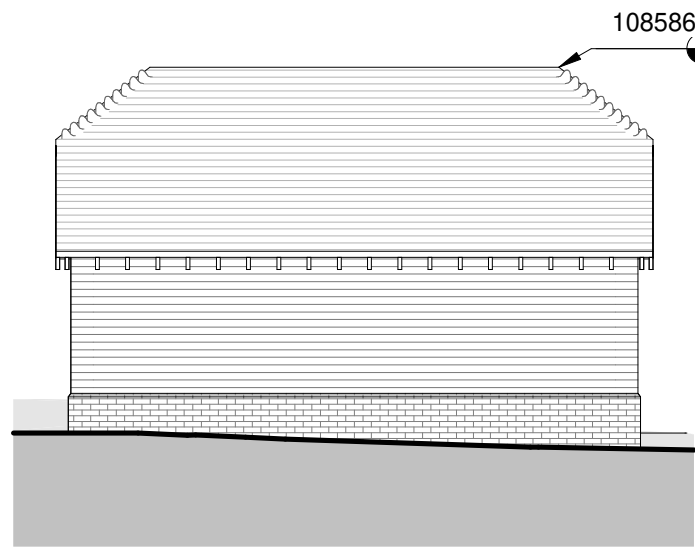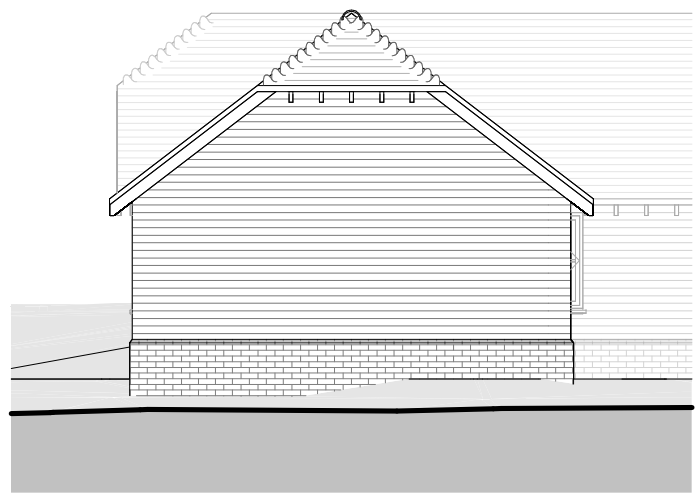


Store - South Elevation
1 : 100

Store - West Elevation
1 : 100

Store - North Elevation
1 : 100

Store - East Elevation
1 : 100

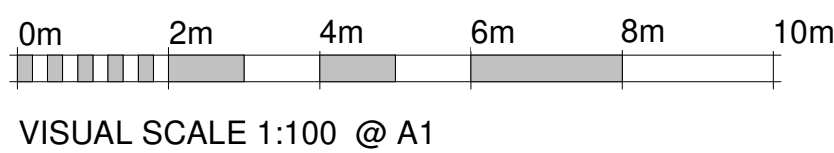

REV.	DATE	BY	AMENDMENT
------	------	----	-----------

PLANNING

NOTES:
DO NOT SCALE OFF THIS DRAWING UNLESS FOR PLANNING PURPOSES.
CHECK ALL DIMENSIONS ON SITE BEFORE ANY WORK IS COMMENCED.
ALL GOODS MATERIALS AND WORKMANSHIP MUST CONFORM WITH CURRENT BUILDING REGULATIONS, BRITISH STANDARDS AND CODES OF PRACTICE.
COPYRIGHT OF THIS DRAWING IS RETAINED BY GOULD BAXTER AND IT MUST NOT BE REPRODUCED WITHOUT WRITTEN CONSENT.



2 Lucasites Mews, Paddockhall Road,
Haywards Heath,
West Sussex, RH16 1HE

(01444) 452904
hjb@gouldbaxter.co.uk
www.gouldbaxter.co.uk

CLIENT.
Mr A. Dawson - Benjamin Allen

PROJECT.
Plot 2 Townhouse Farm,
Church Lane,
Ardingly,
RH17 6UR

DRAWING.
Garage and Garden Store Plans and
Elevations - As Proposed

DATE. 28.10.24	SCALE AT A1. 1 : 100	DRAWN BY. SM CHECKED BY. MC
-------------------	-------------------------	--------------------------------

JOB NO. GH777	DRAWING NO. PL014	REV.
------------------	----------------------	------