


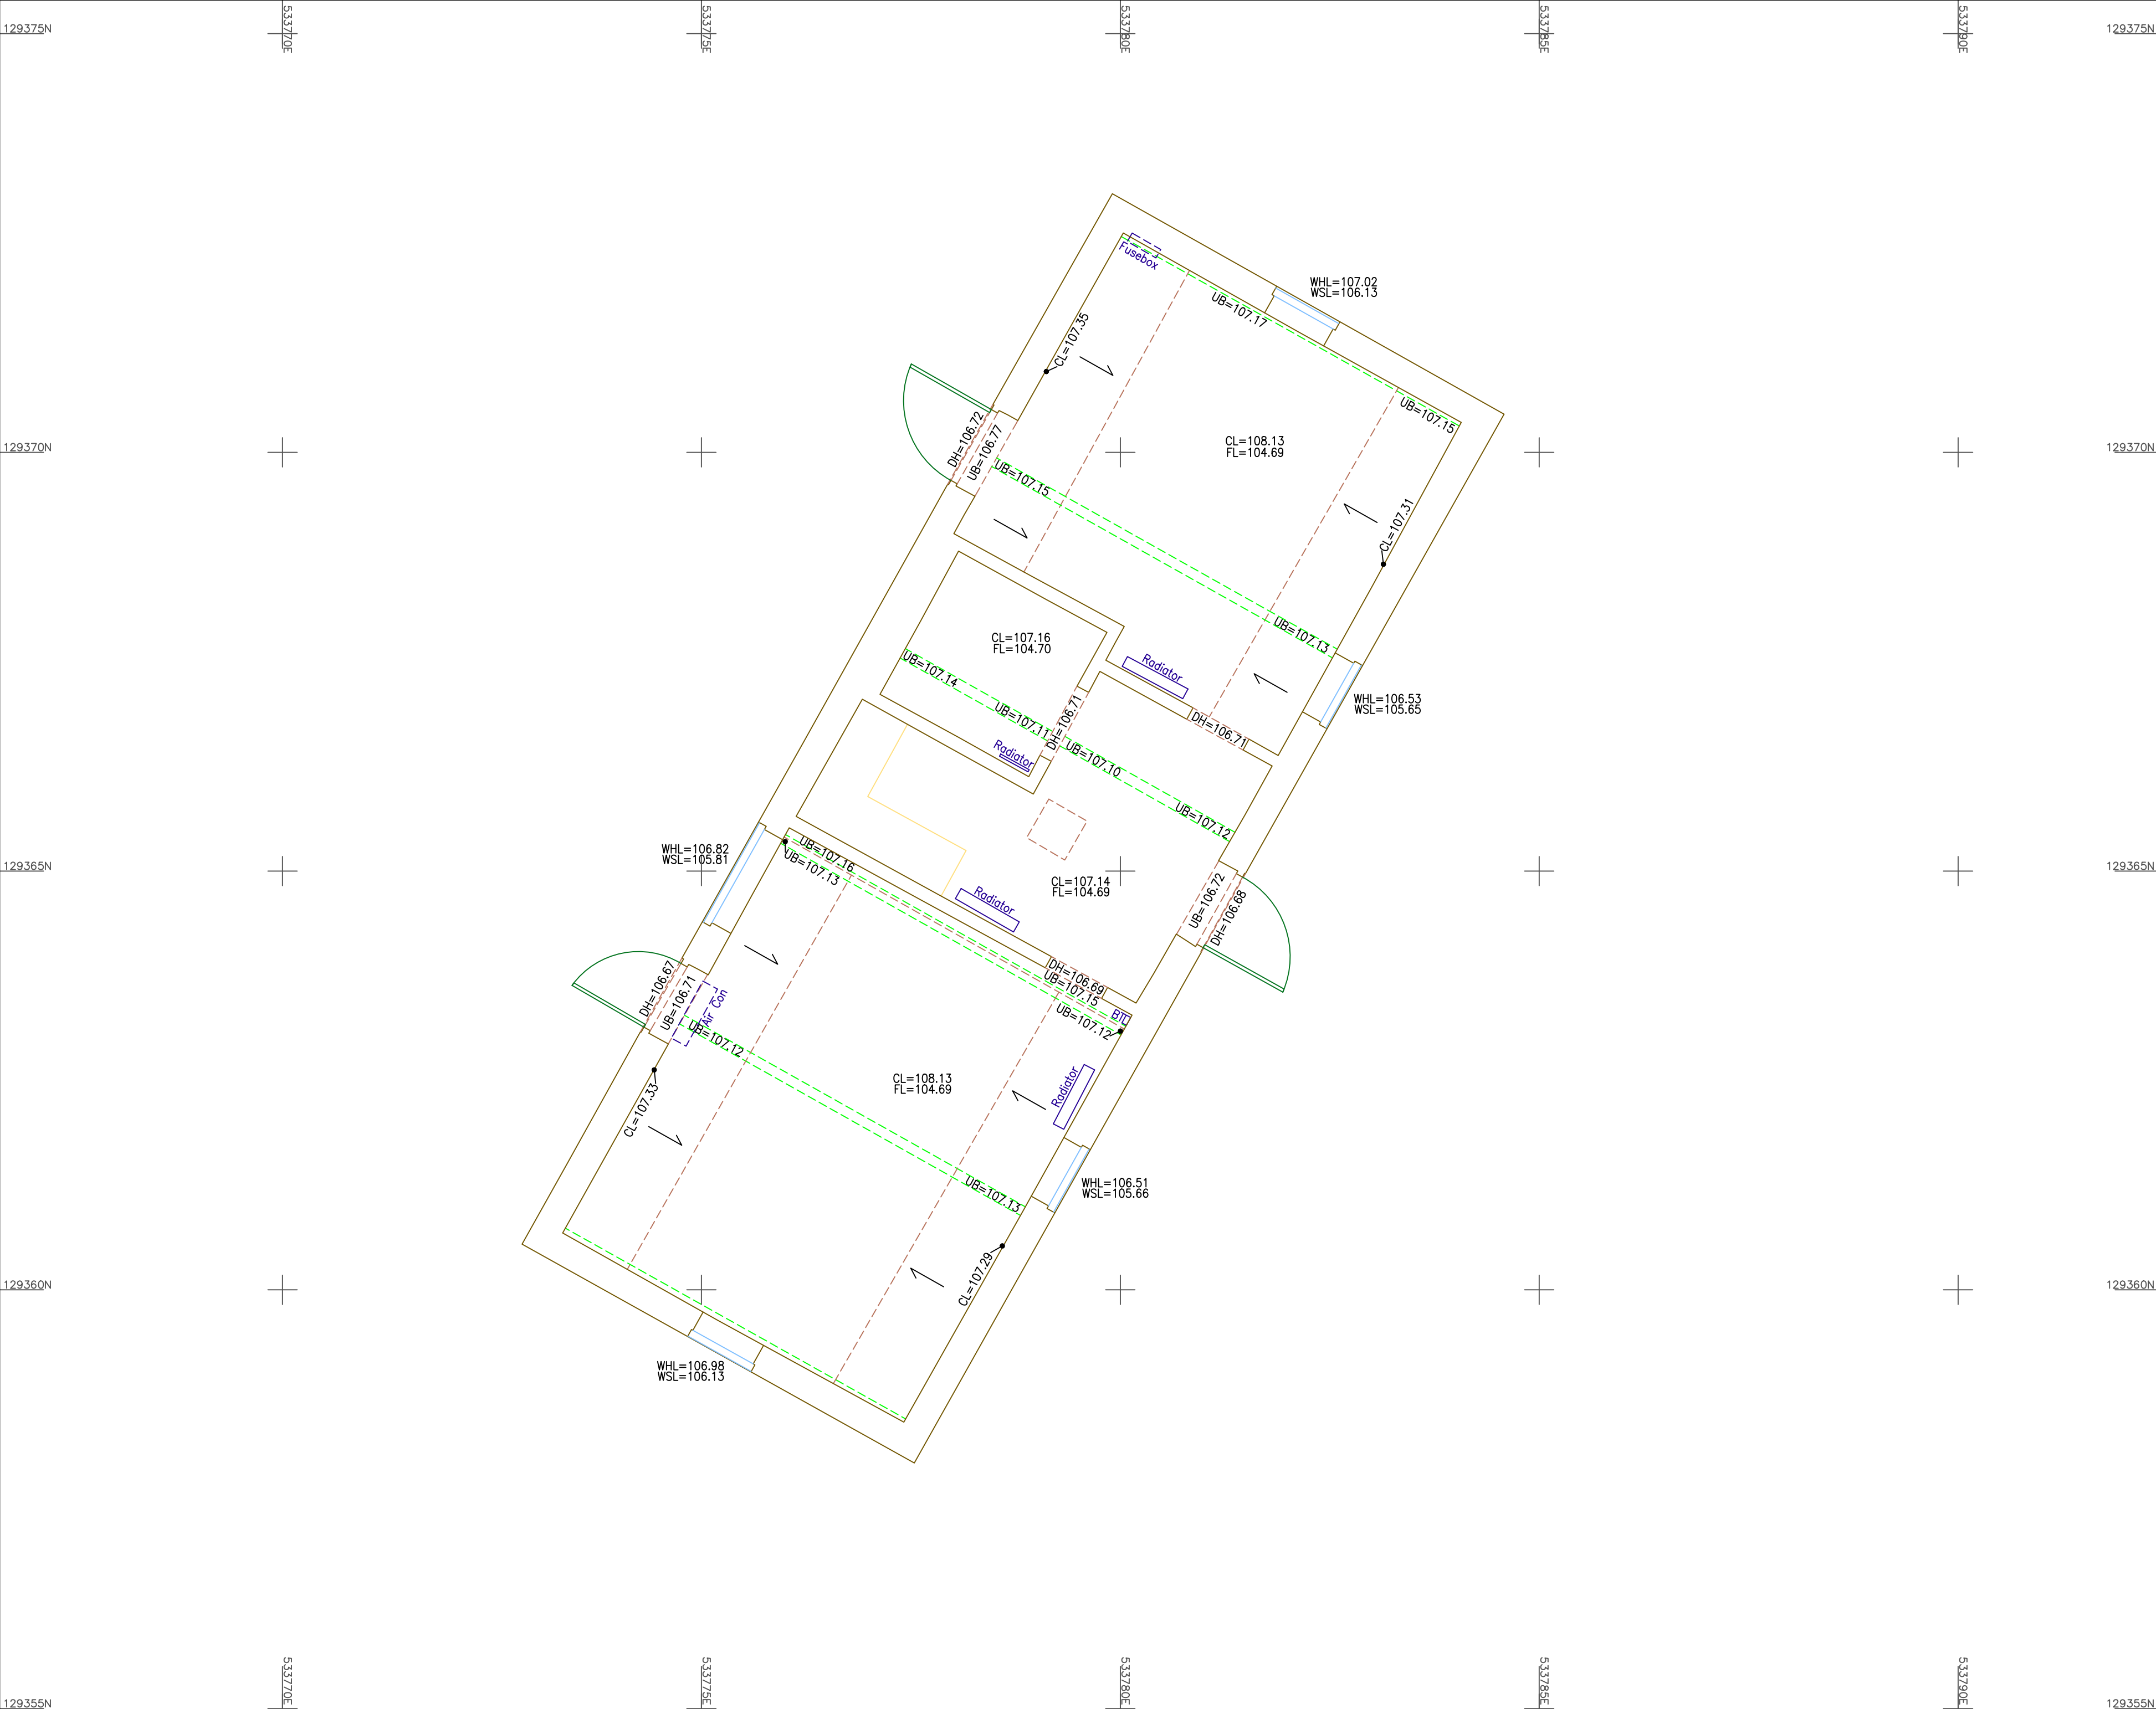

Important Information:

All information contained in this drawing (including digital data) should be checked and verified prior to any fabrication or construction.

Survey Legend

WSL= Window Sill Level
WHL= Window Head Level
CL= Ceiling Level
UB= Under Beam
FL= Floor Level
DH= Door Head

North:

Grid: OS GPS
Levelling: GPS

Drawing Title:

Floor Plan

Site Address:

Townhouse Farm
Church Lane
Ardingly
RH17 6UR

Client:

Balcombe Estate

Surveyor	MB	Drawn By	WB	Verified By	AF	Date	30.12.20
CM No:	CM/20651/P			Rev:			
Scale:	1:50m @ A2			Date: December 2020			

Cadmap Ltd
Unit 131 Dunsfold Park
Cranleigh
Surrey, GU6 8TB
T: 01483 429385
E: info@cadmap.co.uk
W: www.cadmap.co.uk

worksafe consultant
www.worksafe.co.uk

HAS
Accredited Contractor

THE SURVEY ASSOCIATION

Constructionline