




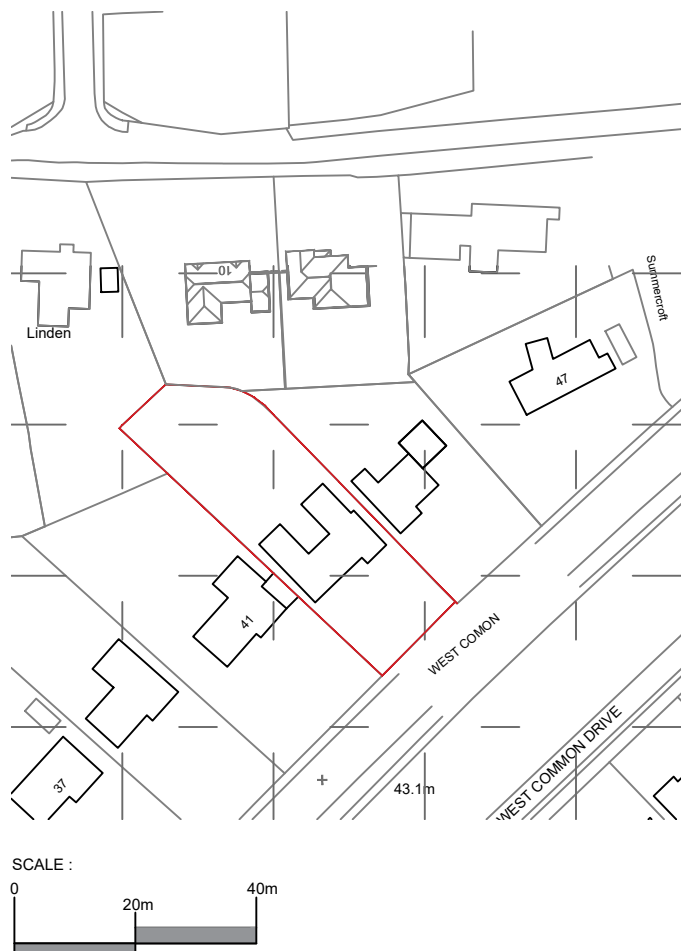

location plan - scale 1:1250 @ A3

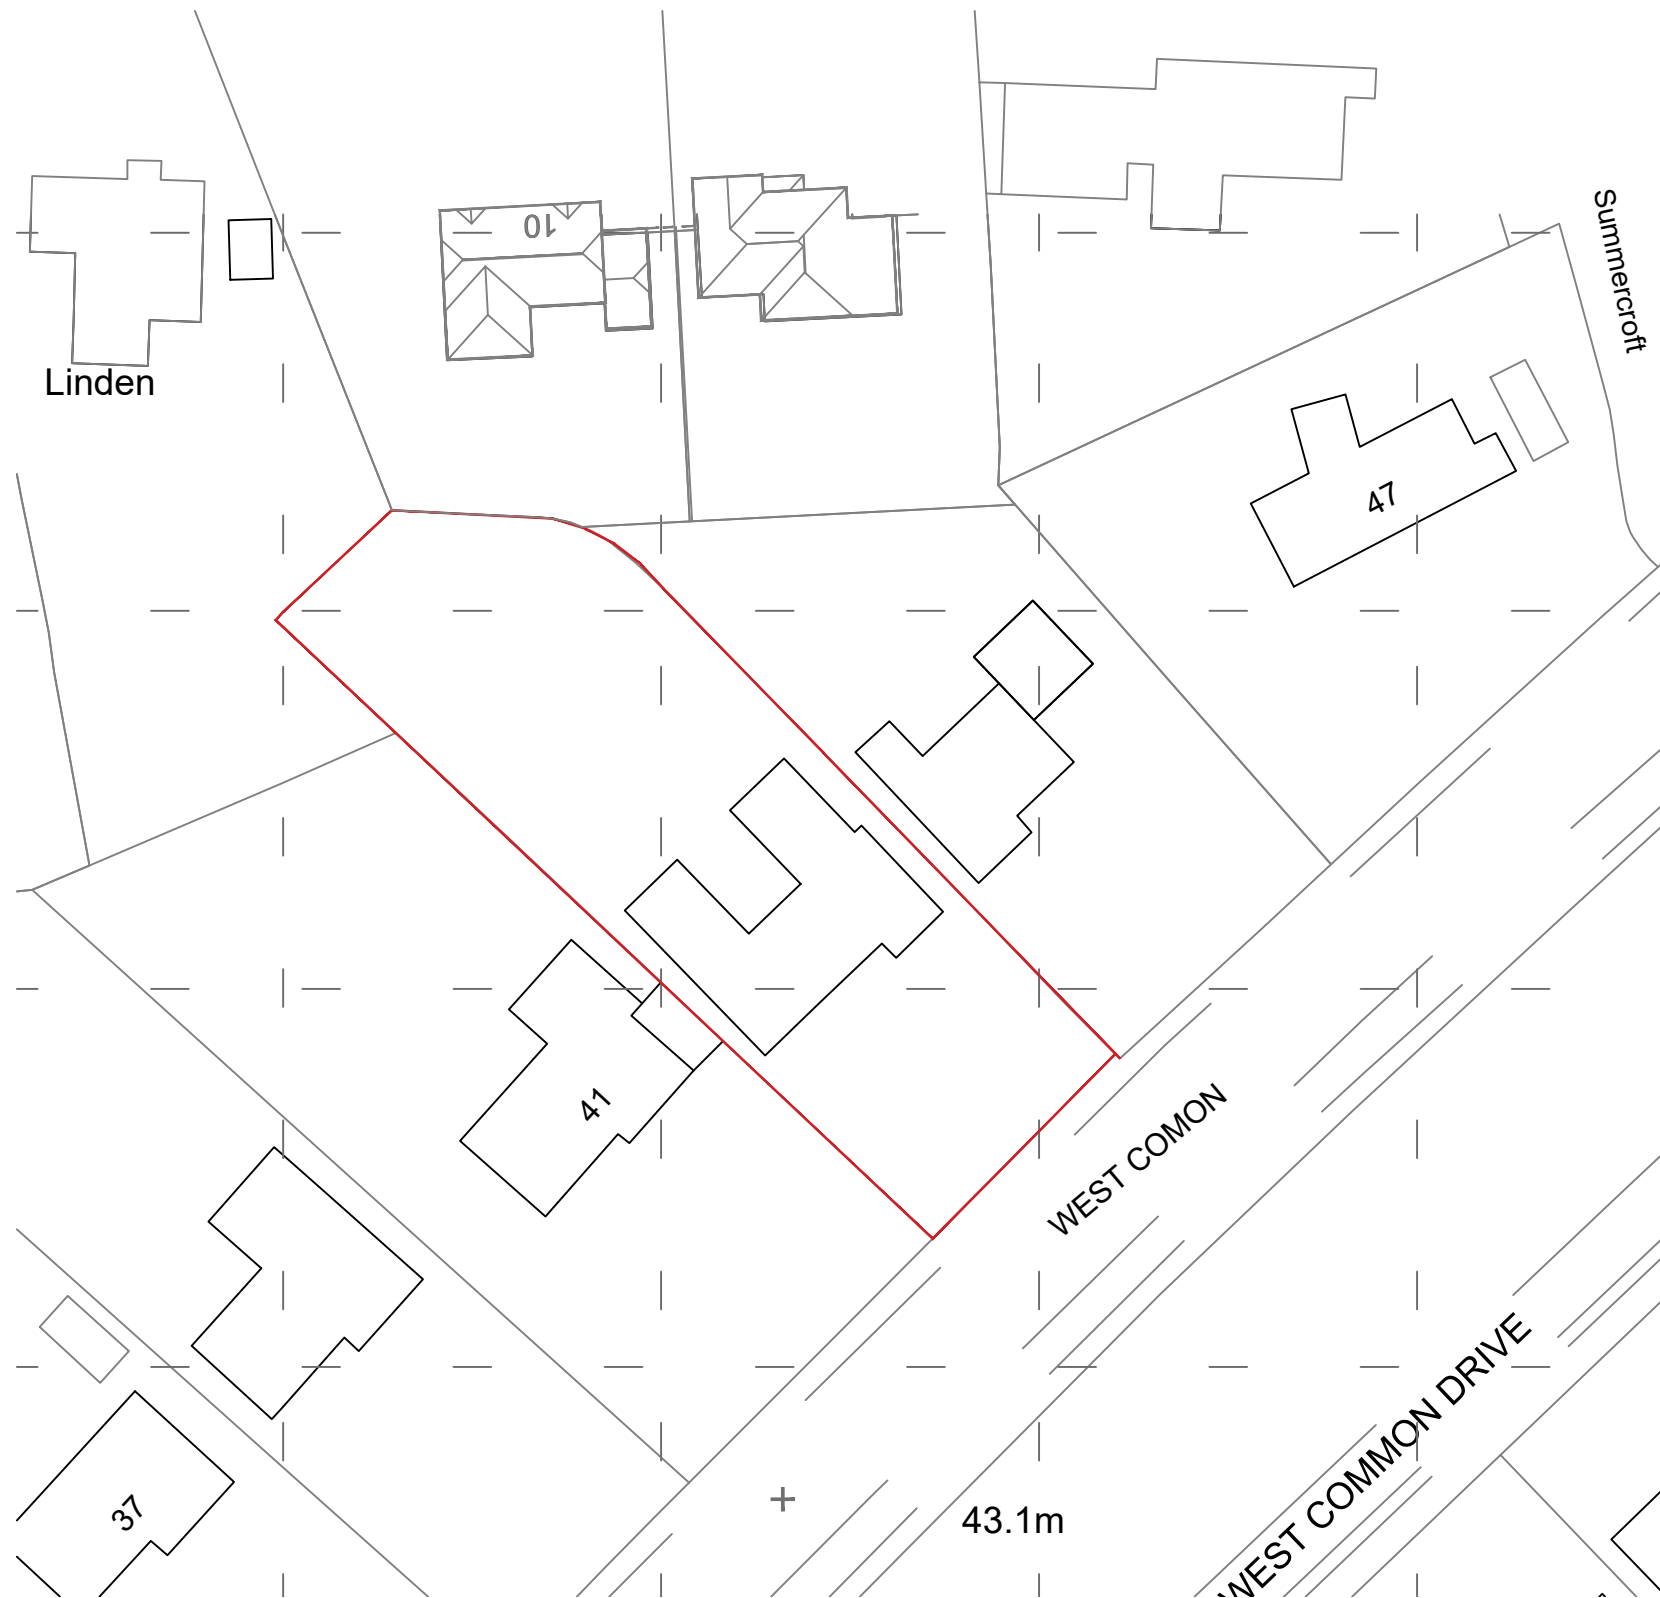

site plan - scale 1:500 @ A3

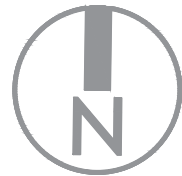

GENERAL NOTES :
1- THE DRAWING IS THE COPYRIGHT OF BENTLEY & CARTER ARCHITECTS LTD. NO PART OF THIS DRAWING IS TO BE REPRODUCED OR TRANSMITTED IN ANY FORM OR BY ANY MEANS, WITHOUT PRIOR WRITTEN CONSENT OF BENTLEY & CARTER ARCHITECTS LTD.
2- Do not scale from this drawing unless for information only. All dimensions to be verified on site prior to any works starting and any discrepancies to be reported to Bentley & Carter Architects Ltd. immediately.
3- All dimensions to be verified on site prior to any works starting and any discrepancies to be reported to Bentley & Carter Architects Ltd. immediately.
4- This drawing is for information only and is not to be used for any other purpose.
5- All works to comply with the relevant British Standards, Codes of Practice and Building Regulations.

PROJECT :
43, west common, lindfield,
haywards heath, west sussex
rh16 2aj

DRAWING :
site - location plan

DRAWING STATUS :
planning

JOB NO:
amy - 0287

DRAWING NO:
100

SCALE:
as indicated @ A3

DATE:
august 2025

DRAWN BY:
pc

REVISIONS:
a
b