


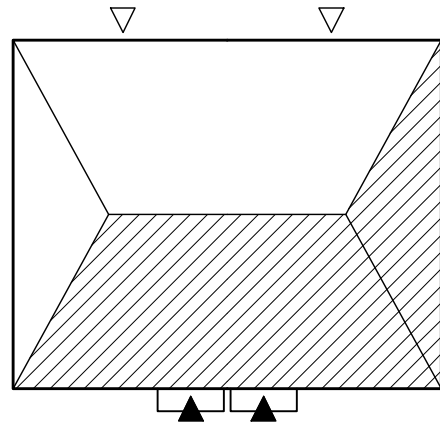


ROOF PROFILE - 1:200




FRONT ELEVATION

* OBSCURE GLAZED WINDOWS

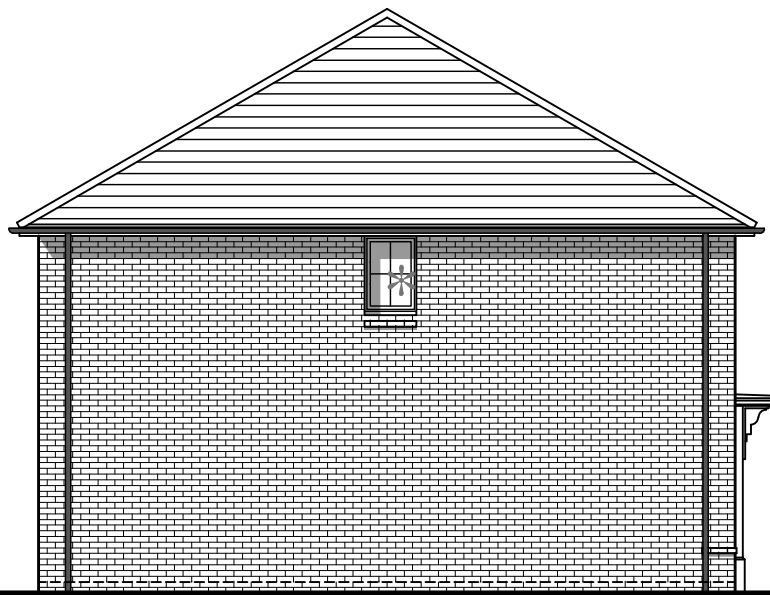


SIDE ELEVATION

* OBSCURE GLAZED WINDOWS

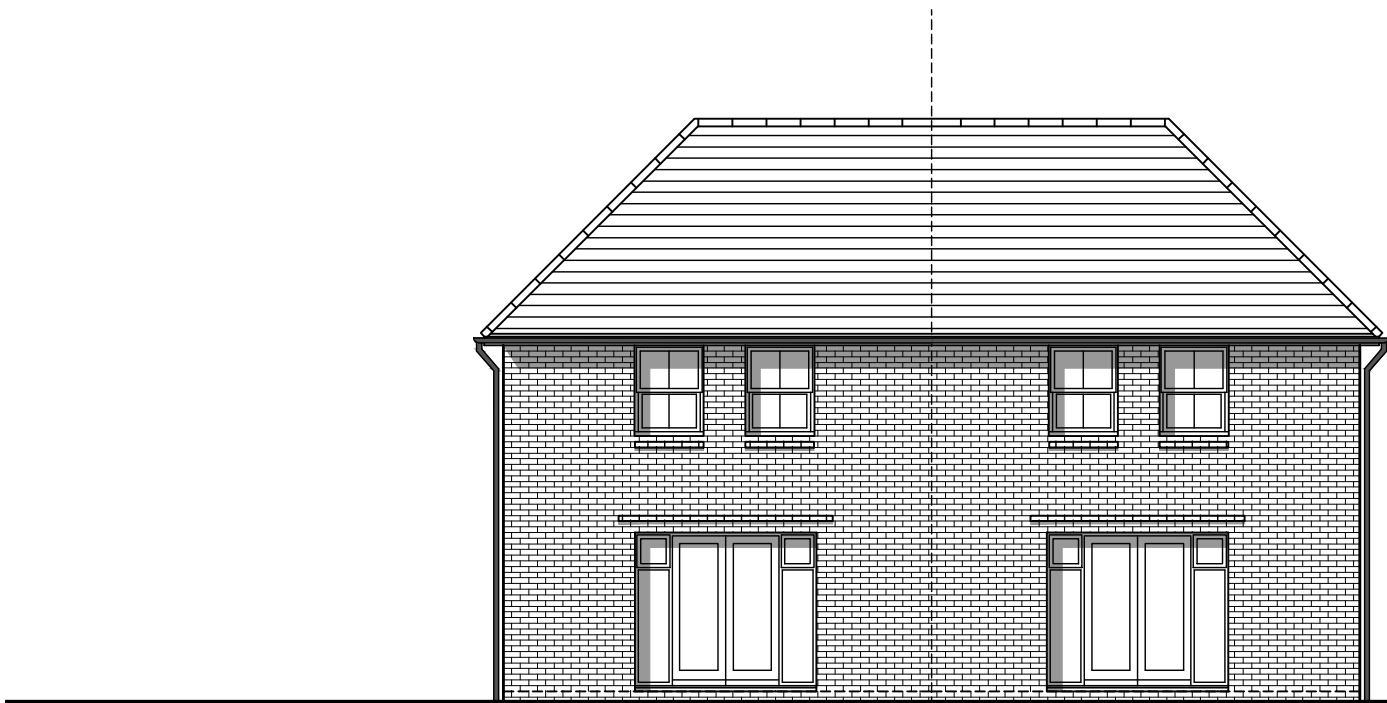


REAR ELEVATION

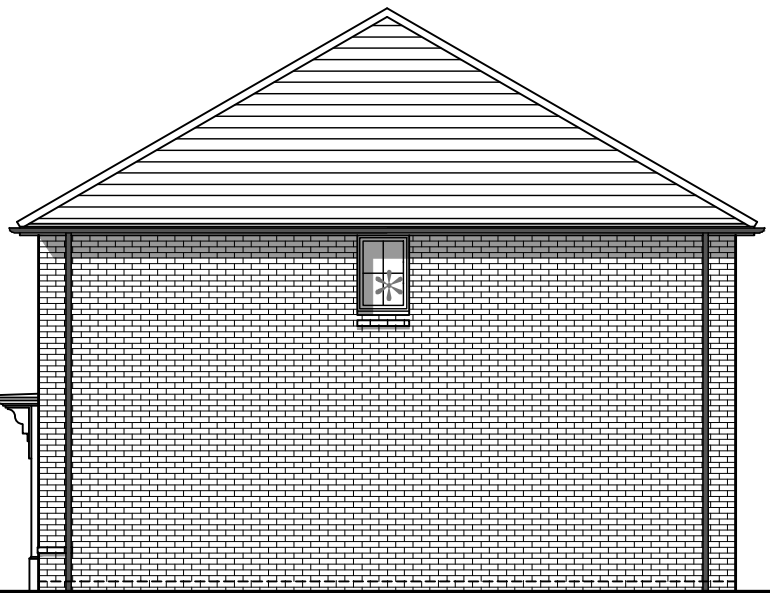


SIDE ELEVATION

* OBSCURE GLAZED WINDOWS

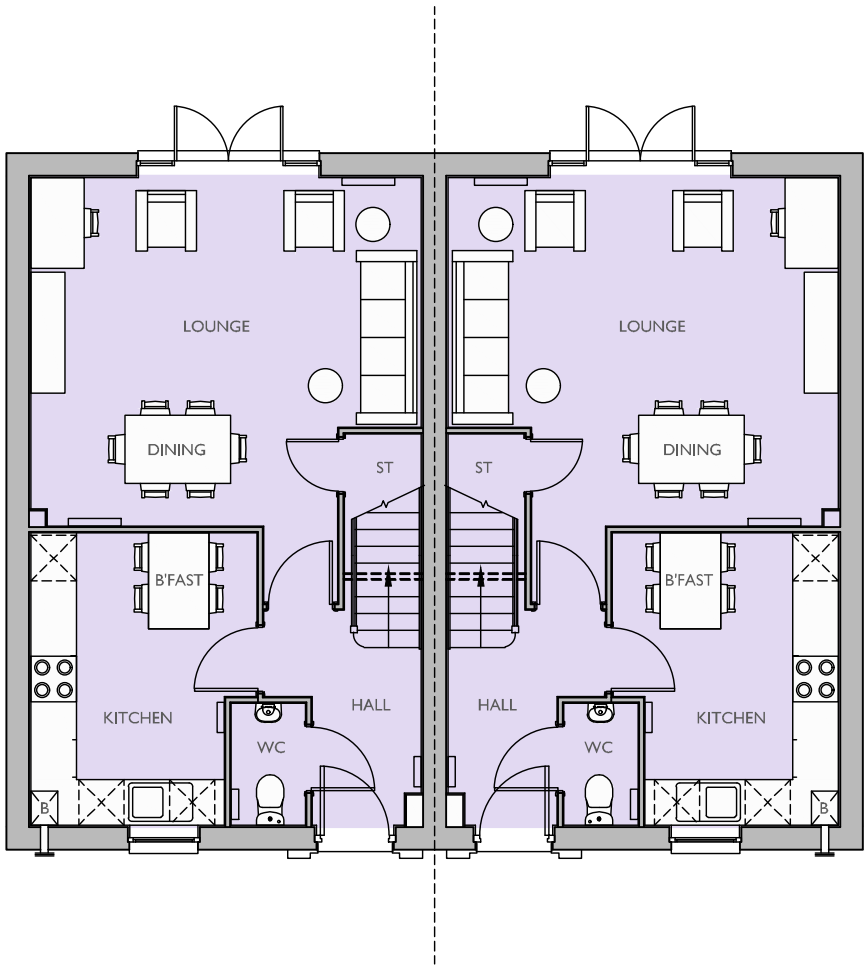

GROUND FLOOR PLAN

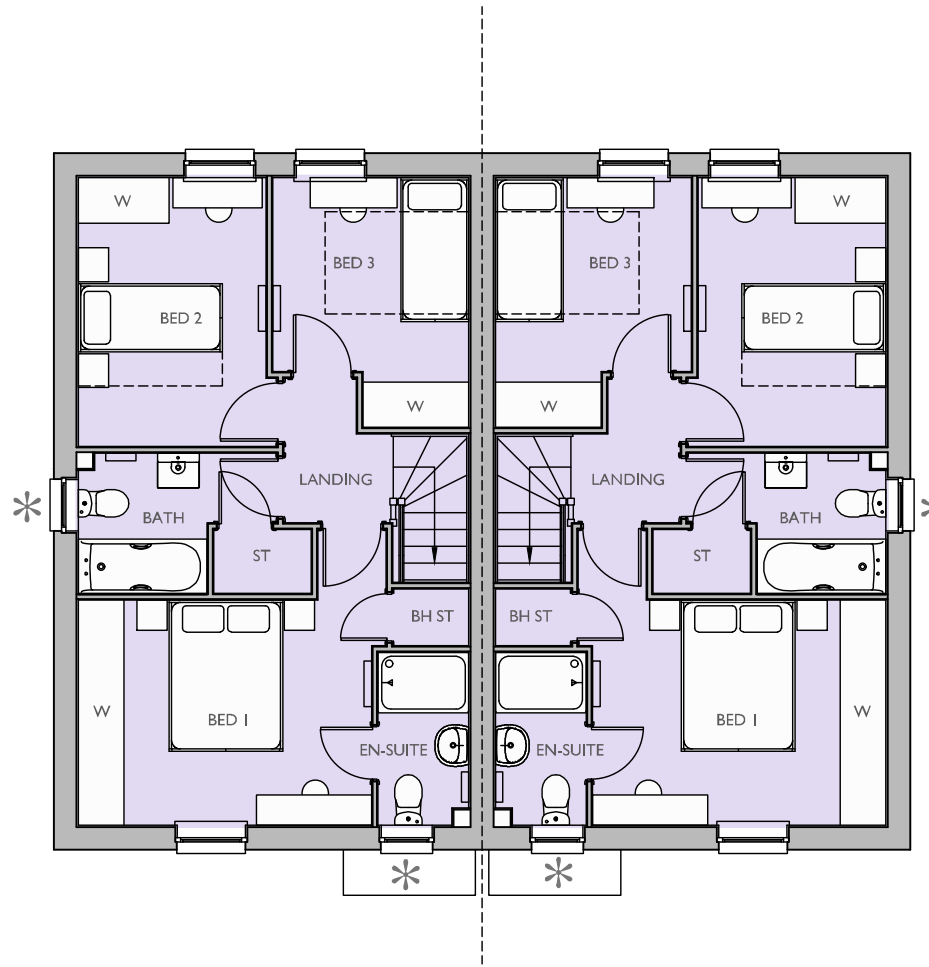

FIRST FLOOR PLAN

* OBSCURE GLAZED WINDOWS

Housetype Name:		ALDER	
Occupancy:		3 BED / 4 PERSON	
Gross Area ft²:	Gross Area m²:	Net Area ft²:	Net Area m²:
966	89.76		

For Colours of Material See External Finishes Layout (CB_37_437_308)	
Primary Material:	STRETCHER BOND MASONRY BRICKWORK.
Feature Material:	
Architectural Detail:	SPLAYED HEADERS AND STONE CILLS 15MM PROJECTING STRING STRETCHER COURSE.
Window & Door Frames:	UPVC MOCK SASH WINDOW, WITH GLAZING BARS COMPOSITE FRONT DOOR. UPVC FRENCH DOOR.
Fascia, Soffit & Bargeboard:	WHITE UPVC BOXED EAVES ROOFING SYSTEM.
Architectural Ornaments:	
Guttering & Drainage:	BLACK UPVC DRAINAGE SYSTEM.

Plot Numbers:
544 & 545 (AS)



Location Plan (Not to Scale)

Scale @ A1:			
Scale 1:100			

Rev	Date	Drawn	Checked
-----	------	-------	---------

Project:	LAND AT IMBERHORNE FARM, EAST GRINSTEAD
----------	--

Title:	ALDER ELEVATIONS & FLOOR PLANS
--------	-----------------------------------

Client:	DAVID WILSON HOMES WHERE QUALITY LIVES
---------	---

Date:	MAY 2026		
Drawn by :	KJM	Checked by :	BB
Drg No:	CB_37_437_300_EQ_ALD_01	Rev:	



Please note these drawings are not for construction but for concept design and planning applications purposes only.
Cooper Baillie Limited - Cornmough House, 24 Guildford Road, Bagshot, Surrey GU19 5JN - Telephone 01276 400039 - www.cooperbaillie.co.uk
This drawing and the marks depicted are the copyright of Cooper Baillie Ltd and may not be reproduced or amended without written permission. No liability will be accepted for any damage made by other parties.