


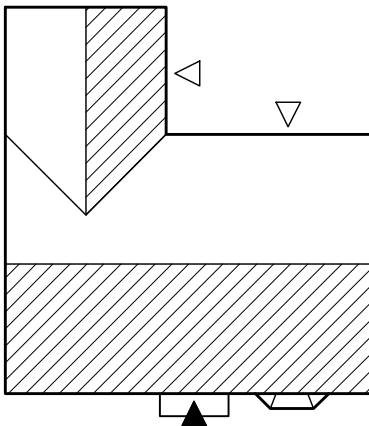

ROOF PROFILE - 1:200



FRONT ELEVATION



SIDE ELEVATION

* OBSCURE GLAZED WINDOWS



REAR ELEVATION

* OBSCURE GLAZED WINDOWS




SIDE ELEVATION



GROUND FLOOR PLAN

* OBSCURE GLAZED WINDOWS

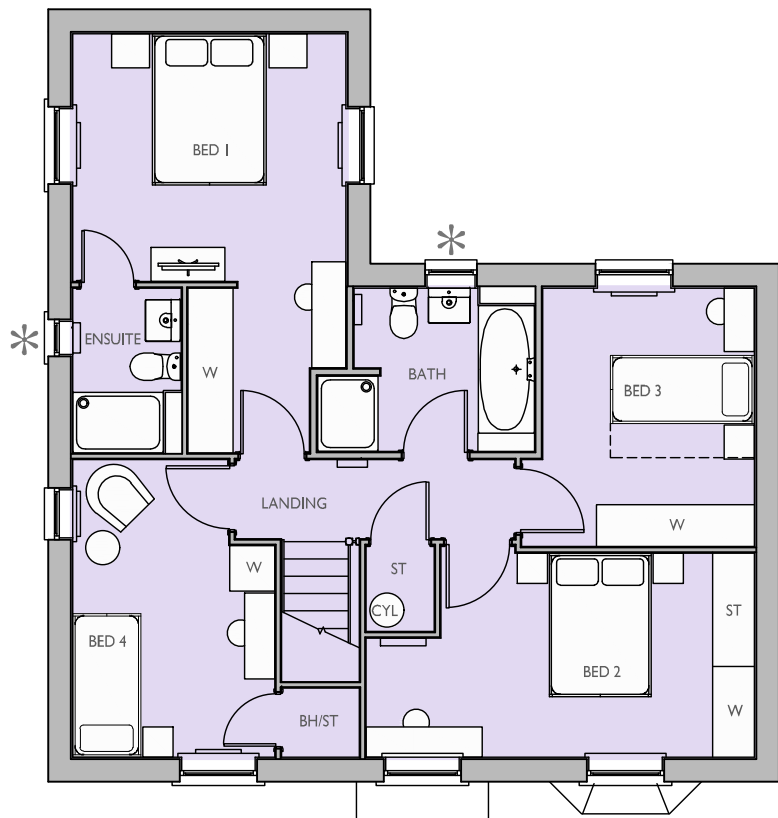

FIRST FLOOR PLAN

* OBSCURE GLAZED WINDOWS

Housetype Name:		WYCHWOOD	
Occupancy:		4 BED / 6 PERSON	
Gross Area ft²:	Gross Area m²:	Net Area ft²:	Net Area m²:
1489	138.35		

For Colours of Material See External Finishes Layout (CB_37_437_308)	
Primary Material:	STRETCHER BOND MASONRY BRICKWORK.
Feature Material:	HORIZONTAL COMPOSITE CLADDING WITH MATCHING TRIM TO WINDOWS AND 2-PART PROFILE TO CORNERS.
Architectural Detail:	SPLAYED HEADERS & STONE CILLS. 15MM PROJECTING STRING STRETCHER COURSE.
Window & Door Frames:	UPVC MOCK SASH WINDOW, WITH GLAZING BARS COMPOSITE FRONT DOOR. UPVC FRENCH DOOR.
Fascia, Soffit & Bargeboard:	WHITE UPVC BOXED EAVES ROOFING SYSTEM.
Architectural Ornaments:	
Guttering & Drainage:	BLACK UPVC DRAINAGE SYSTEM.

Plot Numbers:
540 (AS)



Location Plan (Not to Scale)

Scale @ A1:
012345m
Scale 1:100

Rev

Date

Drawn

Checked

Date: MAY 2026

Drawn by: KJM

Dwg No: CB_37_437_300_EQ_WYC_03

Checked by: BB

Rev:

Project:
LAND AT IMBERHORNE FARM,
EAST GRINSTEAD

Title:
WYCHWOOD
ELEVATIONS & FLOOR PLANS

Client:



DAVID WILSON HOMES

WHERE QUALITY LIVES

COOPER BAILLIE

Please note these drawings are not for construction but for concept design and planning applications purposes only. Cooper Baillie Limited - Cornmough House, 24 Guildford Road, Bagshot, Surrey GU19 5JN - Telephone 01276 400039 - www.cooperbaillie.co.uk This drawing and the works depicted are the copyright of Cooper Baillie Ltd and may not be reproduced or awarded, except by written permission. No liability will be accepted for any damage made by other persons.