
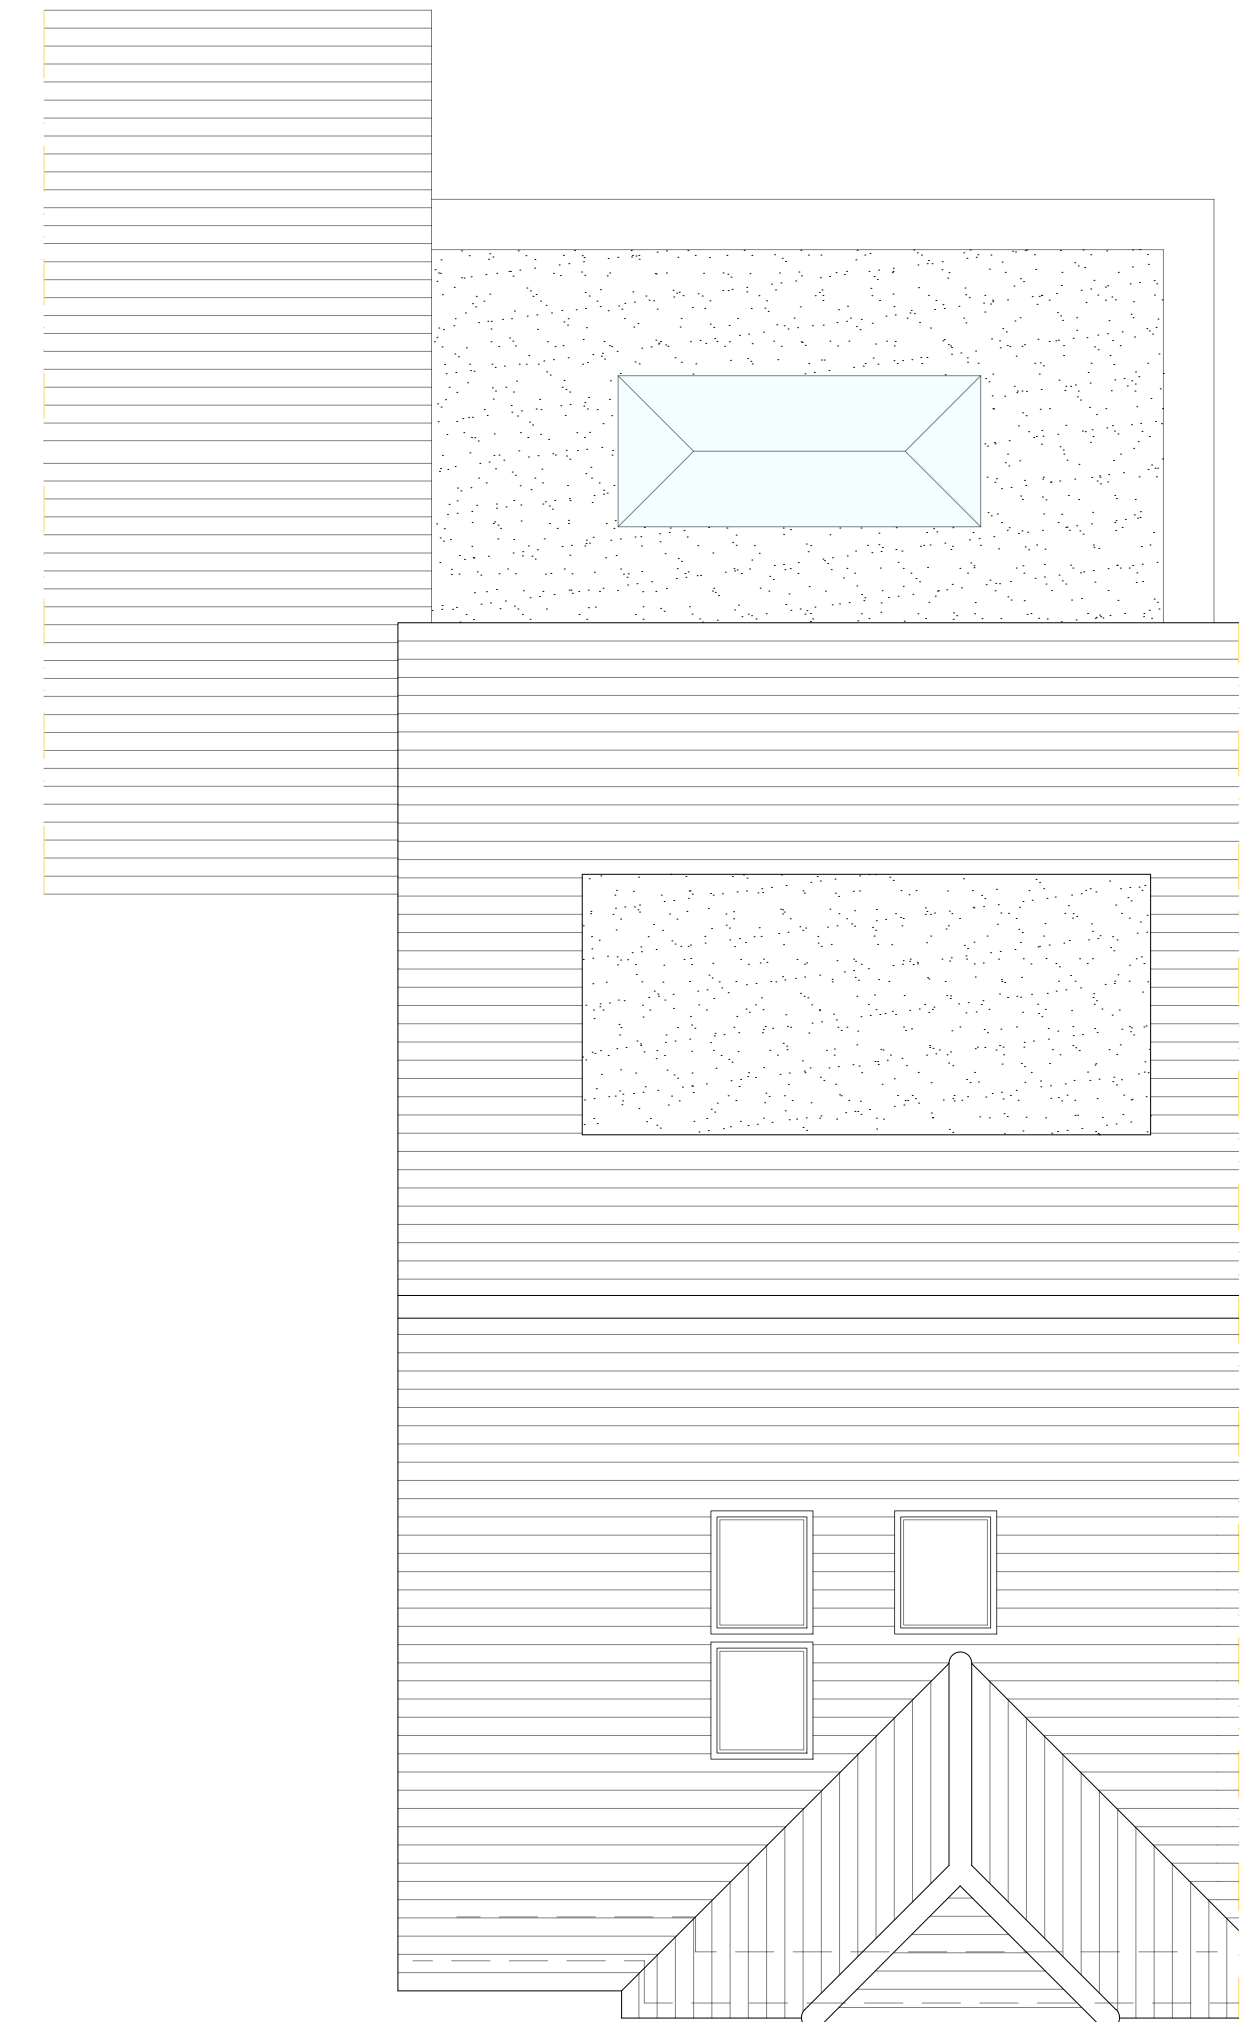
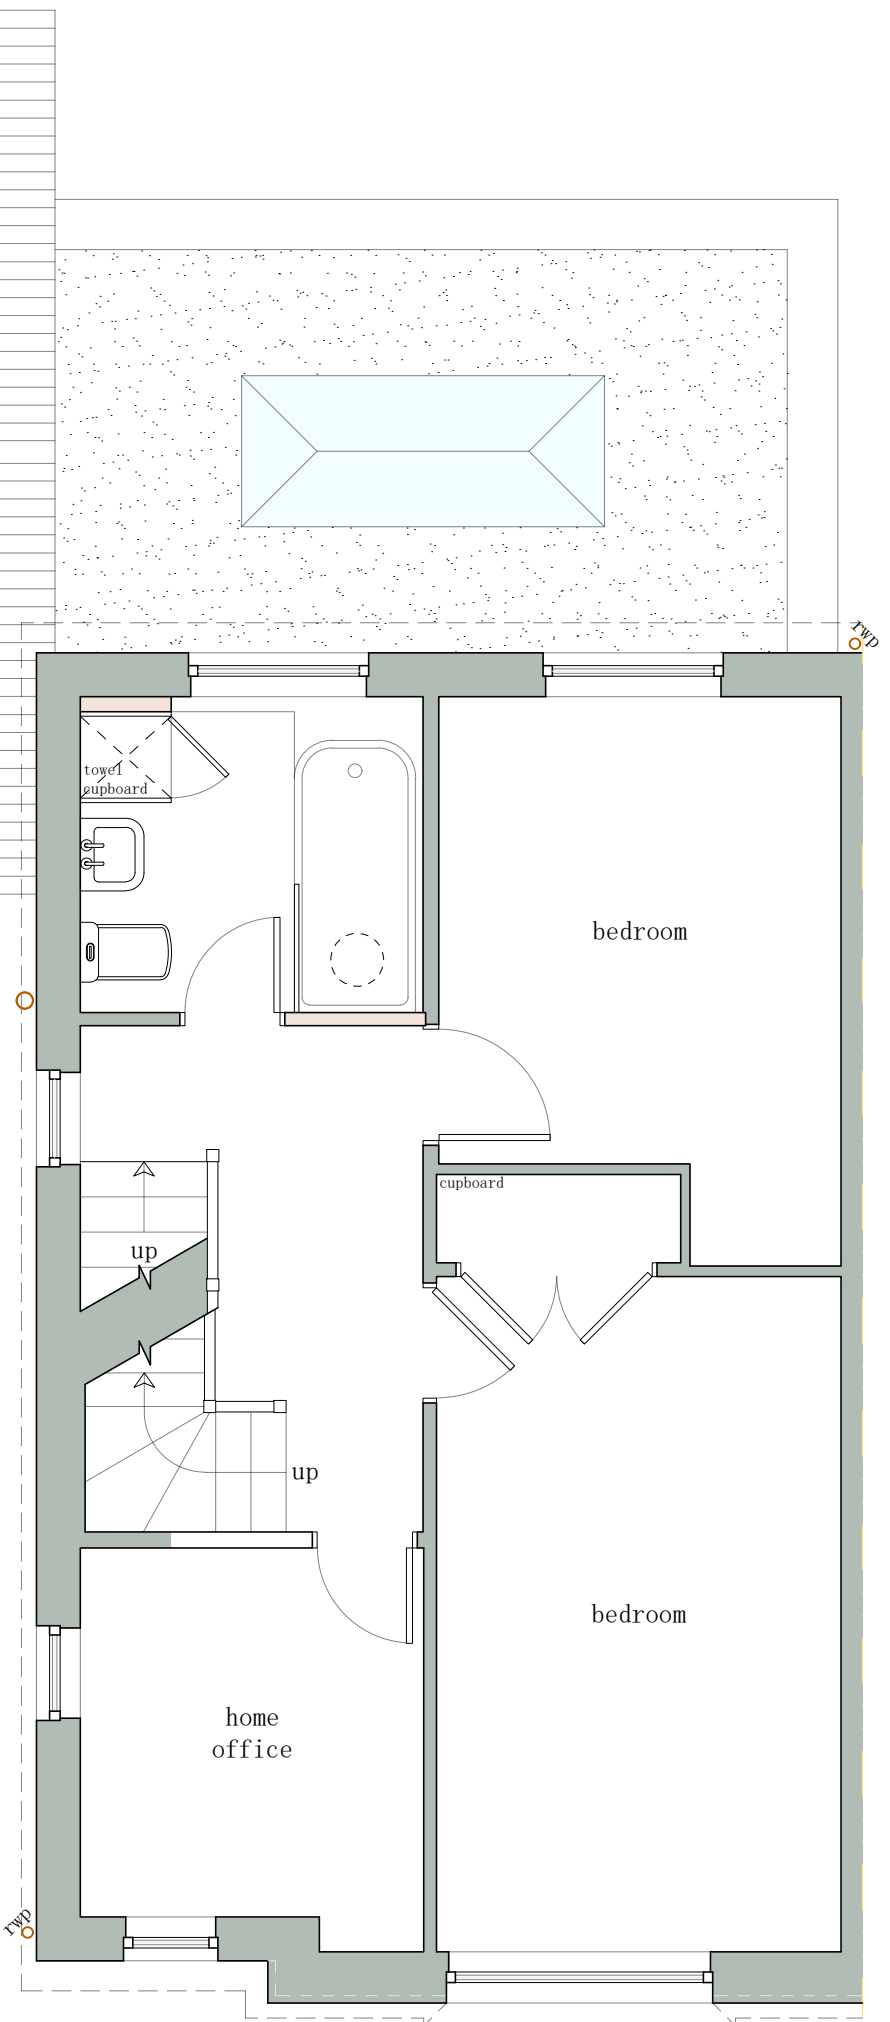
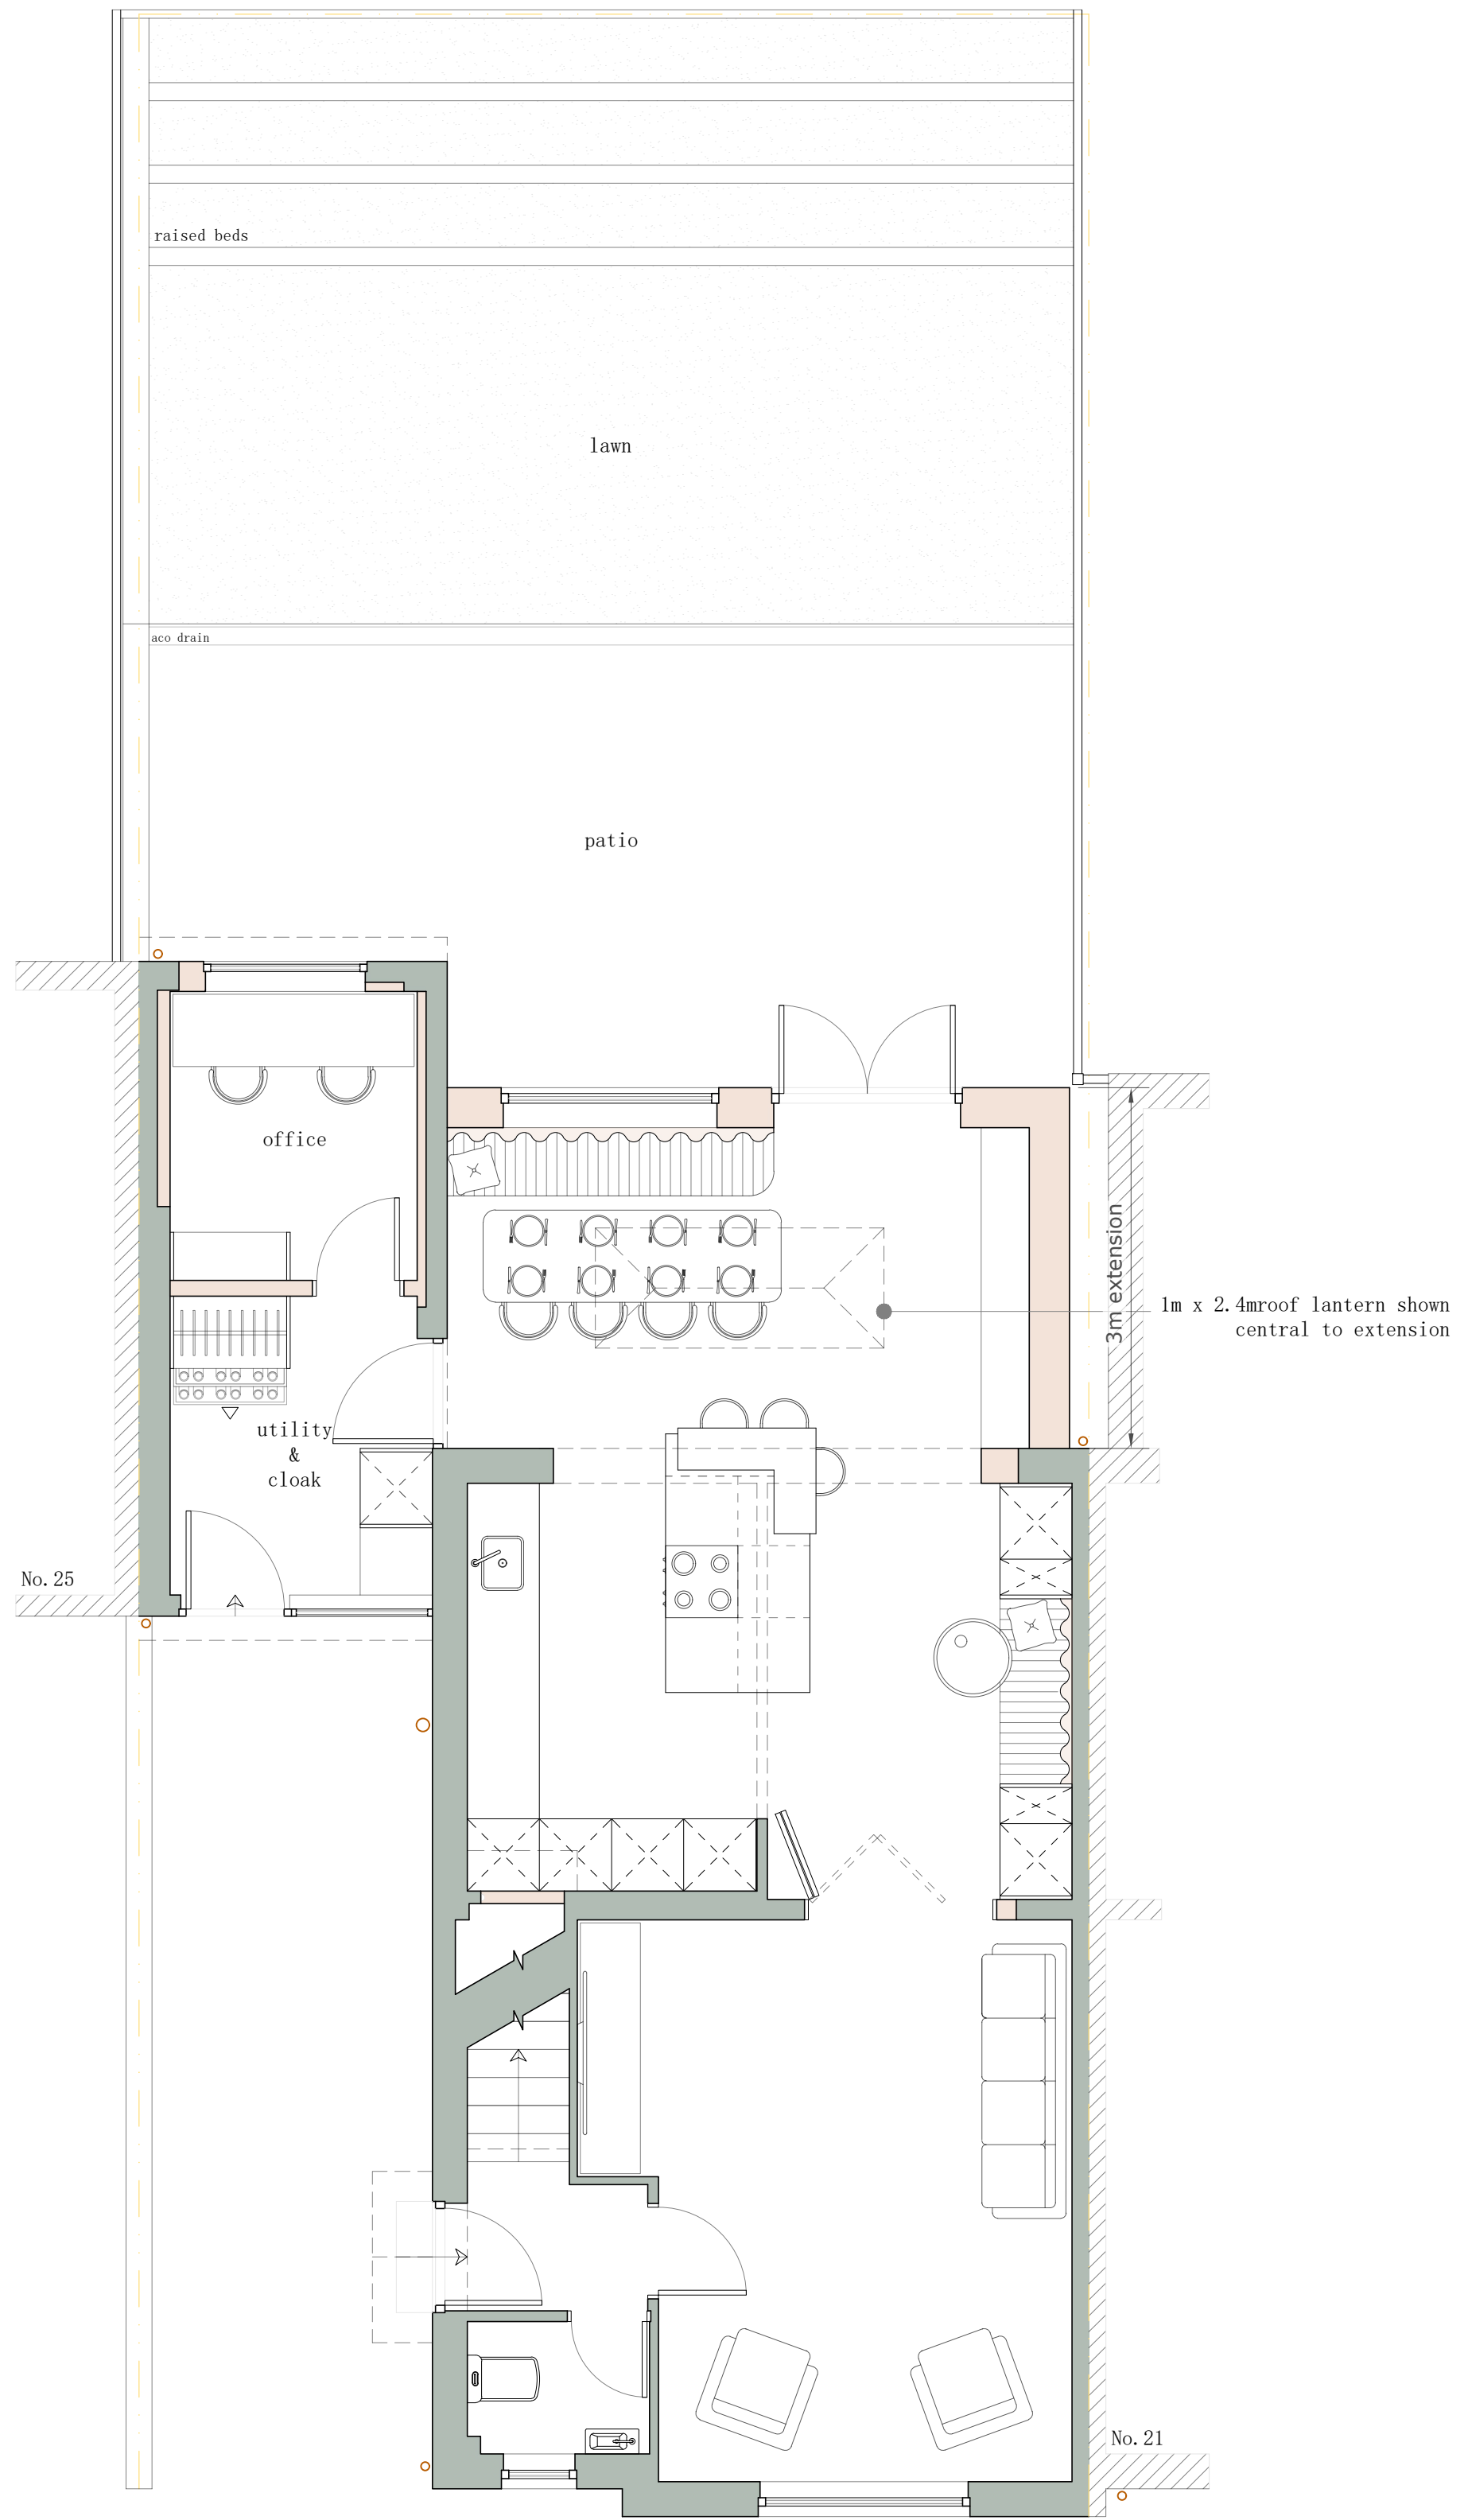


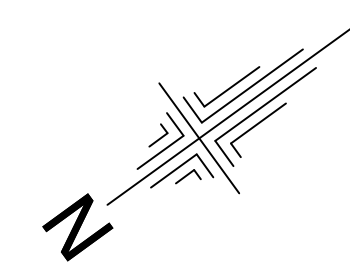

proposed first floor plan 1:50

proposed second floor plan 1:50

Stage

Proposed

Client

Mr & Mrs Claxton

Site address
23 Trinity Road
Hurstpierpoint
West Sussex
BN6 9UY

Drawing title

Proposed: Floor Plans

Scale:	Paper size:	Drawn:	Checked:
In drawing	A1	B Garrish	Director
Project No:	Drawing No:	Revision:	Date:
122	P. 01	A	02/06/2026

