


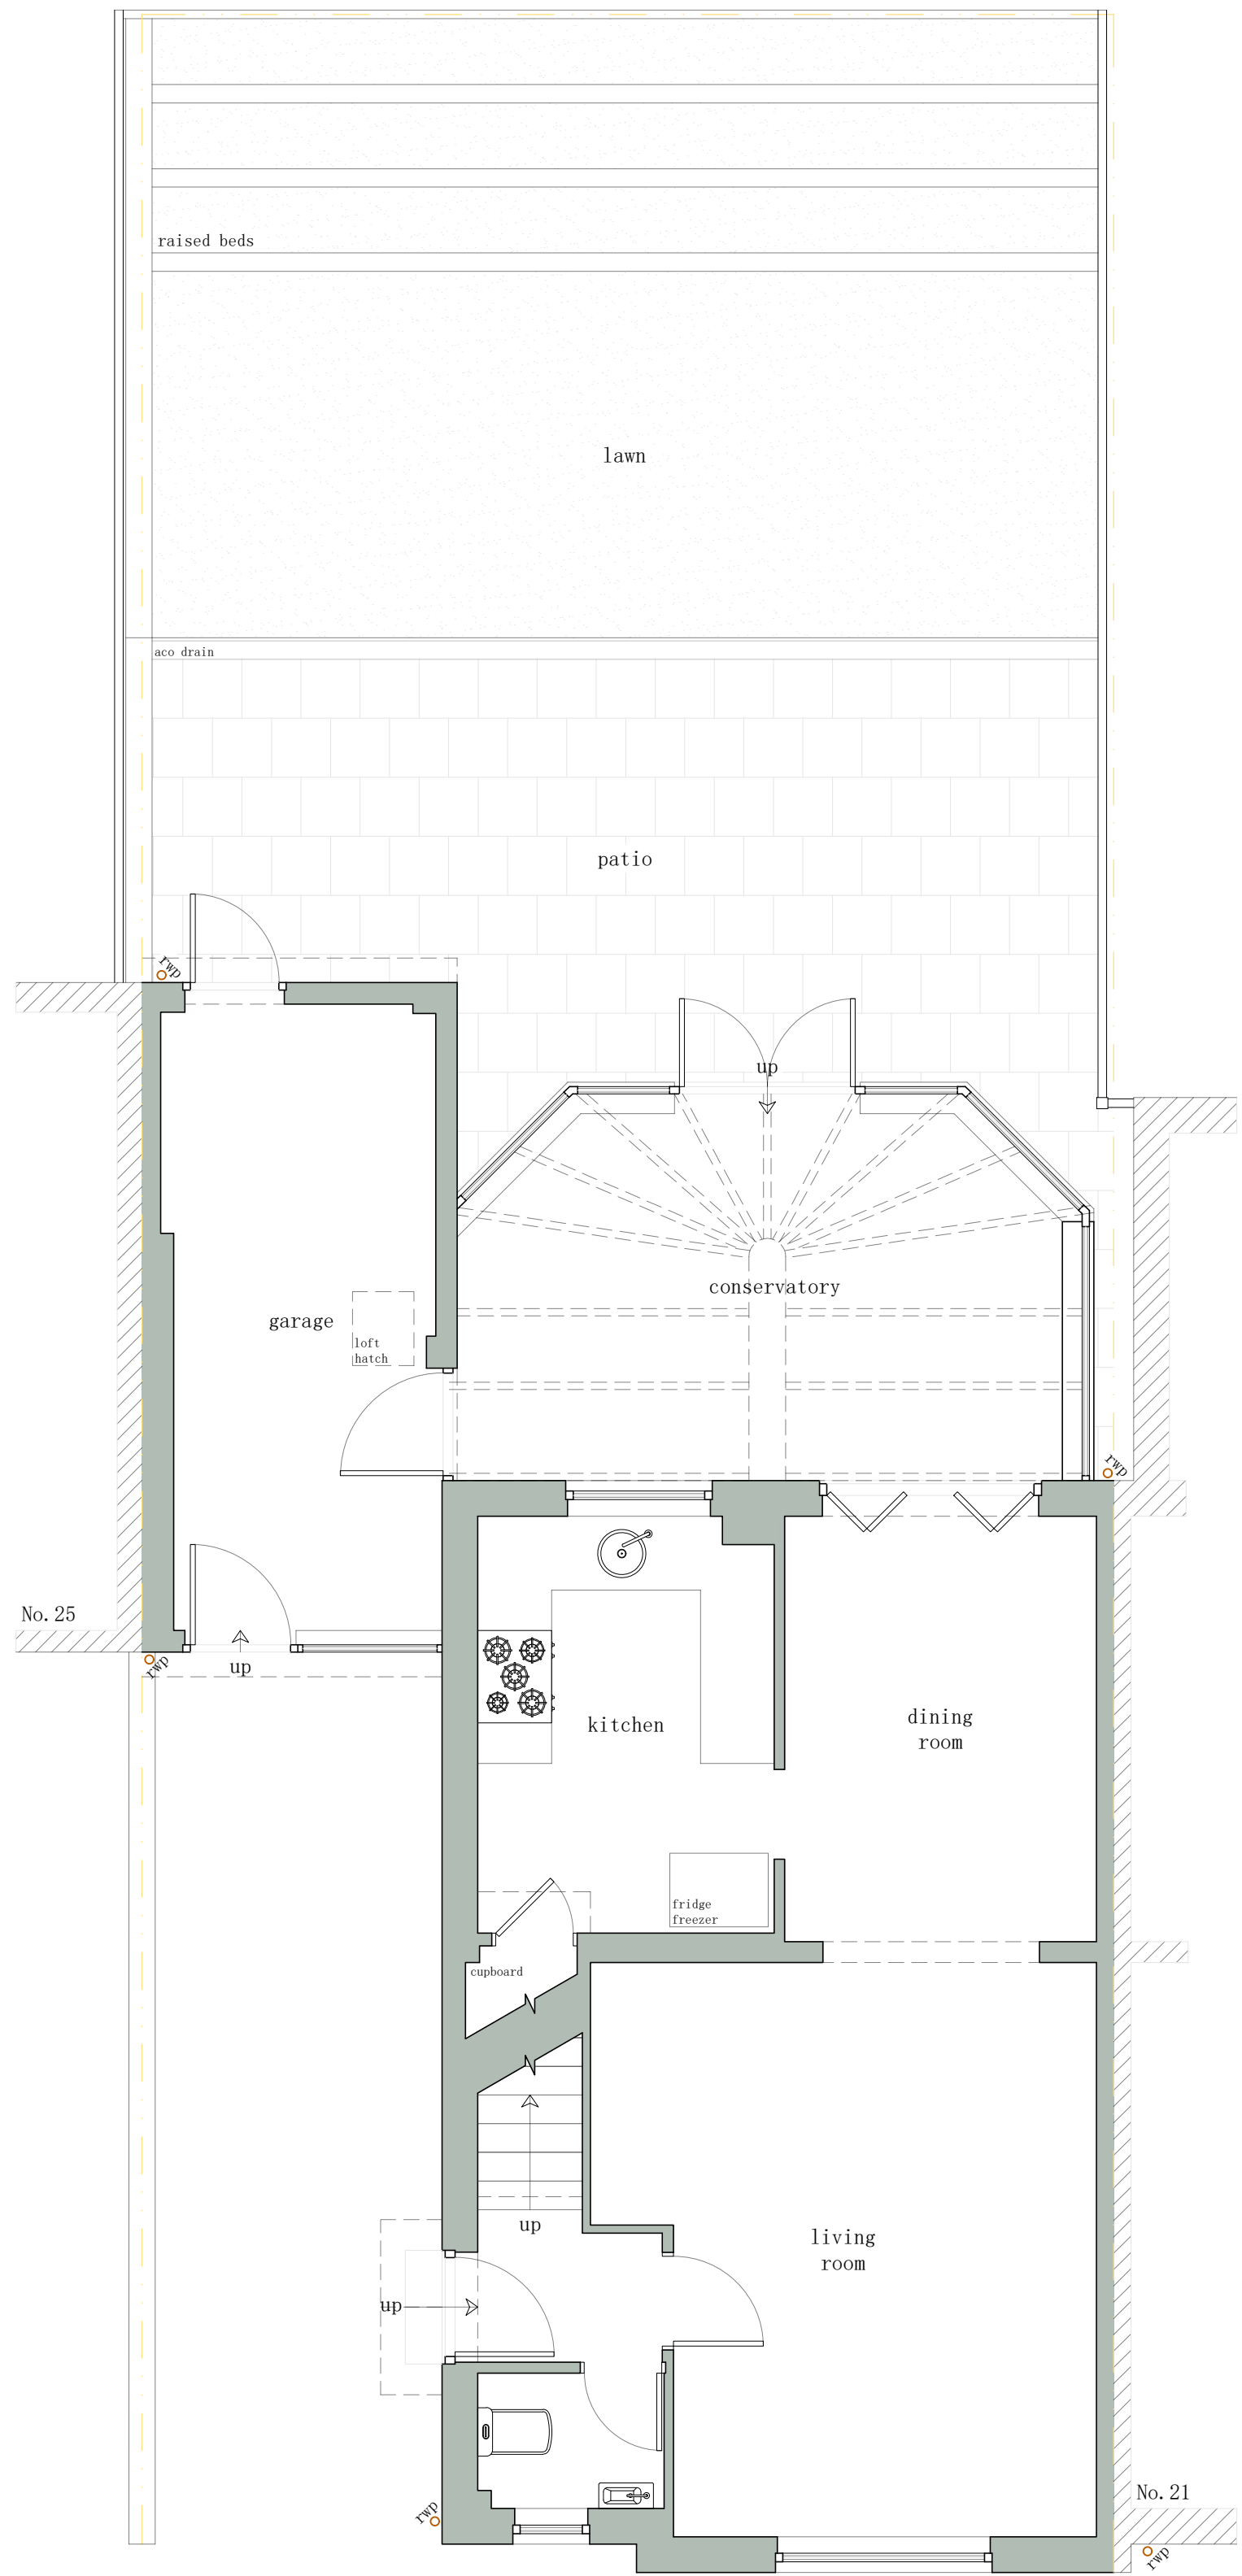


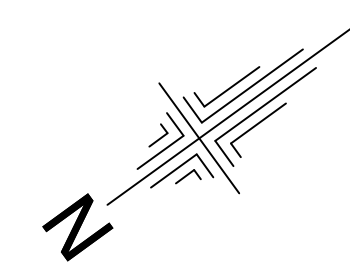

existing ground floor plan 1:50

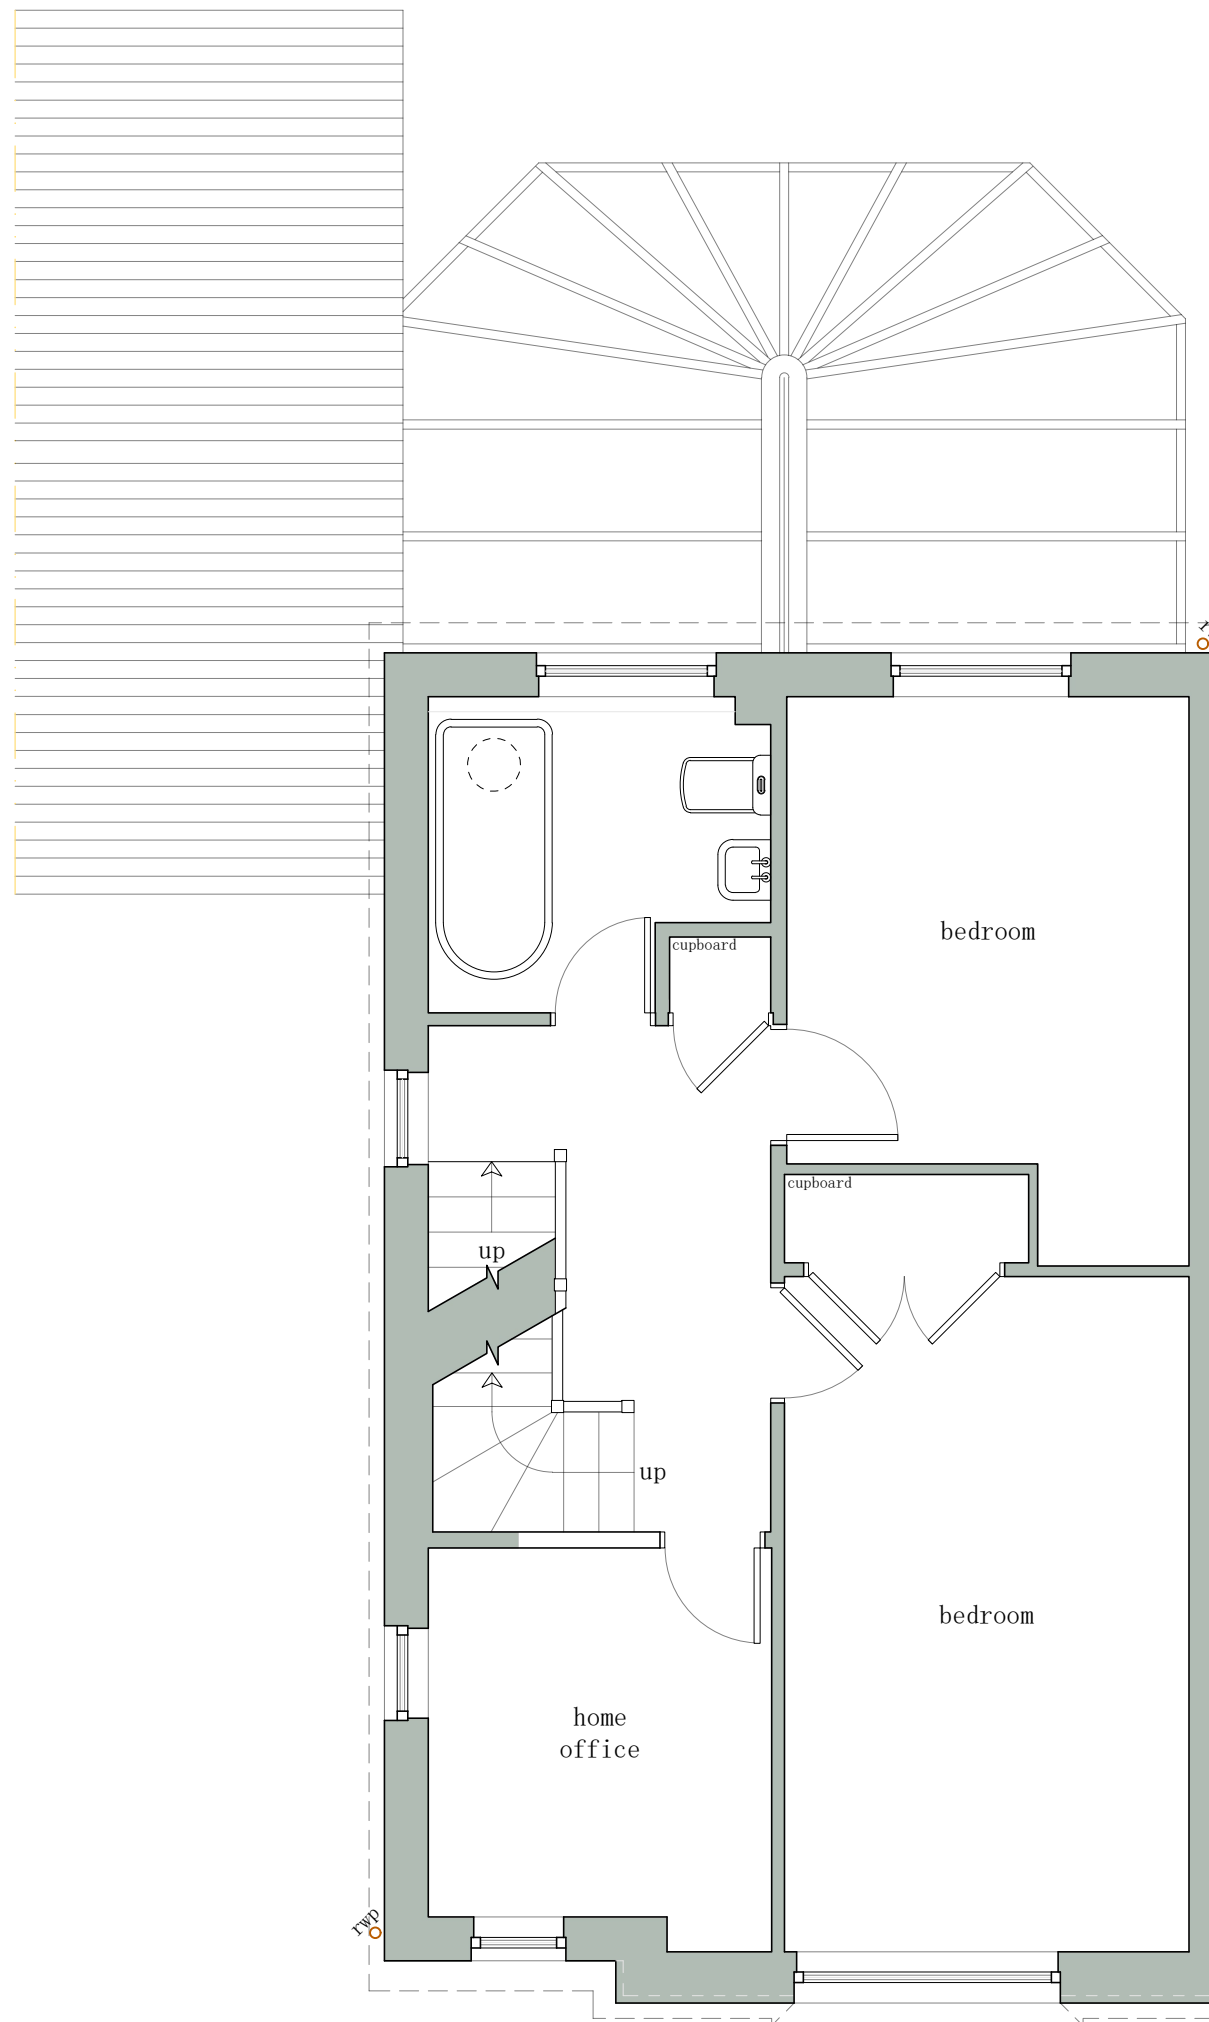

existing first floor plan 1:50

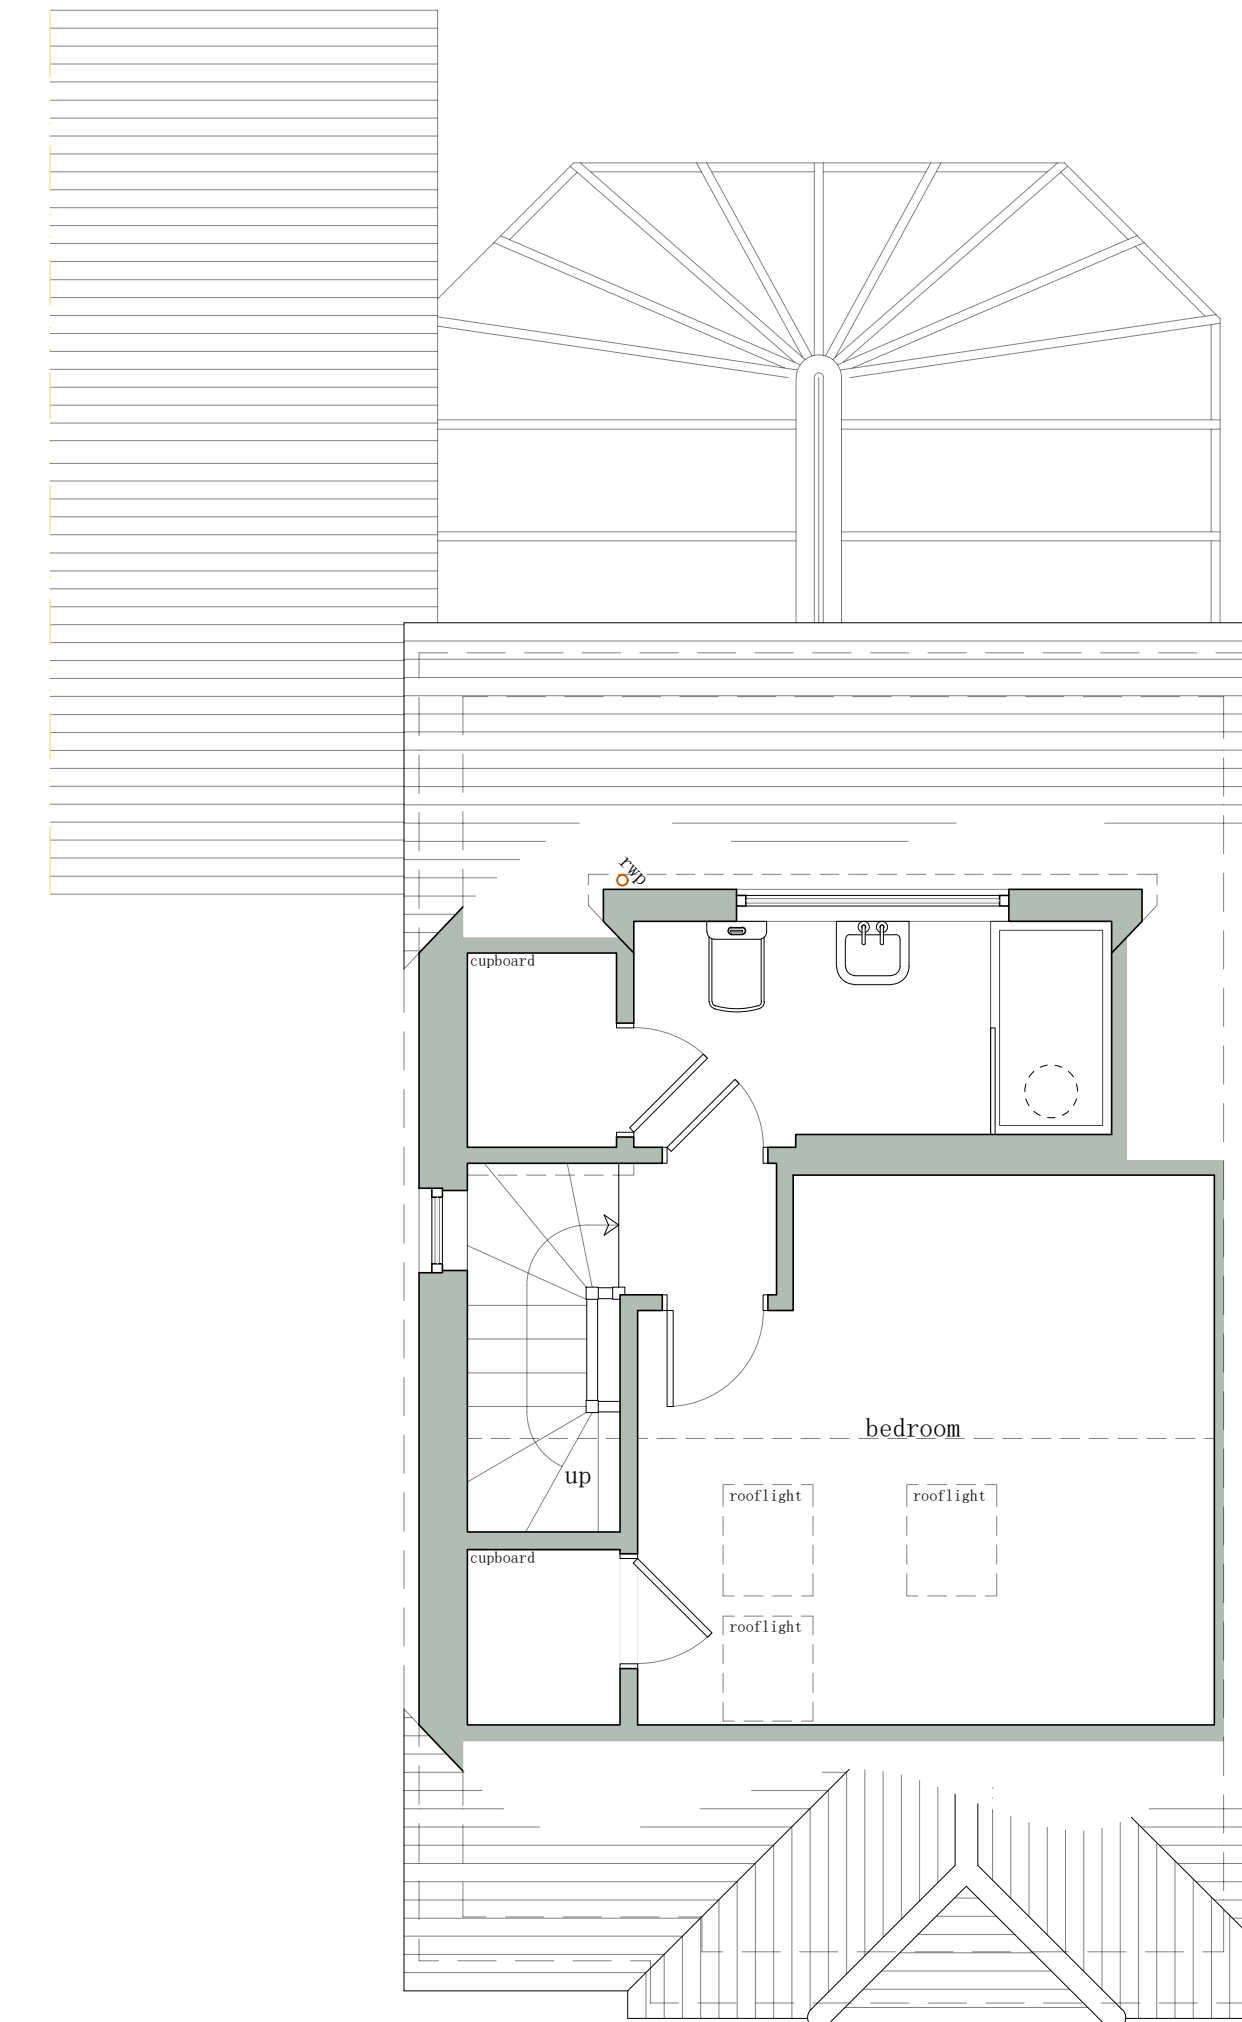

existing second floor plan 1:50



Stage

Existing

Client

Mr & Mrs Claxton

Site address  
23 Trinity Road  
Hurstpierpoint  
West Sussex  
BN6 9UY

Drawing title

Existing: Floor Plans

|             |             |           |            |
|-------------|-------------|-----------|------------|
| Scale:      | Paper size: | Drawn:    | Checked:   |
| In drawing  | A1          | B Garrish | Director   |
| Project No: | Drawing No: | Revision: | Date:      |
| 122         | E. 01       | A         | 02/06/2026 |