




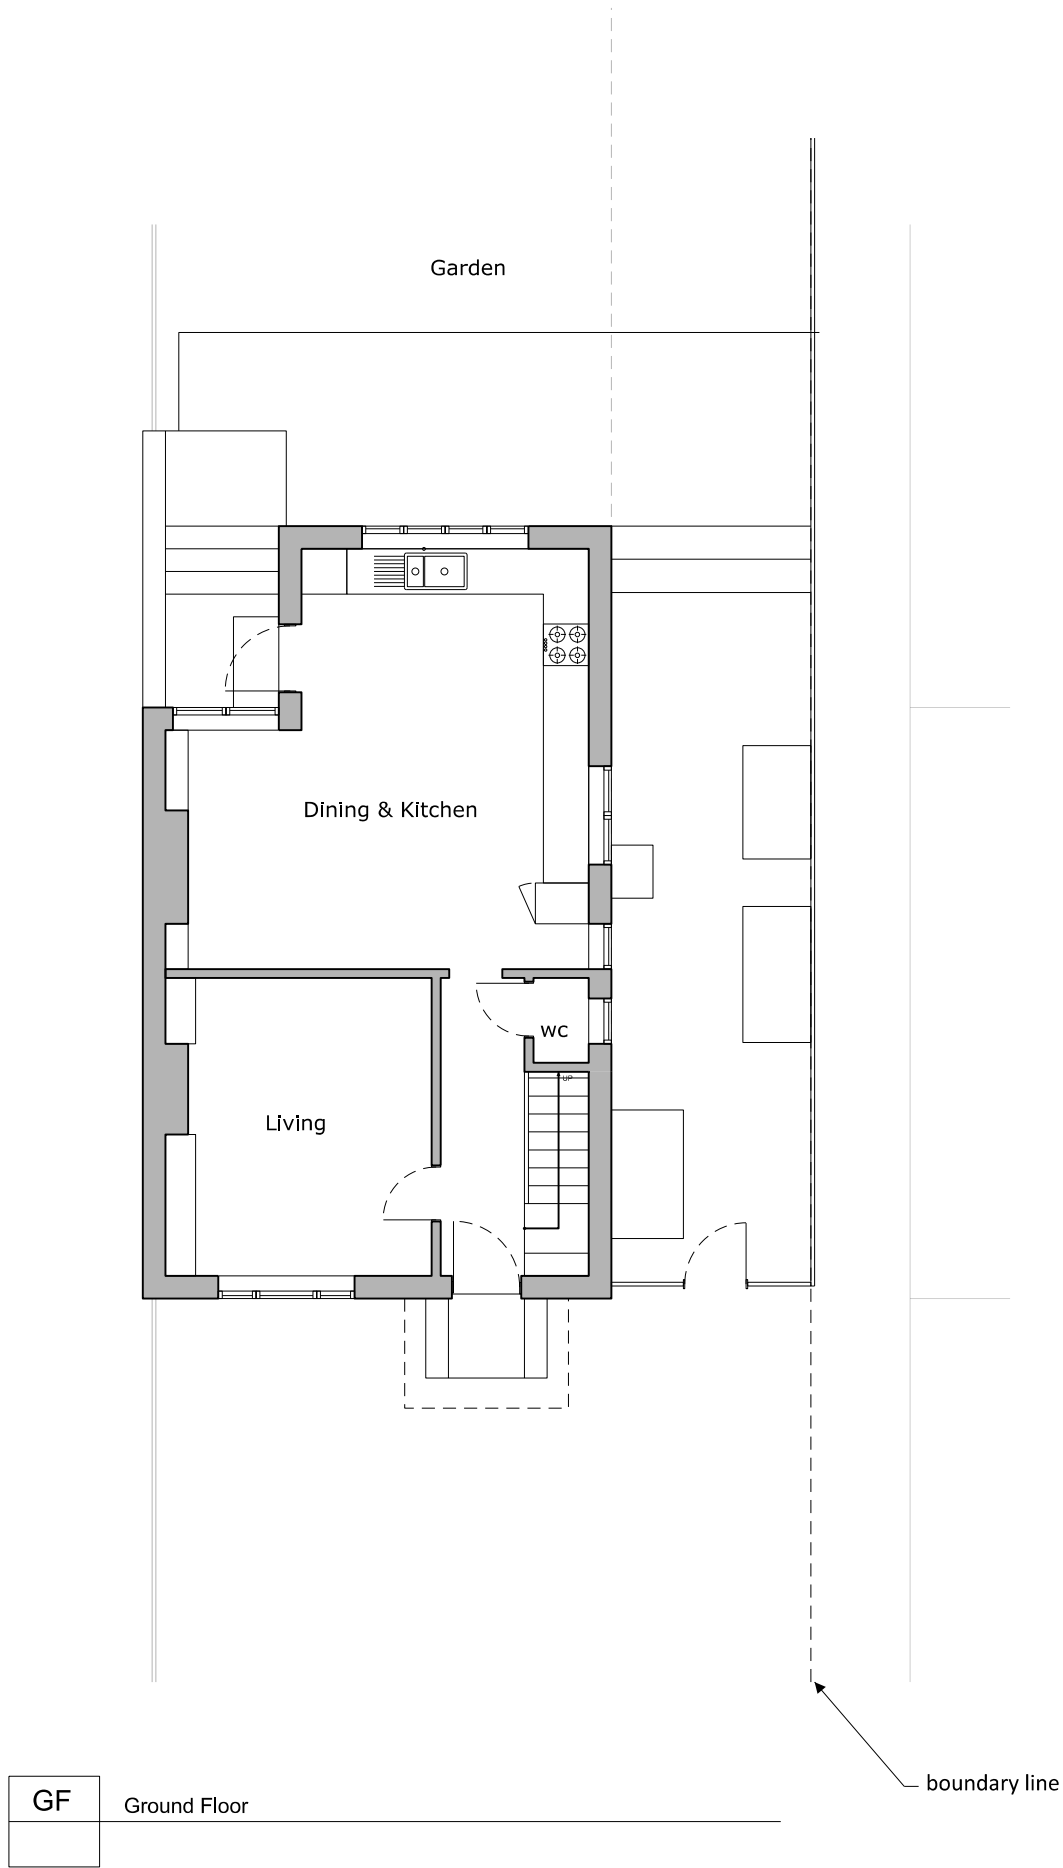


GF Ground Floor

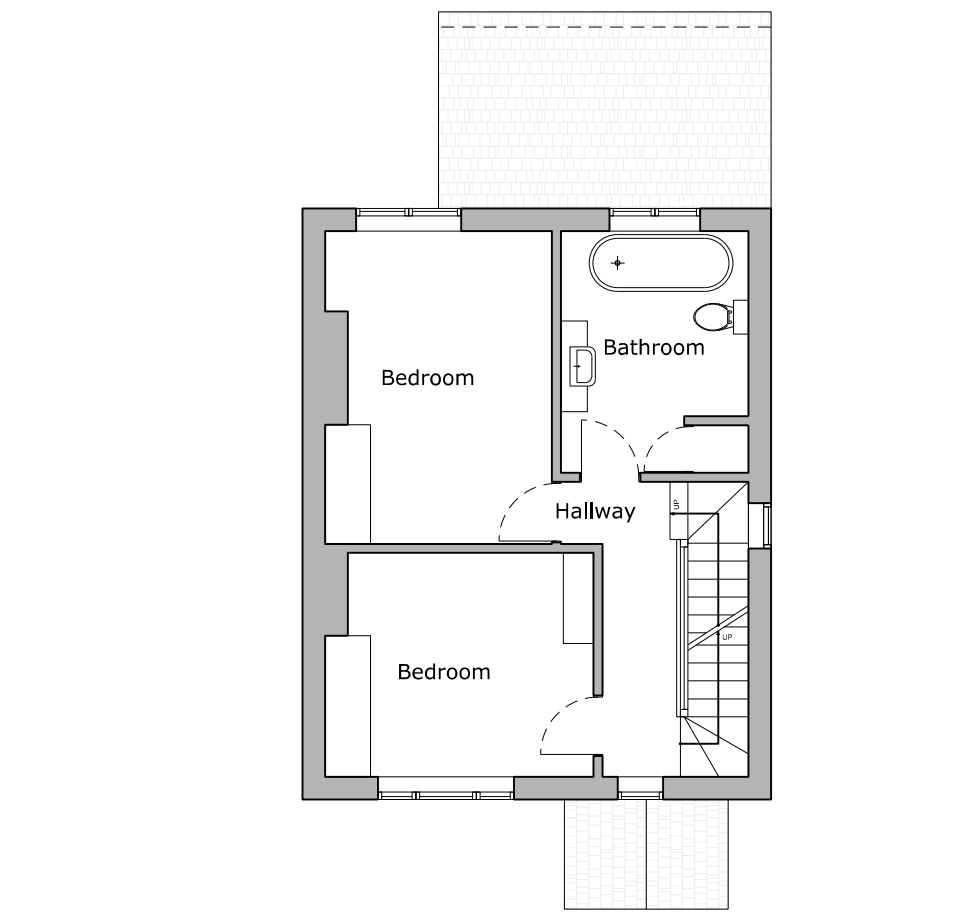


01 First Floor

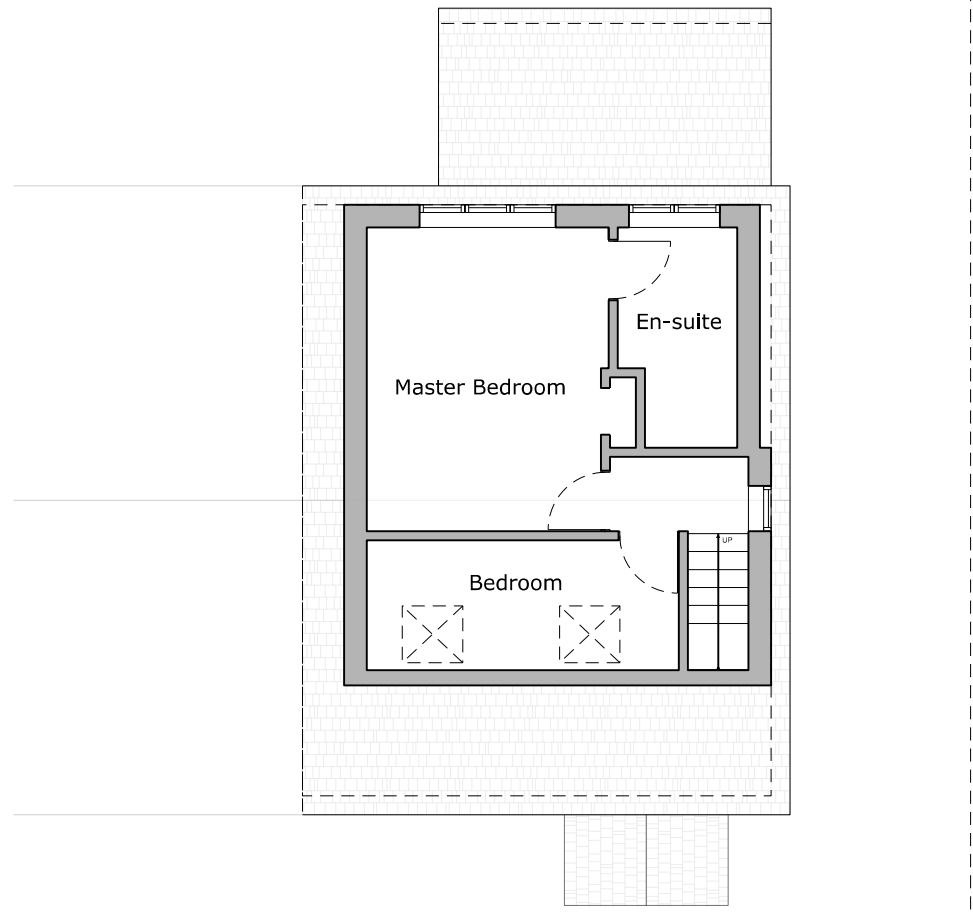

RP Loft Plan

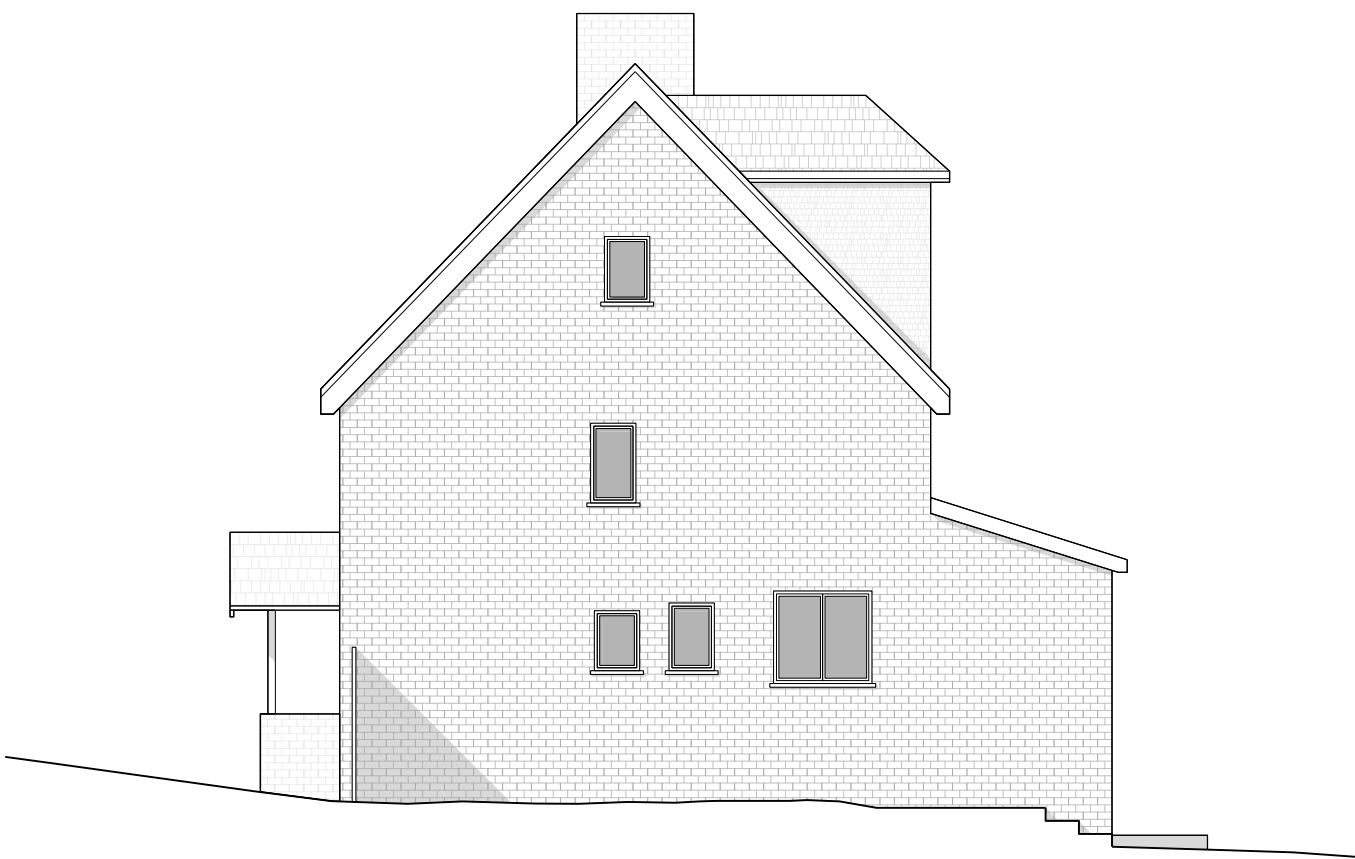

LSE Left Side Elevation

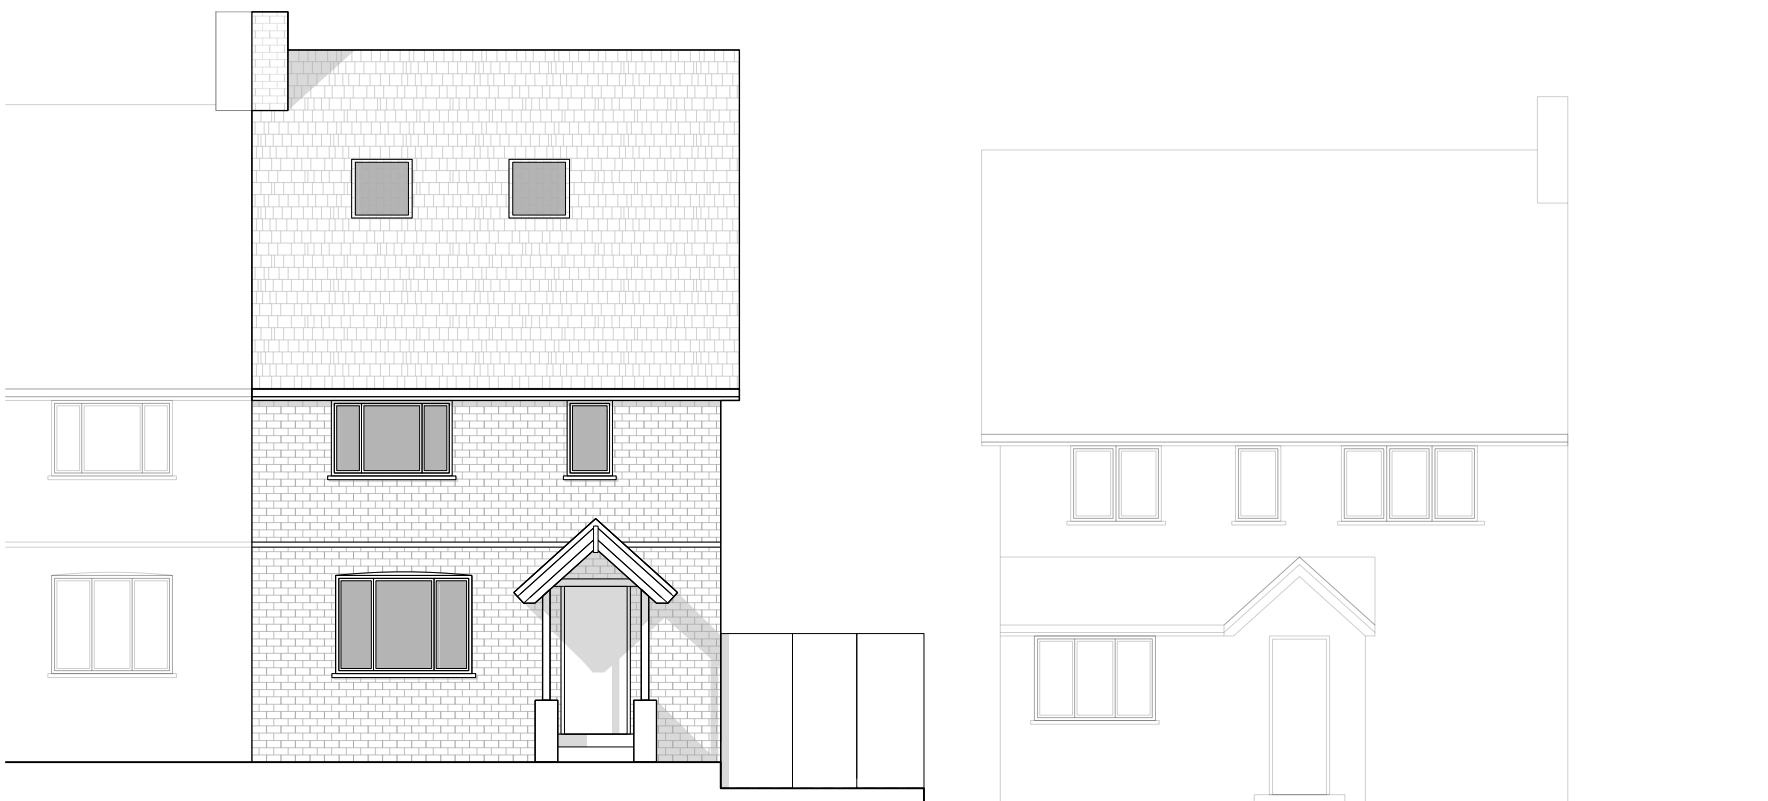

FE Front Elevation



RE Rear Elevation

Note: Sketches produced based on information provided by client and estate agent plans.

Produced for Pre-app discussions only.

For services beyond pre-app into planning application and beyond a site survey is required.

Note: Neighbours buildings shown indicative only based on photographs

Revisions			
Rev	Date	Note	
Project address 38 Wood Ride Haywards Heath RH16 4NJ			
Client Andrew Callicott			
Project title 38 Wood Ride			
Drawing Title: Existing Drawings			
Scale 1:100 @ A1		Drawn by MB	
Project No. 224	Drawing no. 001	Revision P1	
Status Design		First Drawn 15.10.25	