




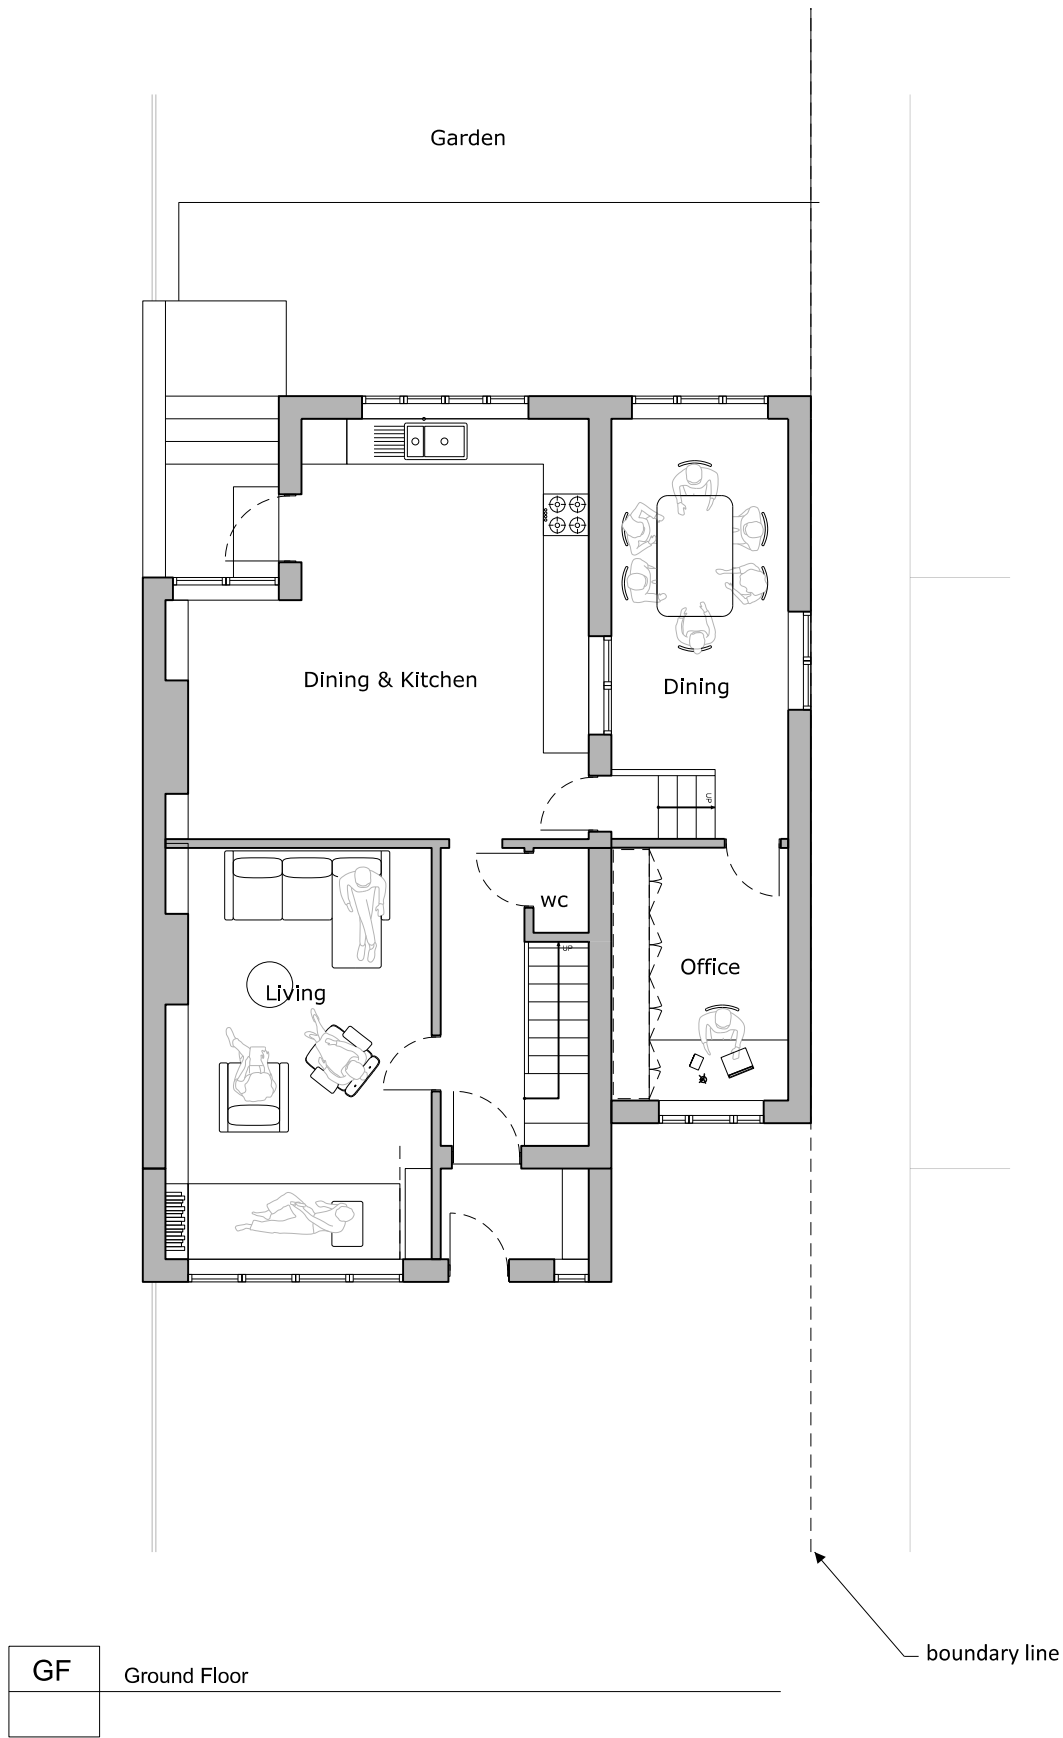


GF Ground Floor

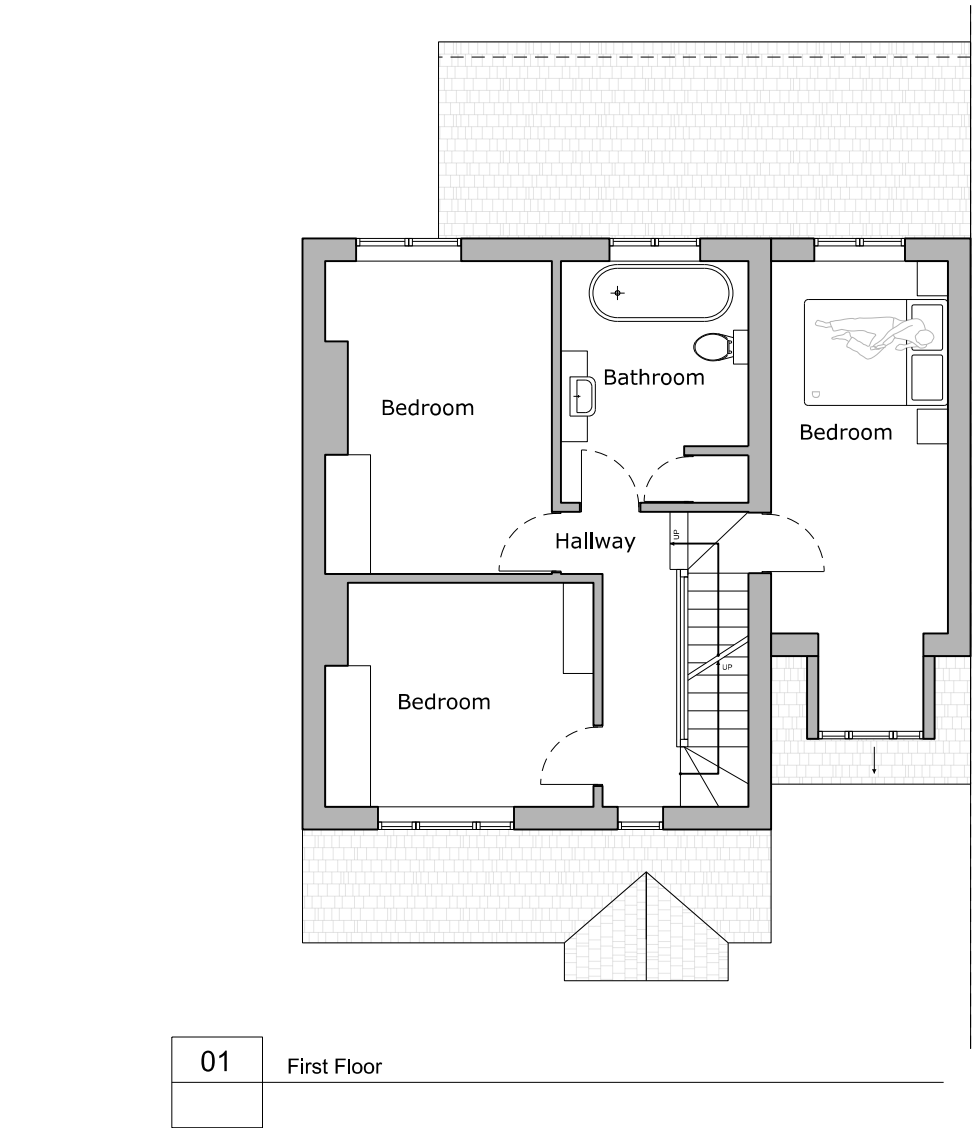

01 First Floor

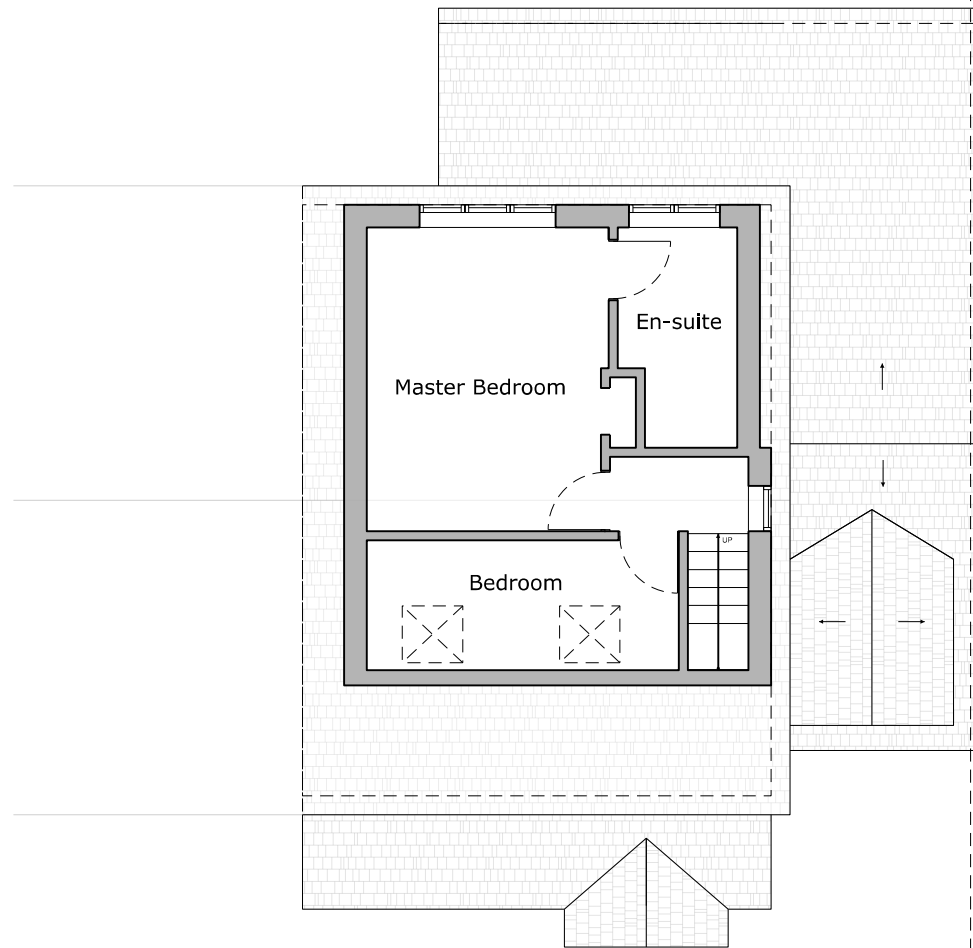

RP Loft Plan

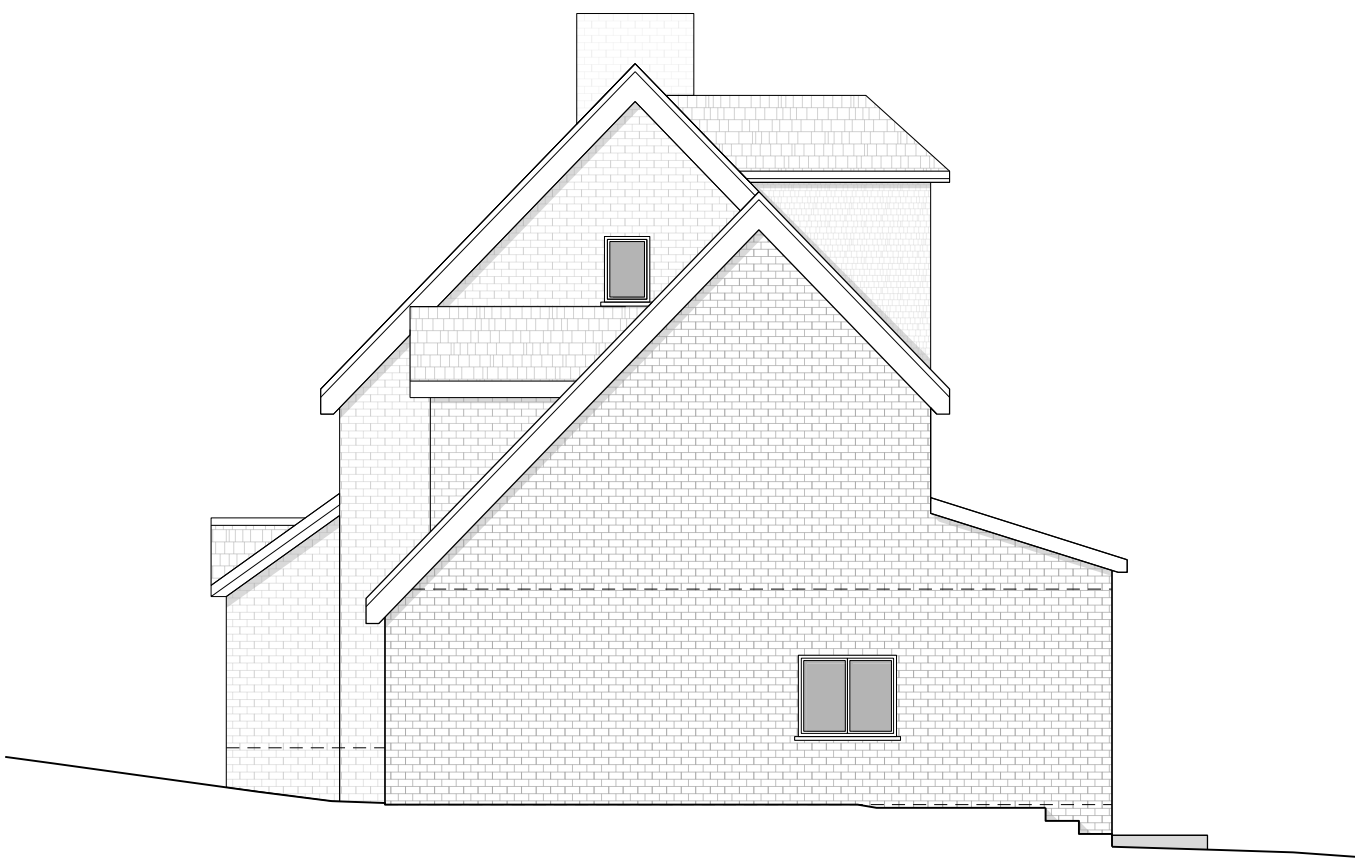

LSE Left Side Elevation



FE Front Elevation



RE Rear Elevation

Note: Sketches produced based on information provided by client and estate agent plans.

Produced for Pre-app discussions only.

For services beyond pre-app into planning application and beyond a site survey is required.

Note: Neighbours buildings shown indicative only based on photographs

Revisions

Rev	Date	Note

Project address
38 Wood Ride
Haywards Heath
RH16 4NJ

Client
Andrew Callcott

Project title
38 Wood Ride

Drawing Title:
Proposed Drawings

Scale
1:100 @ A1

Drawn by
MB

Project No.
224

Drawing no.
101

Revision
P1

Status
Design

First Drawn
15.10.25