




FRONT ELEVATION NORTH EAST



SIDE ELEVATION SOUTH EAST




REAR ELEVATION SOUTH WEST

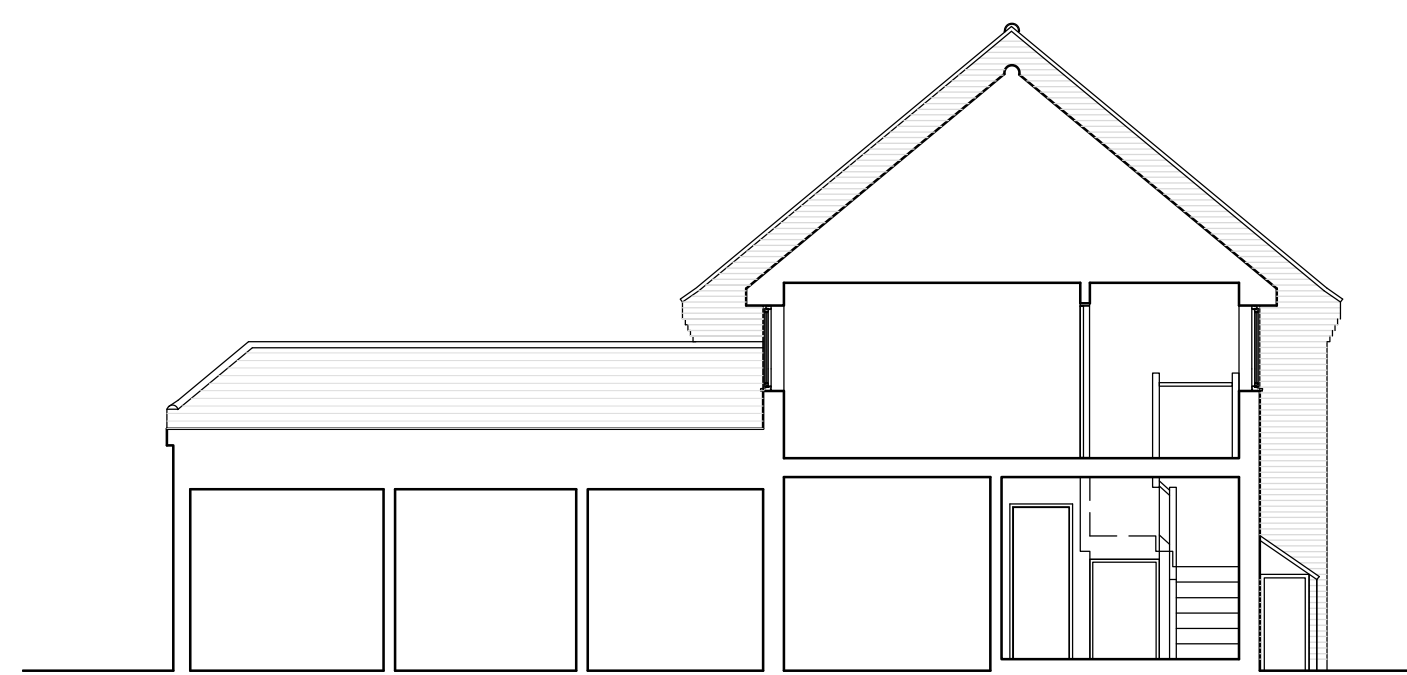


SECTION A-A




SECTION B-B

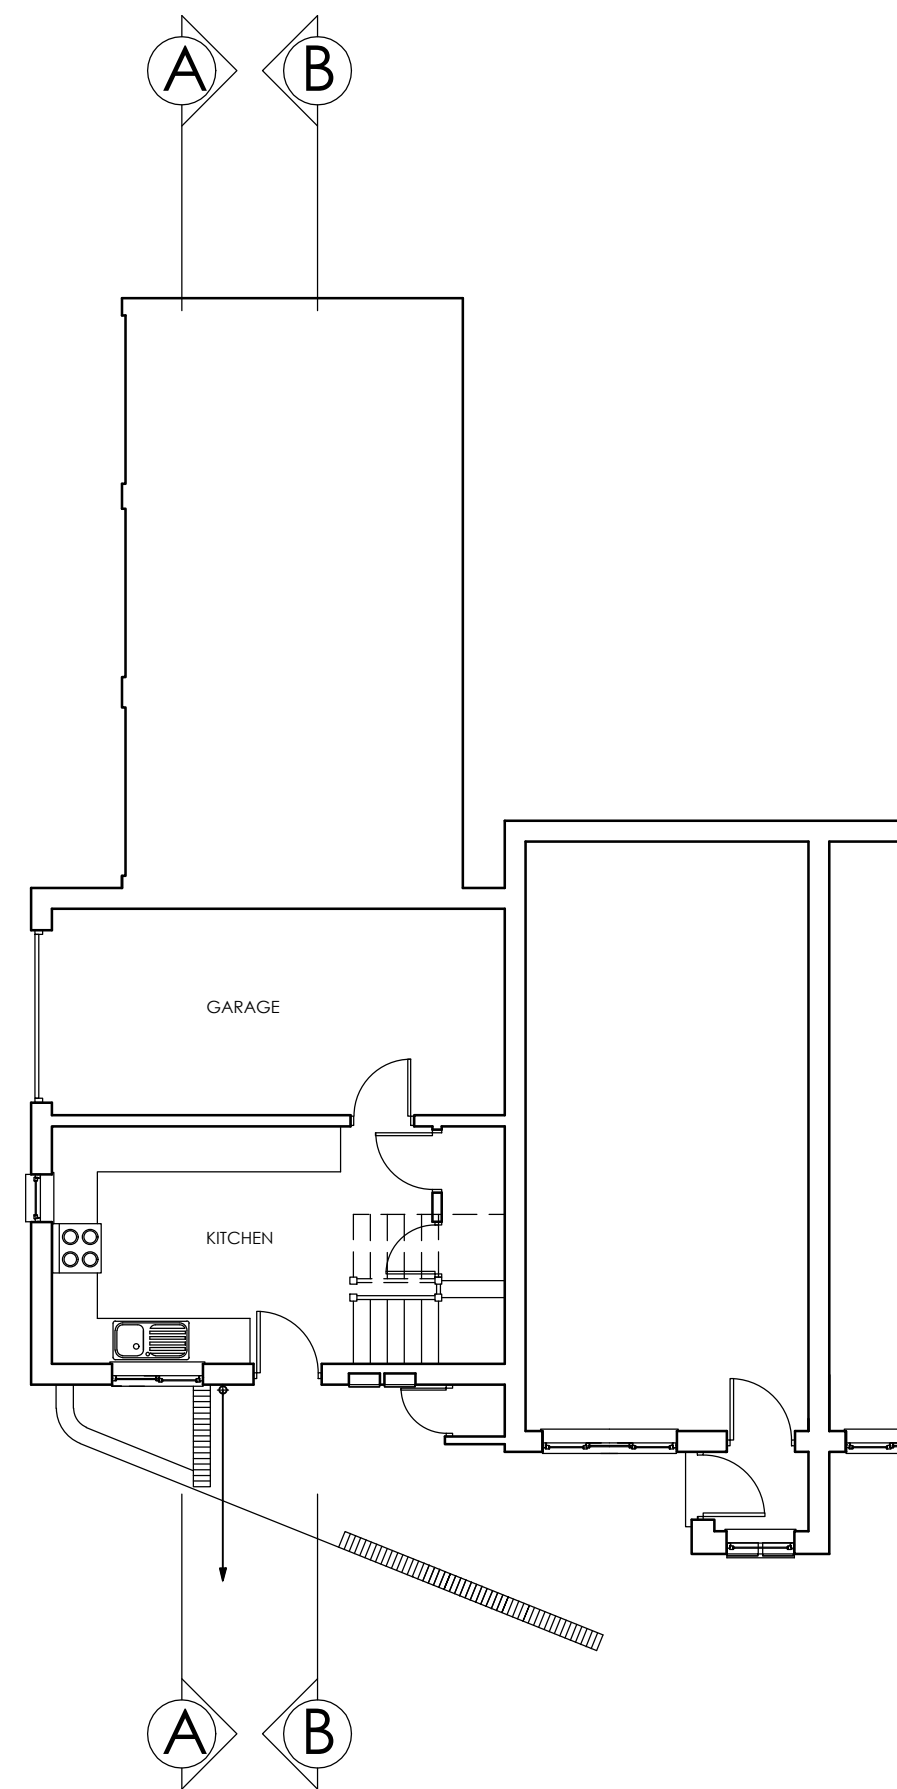


GROUND FLOOR PLAN

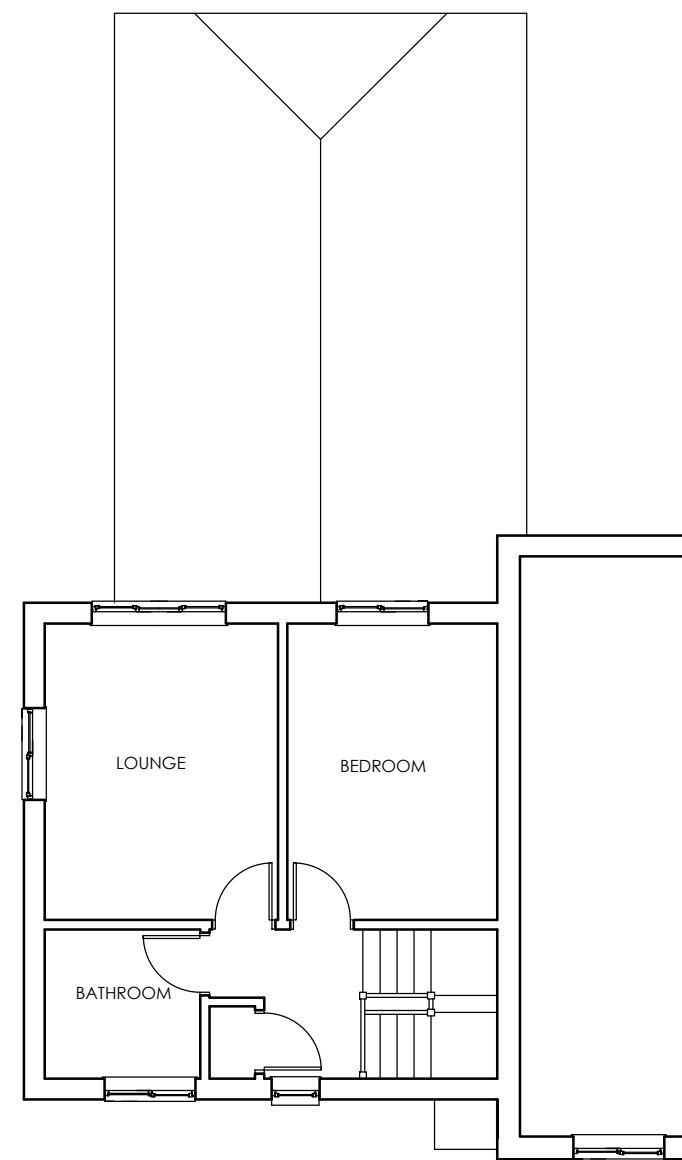


FIRST FLOOR PLAN

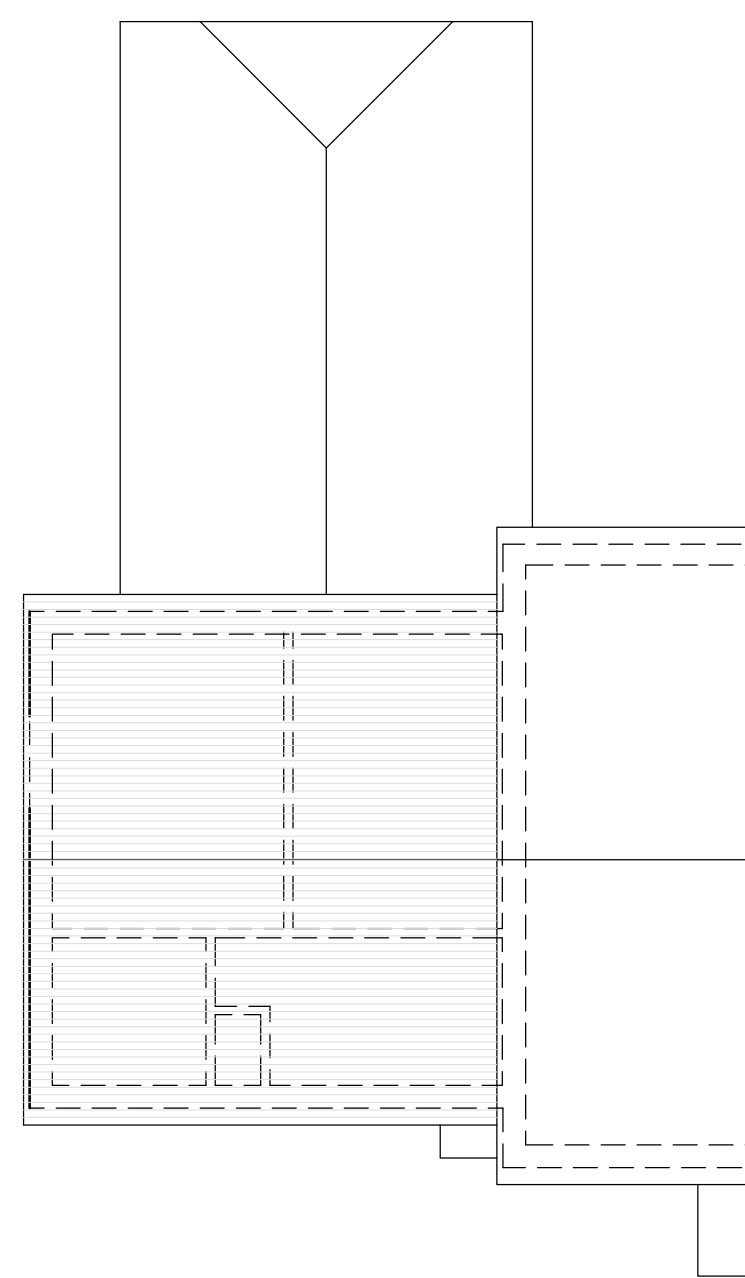


ROOF PLAN

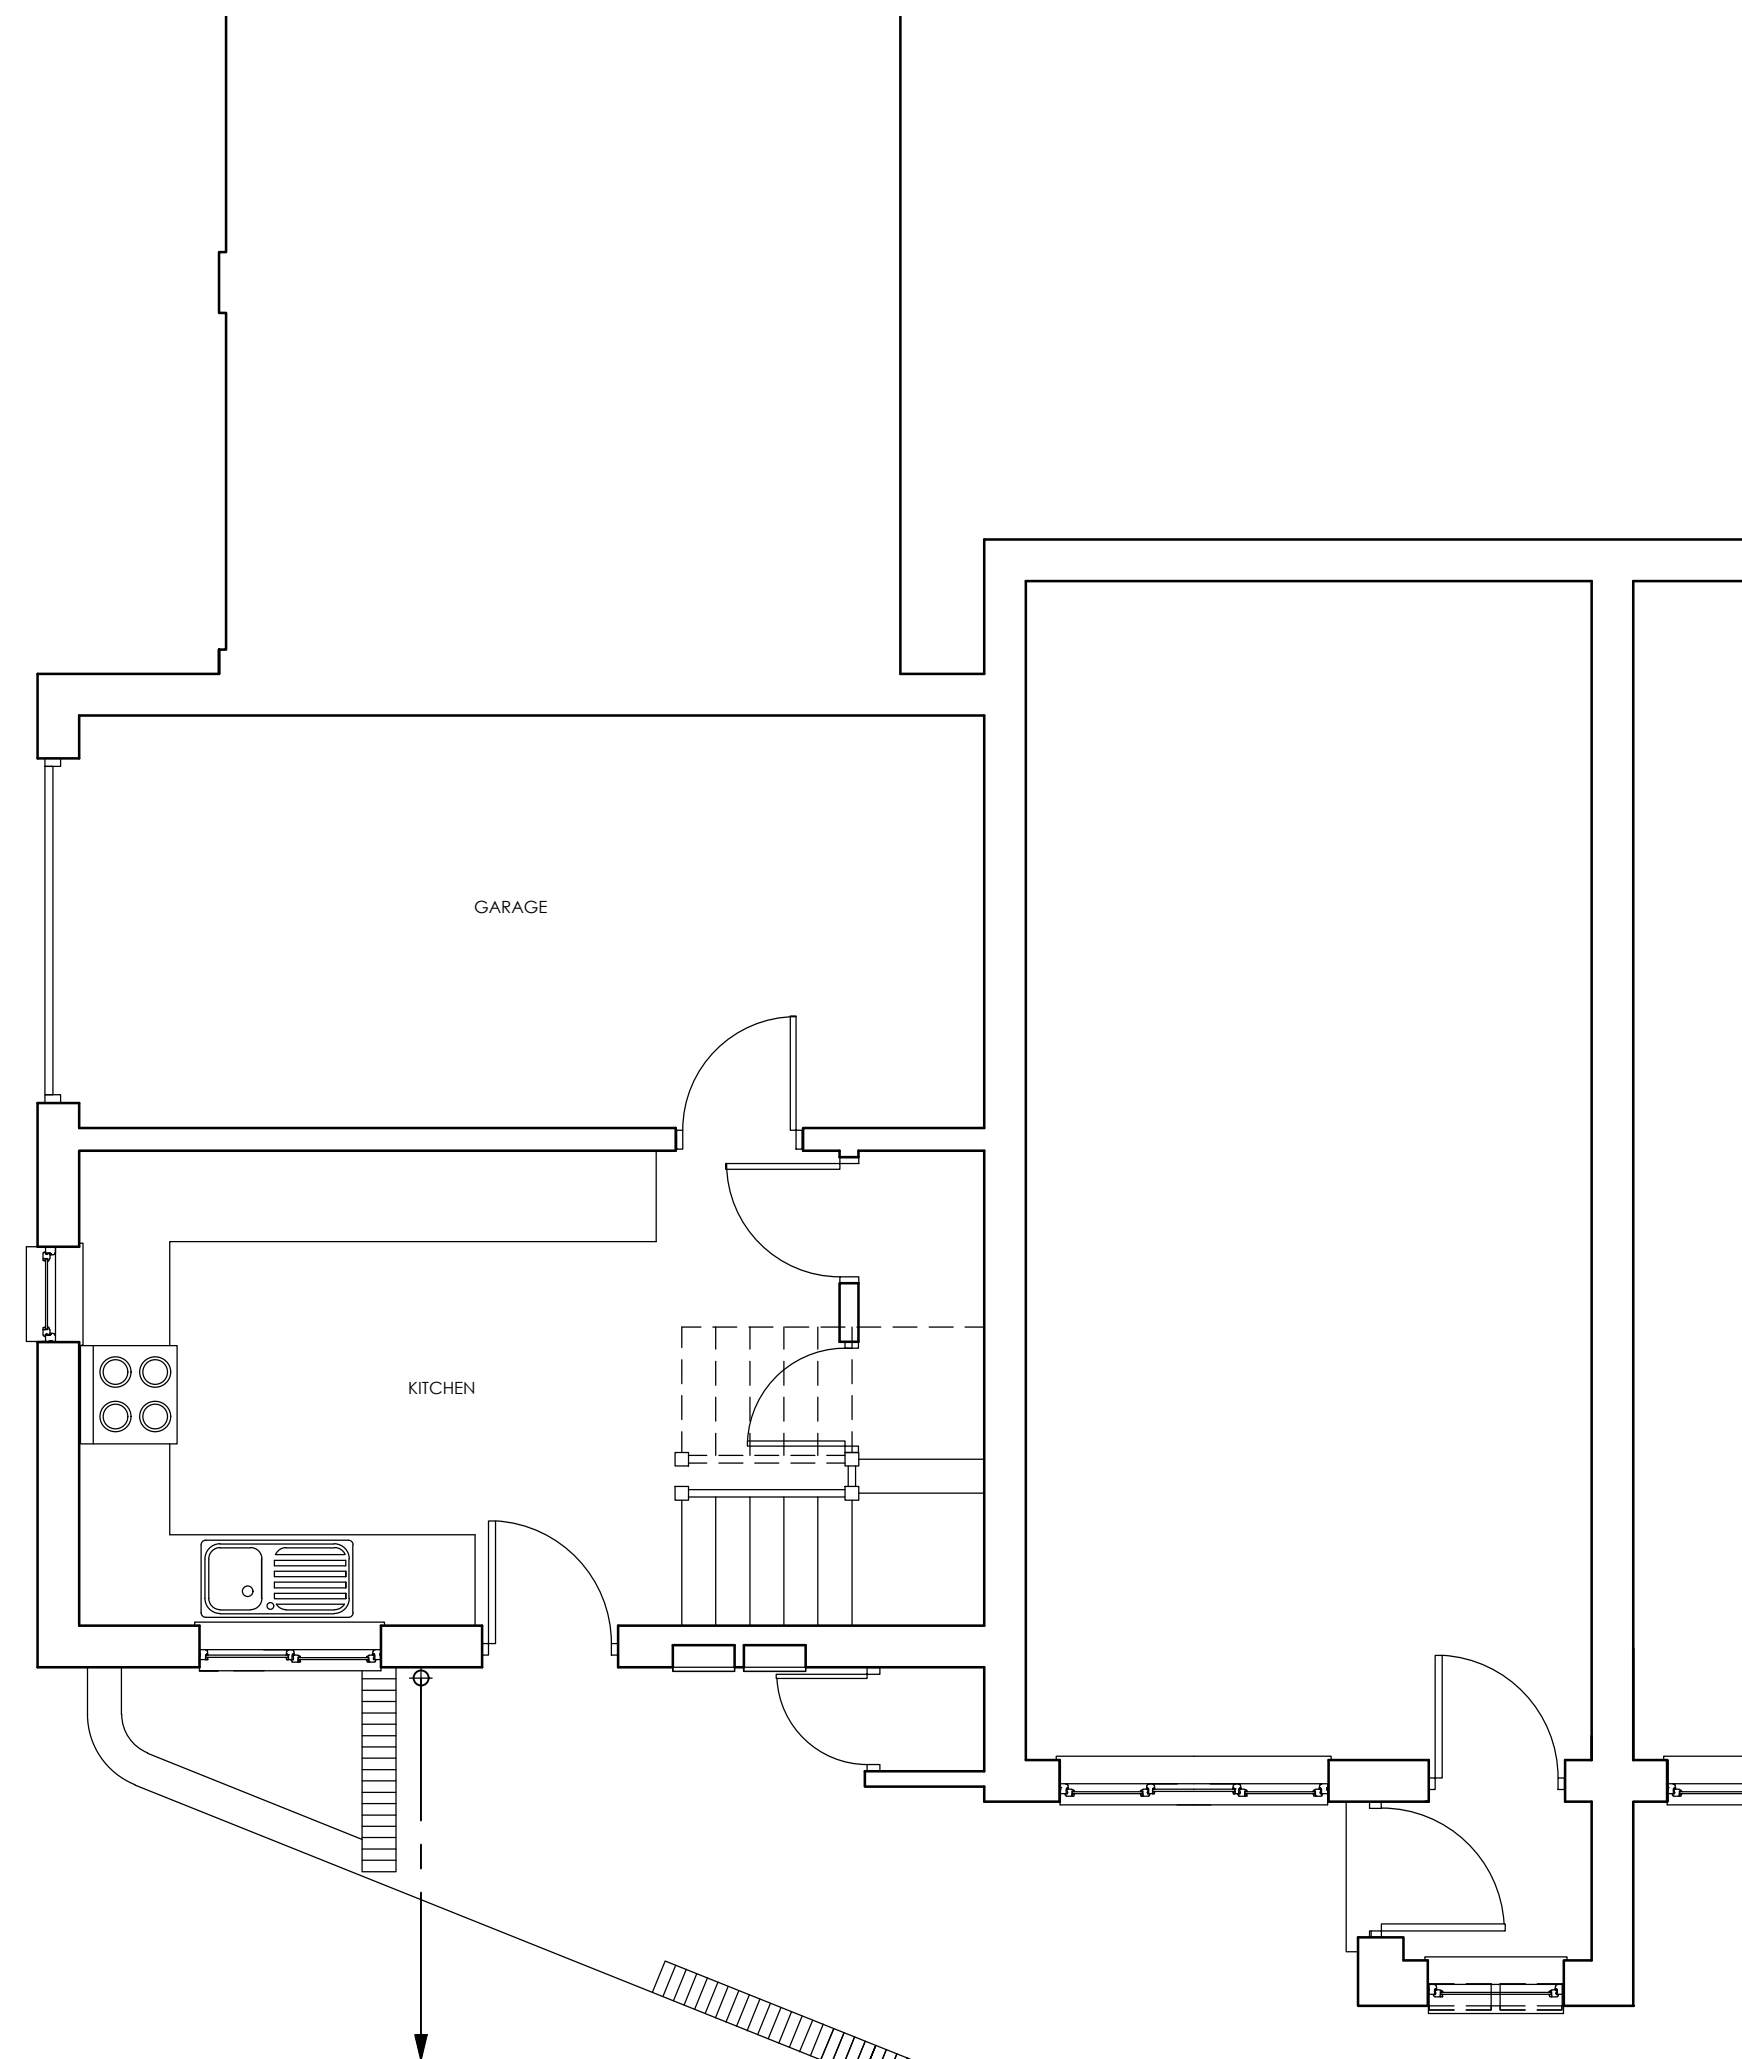


GROUND FLOOR PLAN  
Scale 1:50

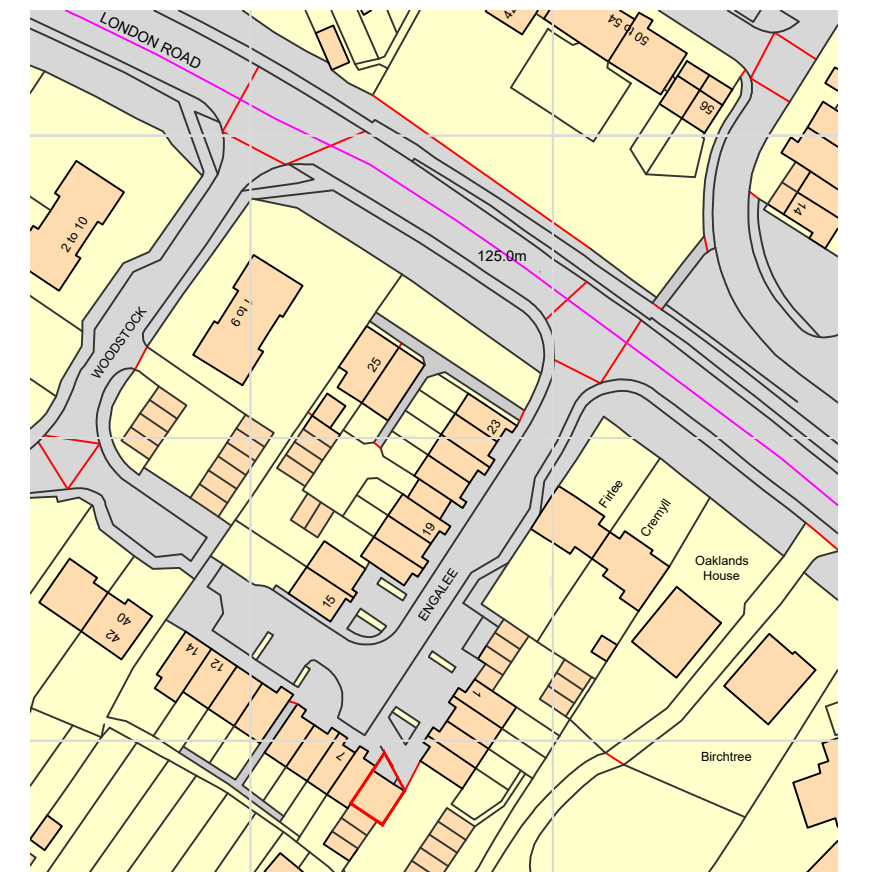


BLOCK PLAN  
Scale 1:1250

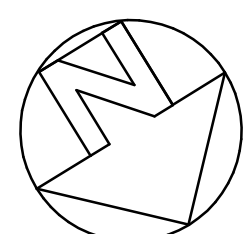

Scale 1:100  
0 1 2 3 4 5 10 (metres)

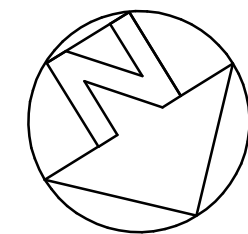

Scale 1:50  
0 0.5 1 1.5 2 3 4 5 (metres)

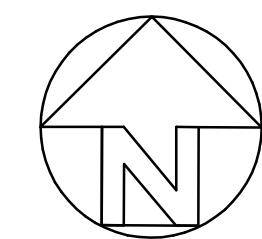

**A.J.YOUNGER Dip Arch (Hons) RIBA**  
CHARTERED ARCHITECTS  
102-104 HIGH STREET  
GOODSTONE  
SURREY  
Tel: 01883 742646  
Mob: 0781 842 1567  
email: ajyounger@ajad.com

Client: MR & MRS BALSANU  
5 ENGALEE  
EAST GRINSTEAD  
SUSSEX  
RH19 1FE

Project: PROPOSED FRONT PORCH  
5 ENGALEE  
EAST GRINSTEAD  
SUSSEX  
RH19 1FE

Drawing Title:  
PLANNING DRAWINGS - AS EXISTING

Date: May 2025 Drawing No: AY:99:705:EXG:01

Scale: 1:100 & 1:50 @ A1 Revision: