


GENERAL NOTES

1. The location, size, depth and identification of existing services that may be shown or referred to on this drawing have been assessed from non intrusive observations , record drawings or the like. The contractor shall safely carry out intrusive investigations, trial holes or soundings prior to commencing work to satisfy himself that it is safe to proceed and that the assessments are accurate. any discrepancies shall be notified to gta prior to works commencing.
2. Tender or billing drawings shall not be used for construction or the ordering of materials.
3. Do not scale. All dimensions and levels to be site confirmed.
4. This drawing shall be read in conjunction with all relevant architects, consultants drawings and specifications, together with H&S plan requirements
5. Copyright : This drawing must not be copied, amended nor reproduced without the prior written agreement of gta.
6. All drawings specifications and recommendations made by gta are subject to Local Authority and other relevant Statutory Authorities approval. Any works or services made abortive due to the client proceeding prior to these approvals is considered wholly at the Clients risk. gta hold no responsibility for resulting abortive works or costs.

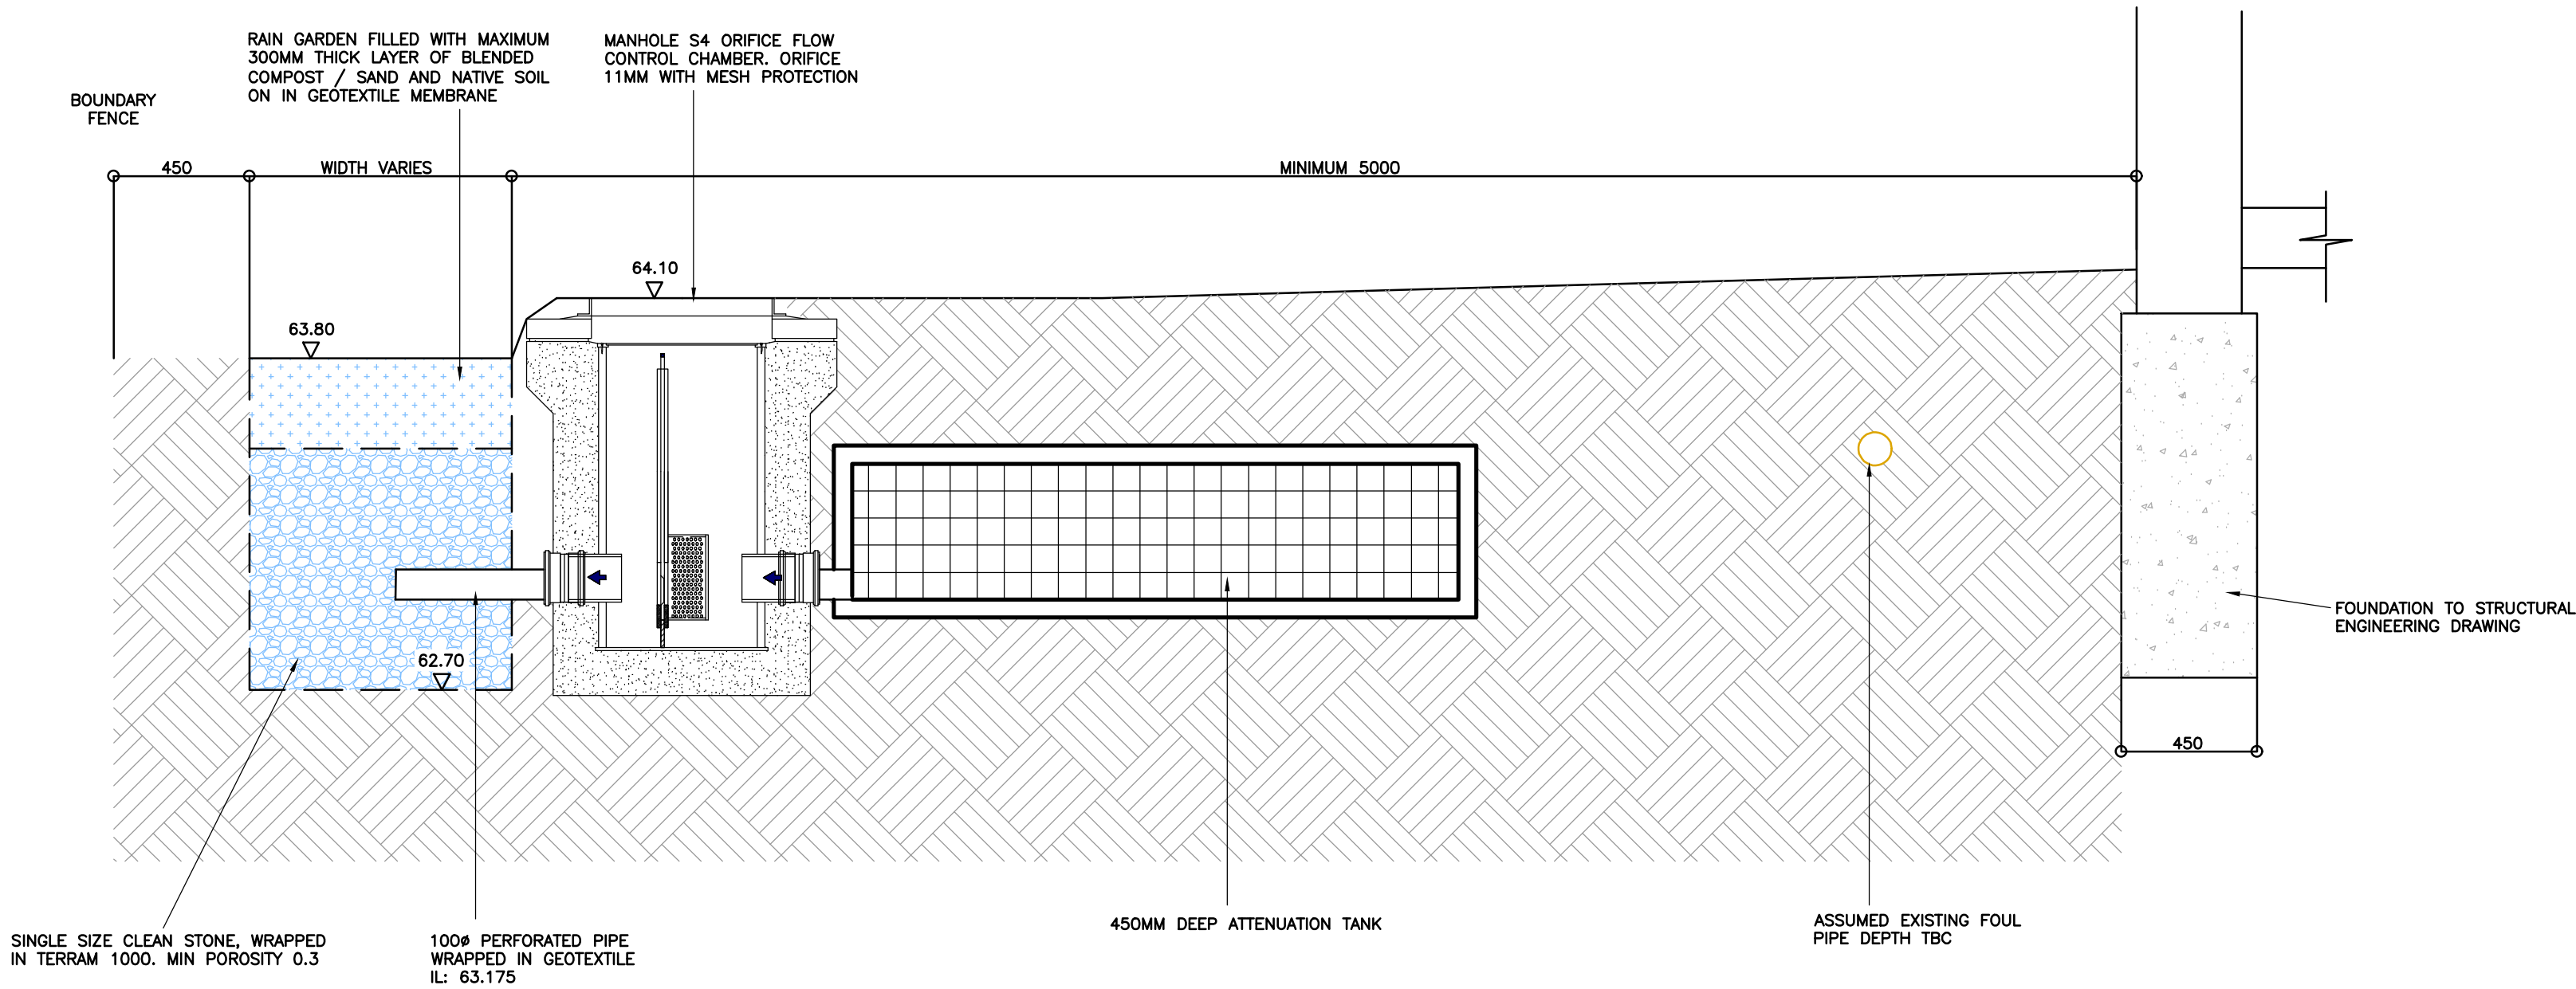

SECTION THROUGH ATTENUATION

REFER TO 14270_1600 FOR DRAINAGE LAYOUT AND DRAWING 14270_1700 FOR DRAINAGE DETAILS

ALL DIMENSIONS AND LEVELS TO BE CHECKED AND CONFIRMED BY ARCHITECT PRIOR TO CONSTRUCTION

P1	FIRST ISSUE		12.02.26	RS	PVV
Rev	Amendments		Date	Dsn	Chk
Status			CONDITION DISCHARGE		
Client			MR & MRS J BULLIVANT		
Architect			BELMONT DESIGNS		
Project			LAND ADJACENT TO TWINHAM 34 HURST ROAD, BN6 9NL		
Title			MAIN DRAINAGE SECTION		
Date		FEBRUARY 2026		Scale @ A1	
Clients Ref		Project Ref		1:20	
				14270	
 Civils & Transport Maple House, 192-198 London Road, Burgess Hill, West Sussex, RH15 9RD Tel.01444 871444 Web: www.gtacivils.co.uk					
Drawing Number			Rev.		
14270_1701			P1		