


KEY

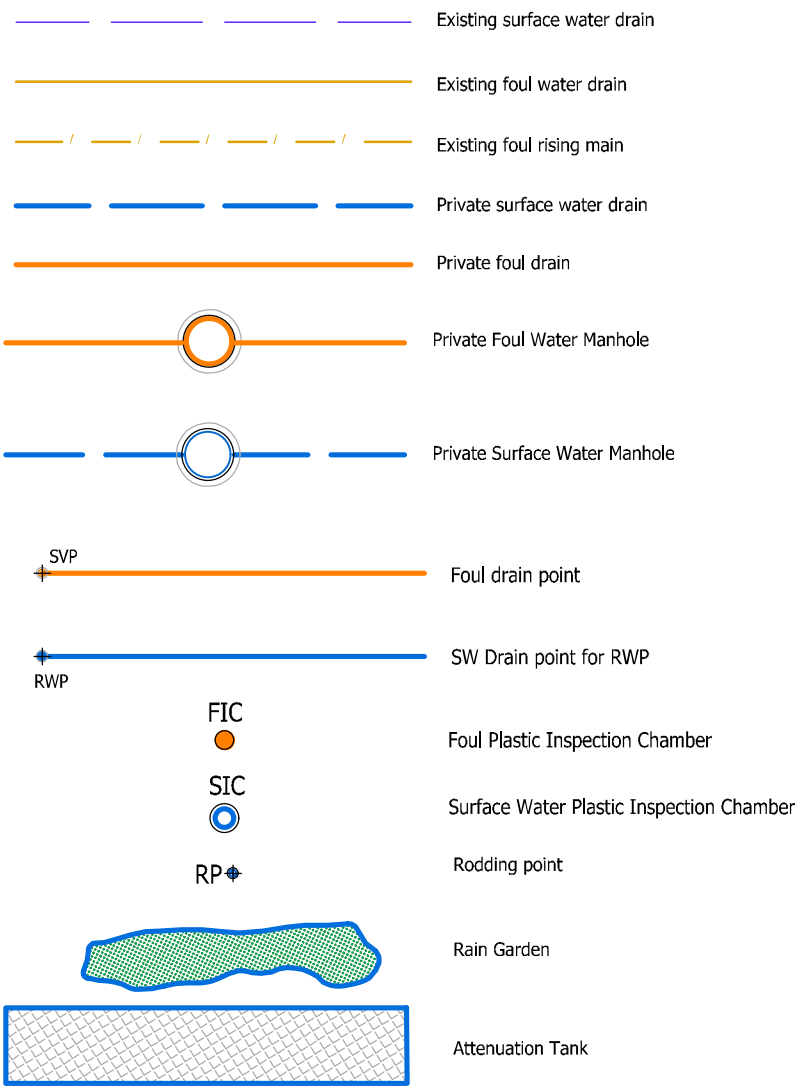

REFER TO 14270_1700 FOR CONSTRUCTION DETAILS AND DRAWING 14270_1701 FOR DRAINAGE SECTION

ALL DIMENSIONS AND LEVELS TO BE CHECKED AND CONFIRMED BY ARCHITECT PRIOR TO CONSTRUCTION

SPECIFICATION NOTES

All drainage shall be constructed and commissioned in accordance with BS EN 295 & BS EN752, Building Regulations Doc. H and any particular requirements of the Building Control Officer.

Drainage pipelines shall be in PVC-u below ground as Marley or similar approved, or vitrified clay. All sewer pipelines to be VC only.

This drawing shall be read in conjunction with all other relevant drainage drawings, architectural drawings and structural drawings.

For manhole details, gully details, bedding etc, refer to gta detail sheets.


All foul water drain runs shall have a fall of 1:40 or steeper, unless noted otherwise.

All cement used for concrete drainage installations shall be sulphate resistant to class 3 of BRE Digest 363, (Grade ST5)

The use of short radius or 90° bends for changes in direction is not permitted, only long or medium radius 45° bends shall be used. All junctions shall be 45°.

All drains shall have granular bed and surround as class 'S' bedding, unless noted otherwise.

All drainage works shall commence from the downstream end first unless agreed otherwise. Outfall level to be checked by contractor prior to any works commencing and any discrepancy identified to engineer prior to laying and drainage.

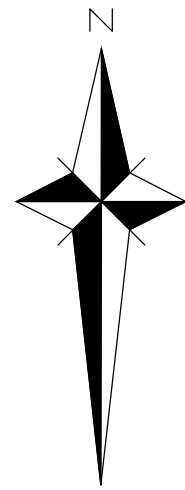


GENERAL NOTES

- The location, size, depth and identification of existing services that may be shown or referred to on this drawing have been assessed from non intrusive observations, record drawings or the like. The contractor shall safely carry out intrusive investigations, trial holes or soundings prior to commencing work to satisfy himself that it is safe to proceed and that the assessments are accurate. Any discrepancies shall be notified to gta prior to works commencing.
- Tender or billing drawings shall not be used for construction or the ordering of materials.
- Do not scale. All dimensions and levels to be site confirmed.
- This drawing shall be read in conjunction with all relevant architects, consultants drawings and specifications, together with H&S plan requirements.
- Copyright : This drawing must not be copied, amended nor reproduced without the prior written agreement of gta.
- All drawings specifications and recommendations made by gta are subject to Local Authority and other relevant Statutory Authorities approval. Any works or services made abortive due to the client proceeding prior to these approvals is considered wholly at the Clients risk. gta hold no responsibility for resulting abortive works or costs.
- If viewing this drawing as an Autocad file (.dwg) in digital format then it is done so with this Disclaimer due to the fact that it can be altered and manipulated following its issue by GTA Civils & Transport and therefore, any alteration or modification of DWG data files provided by GTA Civils & Transport, by you or a third party, without GTA Civils and Transport's express written approval, is done so entirely at your own risk. Modification includes (but is not limited to) turning layers on and off, unfreezing layers and reloading, turning on and off print functions and unloading x-refs.
- Your attention is also drawn to the fact that the information contained within this file may be subject to alteration at any time, pending technical approval from an approving authority or at the client's instruction. It is therefore strongly recommended that multiple and regular cross checks are made against the current contract drawings. It is your responsibility to ensure that the correct issue or revision of the DWG data file is being used and requests for updated information made accordingly.
- Should any apparent discrepancies between the data contained within the DWG file and the current contract drawings become evident, it must be reported back to GTA Civils & Transport as soon as reasonably practicable. Precedence should be given to the current contract drawings (PDF) unless advised otherwise.

ABBREVIATIONS

D307.0	DETAIL NUMBER - SEE DRAINAGE DETAIL SHEET
FD	FOUL DRAIN
SWD	SURFACE WATER DRAIN
FWS	ADOPTABLE FOUL WATER SEWER
SWS	ADOPTABLE SURFACE WATER SEWER
MH	MANHOLE
IC	INSPECTION CHAMBER
SA	SOAKAWAY
FIC	450mm DIA. FOUL INSPECTION CHAMBER - D202.6
SIC	450mm DIA. SURFACE WATER INSPECTION CHAMBER - D202.6
FAC	300mm DIA. FOUL ACCESS CHAMBER - D202.18
SAC	300mm DIA. SURFACE WATER ACCESS CHAMBER - D202.18
CI	CAST IRON
VC	VITRIFIED CLAY
CONC	CONCRETE
PVC-U	POLYVINYL CHLORIDE - UNPLASTICISED
G	SMALL GULLY - D209.0
YG	YARD GULLY - D209.2
RG	ROAD GULLY - D208.1
OPG	CAR PARK GULLY - D208.2
DP	BELOW GROUND DRAIN POINT
SVP	SOIL VENT PIPE DROP
SS	STUB STACK OR DIRECT DRAIN CONNECTION
RP	EXTERNAL RODDING POINT - D213.1
DT	SURFACE WATER DISTRIBUTION TANK
FFL	FINISHED FLOOR LEVEL
SSL	STRUCTURAL SLAB LEVEL
GL	GROUND LEVEL
CL	COVER LEVEL
IL	INVERT LEVEL
SL	SUMP LEVEL
BL	BASE LEVEL
HL	HIGH LEVEL
BD	BACKDROP
CBS	CONCRETE BED & SURROUND
CLASS S	GRANULAR BED & SURROUND
CLASS B	GRANULAR BED

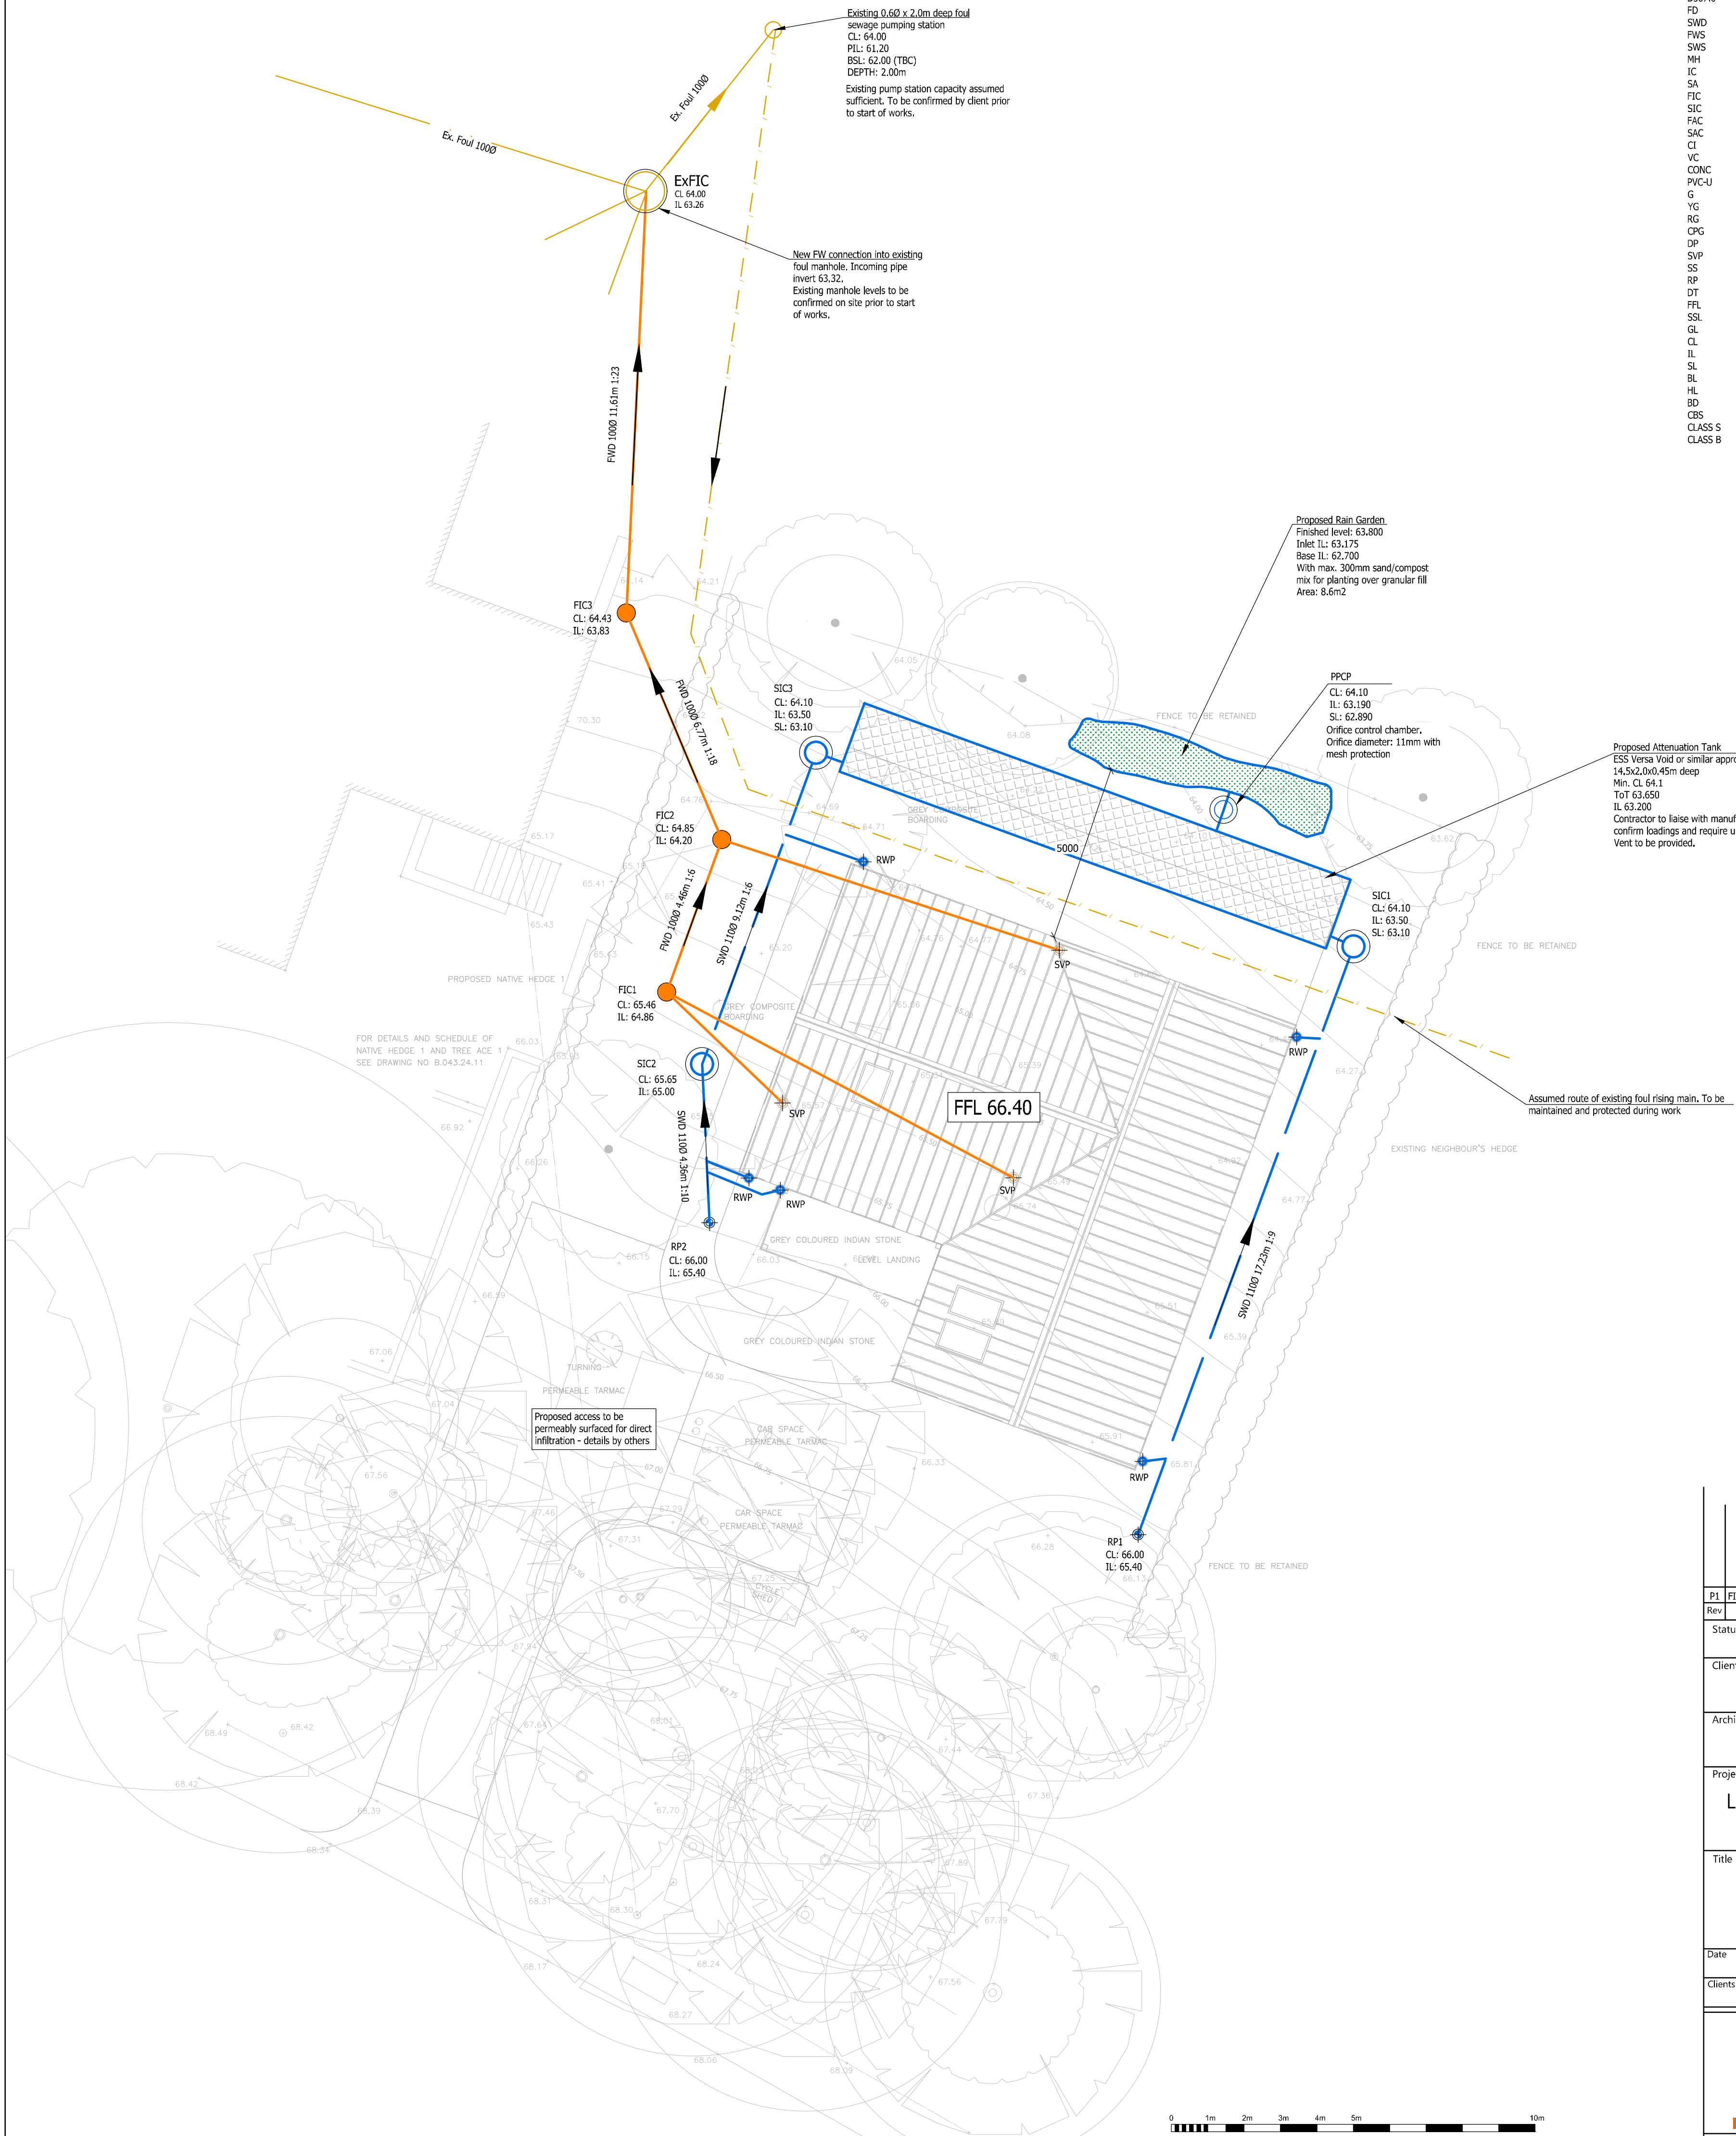

P1	FIRST ISSUE	12.02.26	RS	PW
Rev	Amendments	Date	Dsn	Chk
Status	CONDITION DISCHARGE			
Client	MR & MRS J BULLIVANT			
Architect	BELMONT DESIGNS			
Project	LAND ADJACENT TO TWINHAM 34 HURST ROAD, BN6 9NL			
Title	DRAINAGE LAYOUT			
Date	FEBRUARY 2026	Scale @ A1	1:100	
Clients Ref.	Project Ref.		14270	
 Civils & Transport Maple House, 192-198 London Road, Burgess Hill, West Sussex, RH15 9RD Tel:01444 871444 Web: www.gtacivils.co.uk				
Drawing Number			Rev.	
14270_1600			P1	