

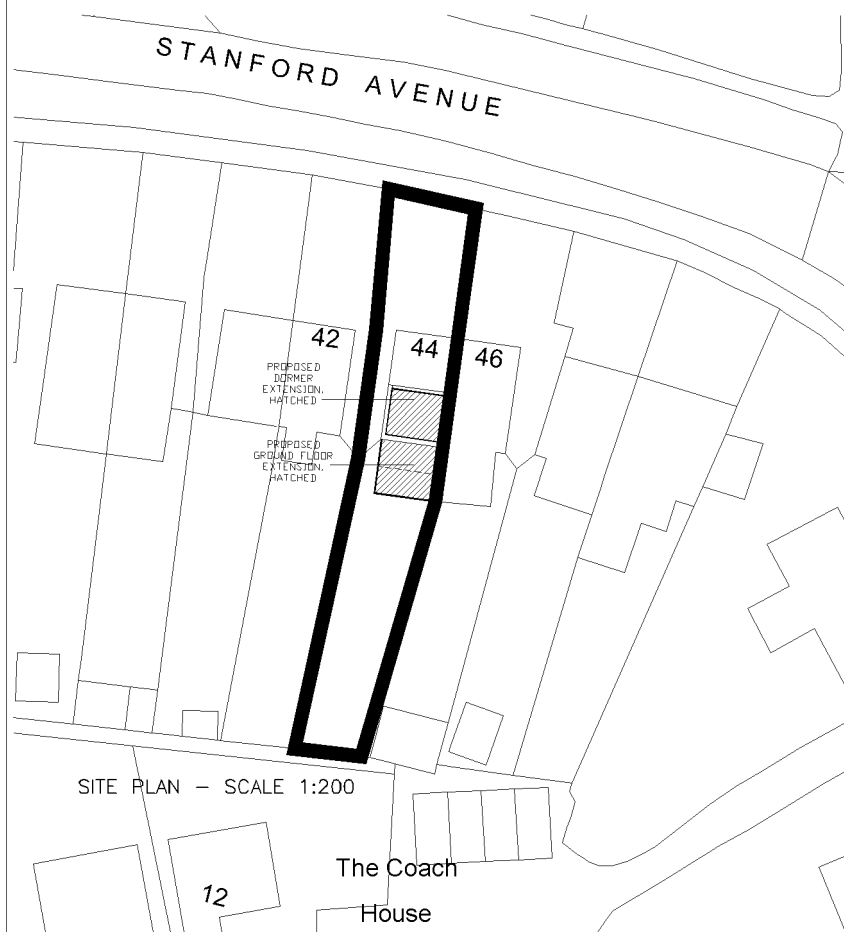




 


Mapping contents © Crown copyright and database rights 2025 Ordnance Survey 1000395207


LOCATION PLAN – SCALE 1:1250

 

SITE PLAN – SCALE 1:200

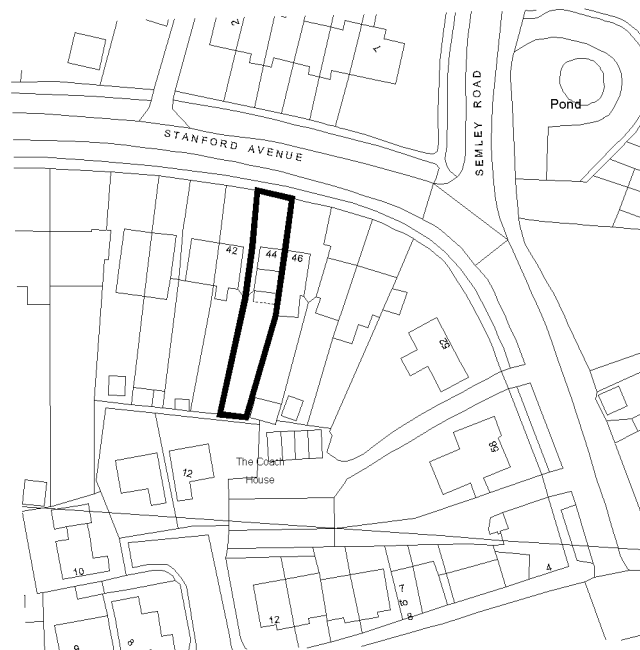  

BLOCK PLAN – SCALE 1:500

 

NOTES

- DO NOT SCALE OFF THIS DRAWING EXCEPT FOR PLANNING PURPOSES
- CHECK ALL DIMENSIONS ON SITE BEFORE ANY WORK IS COMMENCED
- ALL GOODS MATERIALS AND WORKMANSHIP MUST CONFORM WITH CURRENT BUILDING REGULATIONS, BRITISH STANDARDS AND CODES OF PRACTICE
- COPYRIGHT OF THIS DRAWING IS RETAINED BY THE ARCHITECT AND IT MUST NOT BE REPRODUCED WITHOUT WRITTEN CONSENT

A	07/04/25	JB	44 STANFORD RD. NOW OUTLINED IN RED
REV	DATE	BY	AMENDMENT
folkes architects 17th Oct 2025 10:00 AM 10:00 AM 10:00 AM 10:00 AM			
CLIENT Rosie Tate			
JOB TITLE 44 Stanford Avenue Hassocks West Sussex BN6 8JU			
DRAWING TITLE Location, Block and Site Plans			
DATE March 2025	SCALE See Dwg	DRAWN BY JB	
JOB NO. 25014	DRAWING NO. 1.00	CHECKED BY MJF	
		REVISION A	