


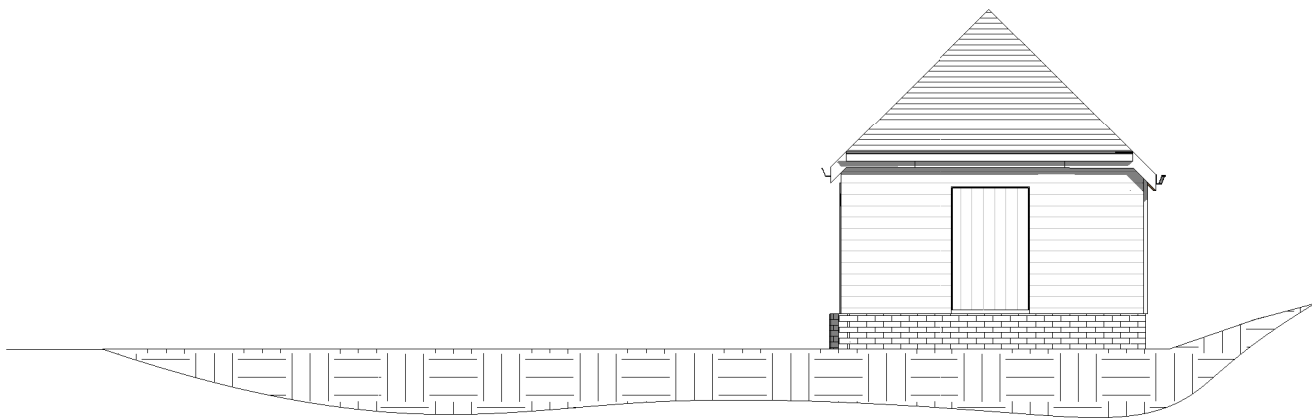


North Elevation
1 : 100




South Elevation
1 : 100




East Elevation
1 : 100

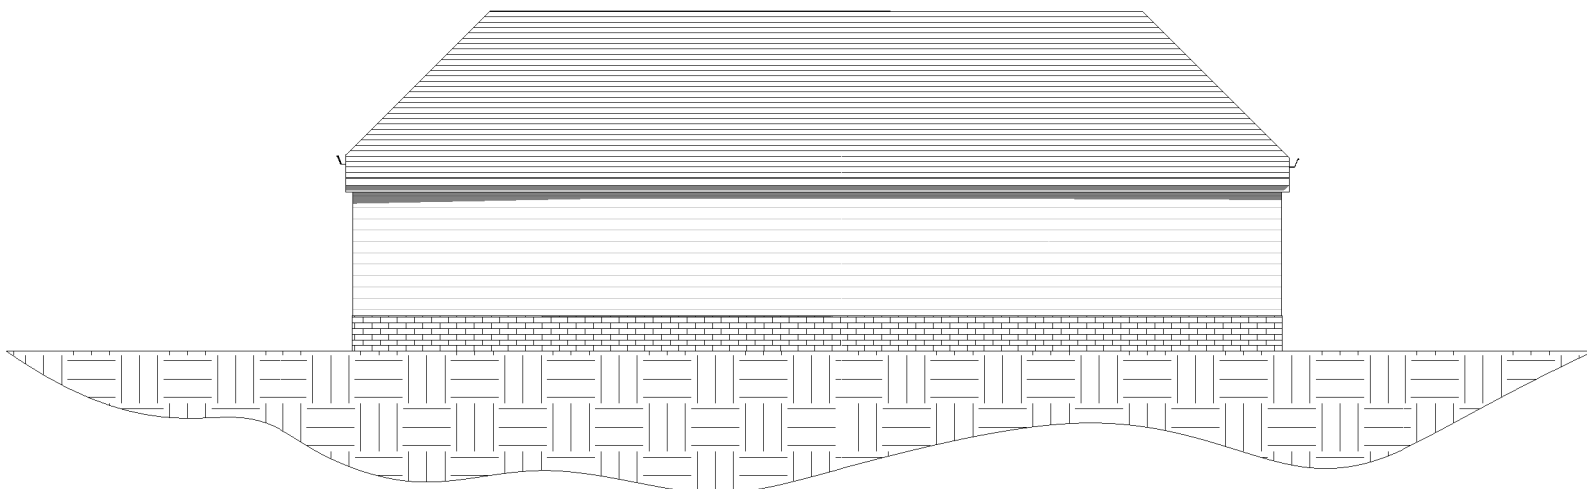

West Elevation
1 : 100

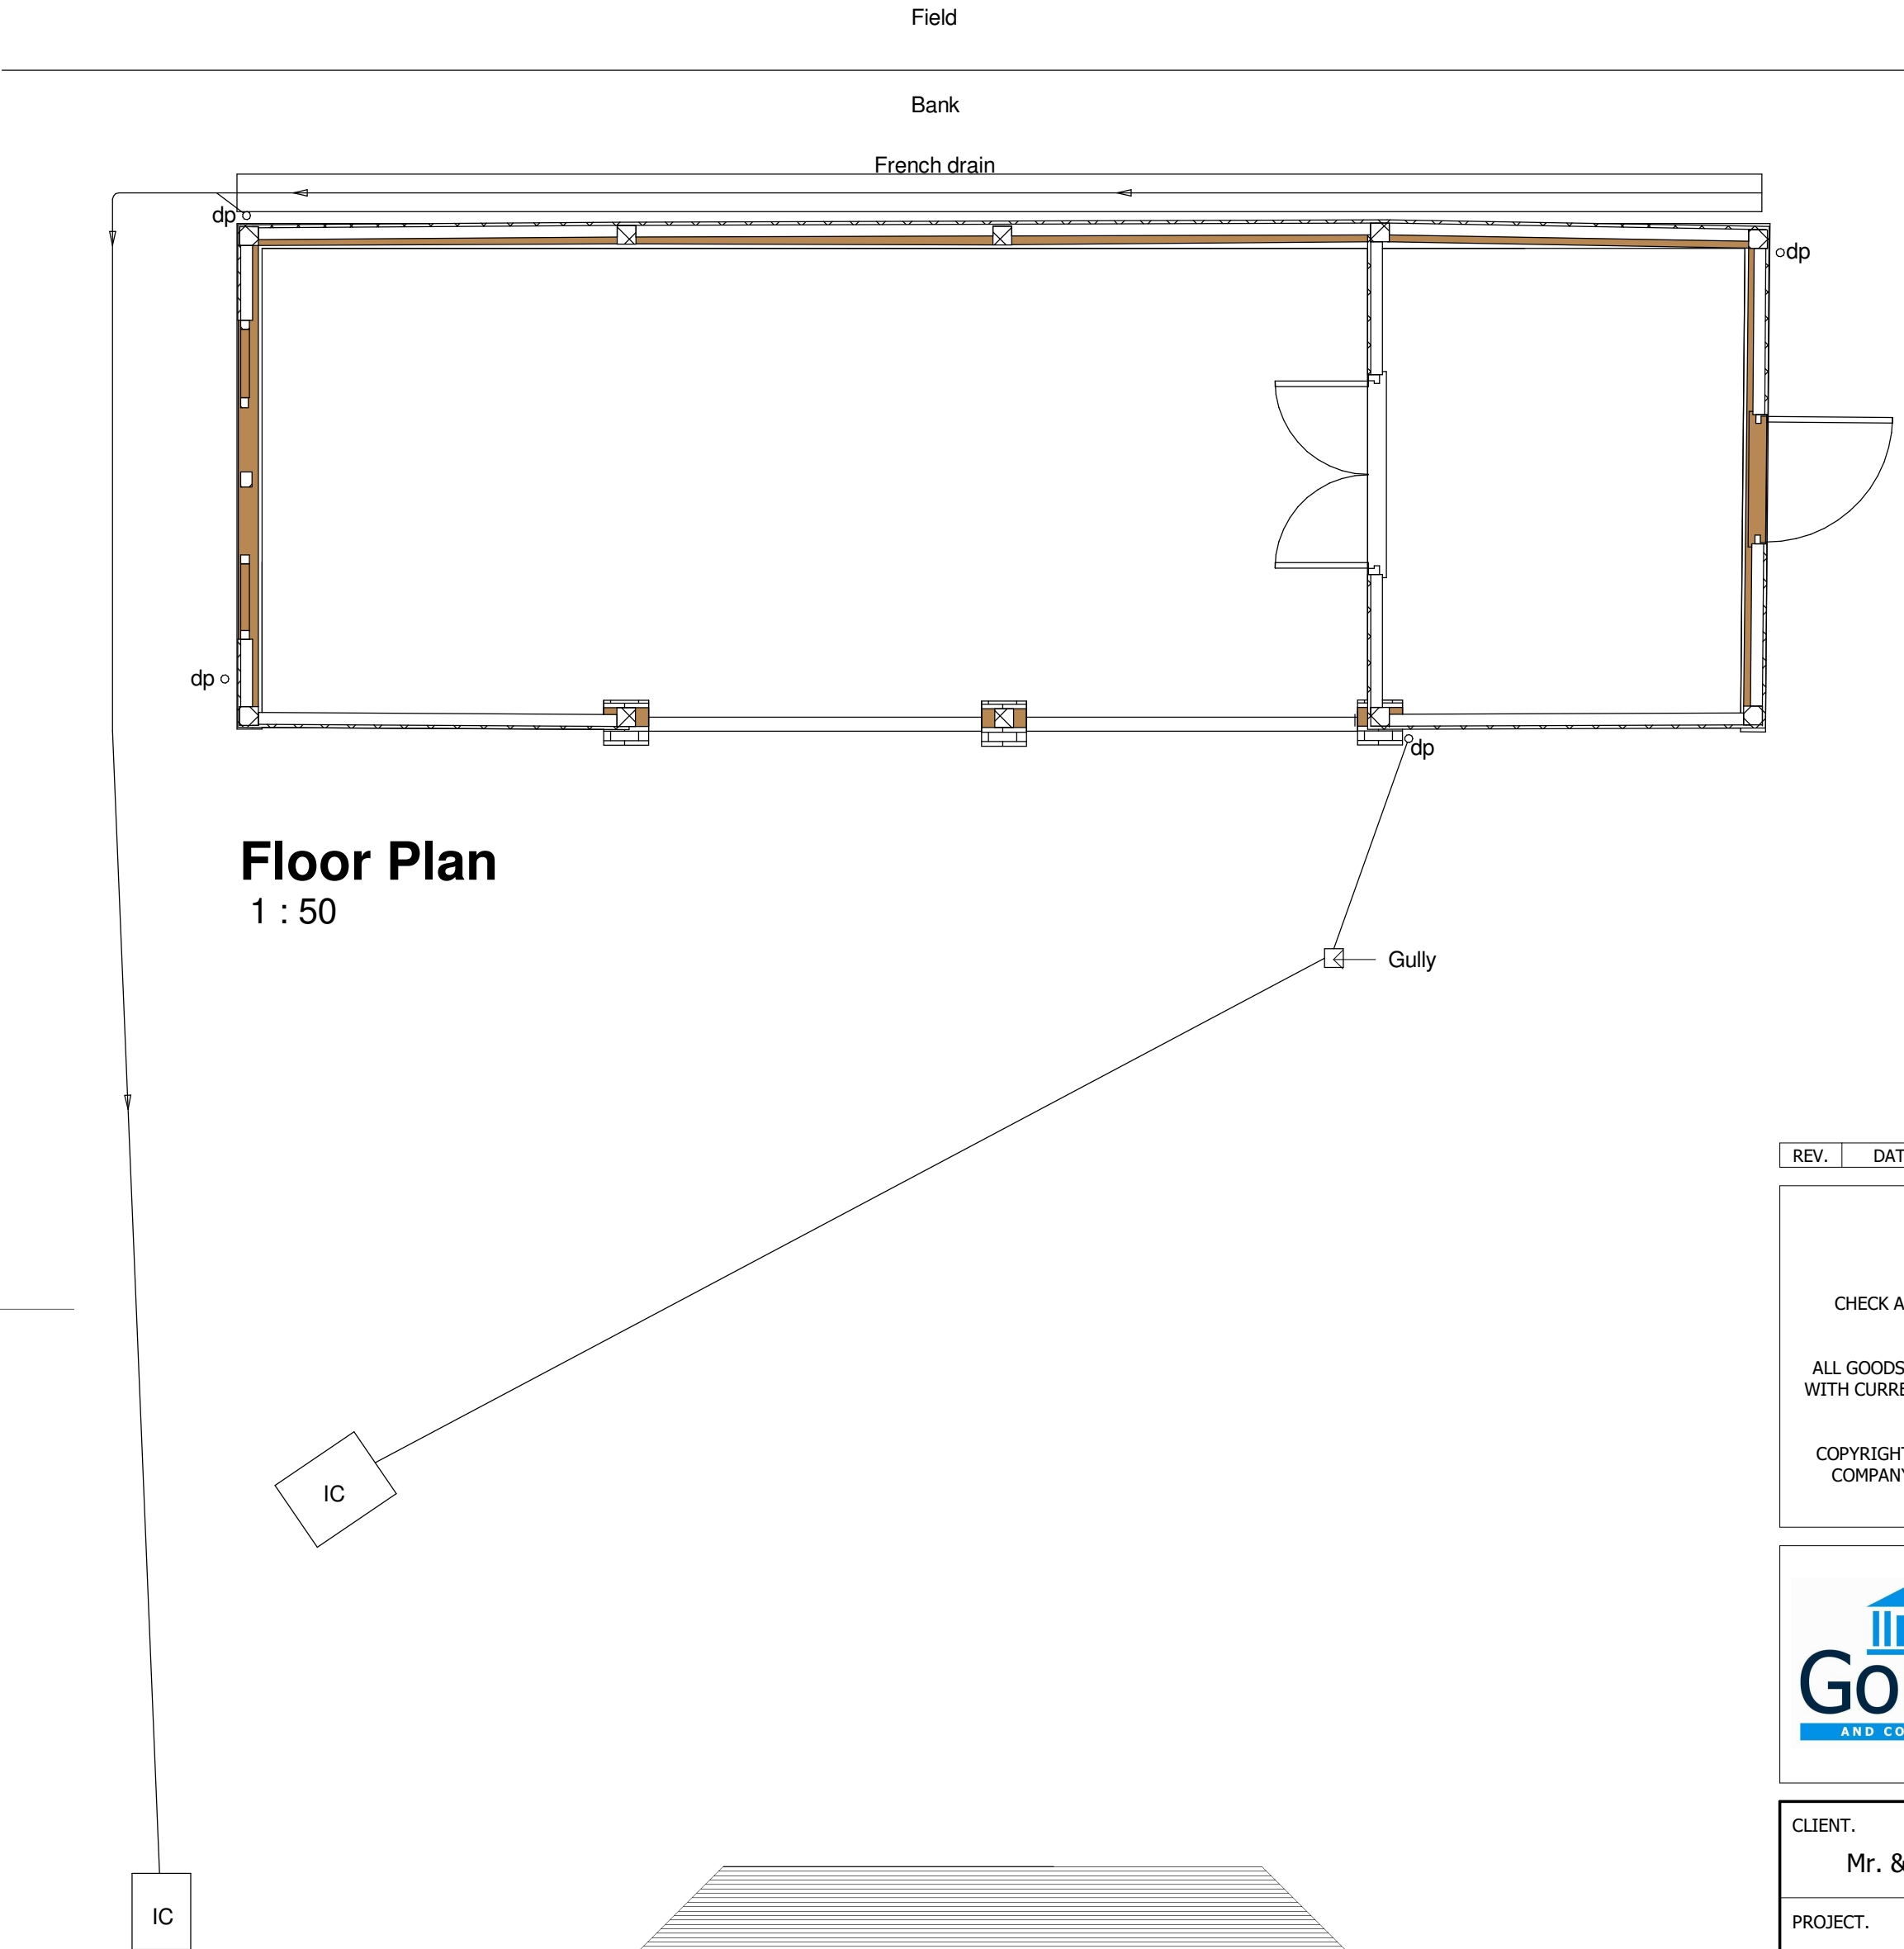

Floor Plan
1 : 50

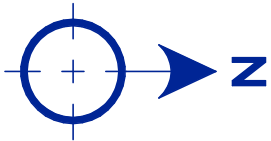

REV.	DATE.	BY.	AMENDMENT.
------	-------	-----	------------

NOTES.

DO NOT SCALE OFF THIS DRAWING

CHECK ALL DIMENSIONS ON SITE BEFORE ANY WORK IS COMMENCED.

ALL GOODS MATERIALS AND WORKMANSHIP MUST CONFORM WITH CURRENT BUILDING REGULATIONS, BRITISH STANDARDS AND CODES OF PRACTICE.

COPYRIGHT OF THIS DRAWING IS RETAINED BY GOULD AND COMPANY AND IT MUST NOT BE REPRODUCED WITHOUT WRITTEN CONSENT.



2 Lucastes Mews, Paddockhall Road,
Haywards Heath, West Sussex, RH16 1HE
Tel: (01444) 452604
e-mail: hh@gouldco.co.uk

Hamilton House, Mabledon Place,
London, WC1H 9BB
Tel: (020) 7121 3310
e-mail: lon@gouldco.co.uk

www.gouldco.co.uk

CLIENT.
Mr. & Mrs. M Dykes
PROJECT.
The Old Barn, The Barn House, Ansty, RH17 5AG

DRAWING.			
Existing Plan and Elevations			
DATE.	SCALE AT A1.	DRAWN BY.	DJL
20.05.20	As indicated	CHECKED BY.	-
DRAWING NO.		REVISION NO.	
H5271.0.EX001			