


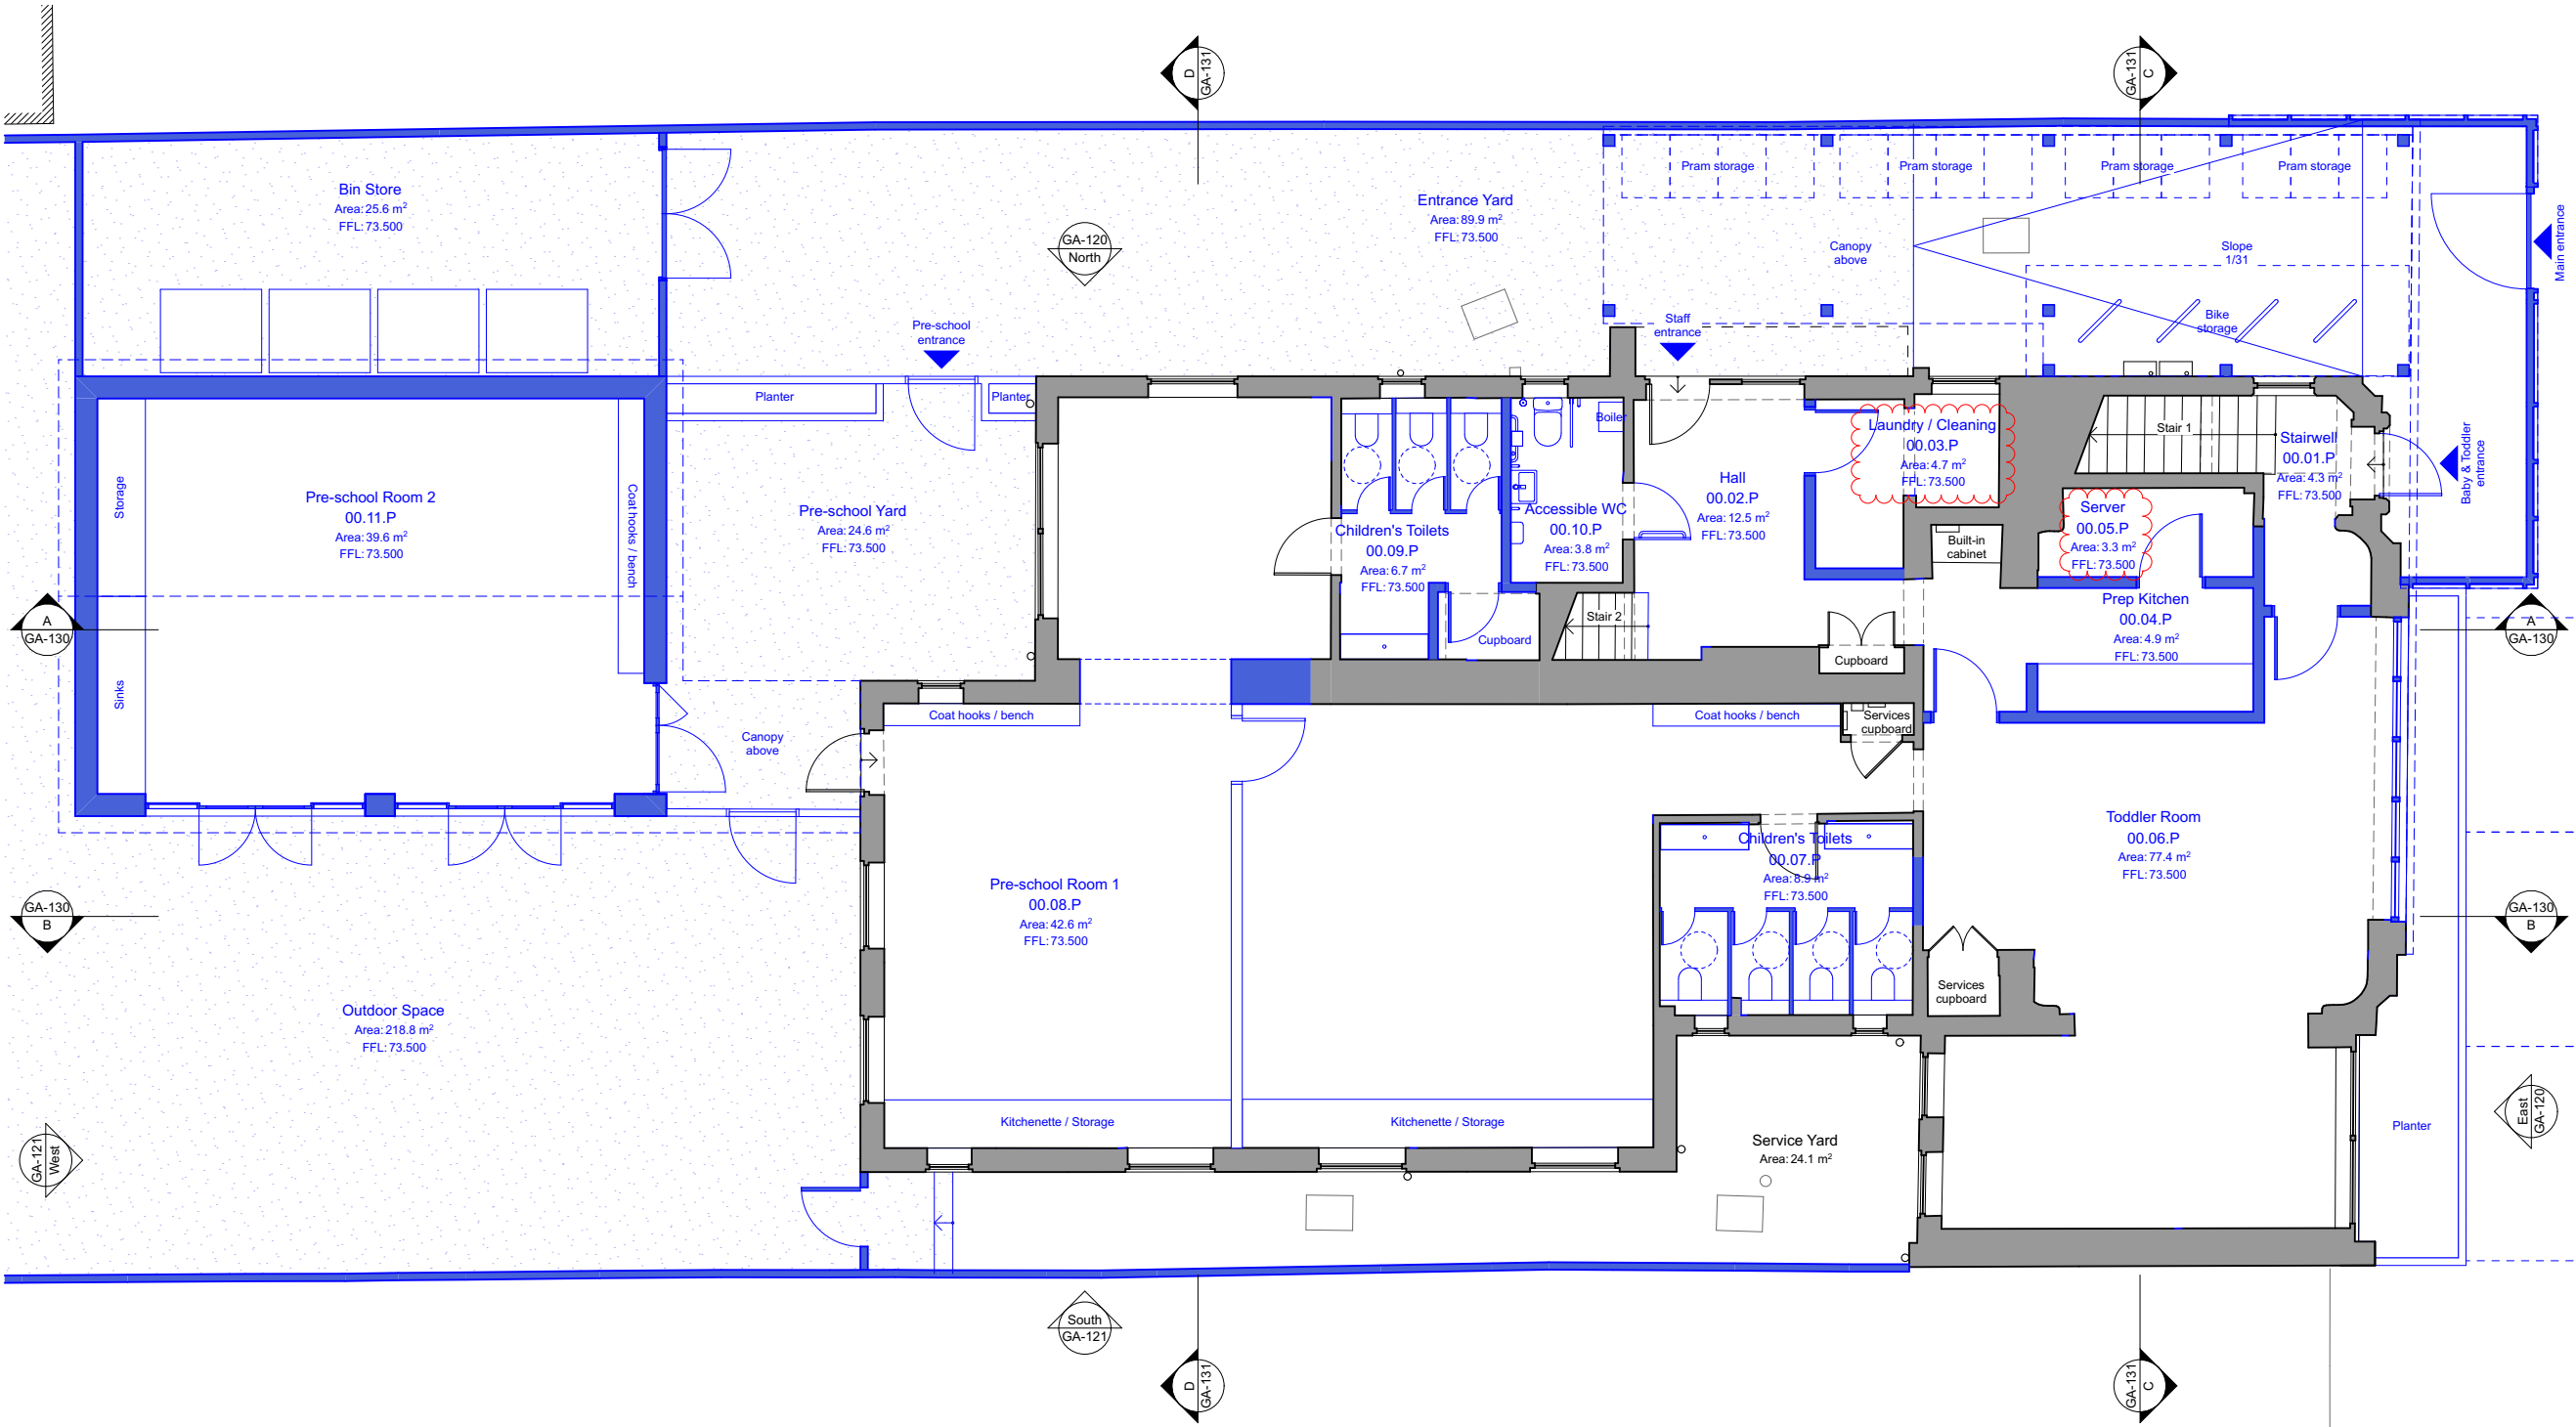

Notes

0231/07/2026Planning

0115/07/2026Planning

0005/06/2026Information

RevDatePurpose

Project

Haywards Heath

Client

Kingsway Nurseries

Drawing Title

Ground Floor Plan Proposed

Drawing No.

028-SCS-P-GA-110

Scale

1:100 @ A3

Status

Planning

Revision

02

Issue date

31/07/2026

Drawn by

MV

Checked by

SC

All demolition and construction work subject to Structural Engineer's design. Do not proceed without coordinated structural design information.

Development subject to Planning Consent, Building Control approval and Party Wall awards. All dimensions to be checked by Contractor prior to procurement, manufacture or construction.

Do not scale from this drawing for construction purposes. All dimensions to be checked on site. Any ambiguities or discrepancies in dimensions outside of stated tolerances be reported to the Architect.

SAMUEL CHISHOLM STUDIO

Samuel Chisholm Studio Ltd

85 Hazellville Road

London N19 3NB

+44 (0)207 018 9980

info@samuelchisholm.com

0123m

N