




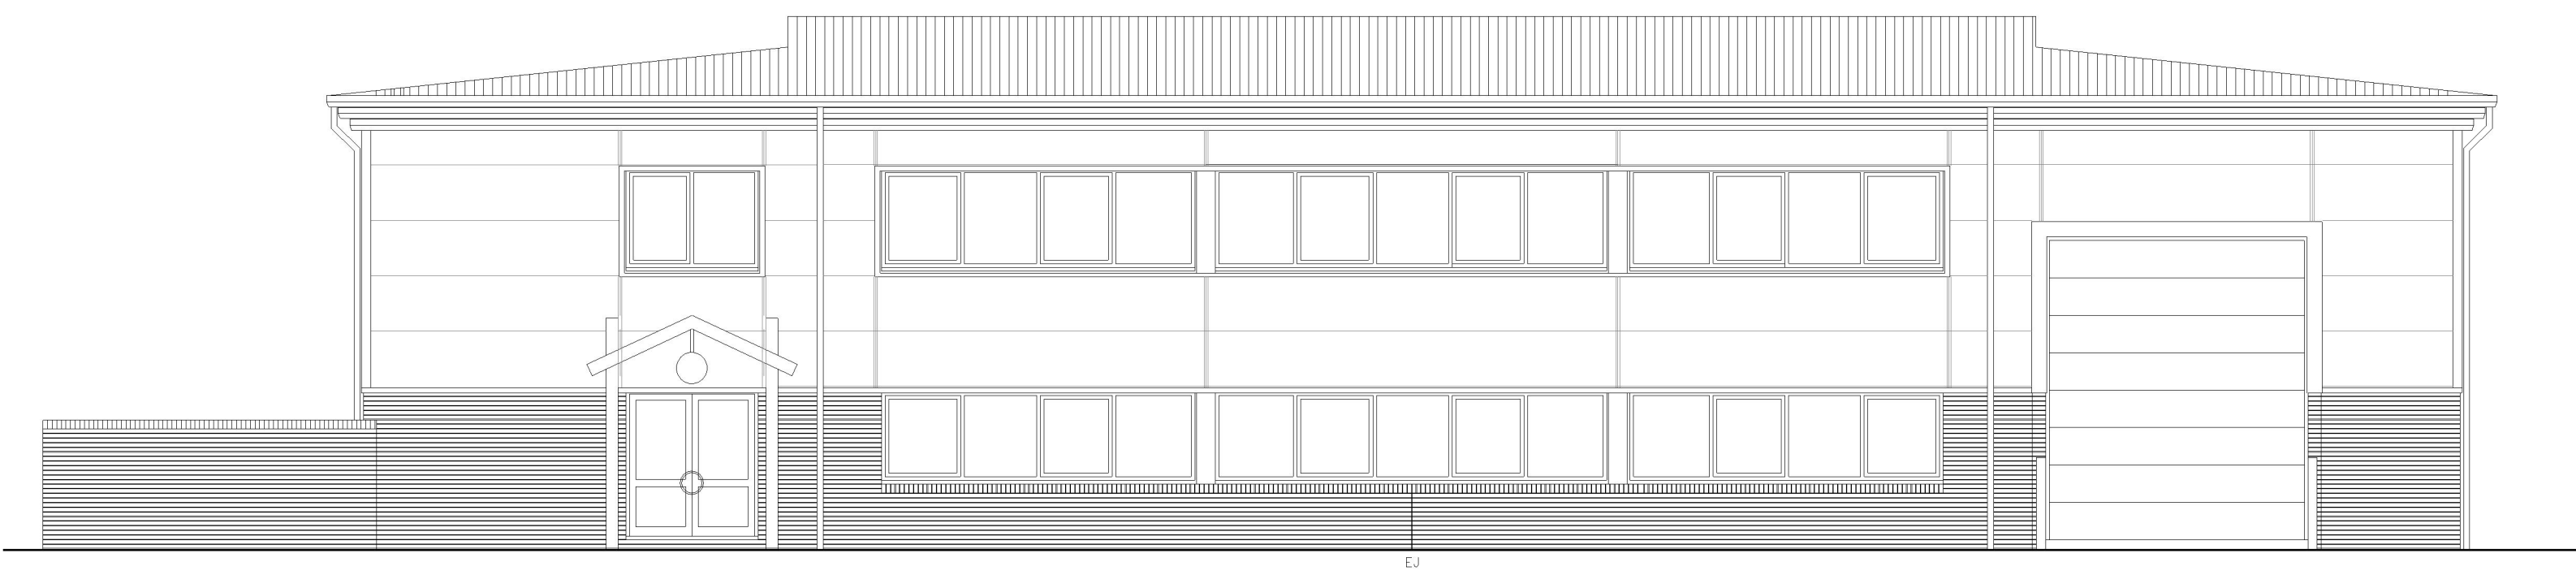


NORTH ELEVATION

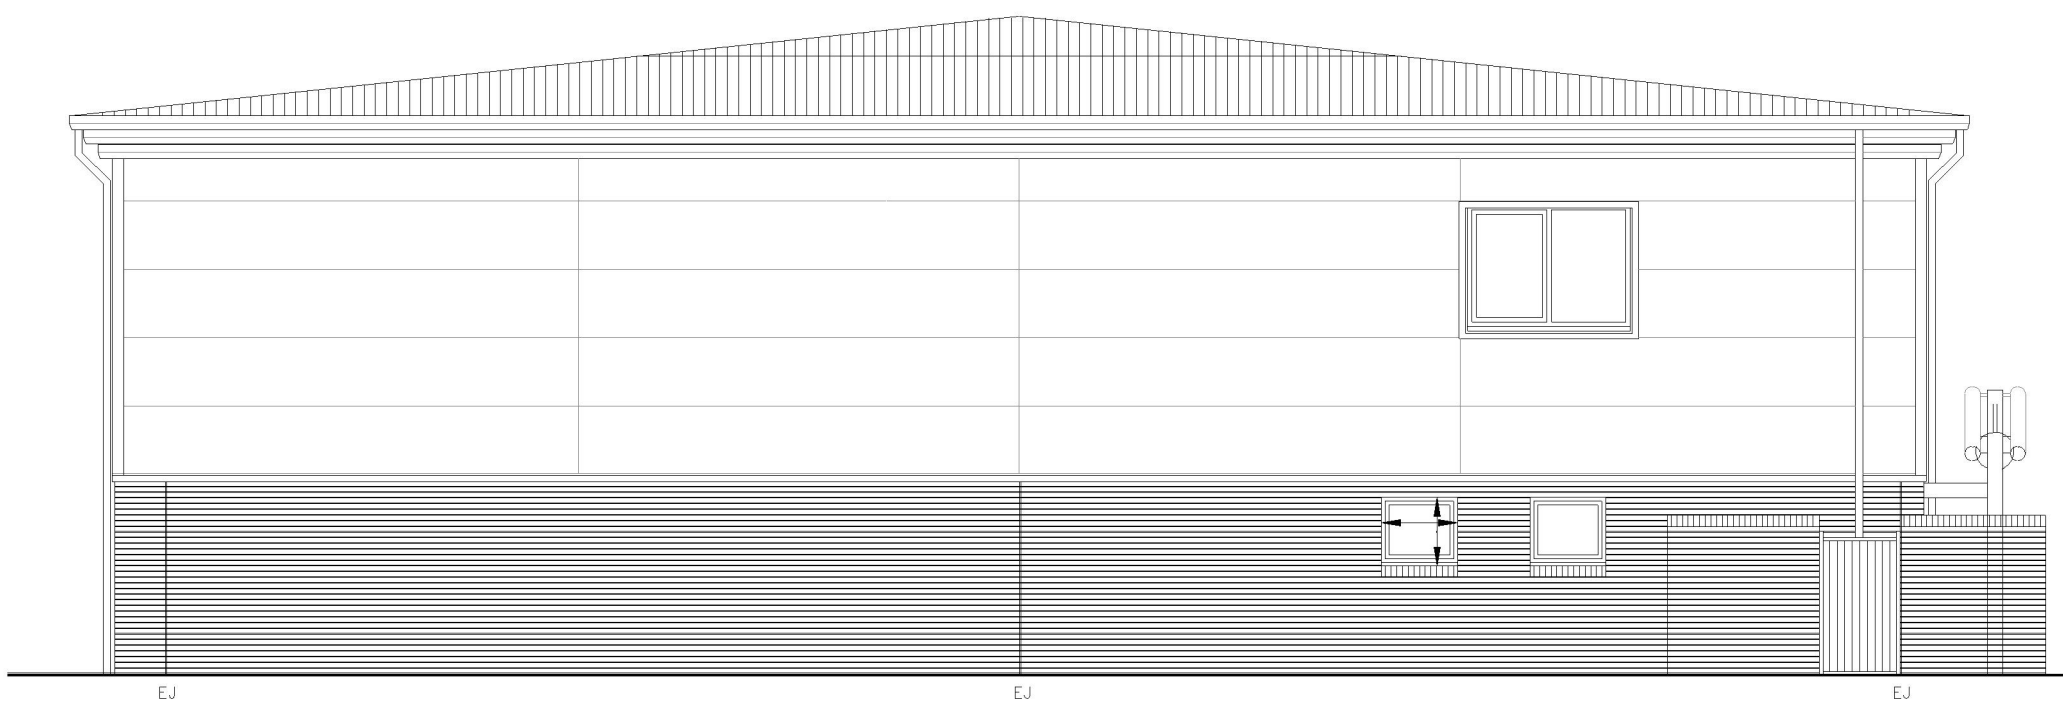

EAST ELEVATION

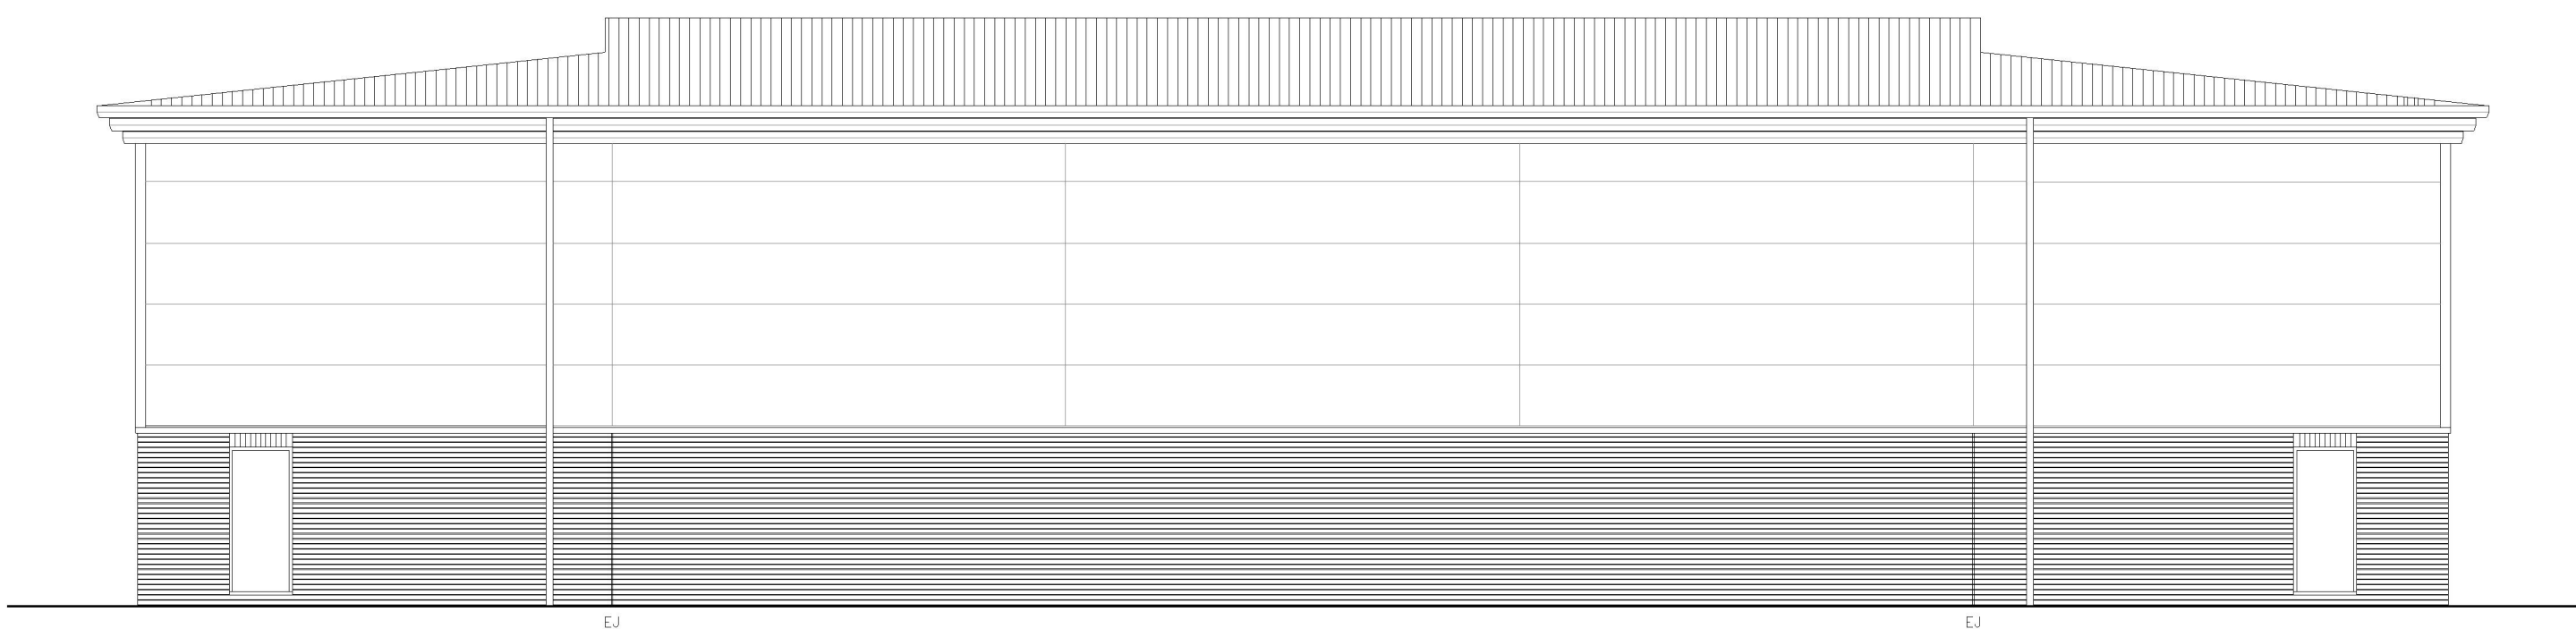

SOUTH ELEVATION

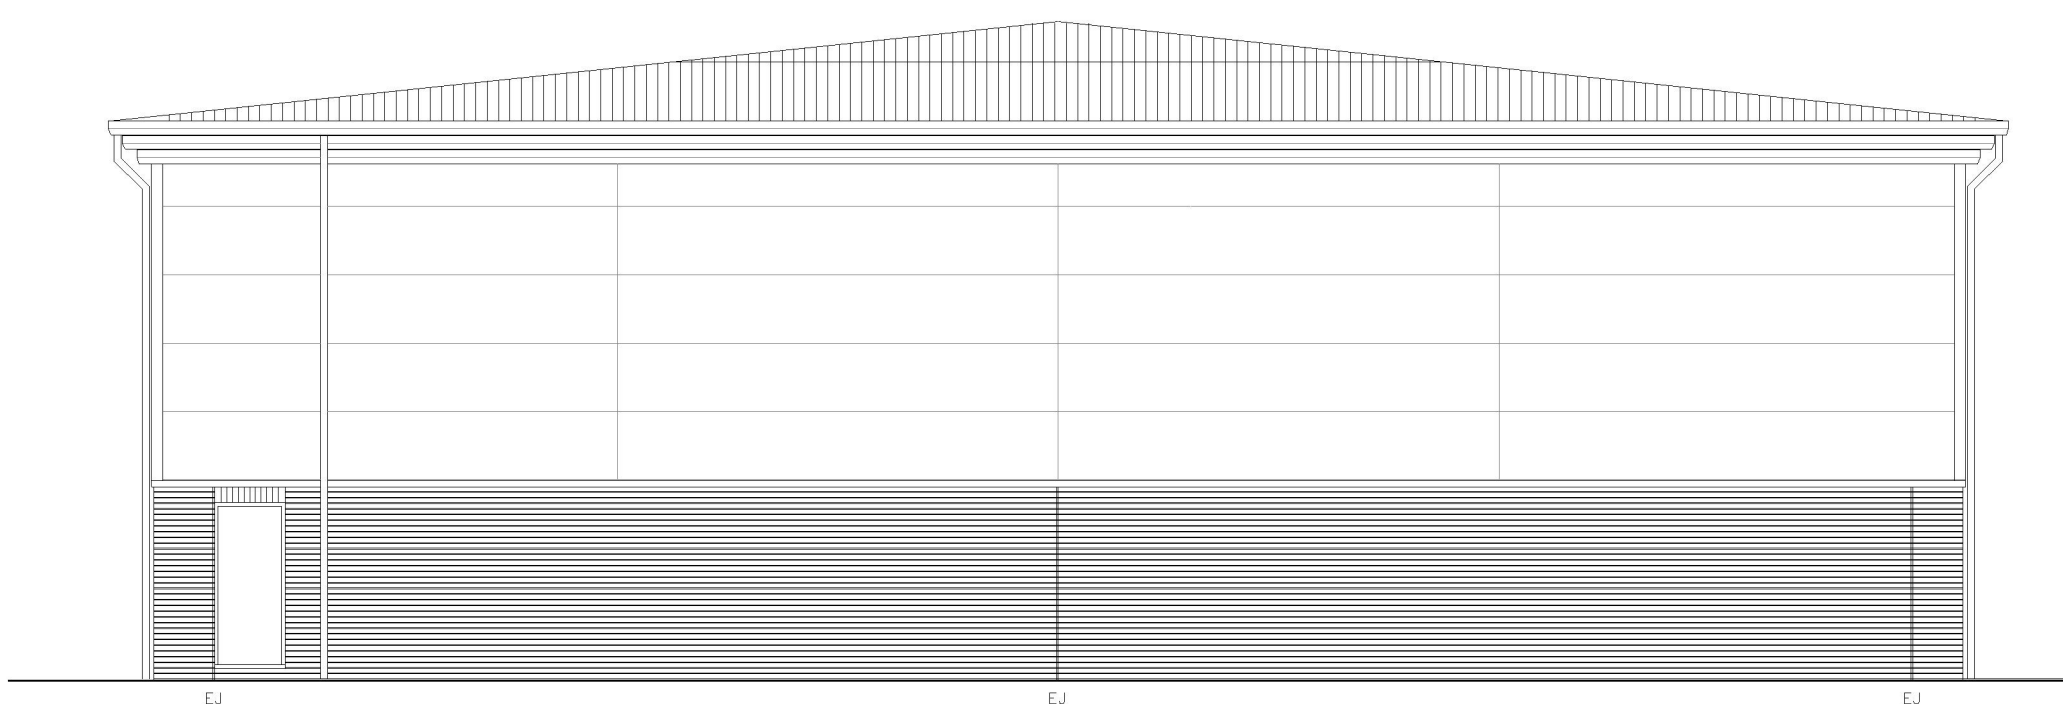

WEST ELEVATION

Do NOT Scale from this Drawing.
All measurements to be checked
on Site.

Principal contractor to provide
calculations and lintel details
for all new openings as required

Electrical notes:
1. Double RCD socket to be installed
near the front warehouse doors.
2. Trade counter display area - A3 amp
fused spur fitted in each corner above
ceiling tiles on lighting circuit (to aid
fitting cabinet lighting.
3. Electrical supply to be provided to
island unit via floor channel.

REVISIONS			
Rev.	Date	Notes	By
0	02/10/25	DRAWING CREATED	DR
 Howden Joinery Properties Ltd Ground Floor Building 8, Croxley Park Watford Hertfordshire. WD18 8PX Telephone: 01923 698800 Facsimile: 01923 698832			
Location			
HJ Burgess Hill Unit 4 York road Maldings Park Burgess Hill			
Drawing			
EXISTING ELEVATIONS			
Project & Drawing Number			Revision
HJ_BurgessHillFP02			
Date	Scale	Drawn By	
14-Oct-25	1:100@A1	DR	