




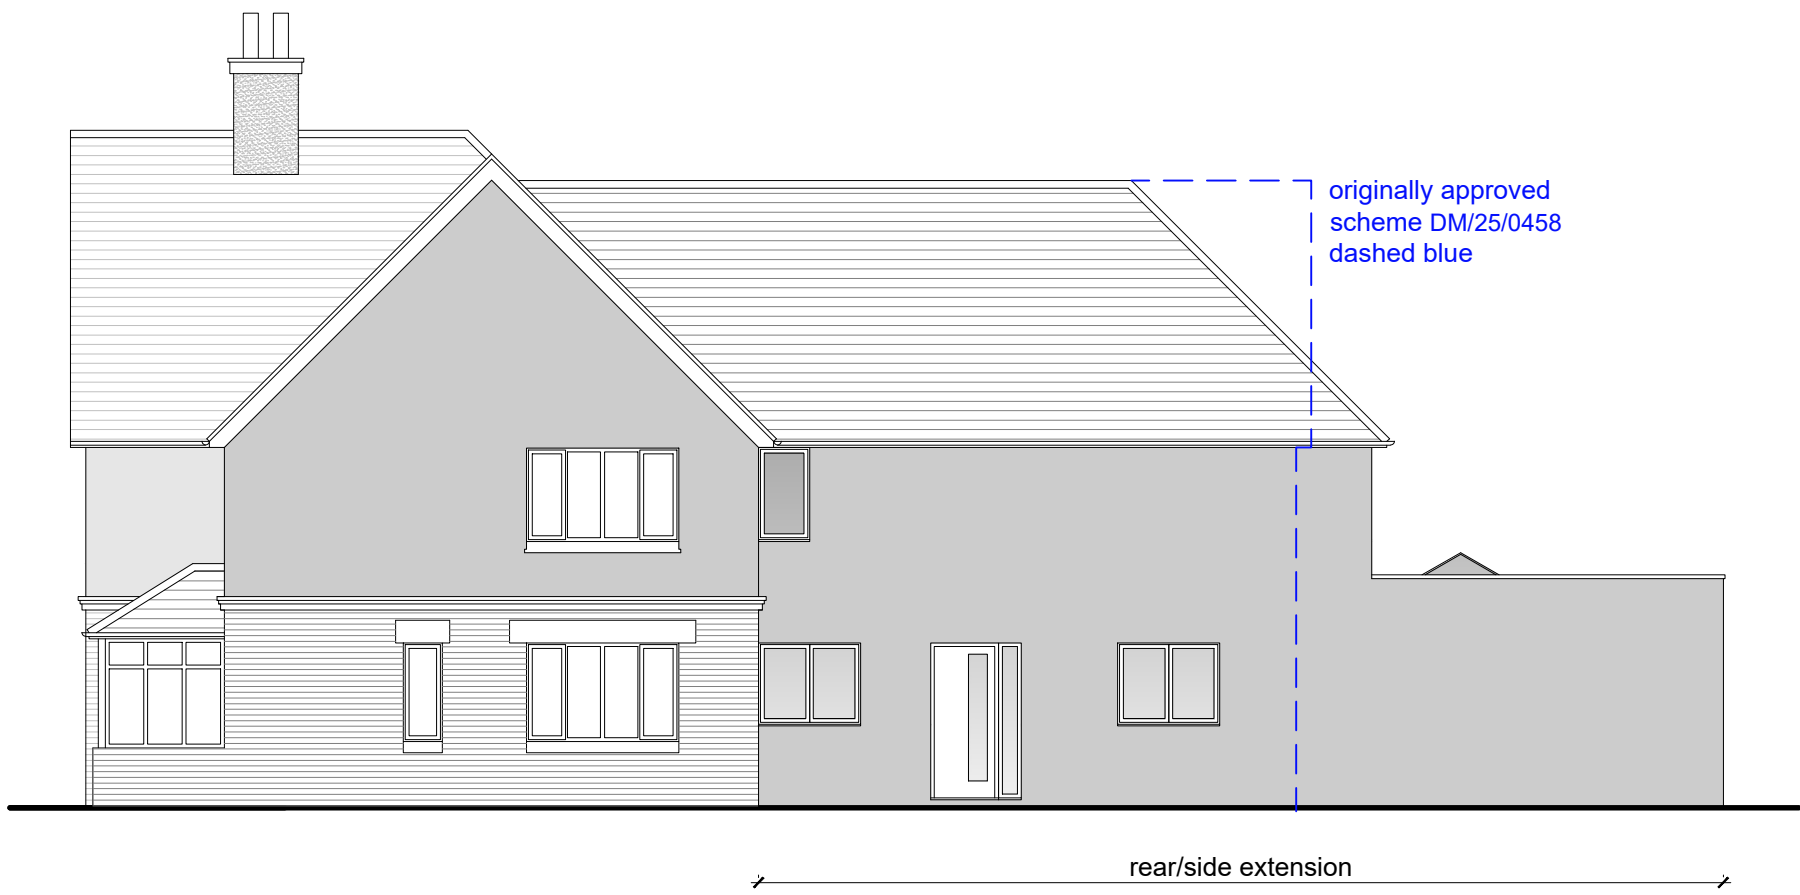


Proposed Front Elevation (West) 1:100

 


Proposed Side Elevation (South) 1:100

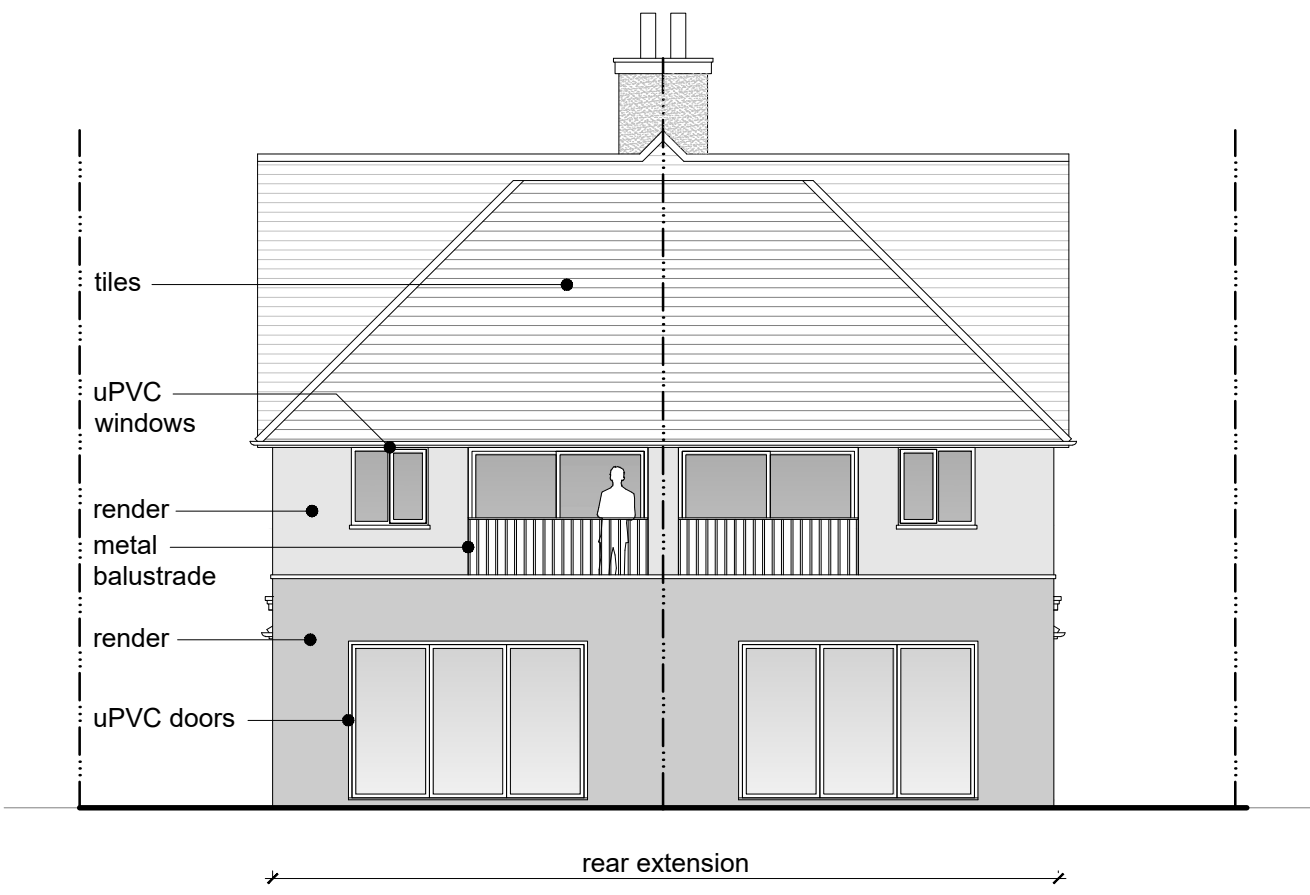


Proposed Rear Elevation (East) 1:100

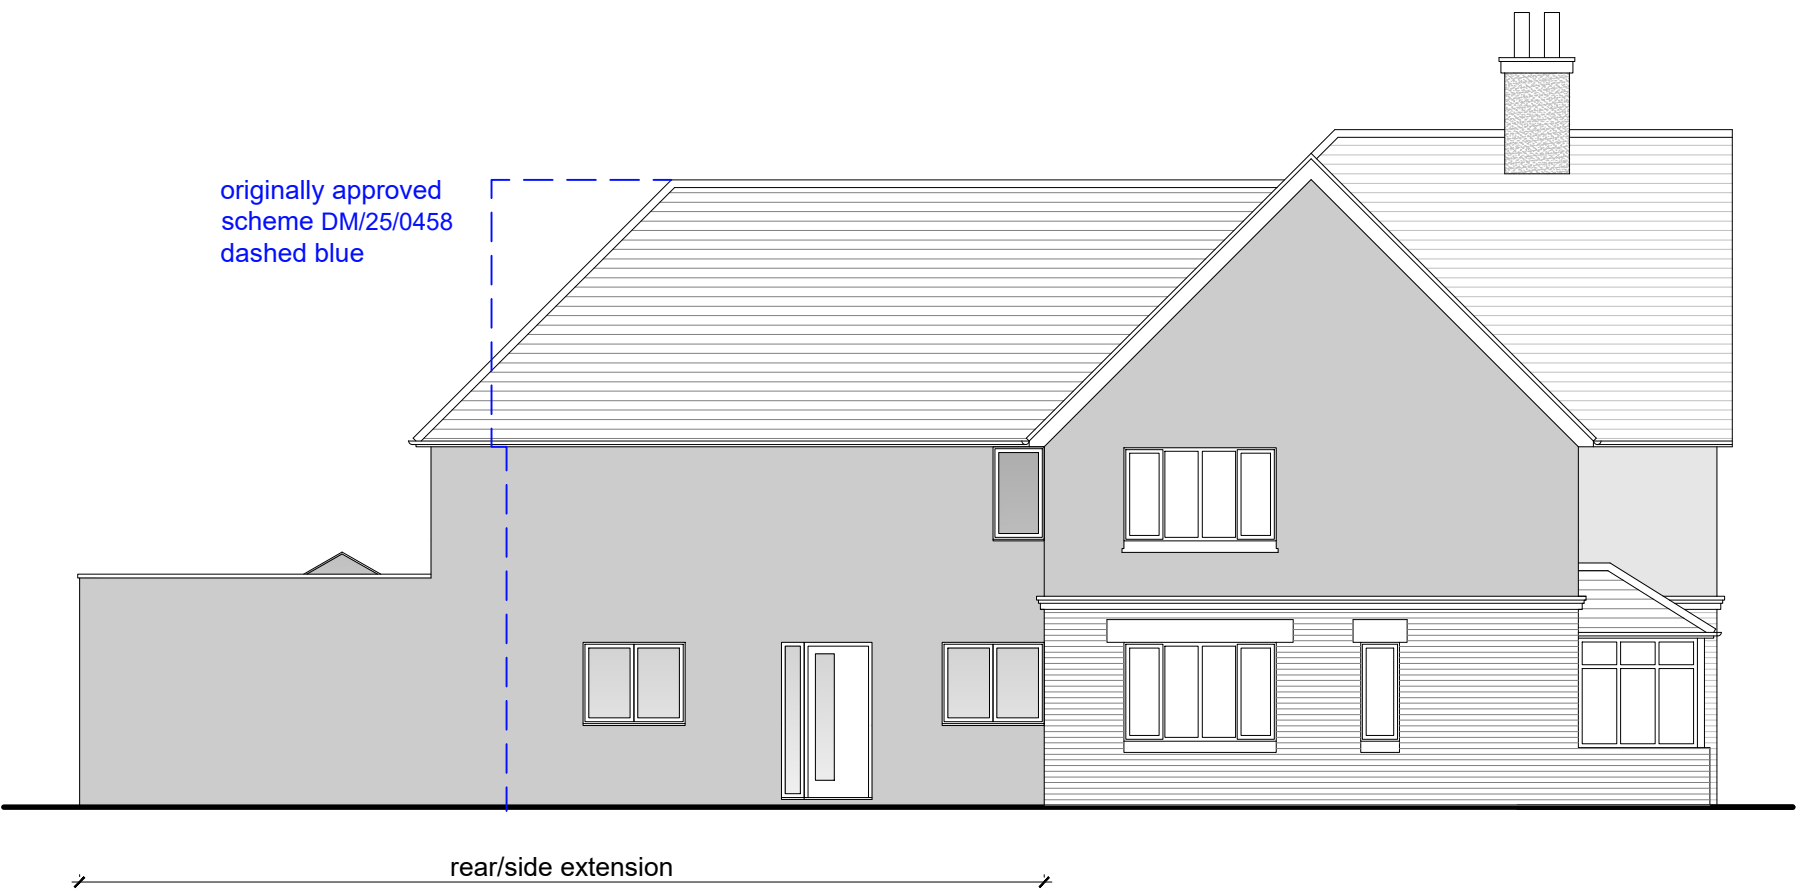

Proposed Side Elevation (North) 1:100

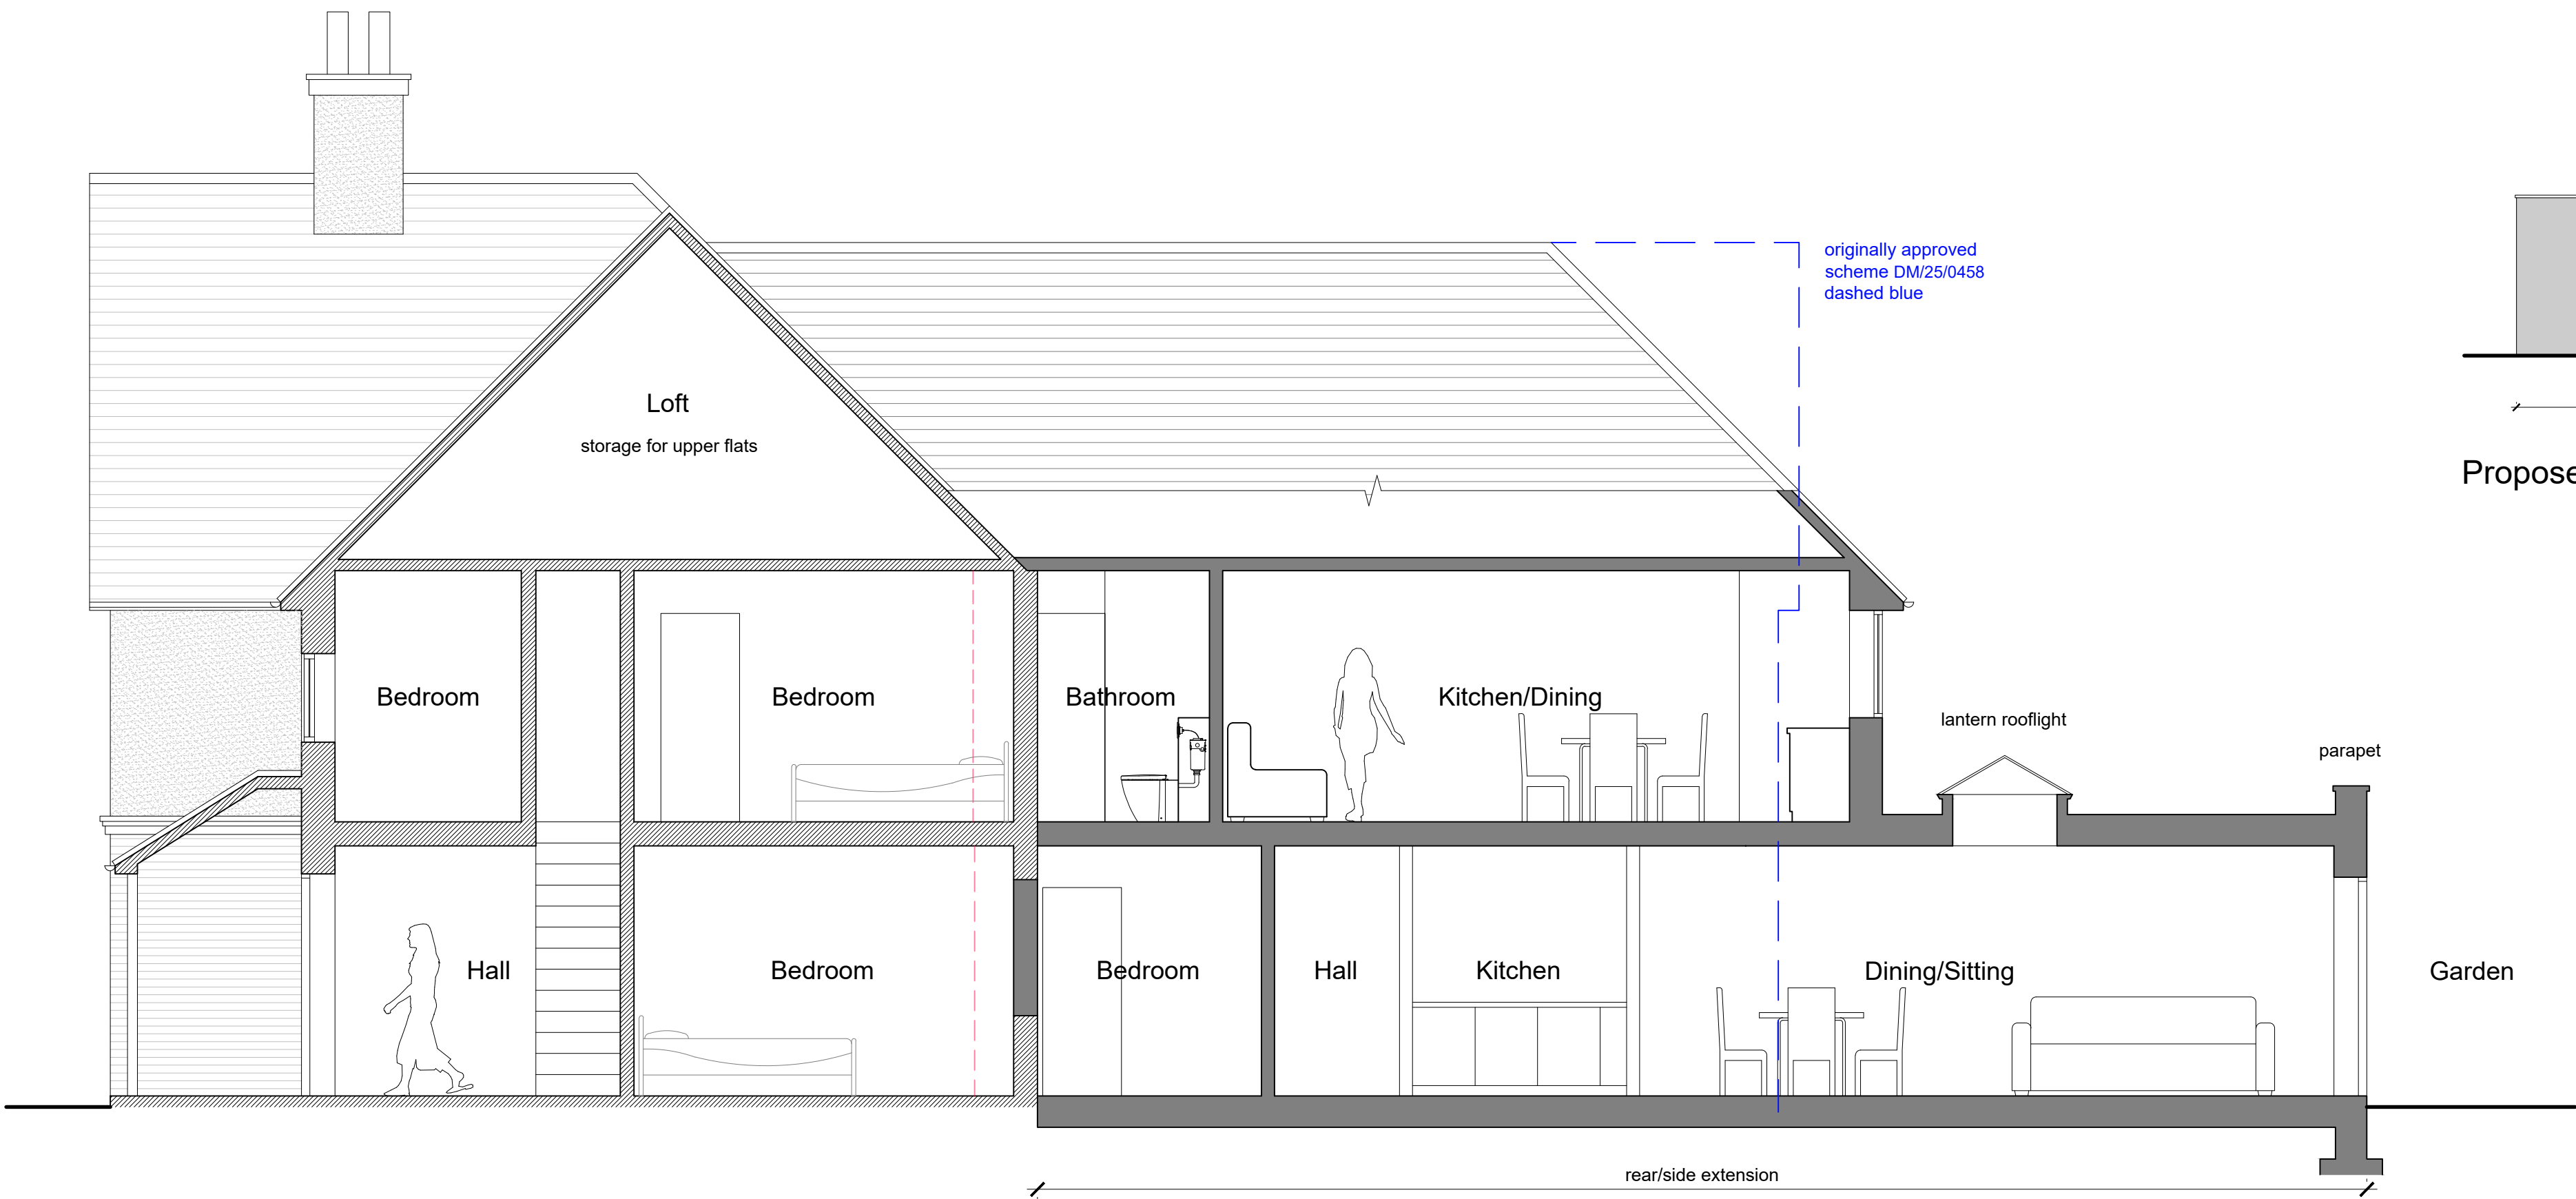

Proposed Section A-A 1:50

 

|   |                                                     |                 |             |                                        |
|---|-----------------------------------------------------|-----------------|-------------|----------------------------------------|
| TIM DEACON.<br>architect   |                                                     | a.              | 29.02.26    | Proposed North Elevation added.        |
| timdeacon.architect@gmail.com   |                                                     | rev.            | date        | comment                                |
|   |                                                     | amendments      |             |                                        |
| client   | Wooton & Bean                                       |                 | dwg #       | 183.PL.07a                             |
| job   | 12 & 14 Eastern Road,<br>Haywards Heath<br>RH16 3NN |                 | dwg title   | Proposed Elevations and<br>Section A-A |
|   |                                                     | PLANNING        |             |                                        |
| Do not scale off drawing unless solely for Planning purposes.<br>Check all dimensions on site before work commences.<br>All goods materials workmanship to conform with current building regulations BBS and CDP's.<br>© Copyright Tim Deacon. Architect |                                                     | scale           | Varies @ A1 |                                        |
|   |                                                     | date            | Feb' 2026   |                                        |
|   |                                                     | RIBA work stage |             | D                                      |