
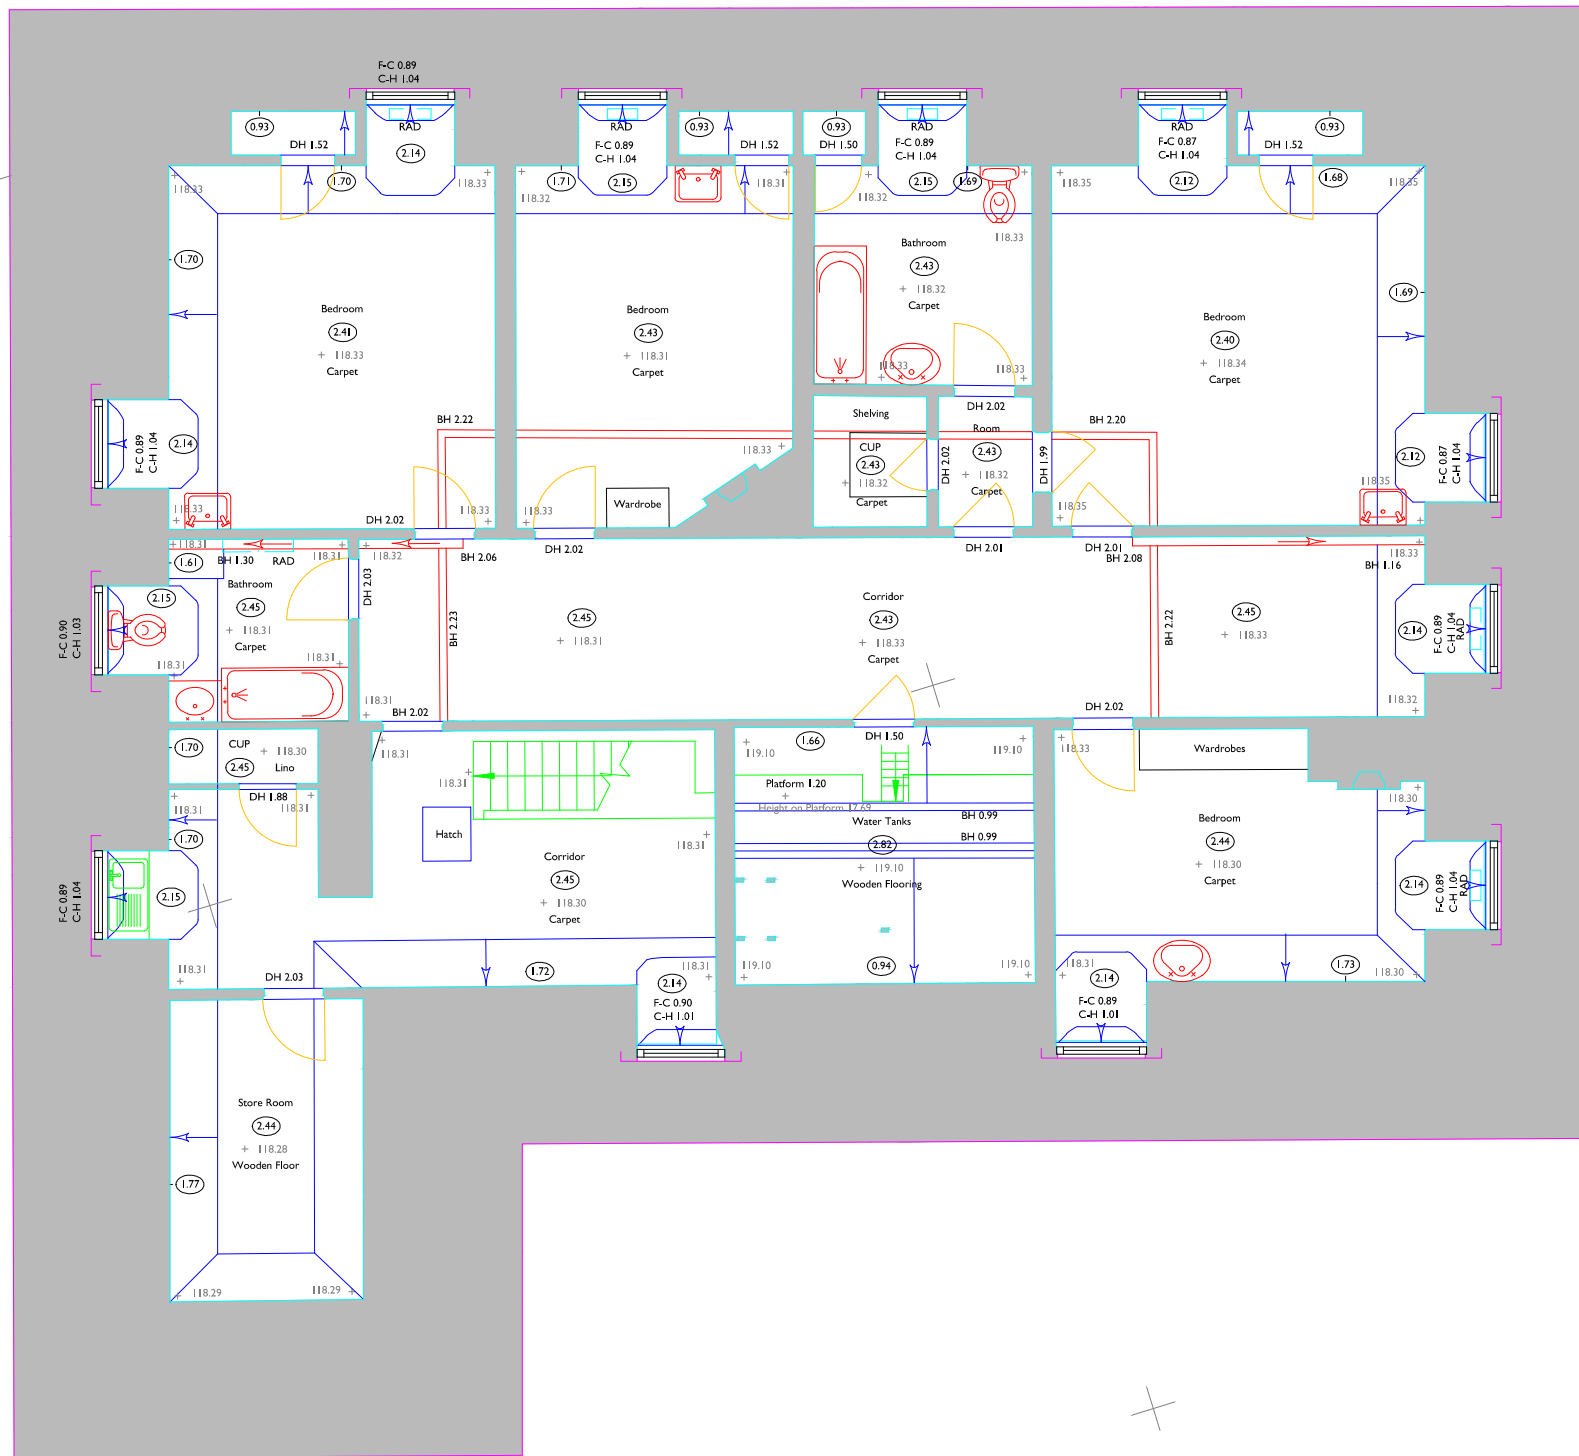


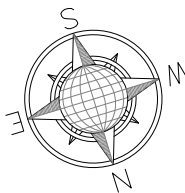

LEGEND

MBS Linework Features

12.24 Air-Con Unit (ACU)	12.24 Gating	12.24 Sky Light
12.24 Barrier	12.24 Grid Line	12.24 Slope Bottom
12.24 Beam Line	12.24 Hand Rail	12.24 Slope Top
12.24 Bench	12.24 Hedge	12.24 Slot Drain
12.24 Bin	12.24 Kerb Chasing	12.24 Steel Cladding
12.24 Building Facade	12.24 Kerb Drop	12.24 Steel Structure
12.24 Building	12.24 Kerb Top	12.24 Step Line
12.24 Cable Trough	12.24 Land Drain	12.24 Surface Change
12.24 Canopy	12.24 Lit	12.24 Tank
12.24 Ceiling Line	12.24 Opening - Slab	12.24 Telephone Box (TB)
12.24 Column	12.24 Overhang	12.24 Top of Fence Line
12.24 Column Bottom Line	12.24 Parapet	12.24 Top of Wall Line
12.24 Column Top Line	12.24 Partition	12.24 Track
12.24 Concrete Base/Slab	12.24 Pipe Line	12.24 Trial Pit
12.24 Door	12.24 Plinth	12.24 Vegetation Line
12.24 Duct	12.24 Ramp	12.24 Vent
12.24 Electric Box (EBOX)	12.24 Road Edge	12.24 Verge Line
12.24 Fence	12.24 Roof	12.24 Wall Line
12.24 Feature	12.24 Sanitary	12.24 Window
12.24 Footpath	12.24 Service	12.24 Window Glazing

MBS Point Features

12.24 Apex Building	12.24 Gully	12.24 Shower
12.24 Arched Ceiling	12.24 Gully Round	12.24 Sign (General)
12.24 Bath	12.24 Inspection Cover	12.24 Sink
12.24 Bollard	12.24 IC	12.24 Sink - Kitchen
12.24 Bolt	12.24 IC - Round	12.24 Sky Light
12.24 BH	12.24 Invert Level	12.24 Soffit Level
12.24 Borehole	12.24 Lamp Post	12.24 Spot Height
12.24 Bush	12.24 Manhole	12.24 Stop Cock
12.24 CCTV Camera	12.24 MH	12.24 Telegraph Pole
12.24 Ceiling Elevation	12.24 MH - Round	12.24 Toilet
12.24 Ceiling Height	12.24 Marker Post	12.24 Top of Fence Line
12.24 Ceiling Height (False)	12.24 Microwave Dish	12.24 Top of Tree Level
12.24 Door	12.24 Pipe - Down	12.24 Top of Wall Level
12.24 Door - Sliding	12.24 Pole	12.24 Tree (TX,XX,SK,XX)
12.24 Earth Rod	12.24 Post	12.24 Tree Trunk
12.24 Eave	12.24 Radiator	12.24 Urinal
12.24 Electrical Pole	12.24 Road Sign	12.24 Valve General
12.24 Floor Level	12.24 Rodding Eye	12.24 Window
12.24 Gate	12.24 Rodding Eye	12.24 Window Sash

Special Features

12.24 Datum Point	12.24 Survey Station
12.24 Photo Point	12.24 Scan Target
12.24 Panoramic Photo Point	12.24 Scan Target

MBS Abbreviations

AH Arch Height	FLT Floodlight
AL Arch Level	F-C Floor to Ceiling
ASH Arch Spring Height	H Height
ASL Arch Spring Level	HR Handrail
BGP Break Glass Point	L Light
BH Beam Height	MAX Maximum
BSL Beam Soffit Level	MIN Minimum
C-H Cill to Head Height	OH Overhead
CONC Concrete	OSB OS Bench Mark
CUP Cupboard	RAD Radiator
DOOR Door	RSL Rolled Steel Joist
DRG Drainage Channel	RWP Rain Water Pipe
ESG Electrical Switchgear	SGM Site Bench Mark
FA Fire Alarm	SH Spring Height
FD Fire Door	SL Skylight
FE Fire Extinguisher	V Vent
FH Fire Hydrant	VP Vent Pipe
FHR Fire Hose Reel	WH Water Heater

Fence Types

B/W Barbed Wire	C/L Chain Link	O/B Open Boarded
C/B Close Boarded	H Hedges	P/W Post and Wire
C/I Corrugated Iron	I/R Iron Railings	P/R Post and Rail

Murphy Surveys Ltd. Disclaimer

The user or recipient of this survey data understands and acknowledges this data may be inaccurate or contain errors or omissions and the user or recipient assumes full responsibility for any risks or damages resulting from, arising from, or in connection with any use of, or reliance upon data displayed herein. Although significant steps have been taken to produce surveys that satisfy survey accuracy standards, these surveys are only as accurate as the source data from which they were compiled. Although all reasonable steps have been taken to ensure the data is accurate, the Company does not warrant, represent or guarantee that the data is accurate, complete or correct. The Company shall not be liable for any inaccuracy of the data provided beyond the specified scale or accuracy, or for any mistakes resulting from their use for purposes other than those stated in the Contract. No liability shall attach to the Surveyor in respect of any consequential loss or damages suffered by the Client.

The Client must promptly notify the Company of any errors in mapping of which it becomes aware. If misleading, inaccurate or otherwise inappropriate information is brought to the Company's attention or the Company itself identifies any such inaccuracy or error in a survey, it shall use its reasonable endeavours to fix or remove it and if necessary in certain instances, the Company being on notice of any such misleading, inaccurate or otherwise inappropriate information, it will re-conduct the survey and reproduce the data to within the specified scale or accuracy.

Revisions			
No.	Description	Surveyed by	Checked by
1	First Issue	TH - 20/06/17	TH - 04/10/17

Drawing Sheet Layout:

London Warrington Glasgow Belfast Cork Kildare

UK Head Office
9 Devonshire Square
London EC2M 4YF

Phone: (+44) 020 3178 6644
Email: london@murphysurveys.co.uk

www.murphysurveys.co.uk

Client	Purcell UK
Project	Lydhurst Estate
Site Address	Lydhurst Estate Warringlid, Haywards Heath West Sussex RH17
Description	Lydhurst House - Floor Plan Second Floor
Survey Grid	Localised OSGB36(15) - Scale Factor 1.0
Survey Datum	GNSS - Ordnance Datum Newlyn (ODN)
Drawing Scale	1:100 @ A3
Drawing Number	MSL21712-B7-FP2

© Copyright 2017 MURPHY SURVEYS LTD.