




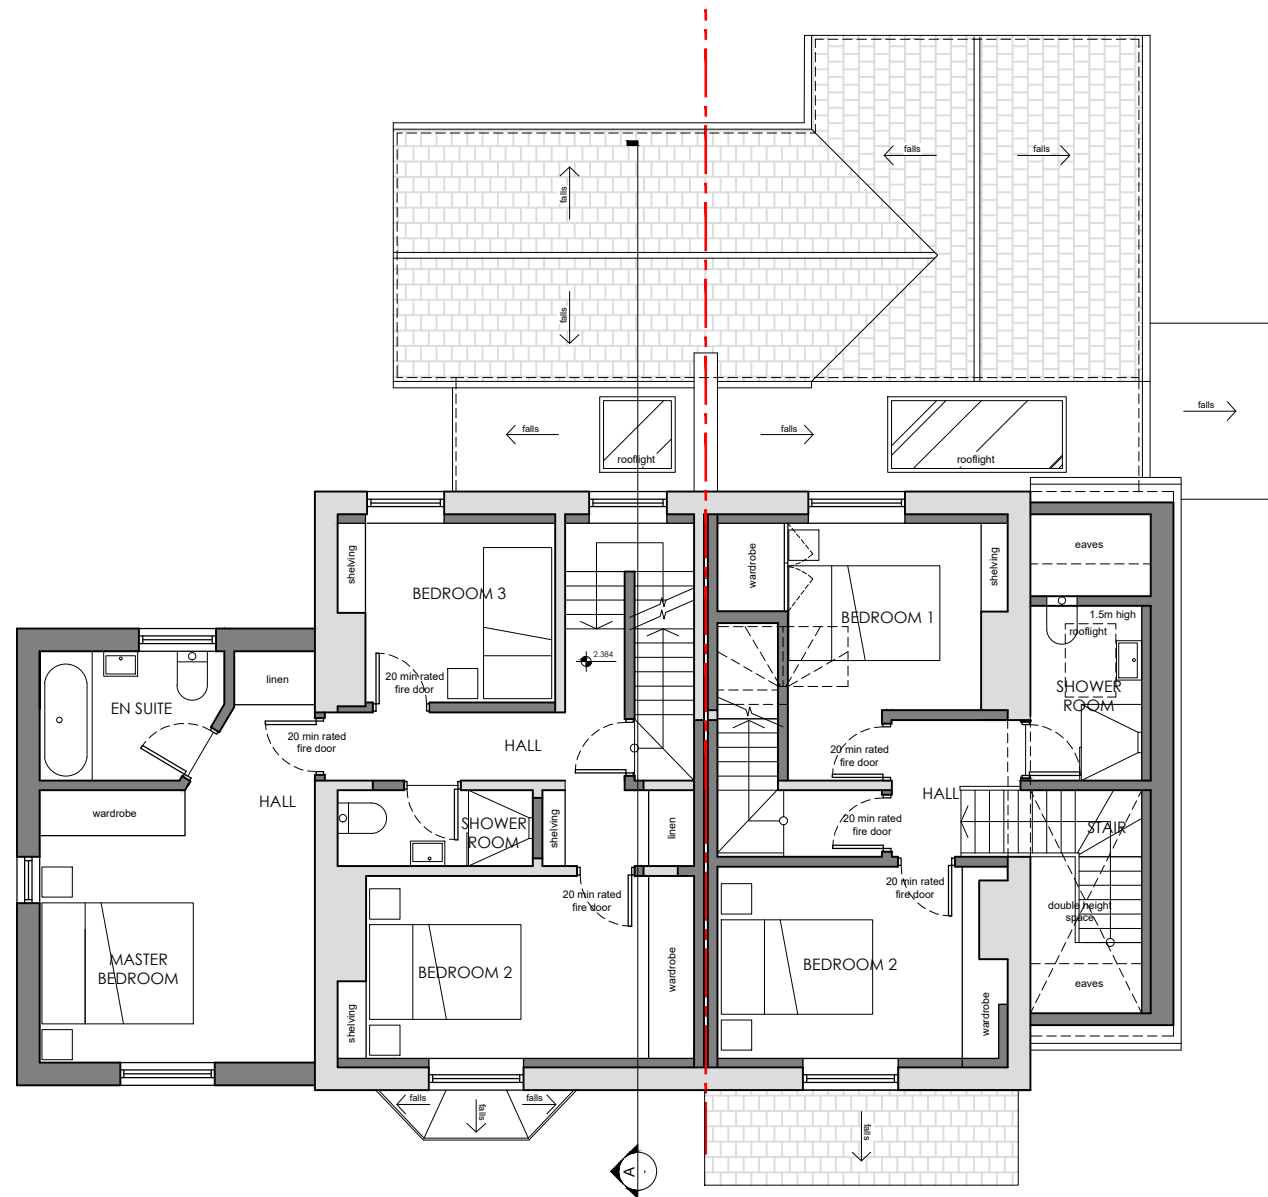

1 PROPOSED FIRST FLOOR PLAN  
SCALE 1:100

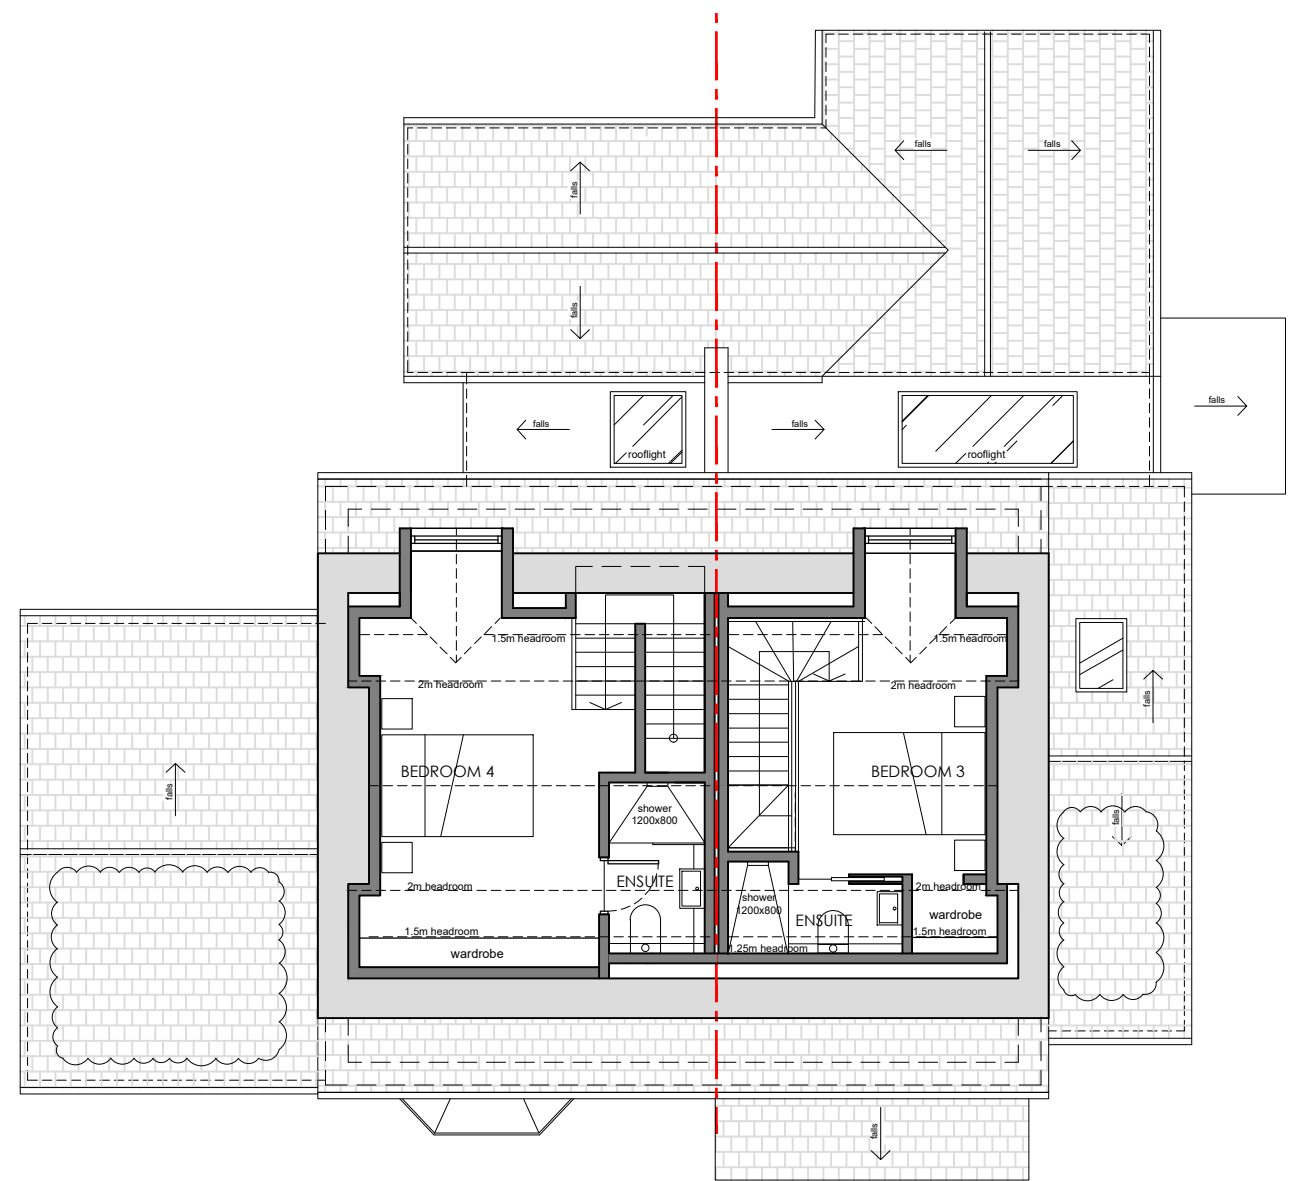

2 PROPOSED SECOND FLOOR PLAN  
SCALE 1:100

 

REVISIONS  
A PV panels added  
B PV panels removed

20/01/2025  
04/06/2025

| STATUS   |            | PROJECT                        |     |
|----------|------------|--------------------------------|-----|
| PROPOSED |            | CLAREMONT, COPTHORNE BANK      |     |
|          |            | TITLE                          |     |
|          |            | PROPOSED FIRST & SECOND FLOORS |     |
| SCALE    | DATE       | DRAWING NUMBER                 | REV |
| 1:100    | 2025.02.24 | 202                            | B   |

VICTORIA MUSTARD ARCHITECT  
135 Crawley Down Road, Felbridge, East Grinstead RH19 2F  
Mob 07779 245 093 vicki@victoriarmustardarchitects.com