


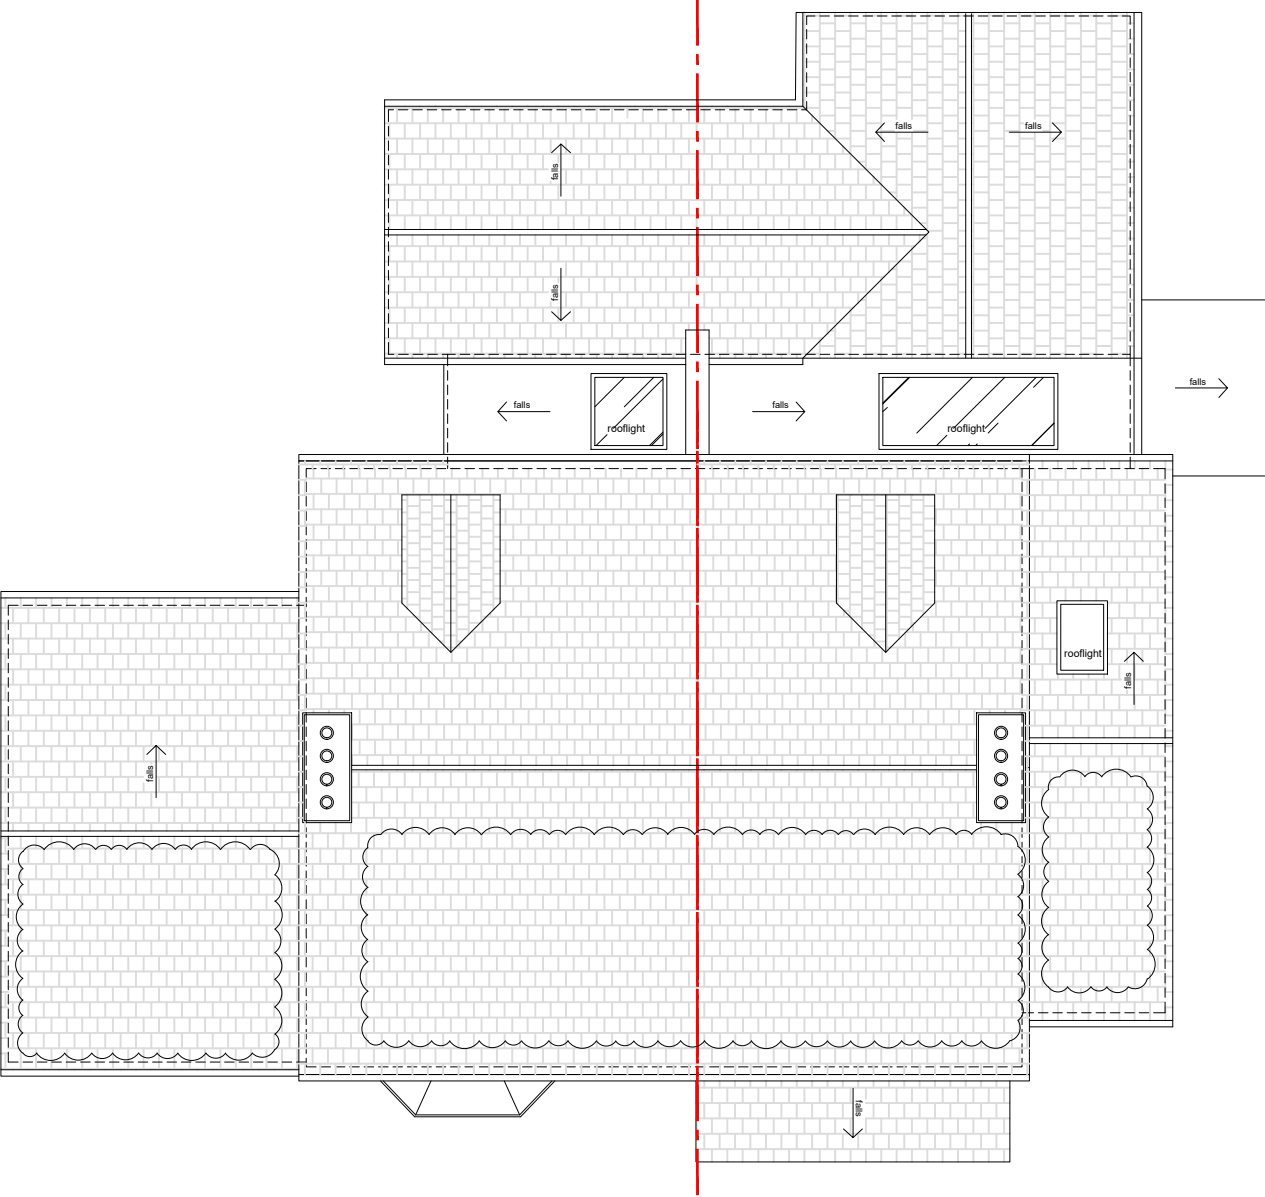

1 PROPOSED ROOF PLAN
SCALE 1:100



EXISTING
PROPOSED

REVISIONS
A PV panels added
B PV panels removed

20/03/2025
04/06/2025

STATUS PROPOSED PROJECT CLAREMONT, COPTHORNE BANK

TITLE
PROPOSED ROOF PLAN

SCALE 1:100 DATE 2025.02.24 DRAWING NUMBER 203 REV B

VICTORIA MUSTARD ARCHITECT
135 Crawley Down Road, Felbridge, East Grinstead RH19 2PS
Mob 07779 245 093 vicki@victoriarmustardarchitects.com