
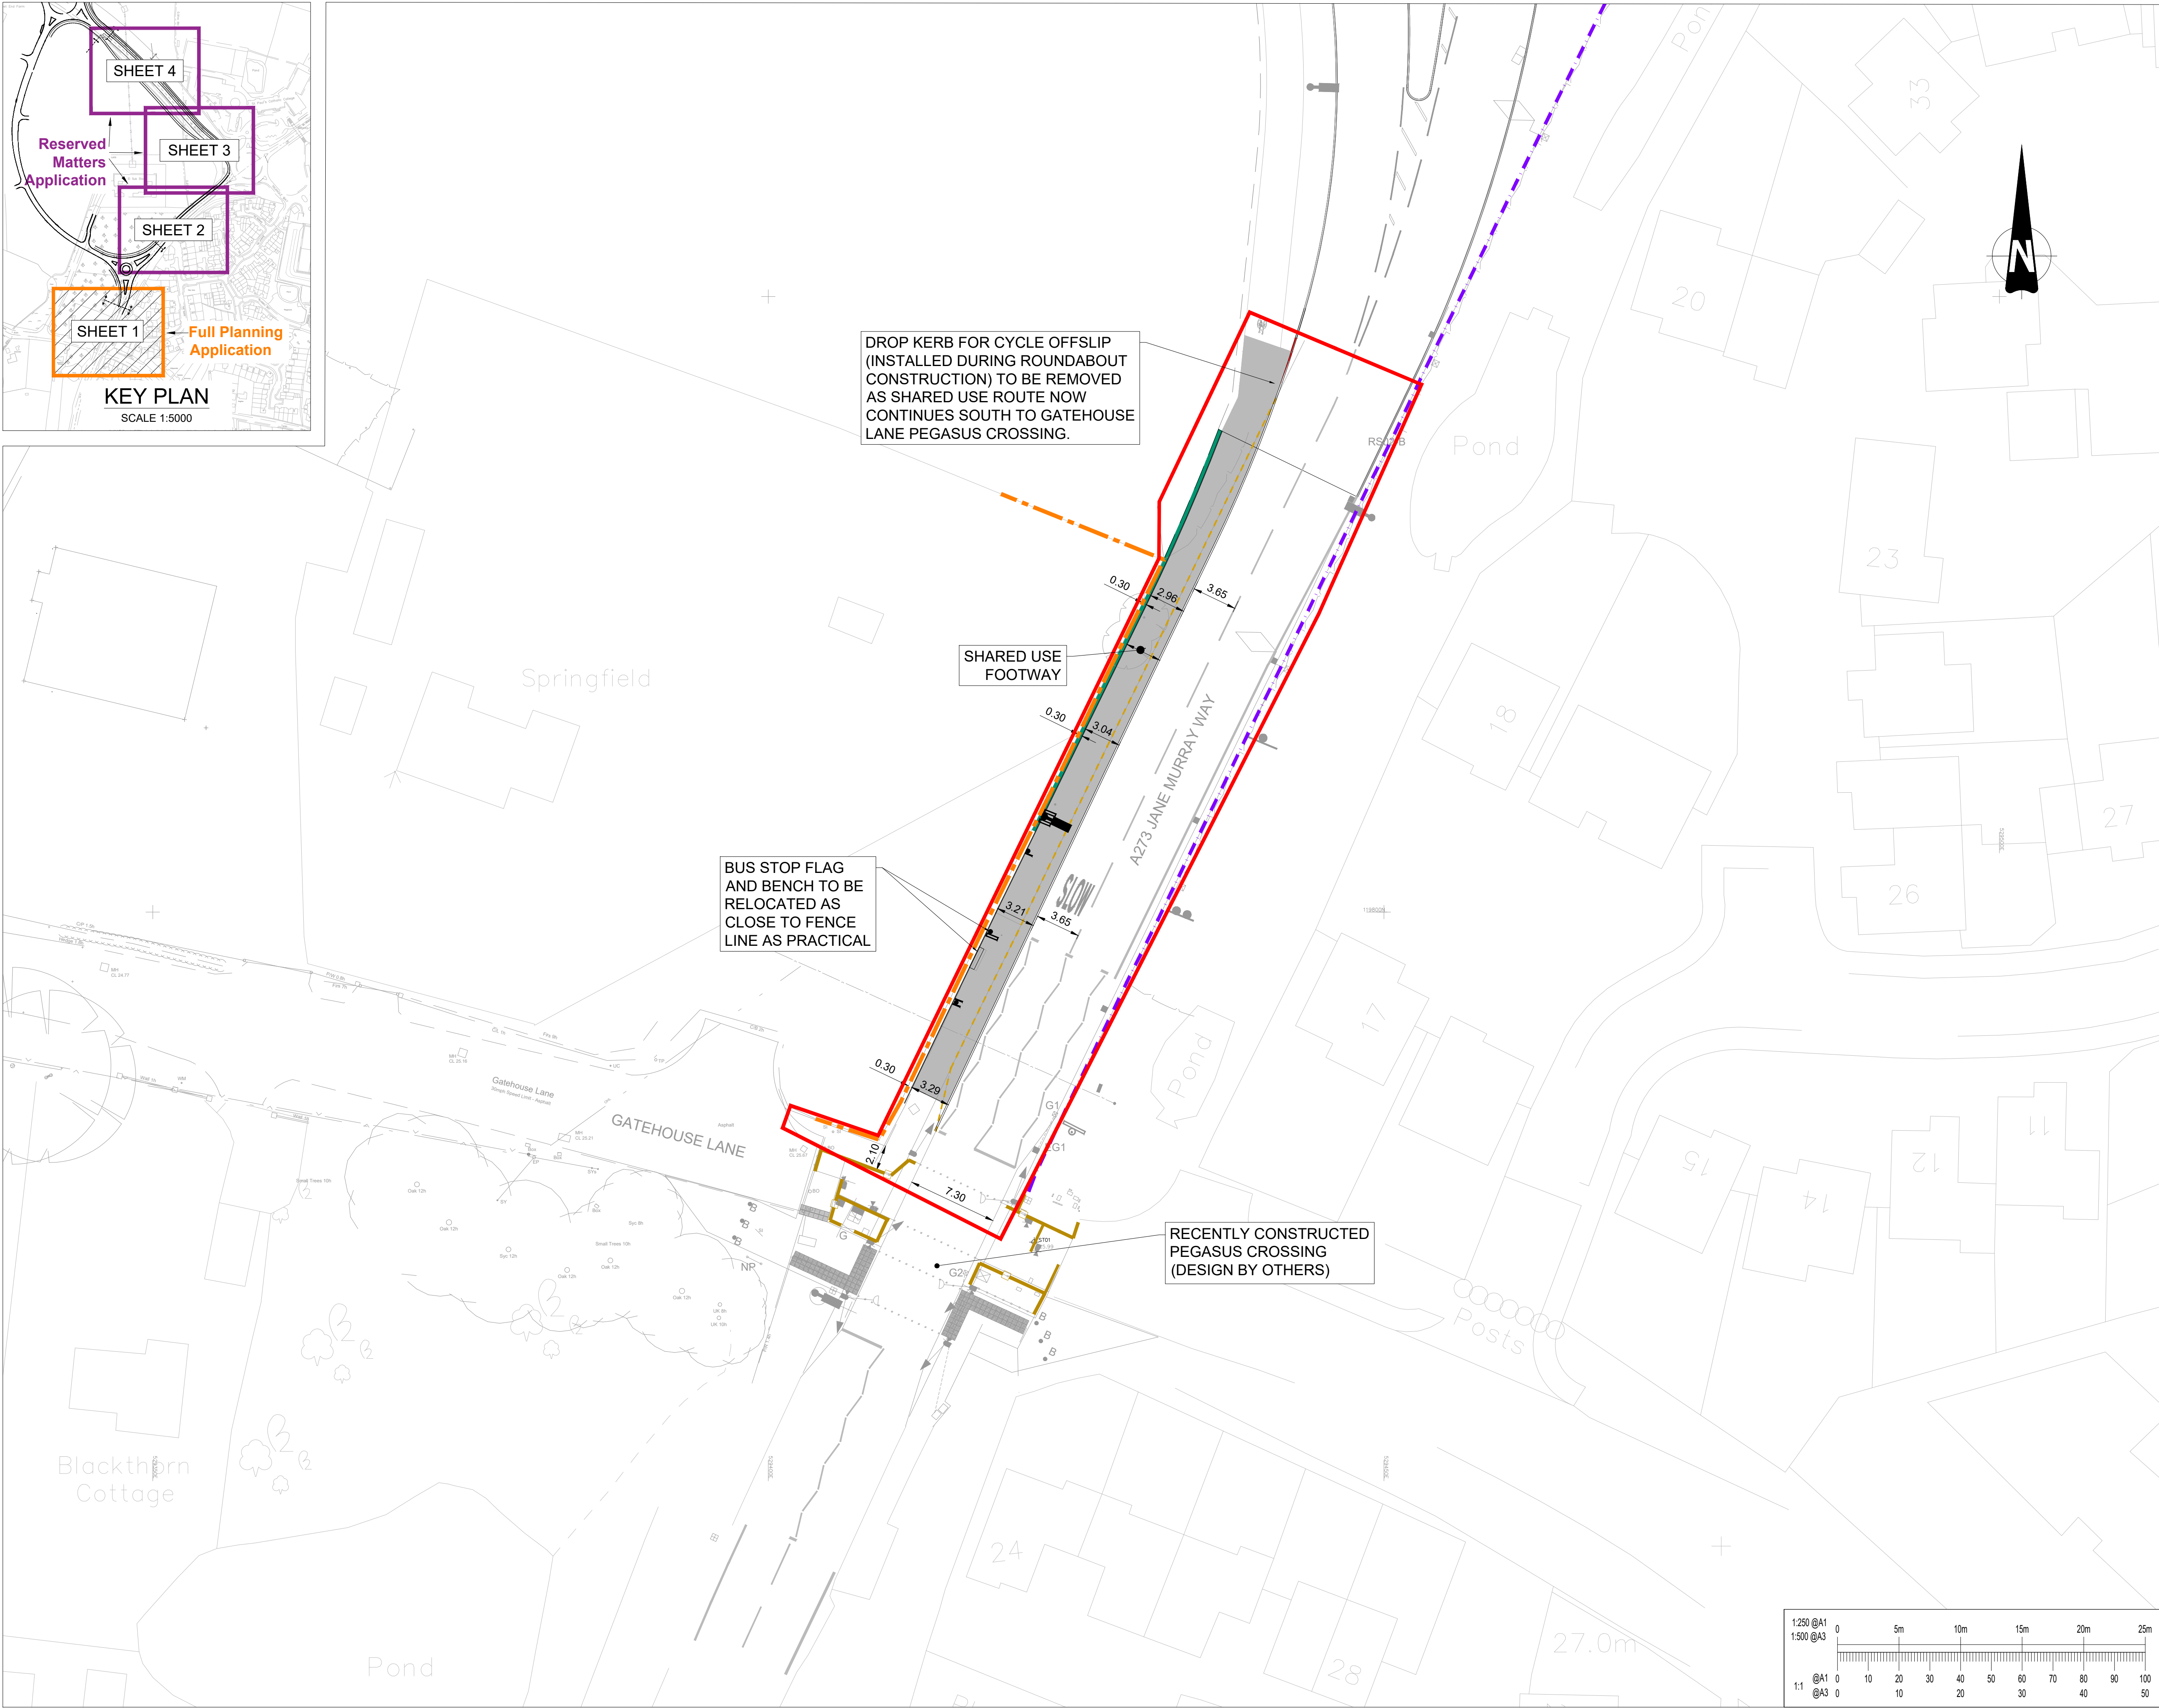


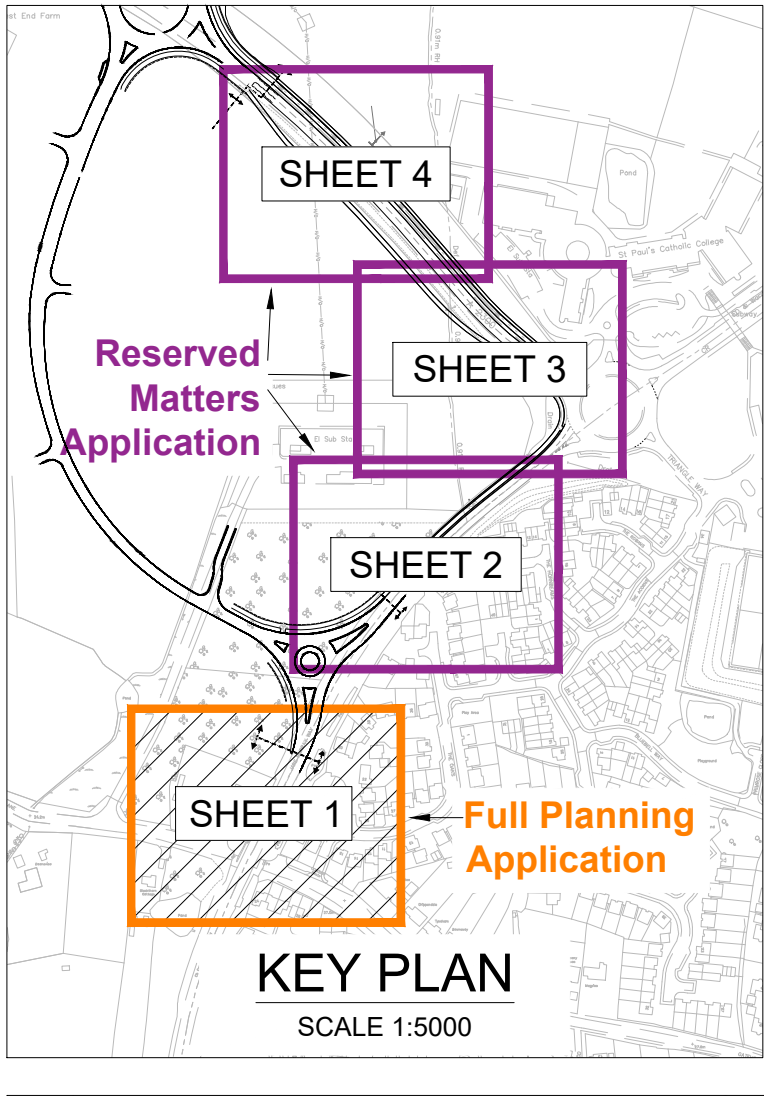

DROP KERB FOR CYCLE OFFSLIP (INSTALLED DURING ROUNDABOUT CONSTRUCTION) TO BE REMOVED AS SHARED USE ROUTE NOW CONTINUES SOUTH TO GATEHOUSE LANE PEGASUS CROSSING.

BUS STOP FLAG AND BENCH TO BE RELOCATED AS CLOSE TO FENCE LINE AS PRACTICAL

RECENTLY CONSTRUCTED PEGASUS CROSSING (DESIGN BY OTHERS)

This drawing should not be scaled. Dimensions to be verified on site. Any discrepancies should be referred to the Engineer prior to work being put in hand.
This drawing is the property of Waterman Infrastructure & Environment Limited, and the drawing is issued on the condition that it is not copied, reproduced, related or disclosed to any unauthorised person, either wholly or in part without the consent in writing of Waterman Infrastructure & Environment Limited
Pickfords Wharf, Clink Street, London SE1 9DG 1 020 7928 7888 f 03333 444 501

GENERAL NOTES

Key:

- PHASE 3 CONSTRUCTION WORKS BOUNDARY
- PROPOSED GRASS VERGE
- FOOTWAY - ASPHALT SURFACING (AC6 ASPHALT CONCRETE WITH 6mm AGGREGATE)
- FOOTWAY SHARED USE - ASPHALT SURFACING (AC6 ASPHALT CONCRETE WITH 6mm AGGREGATE)
- CYCLE ROUTE - FINISHED IN GREEN SURFACING
- BUFF COLOURED BLISTER TACTILE PAVING
- GREY COLOURED TRAMLINE/LADDER STYLE TACTILE PAVING.
- FILTER DRAIN
- EXISTING WATERCOURSE/DRAINAGE DITCH
- PROPOSED WATERCOURSE/DRAINAGE DITCH
- PROPOSED LAYOUT (KERBS & EDGINGS)
- EXISTING EDGE OF CARRIAGEWAY
- EXISTING PUBLIC FOOTPATH RIGHT OF WAY (NO.98CR) RETAINED
- RECENTLY DIVERTED PUBLIC FOOTPATH RIGHT OF WAY (NO.14HU, LEGAL ORDER COMPLETE).
- EXISTING VEHICLE RESTRAINT SYSTEMS
- EXISTING TIMBER PANEL FENCE
- EXISTING TIMBER POST RAIL FENCE
- PROPOSED TIMBER POST RAIL FENCE
- EXISTING LIGHTING COLUMNS RETAINED
- PROPOSED LIGHTING COLUMN LOCATION (PRELIMINARY LAYOUT)
- PROPOSED ROAD SIGN (VARIOUS SIZES)
- EXISTING ROAD SIGN RETAINED



P06	02.12.24	FOOTWAY AND FOOTWAY SHARED USE KEY ITEM DESCRIPTIONS AMENDED	JTR
P05	09.10.24	DIVERTED FOOTPATH KEY AMENDED, FENCES AND VRS SHOWN	MK
P04	19.08.24	FOLLOWING DISCUSSION WITH WSCC: KERB LINE OF SHARED USE PATH NORTH OF GATEHOUSE LANE MOVED FURTHER INTO CARRIAGEWAY, REMOVING THE EXISTING HARDSTRIP ENTIRELY, TO MAXIMISE PAVED WIDTH OF PATH. (PREVIOUSLY A 0.5M HARDSTRIP WAS RETAINED TO ACT AS SEPARATION BETWEEN CYCLISTS AND LIVE TRAFFIC)	SP
Rev	Date	Description	By

Amendments
Project
Title
WBLR Phase 3
GENERAL ARRANGEMENT SHEET 1



Crown House 2 - 8 Gloucester Road Redhill Surrey RH1 1FH
t 01342 893800 f 03333 444 501
mail@watermangroup.com www.watermangroup.com

Status
FOR PLANNING
Designed By
SP
Checked By
SP
Waterman Ref
WIE19442
Drawn By
JS
Date
AUG. 22
Scales @ A1
1:250
Project - Originator - Volume - Level - Type - Role - Number
19442-WIE-ZZ-XX-DR-C-900101
P06

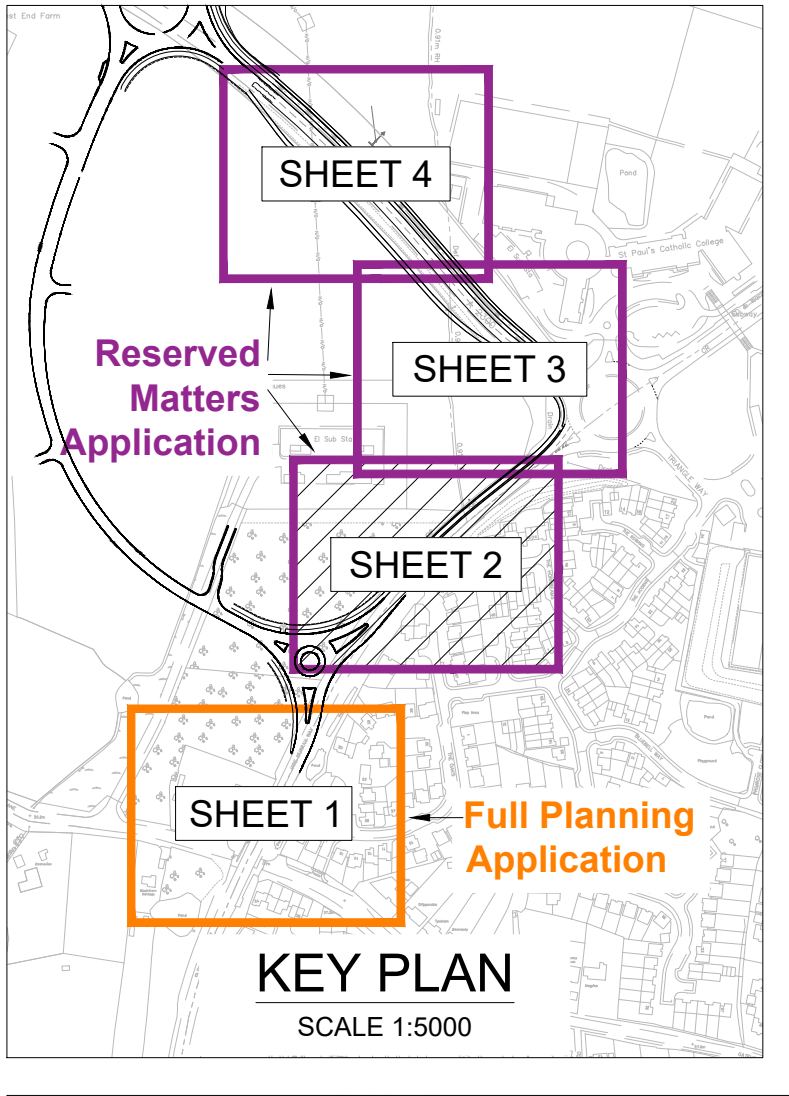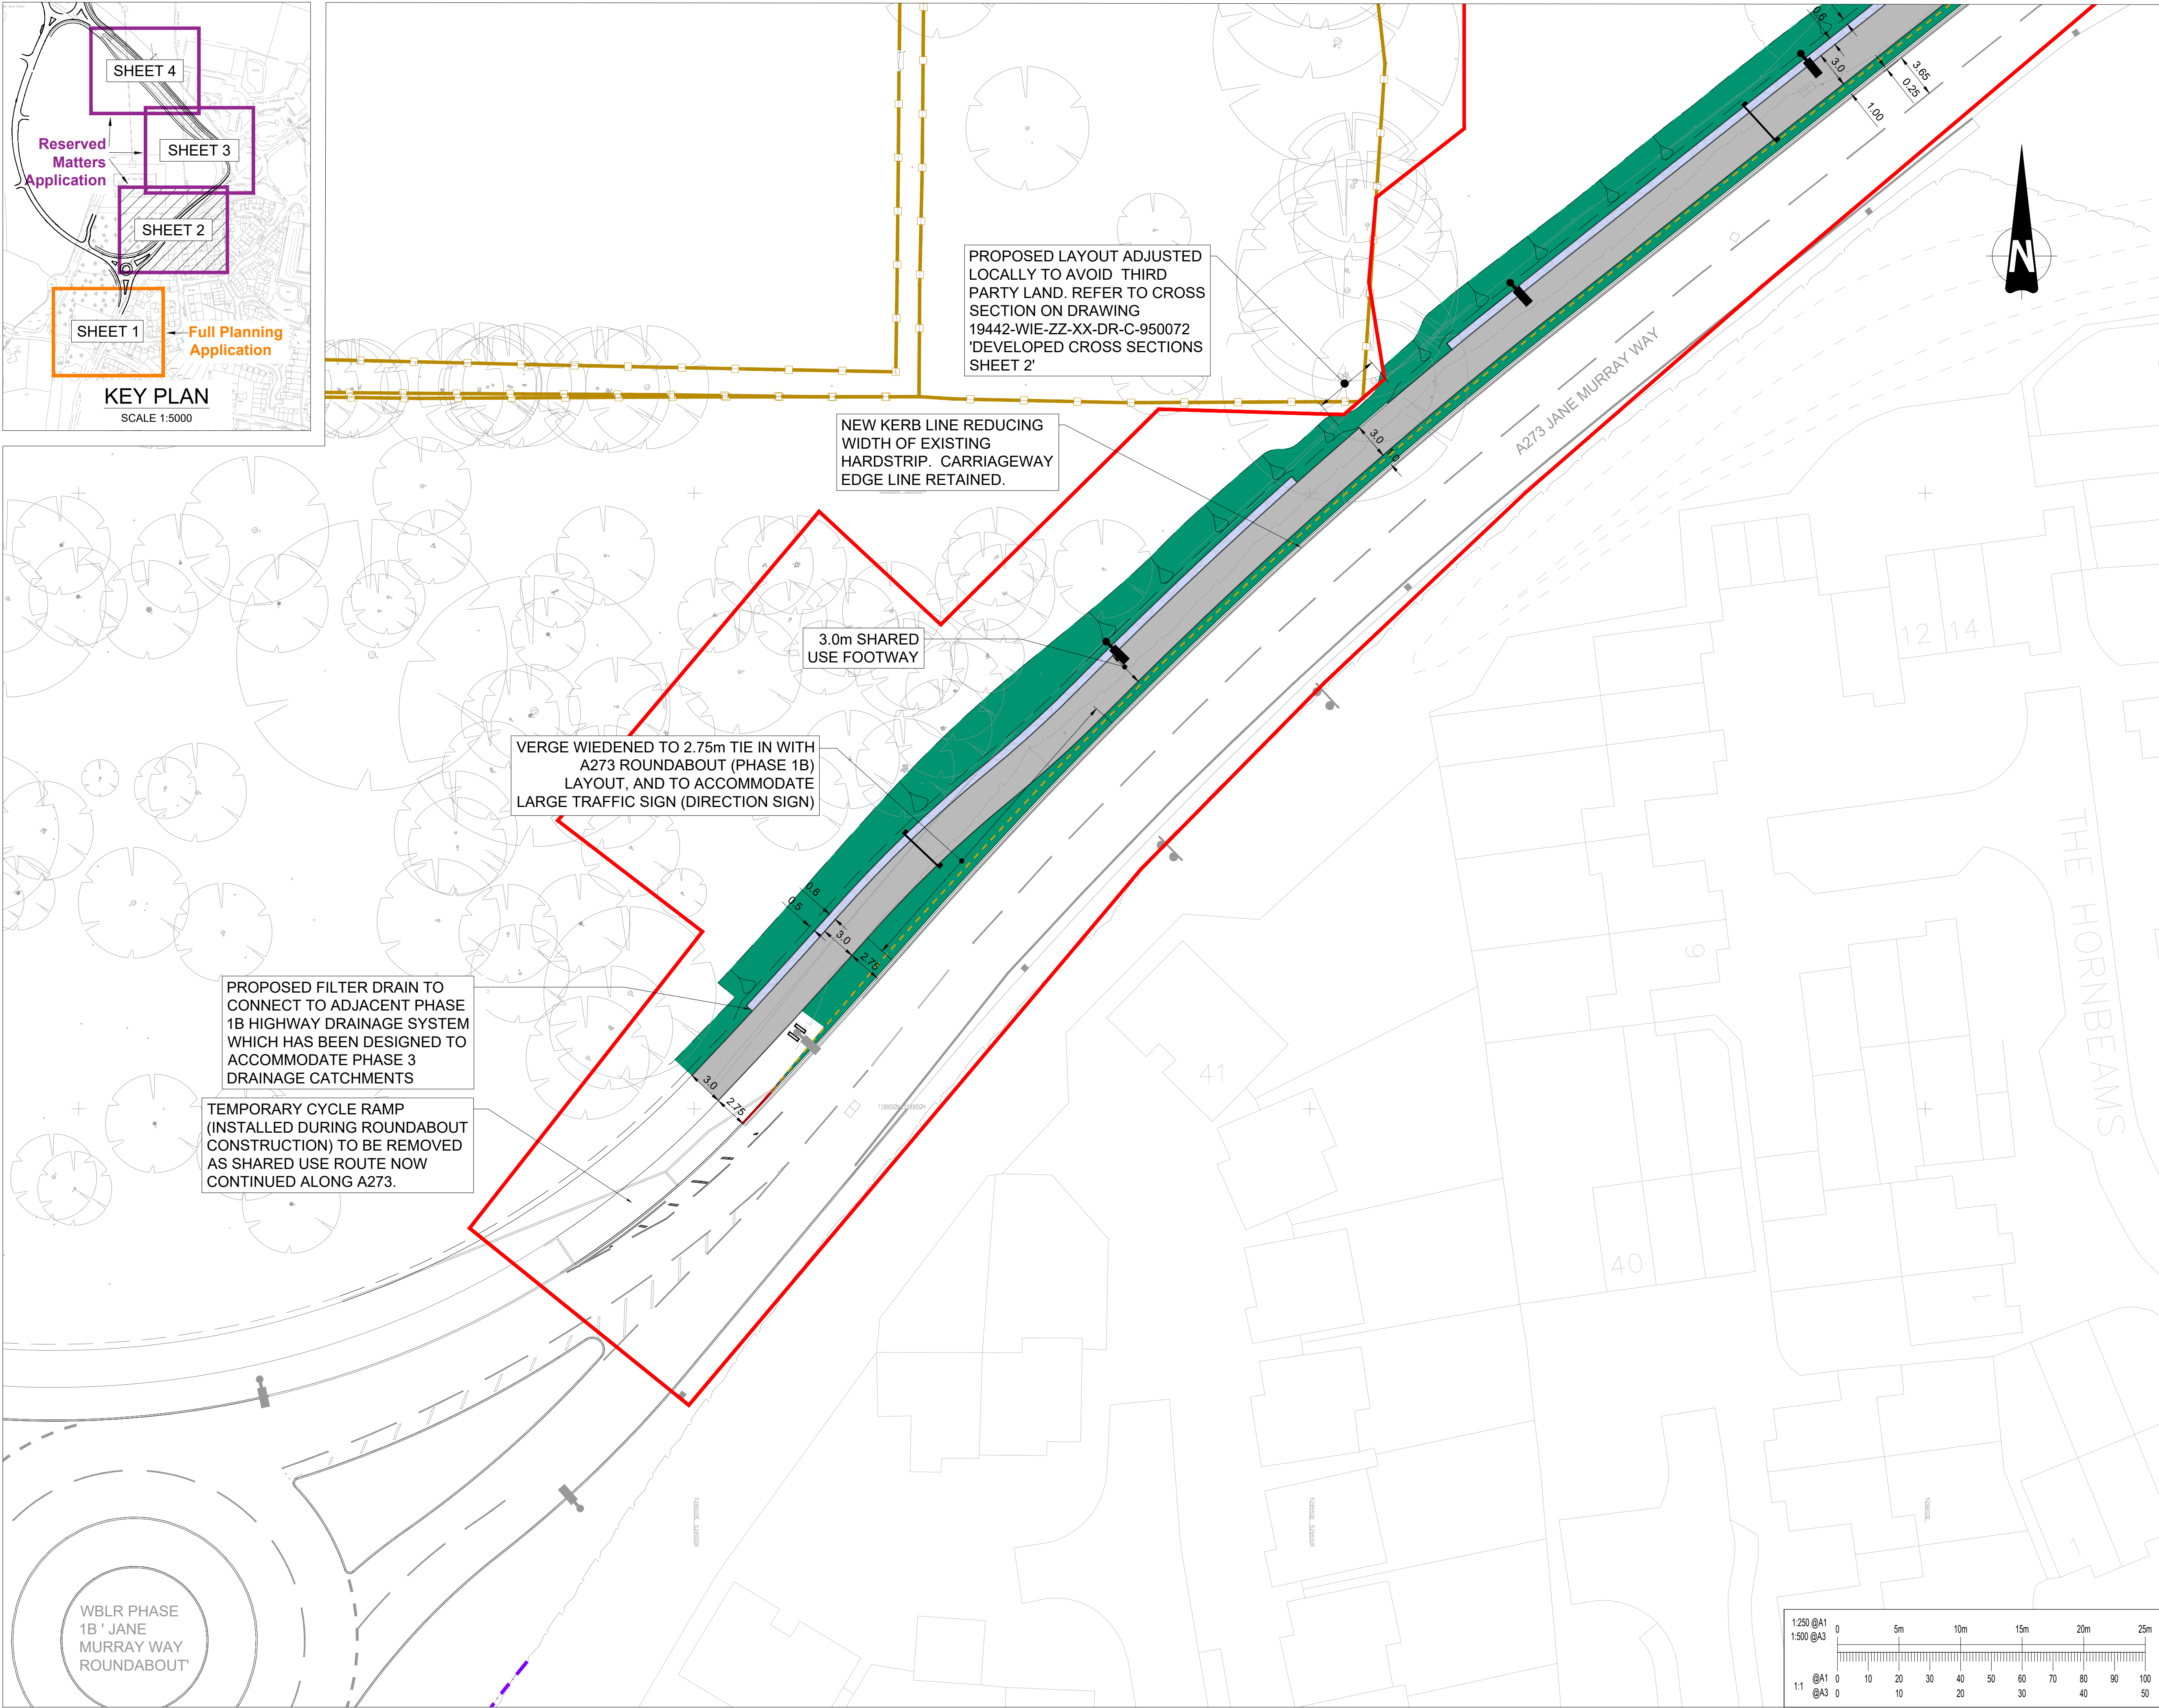

This drawing should not be scaled. Dimensions to be verified on site. Any discrepancies should be referred to the Engineer prior to work being put in hand.

This drawing is the property of Waterman Infrastructure & Environment Limited, and the drawing is issued on the condition that it is not copied, reproduced, related or disclosed to any unauthorised person, either wholly or in part without the consent in writing of Waterman Infrastructure & Environment Limited

Pickfords Wharf, Clink Street, London SE1 9DG 1 020 7928 7688 1 03333 444 501

GENERAL NOTES

- Key:
- PHASE 3 CONSTRUCTION WORKS BOUNDARY
 - PROPOSED GRASS VERGE
 - FOOTWAY - ASPHALT SURFACING (AC6 ASPHALT CONCRETE WITH 6mm AGGREGATE)
 - FOOTWAY SHARED USE - ASPHALT SURFACING (AC6 ASPHALT CONCRETE WITH 6mm AGGREGATE)
 - CYCLE ROUTE - FINISHED IN GREEN SURFACING
 - BUFF COLOURED BLISTER TACTILE PAVING
 - GREY COLOURED TRAMLINE/LADDER STYLE TACTILE PAVING.
 - FILTER DRAIN
 - EXISTING WATERCOURSE/DRAINAGE DITCH
 - PROPOSED WATERCOURSE/DRAINAGE DITCH
 - PROPOSED LAYOUT (KERBS & EDGINGS)
 - EXISTING EDGE OF CARRIAGEWAY
 - EXISTING PUBLIC FOOTPATH RIGHT OF WAY (NO.98CR) RETAINED
 - RECENTLY DIVERTED PUBLIC FOOTPATH RIGHT OF WAY (NO.14HU, LEGAL ORDER COMPLETE).
 - EXISTING VEHICLE RESTRAINT SYSTEMS
 - EXISTING TIMBER PANEL FENCE
 - EXISTING TIMBER POST RAIL FENCE
 - PROPOSED TIMBER POST RAIL FENCE
 - EXISTING LIGHTING COLUMNS RETAINED
 - PROPOSED LIGHTING COLUMN LOCATION (PRELIMINARY LAYOUT)
 - PROPOSED ROAD SIGN (VARIOUS SIZES)
 - EXISTING ROAD SIGN RETAINED

P06	28.11.24	ADJUSTMENT TO RED LINE BOUNDARY & FOOTWAY AND FOOTWAY SHARED USE KEY ITEM DESCRIPTIONS AMENDED	JTR
P05	04.10.24	ANNOTATION ADJUSTED, UNKNOWN HATCH REMOVED FROM CARRIAGEWAY, DIVERTED FOOTPATH KEY AMENDED, FENCES AND VRS SHOWN	MK
P04	30.09.24	ADS SIGN LAYOUT AMENDED, LIGHTING LAYOUT UPDATED	SP
P03	17.07.24	MINOR UPDATES, PRIMARILY TO DRAWING PRESENTATION, FOLLOWING JCE DESIGN OUTPUT REVIEW REVIEW 03	MK
P02	26.06.24	DRAWING UPDATED TO SHOW TIE-IN INTO NEWLY CONSTRUCTED PEGASUS CROSSING AT GATE HOUSE LANE AND VERGE WIDTH REDUCED TO 1m AT KEY LOCATIONS	UF
Rev	Date	Description	By

Amendments

Project

WBLR Phase 3

Title

GENERAL ARRANGEMENT SHEET 2




Client





Crown House 2 - 8 Gloucester Road Redhill Surrey RH1 1FH
1 01342 893800 1 03333 444 501
mail@watermangroup.com www.watermangroup.com

FOR PLANNING			
Designed By	SP	Checked By	SP
Drawn By	JS	Date	AUG. 22
Project	Originator	Volume	Level
19442-WIE-ZZ-XX-DR-C-900102			
P06			

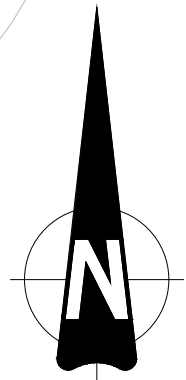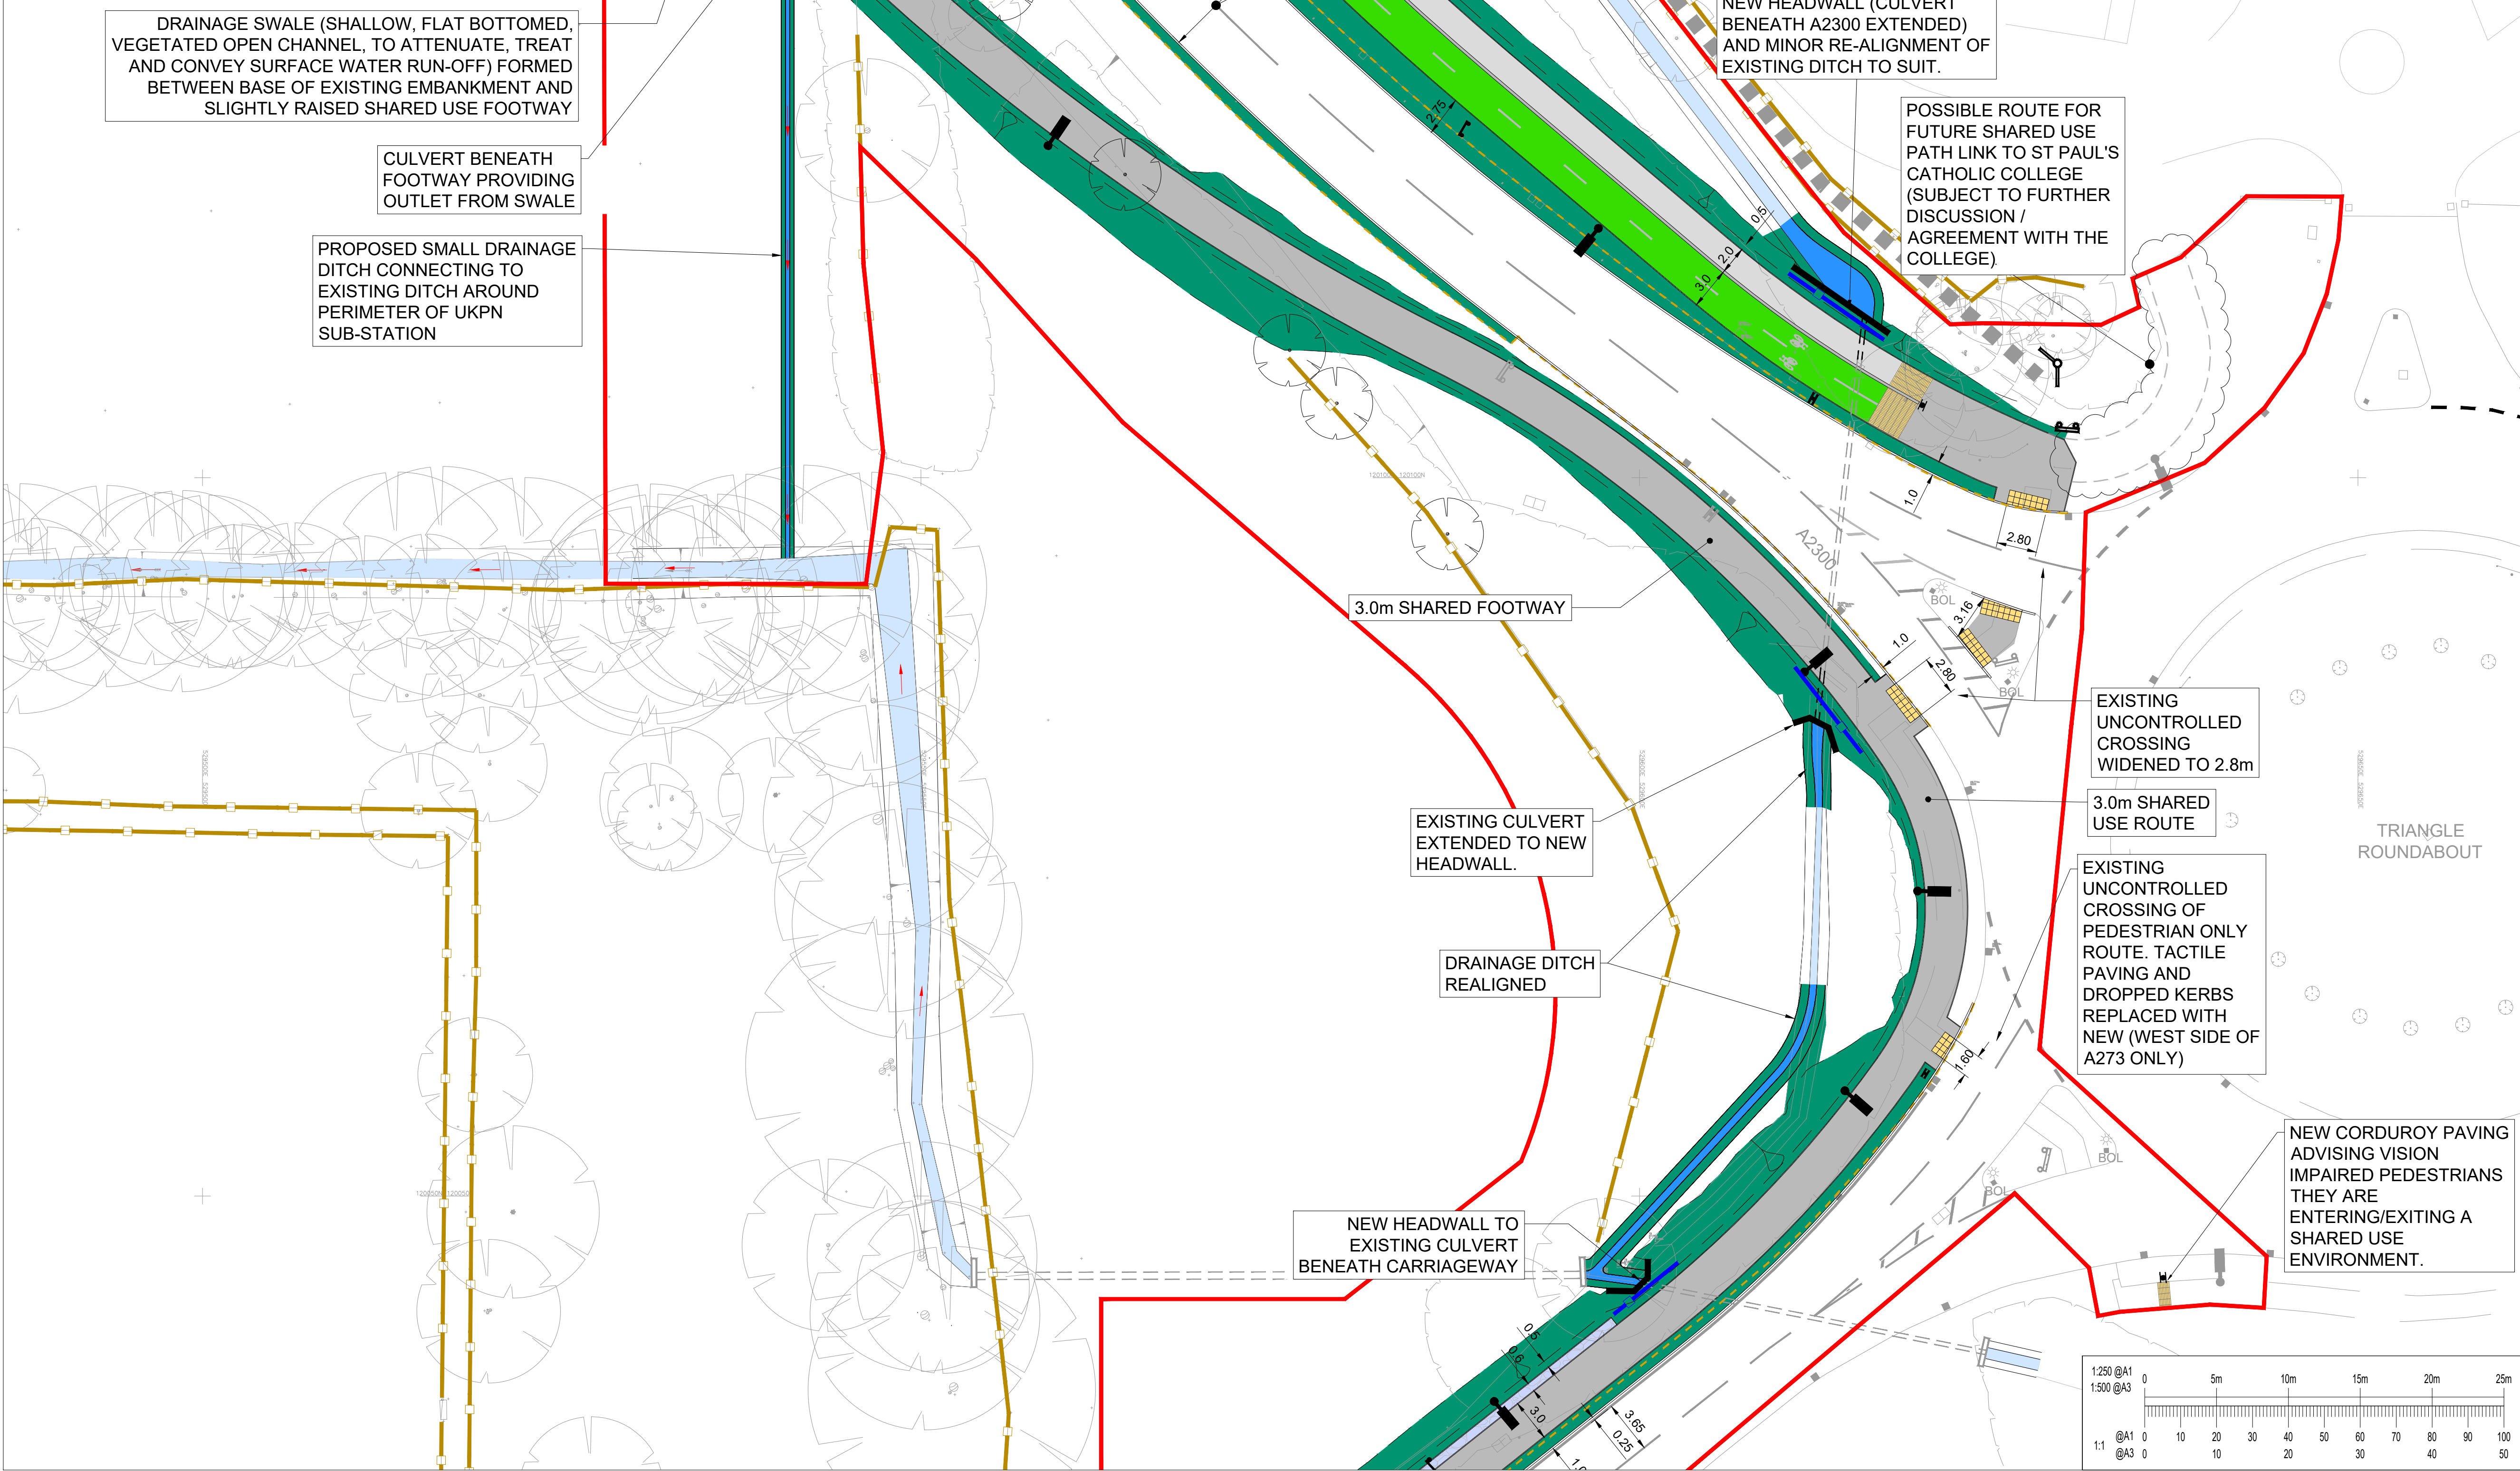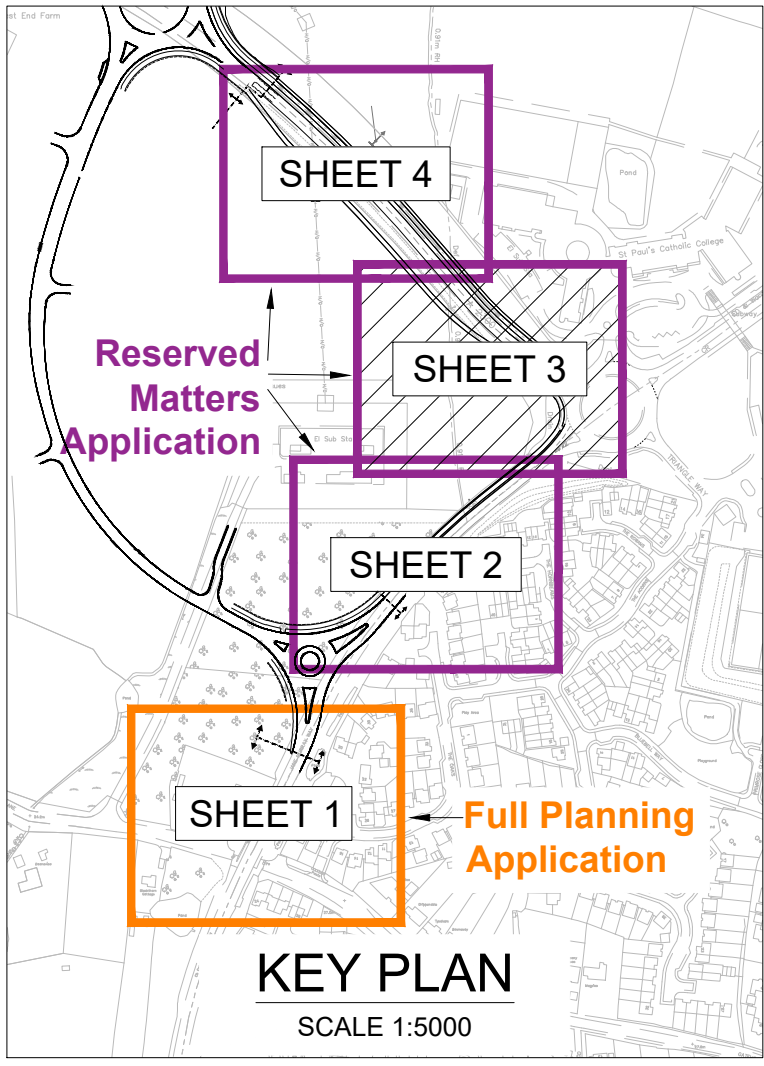

This drawing should not be scaled. Dimensions to be verified on site. Any discrepancies should be referred to the Engineer prior to work being put in hand.

This drawing is the property of Waterman Infrastructure & Environment Limited, and the drawing is issued on the condition that it is not copied, reproduced, related or disclosed to any unauthorised person, either wholly or in part without the consent in writing of Waterman Infrastructure & Environment Limited

Pickfords Wharf, Clink Street, London SE1 9DG 1 020 7928 7888 1 03333 444 501

GENERAL NOTES

- Key:**
- PHASE 3 CONSTRUCTION WORKS BOUNDARY
 - PROPOSED GRASS VERGE
 - FOOTWAY - ASPHALT SURFACING (AC6 ASPHALT CONCRETE WITH 6mm AGGREGATE)
 - FOOTWAY SHARED USE - ASPHALT SURFACING (AC6 ASPHALT CONCRETE WITH 6mm AGGREGATE)
 - CYCLE ROUTE - FINISHED IN GREEN SURFACING
 - BUFF COLOURED BLISTER TACTILE PAVING
 - GREY COLOURED TRAMLINE/LADDER STYLE TACTILE PAVING.
 - FILTER DRAIN
 - EXISTING WATERCOURSE/DRAINAGE DITCH
 - PROPOSED WATERCOURSE/DRAINAGE DITCH
 - PROPOSED LAYOUT (KERBS & EDGINGS)
 - EXISTING EDGE OF CARRIAGEWAY
 - EXISTING PUBLIC FOOTPATH RIGHT OF WAY (NO.98CR) RETAINED
 - RECENTLY DIVERTED PUBLIC FOOTPATH RIGHT OF WAY (NO.14HU, LEGAL ORDER COMPLETE).
 - EXISTING VEHICLE RESTRAINT SYSTEMS
 - EXISTING TIMBER PANEL FENCE
 - EXISTING TIMBER POST RAIL FENCE
 - PROPOSED TIMBER POST RAIL FENCE
 - EXISTING LIGHTING COLUMNS RETAINED
 - PROPOSED LIGHTING COLUMN LOCATION (PRELIMINARY LAYOUT)
 - PROPOSED ROAD SIGN (VARIOUS SIZES)
 - EXISTING ROAD SIGN RETAINED

P06	26.11.24	ADJUSTMENT TO RED LINE BOUNDARY & FOOTWAY AND FOOTWAY SHARED USE KEY ITEM DESCRIPTIONS AMENDED	MK
P05	09.10.24	DIVERTED FOOTPATH KEY AMENDED, FENCES AND VRS SHOWN	MK
P04	29.07.24	CYCLE TRACK SPLIT EITHER SIDE OF SIGN POST LOCATIONS. FOOTPATH (PROW) TIE-IN AT TRIANGLE ROUNDABOUT ADDED. ADDITIONAL FOOTPATH DIRECTION SIGNS ADDED.	SP
P03	18.07.24	MINOR UPDATES, PRIMARILY TO DRAWING PRESENTATION, FOLLOWING JCE DESIGN OUTPUT REVIEW 03	MK
Rev	Date	Description	By

Amendments

Project

WBLR Phase 3

Title

GENERAL ARRANGEMENT SHEET 3


Client





Crown House 2 - 8 Gloucester Road Redhill Surrey RH1 1FH
1 01342 893800 1 03333 444 501
mail@watermangroup.com www.watermangroup.com

FOR PLANNING			
Designed By	SP	Checked By	UF
Drawn By	JS	Date	AUG. 22
Project - Originator - Volume - Level - Type - Role - Number			Revision
19442-WIE-ZZ-XX-DR-C-900103			P06

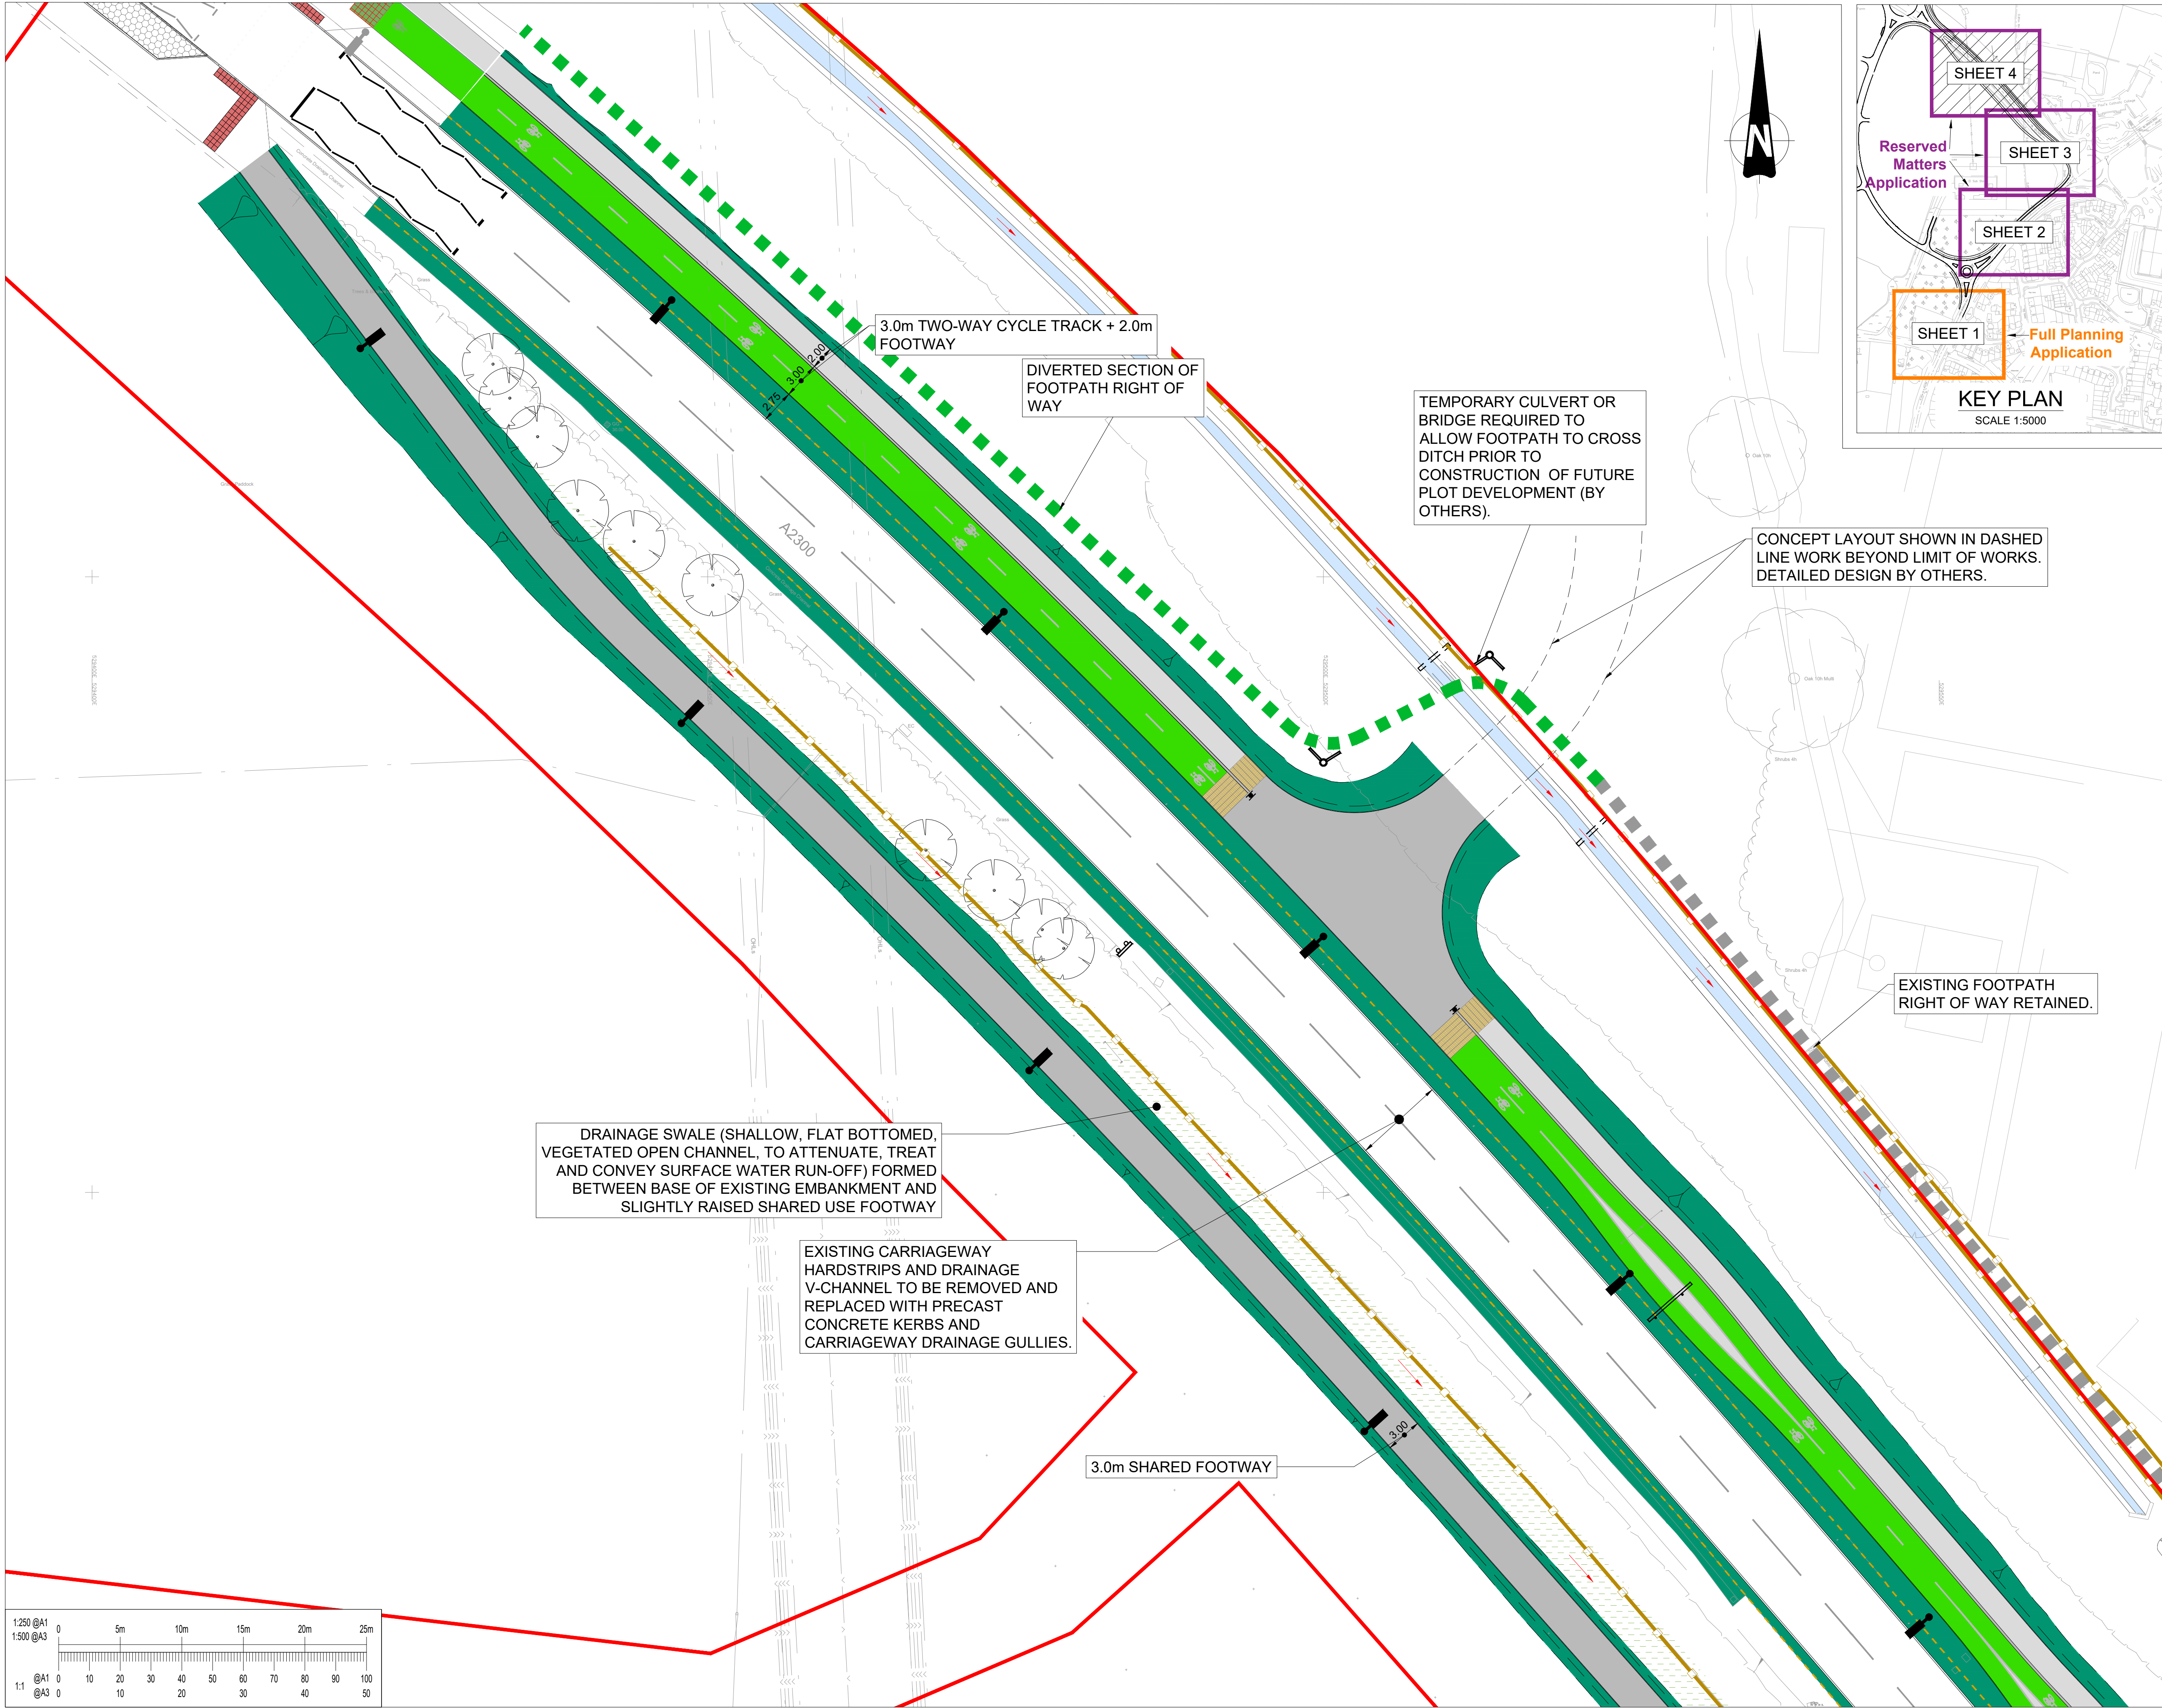

This drawing should not be scaled. Dimensions to be verified on site. Any discrepancies should be referred to the Engineer prior to work being put in hand.

This drawing is the property of Waterman Infrastructure & Environment Limited, and the drawing is issued on the condition that it is not copied, reproduced, related or disclosed to any unauthorised person, either wholly or in part without the consent in writing of Waterman Infrastructure & Environment Limited. Pickfords Wharf, Clink Street, London SE1 9DG. 1 020 7928 7888 1 03333 444 501

GENERAL NOTES

- Key:**
- PHASE 3 CONSTRUCTION WORKS BOUNDARY
 - PROPOSED GRASS VERGE
 - FOOTWAY - ASPHALT SURFACING (AC6 ASPHALT CONCRETE WITH 6mm AGGREGATE)
 - FOOTWAY SHARED USE - ASPHALT SURFACING (AC6 ASPHALT CONCRETE WITH 6mm AGGREGATE)
 - CYCLE ROUTE - FINISHED IN GREEN SURFACING
 - BUFF COLOURED BLISTER TACTILE PAVING
 - GREY COLOURED TRAMLINE/LADDER STYLE TACTILE PAVING.
 - FILTER DRAIN
 - EXISTING WATERCOURSE/DRAINAGE DITCH
 - PROPOSED WATERCOURSE/DRAINAGE DITCH
 - PROPOSED LAYOUT (KERBS & EDGINGS)
 - EXISTING EDGE OF CARRIAGEWAY
 - EXISTING PUBLIC FOOTPATH RIGHT OF WAY (NO.98CR) RETAINED
 - RECENTLY DIVERTED PUBLIC FOOTPATH RIGHT OF WAY (NO.14HU, LEGAL ORDER COMPLETE).
 - EXISTING VEHICLE RESTRAINT SYSTEMS
 - EXISTING TIMBER PANEL FENCE
 - EXISTING TIMBER POST RAIL FENCE
 - PROPOSED TIMBER POST RAIL FENCE
 - EXISTING LIGHTING COLUMNS RETAINED
 - PROPOSED LIGHTING COLUMN LOCATION (PRELIMINARY LAYOUT)
 - PROPOSED ROAD SIGN (VARIOUS SIZES)
 - EXISTING ROAD SIGN RETAINED

P06	02.12.24	FOOTWAY AND FOOTWAY SHARED USE KEY ITEM DESCRIPTIONS AMENDED	JTR
P05	09.10.24	DIVERTED FOOTPATH KEY AMENDED, FENCES AND VRS SHOWN	MK
P04	29.07.24	CYCLE TRACK SPLIT EITHER SIDE OF SIGN POST LOCATIONS. ADDITIONAL FOOTPATH DIRECTION SIGNS ADDED.	SP
Rev	Date	Description	By

Amendments

Project

WBLR Phase 3

Title

GENERAL ARRANGEMENT SHEET 4

Client

Homes England Jackson

waterman

Crown House 2 - 8 Gloucester Road Redhill Surrey RH1 1FH

1 01342 893800 1 03333 444 501

mail@watermangroup.com www.watermangroup.com

FOR PLANNING			
Designed By	SP	Checked By	SP
Drawn By	JS	Date	AUG. 22
Project	Originator	Volume	Level
19442-WIE-ZZ-XX-DR-C-900104			
Status			Revision
			P06