

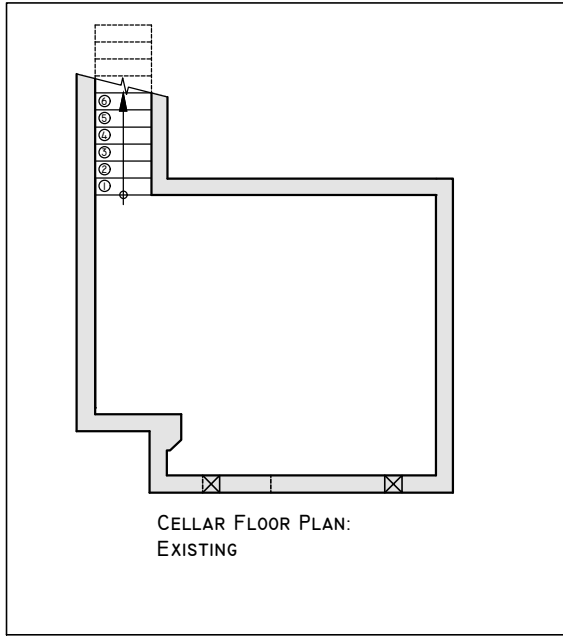


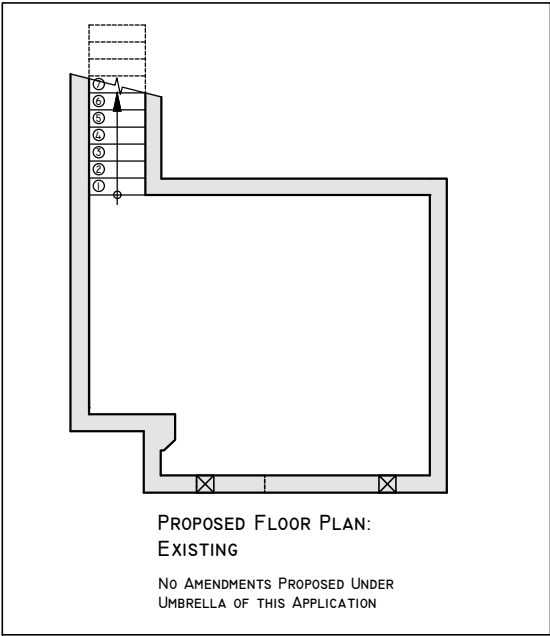

CELLAR FLOOR PLAN:
EXISTING

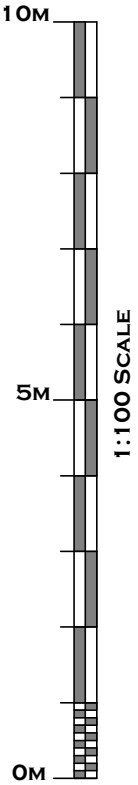

PROPOSED FLOOR PLAN:
EXISTING



NO AMENDMENTS PROPOSED UNDER
UMBRELLA OF THIS APPLICATION

DRAWING ISSUE STATUS

PLANNING

ALL COPYRIGHT RESERVED TO
LYL ARCHITECTURAL DESIGNS LTD.

REV	DATE	COMMENTS
A	13.01.2025	PLANNING: PLINTH BRICKS

 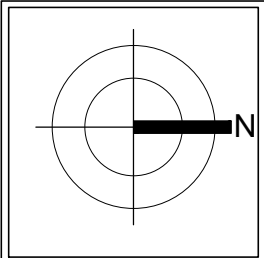

CLIENT

STEPHEN YEOMANS

PROJECT

THE OLD BAKERY
65-65A HIGH STREET
LINDFIELD, WEST SUSSEX
RH16 2HN

DRAWING TITLE

EXISTING & PROPOSED:
CELLAR & GROUND
FLOOR PLAN

REVISION A


SCALE 1:100 @ A3

DRAWING NUMBER


LI9-P-20

ARCHITECTURAL
DESIGNS LTD.

LYL ARCHITECTURAL DESIGNS LTD.
KERENSA, ORCHARD DRIVE
MAIDSTONE, KENT
ME14 5JG
TEL: 07968040397
EMAIL: lana@lylarchitecturaldesigns.co.uk

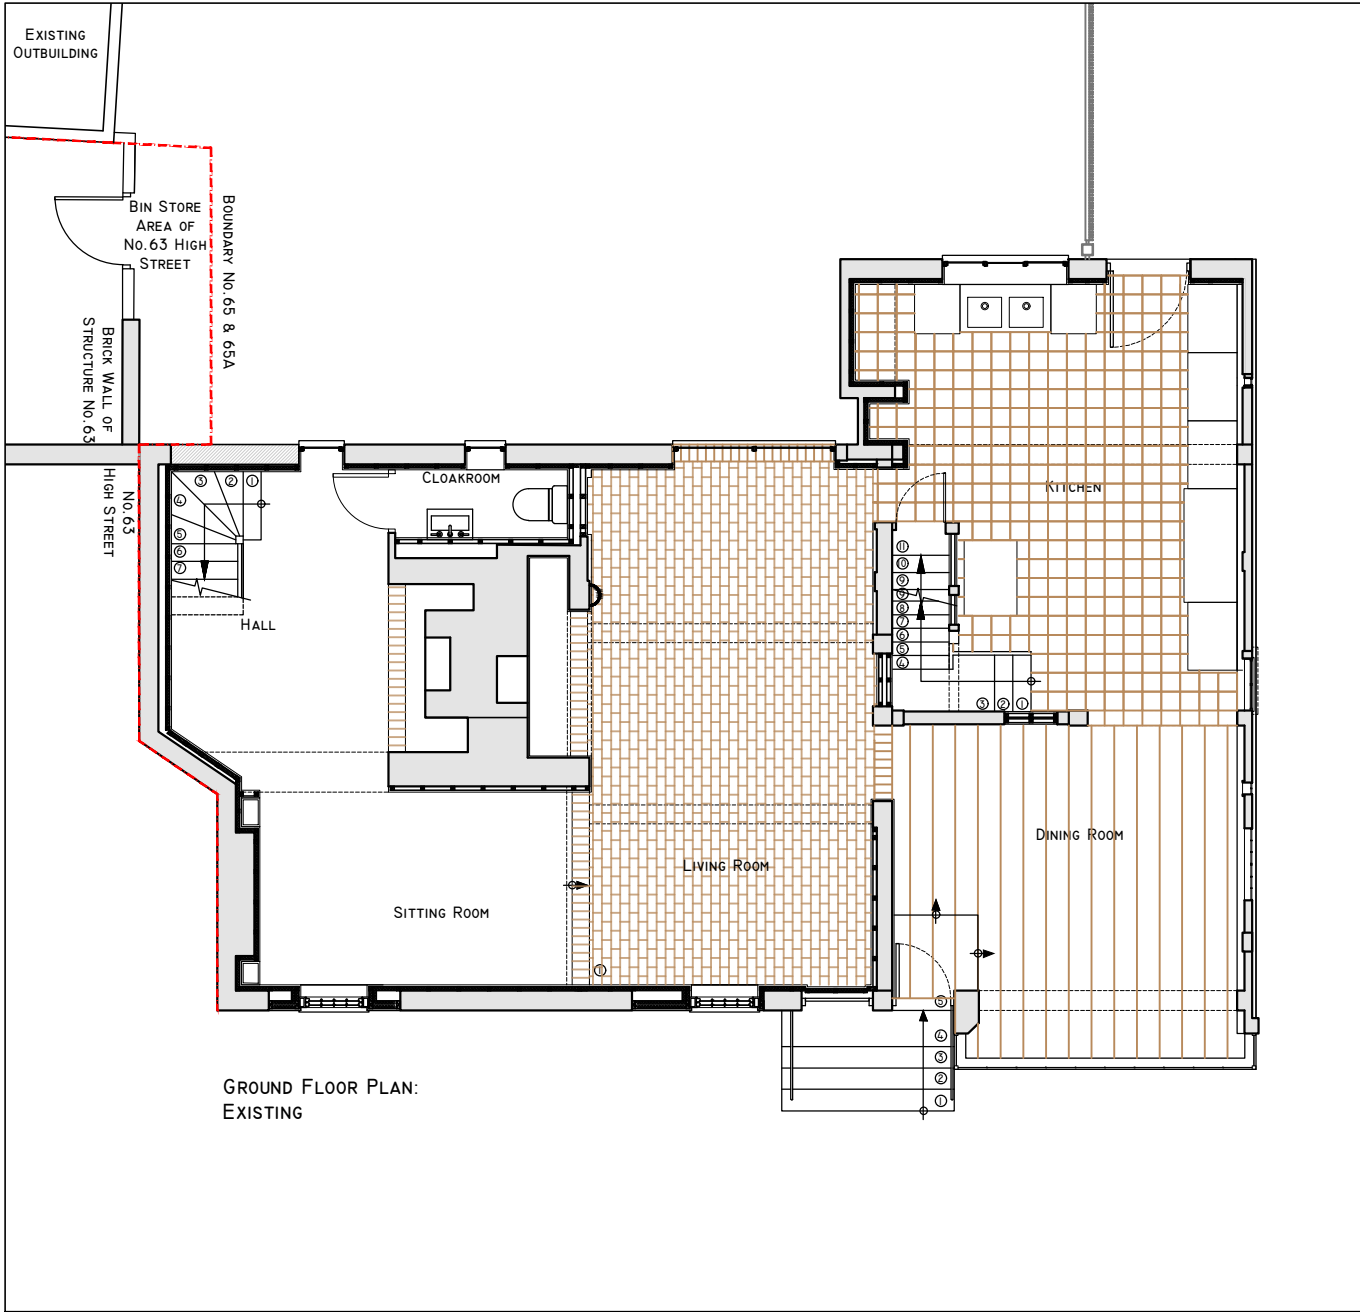

GROUND FLOOR PLAN:
EXISTING

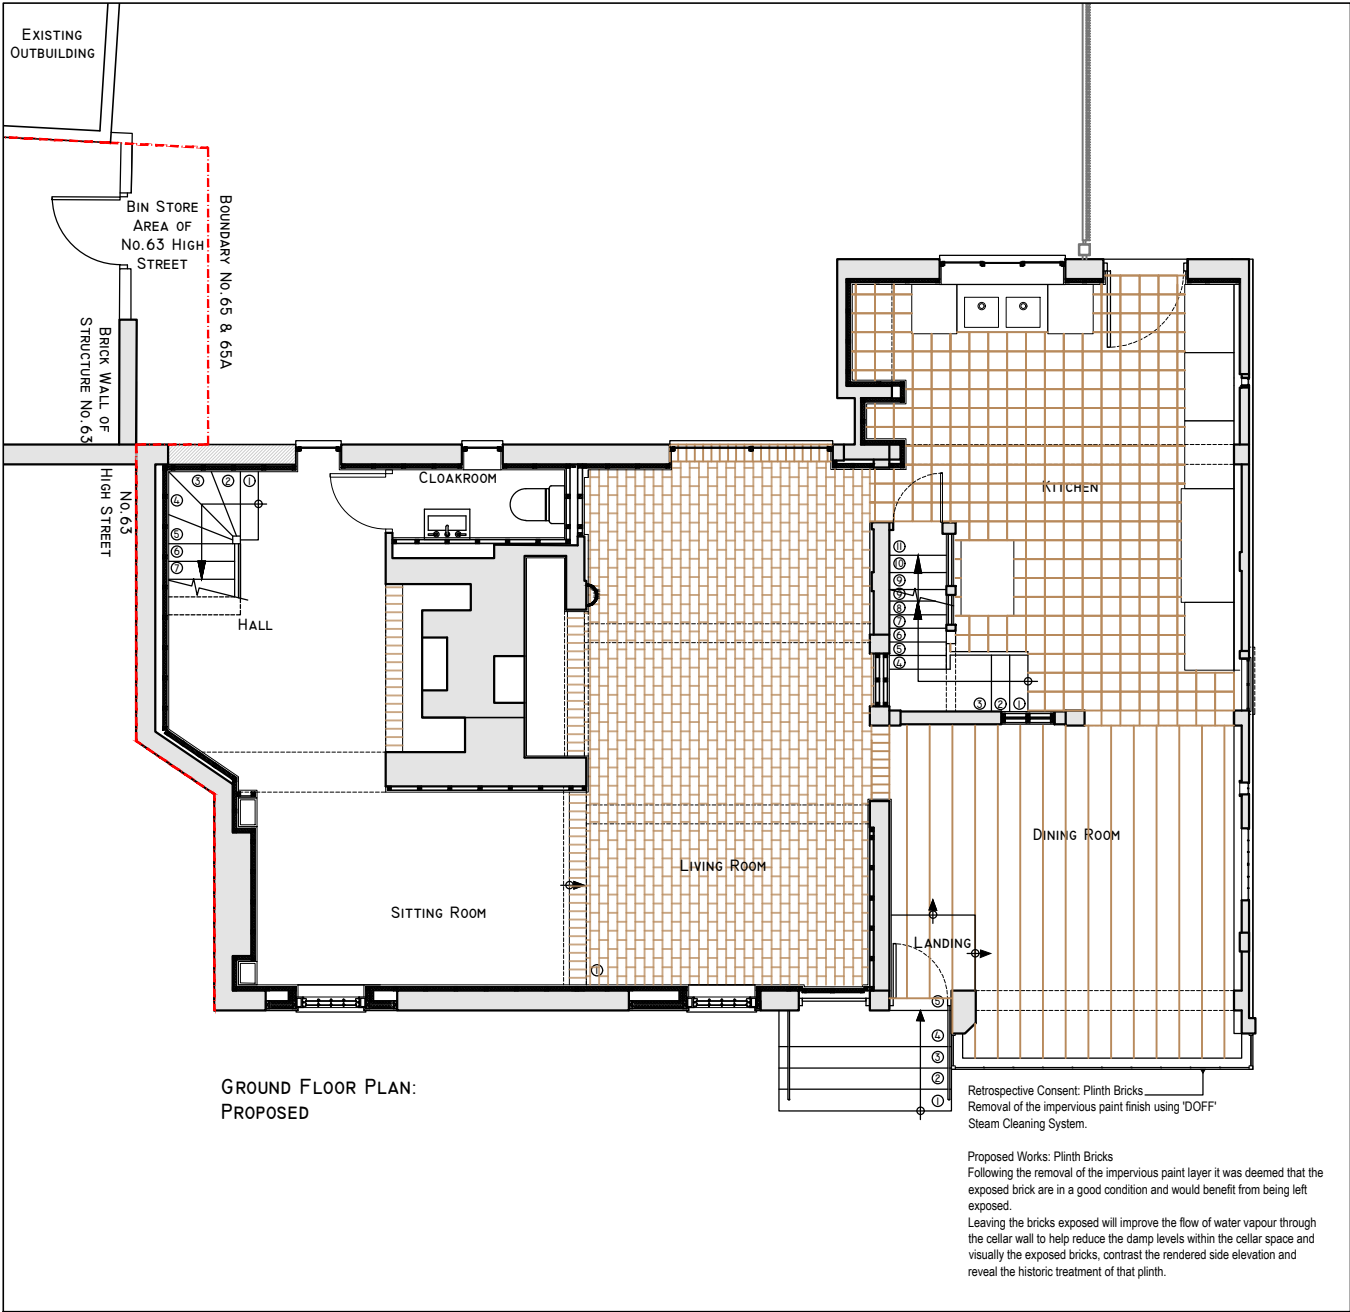

GROUND FLOOR PLAN:
PROPOSED

Retrospective Consent: Plinth Bricks
Removal of the impervious paint finish using 'DOFF'
Steam Cleaning System.

Proposed Works: Plinth Bricks
Following the removal of the impervious paint layer it was deemed that the
exposed brick are in a good condition and would benefit from being left
exposed.
Leaving the bricks exposed will improve the flow of water vapour through
the cellar wall to help reduce the damp levels within the cellar space and
visually the exposed bricks, contrast the rendered side elevation and
reveal the historic treatment of that plinth.