


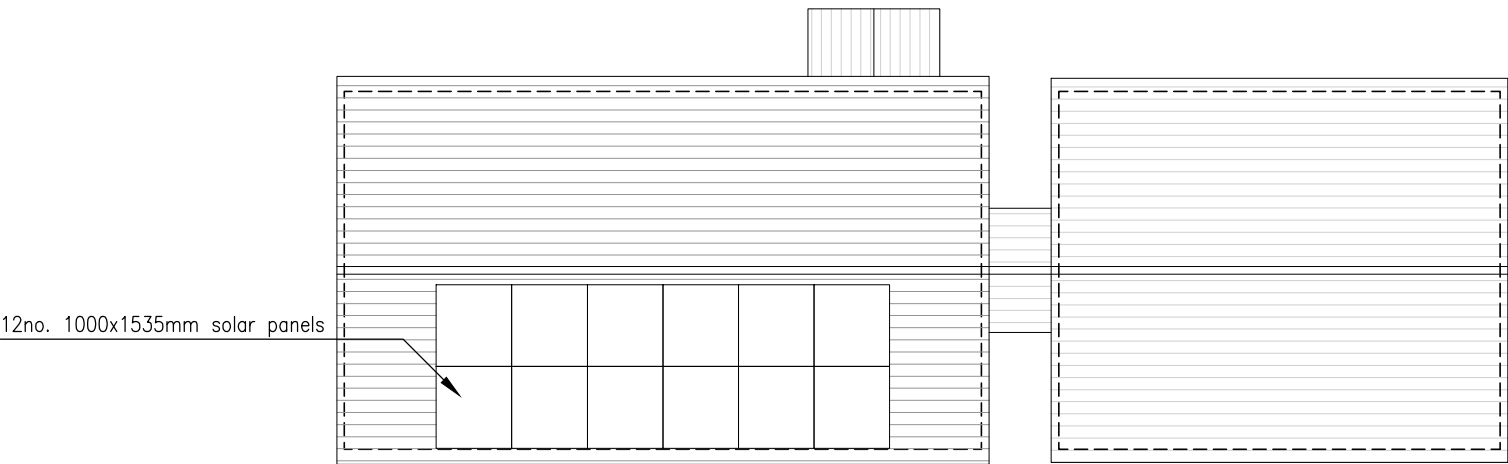

01 - Proposed Roof Plan
1:100

Notes	
	Structural support over
	Proposed Walls
	Existing Walls
	Demolished

Rev	Date
-----	------



Gavin Jones Architecture

Project Details

Site Office Building
Crabbet Park
RH10 4SW

Drawing Details

Title:
Proposed Roof Plan

Job no. 038	Drawing no. 021
----------------	--------------------

Scale: 1:100 @ A3	Date: May '26
----------------------	------------------

Status: Planning	Rev: PL00
---------------------	--------------

