




NOTE:
1. This drawing shall be read in conjunction with all other contract documentation.
2. Do not scale from this drawing.

LEGEND:
MAIN WORKS BOUNDARY

12	EH	03/03/26	PLANNING ISSUE
1	EH	26/01/26	PLANNING ISSUE
REV	CHECKED	DATE	DESCRIPTION
REVISION SCHEDULE			
CLIENT			
ROYAL BOTANIC GARDENS			
KEW			
RICHMOND			
SURREY			
TWO SAE			
PROJECT TITLE			
MILLENIUM SEED BANK, WAKEHURST			
COLD ROOM PLANT REPLACEMENT			
DRAWING TITLE			
EXISTING SITE PLAN			
Sheet Size:	A0L	Scale:	1:250
Date:	26/01/2026		
Project No:	2084	Planning Issue	Rev: 12
Drawing No:	2084-HDE-XX-DR-ME-00008		

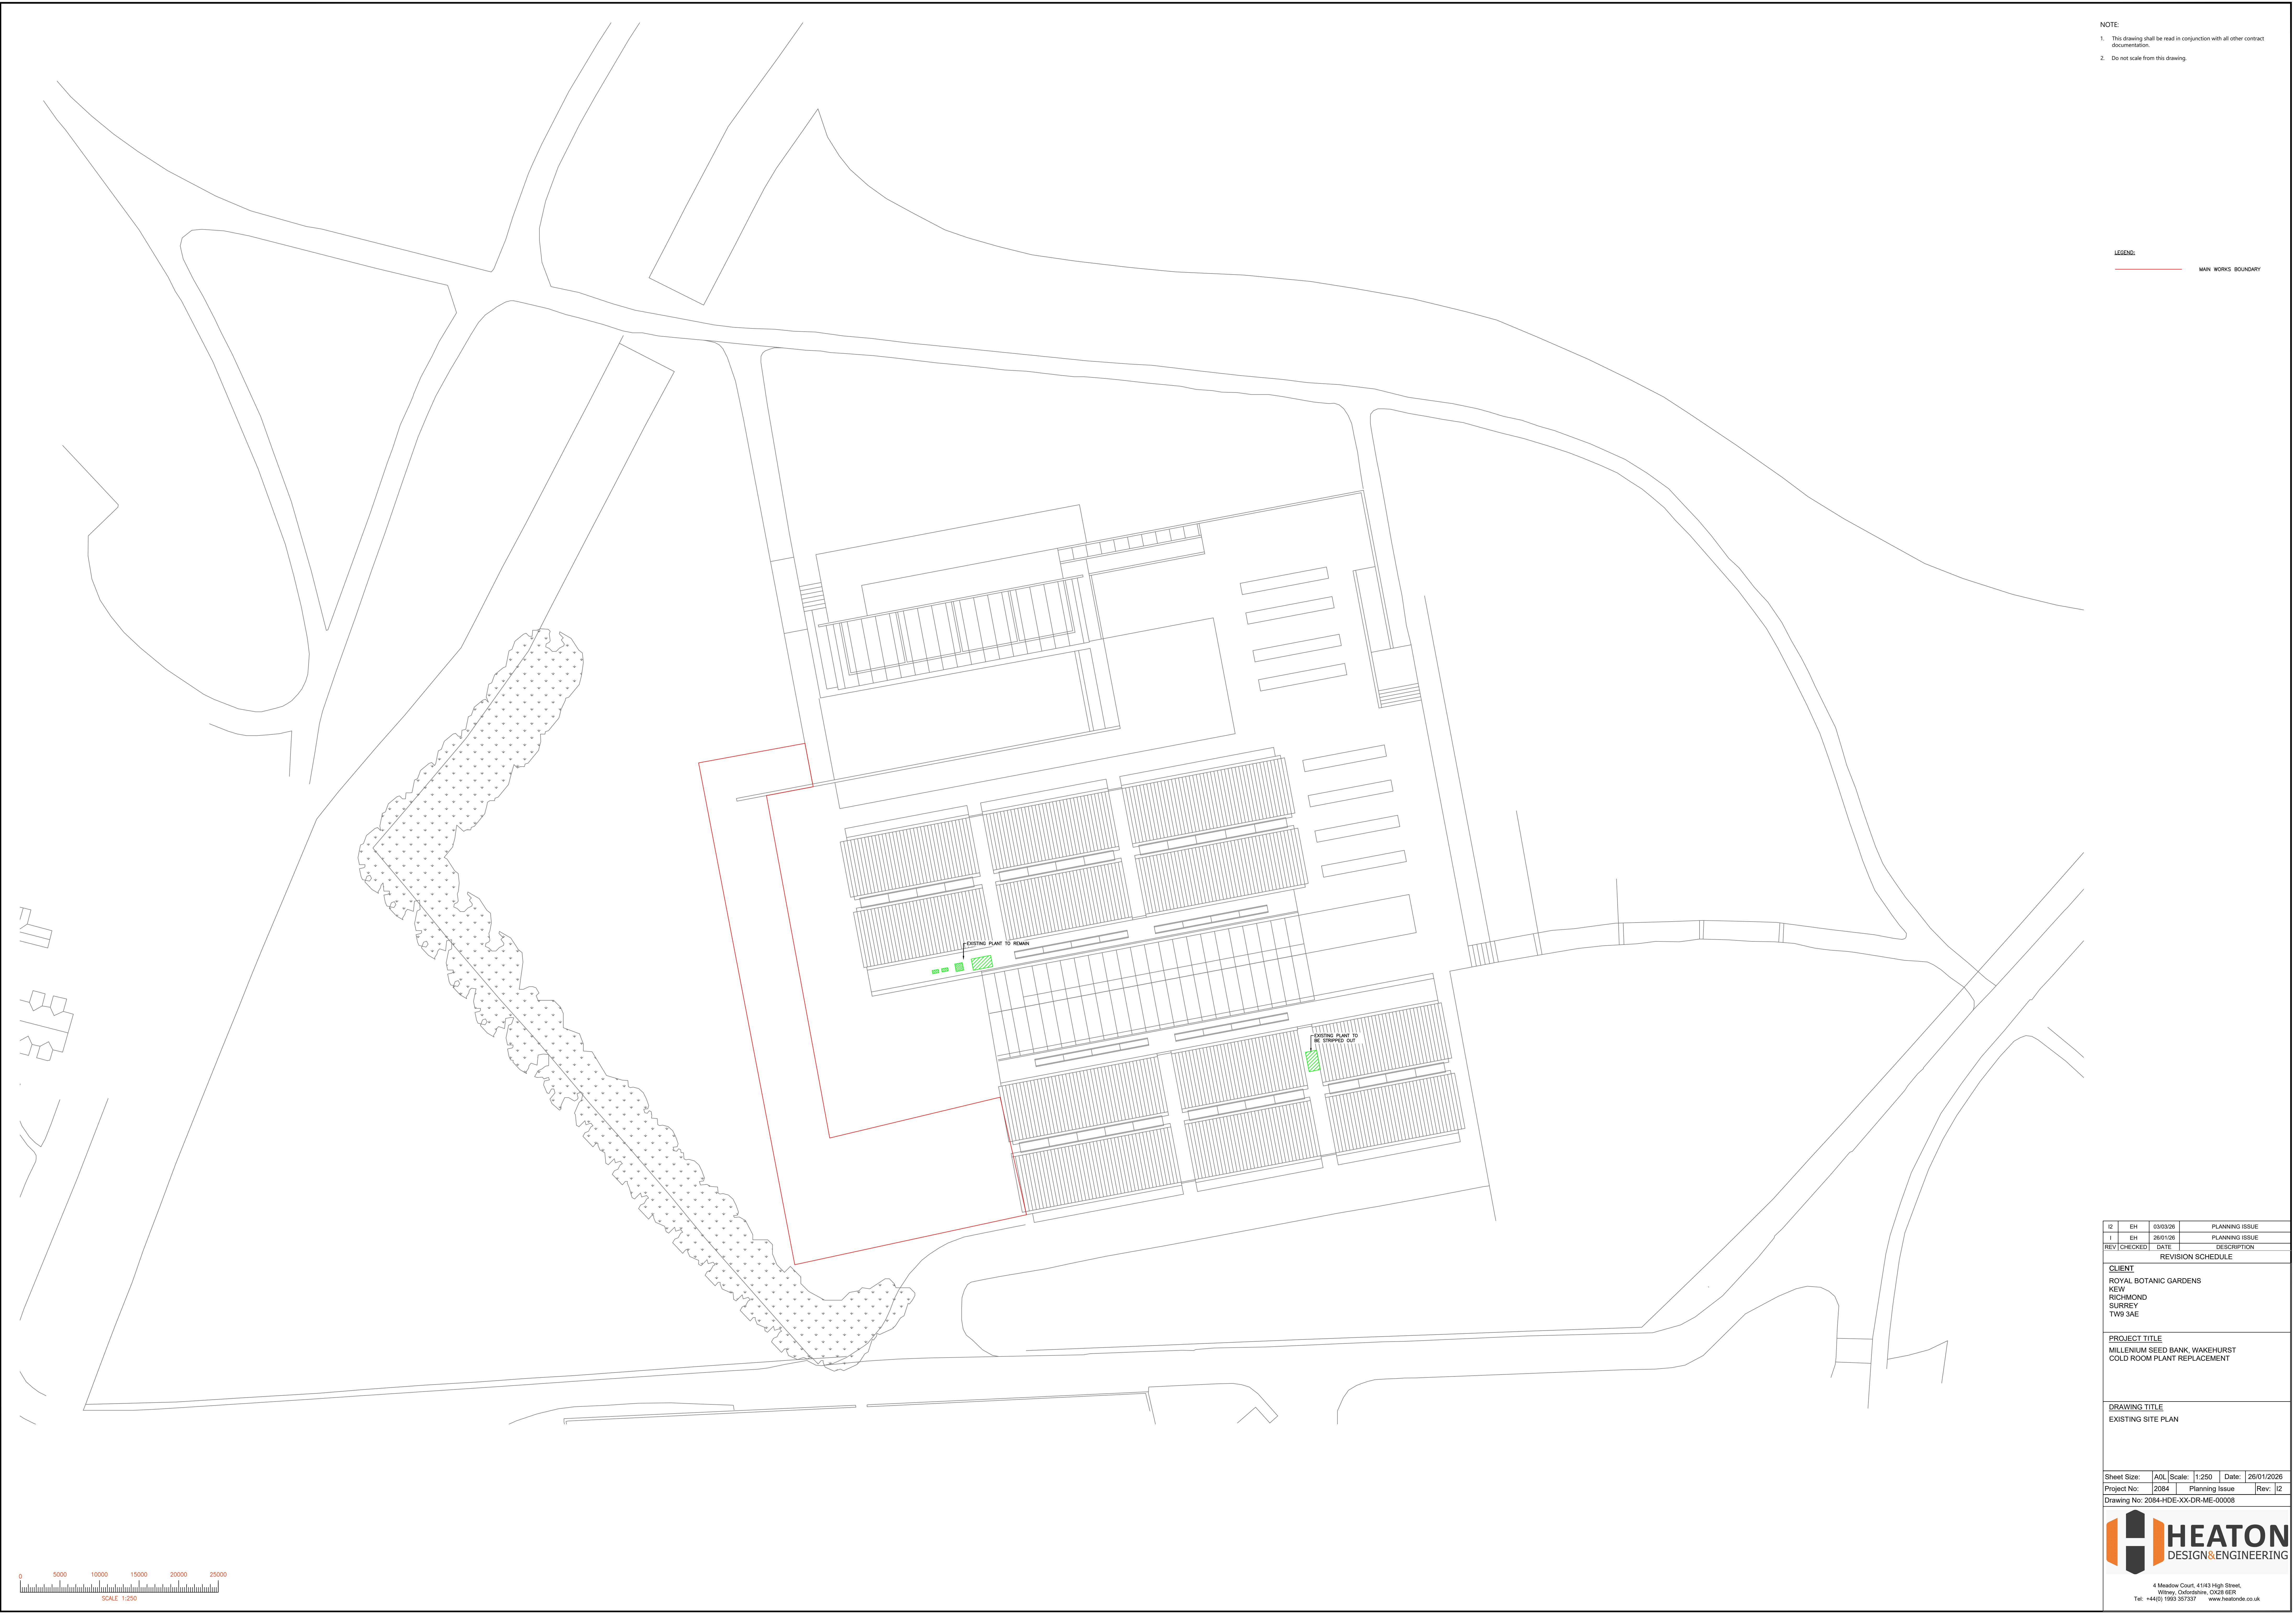

HEATON
DESIGN & ENGINEERING

4 Meadow Court, 41143 High Street,
Witley, Oxfordshire, OX16 6ER
Tel: +44(0) 1993 357337 www.heatonde.co.uk