


NOTE:
1. This drawing shall be read in conjunction with all other contract documentation.
2. Do not scale from this drawing.

LEGEND:
MAIN WORKS BOUNDARY

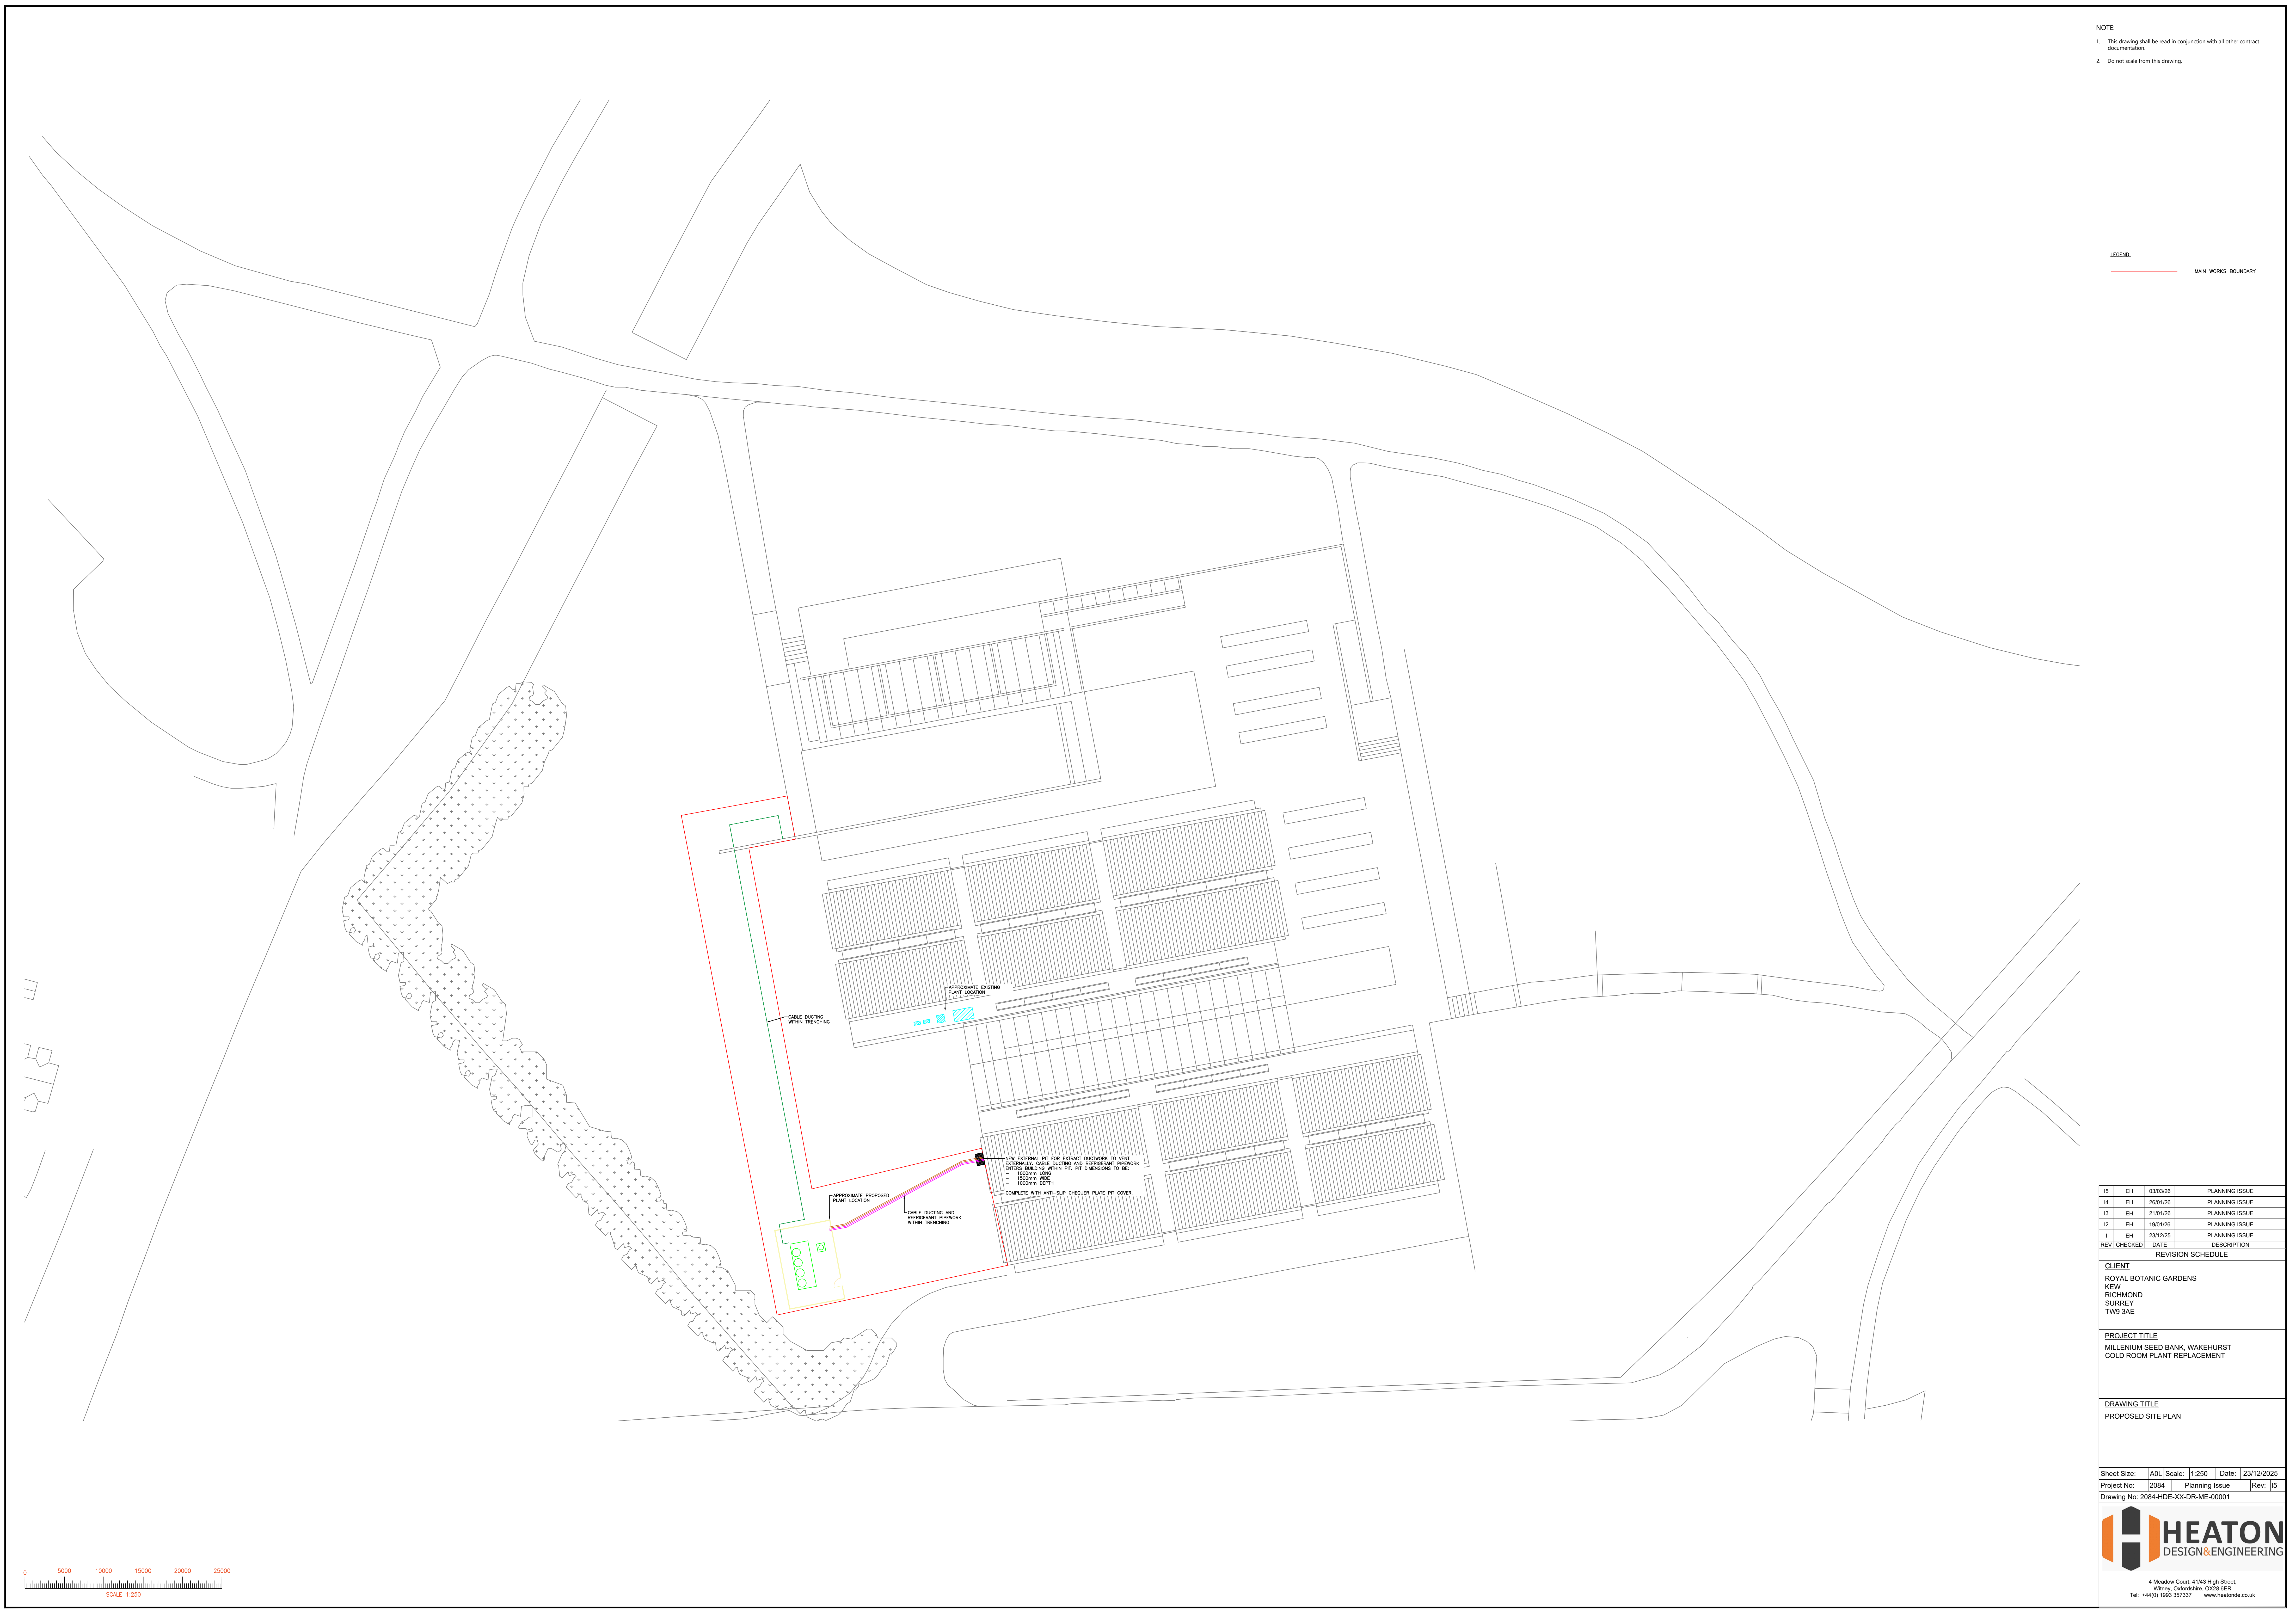

15	EH	03/03/25	PLANNING ISSUE
14	EH	26/01/25	PLANNING ISSUE
13	EH	21/01/25	PLANNING ISSUE
12	EH	19/01/25	PLANNING ISSUE
1	EH	23/12/25	PLANNING ISSUE
REV	CHECKED	DATE	DESCRIPTION

REVISION SCHEDULE

CLIENT
ROYAL BOTANIC GARDENS
KEW
RICHMOND
SURREY
TW9 2AE

PROJECT TITLE
MILLENNIUM SEED BANK, WAKEHURST
COLD ROOM PLANT REPLACEMENT

DRAWING TITLE
PROPOSED SITE PLAN

Sheet Size:	A0L	Scale:	1:250	Date:	23/12/2025
Project No:	2084	Planning Issue		Rev:	15
Drawing No:	2084-HDE-XX-DR-ME-00001				

HEATON
DESIGN&ENGINEERING

4 Meadow Court, 41143 High Street,
Witley, Oxfordshire, OX16 6EP
Tel: +44(0) 1993 357337 www.heatonde.co.uk