

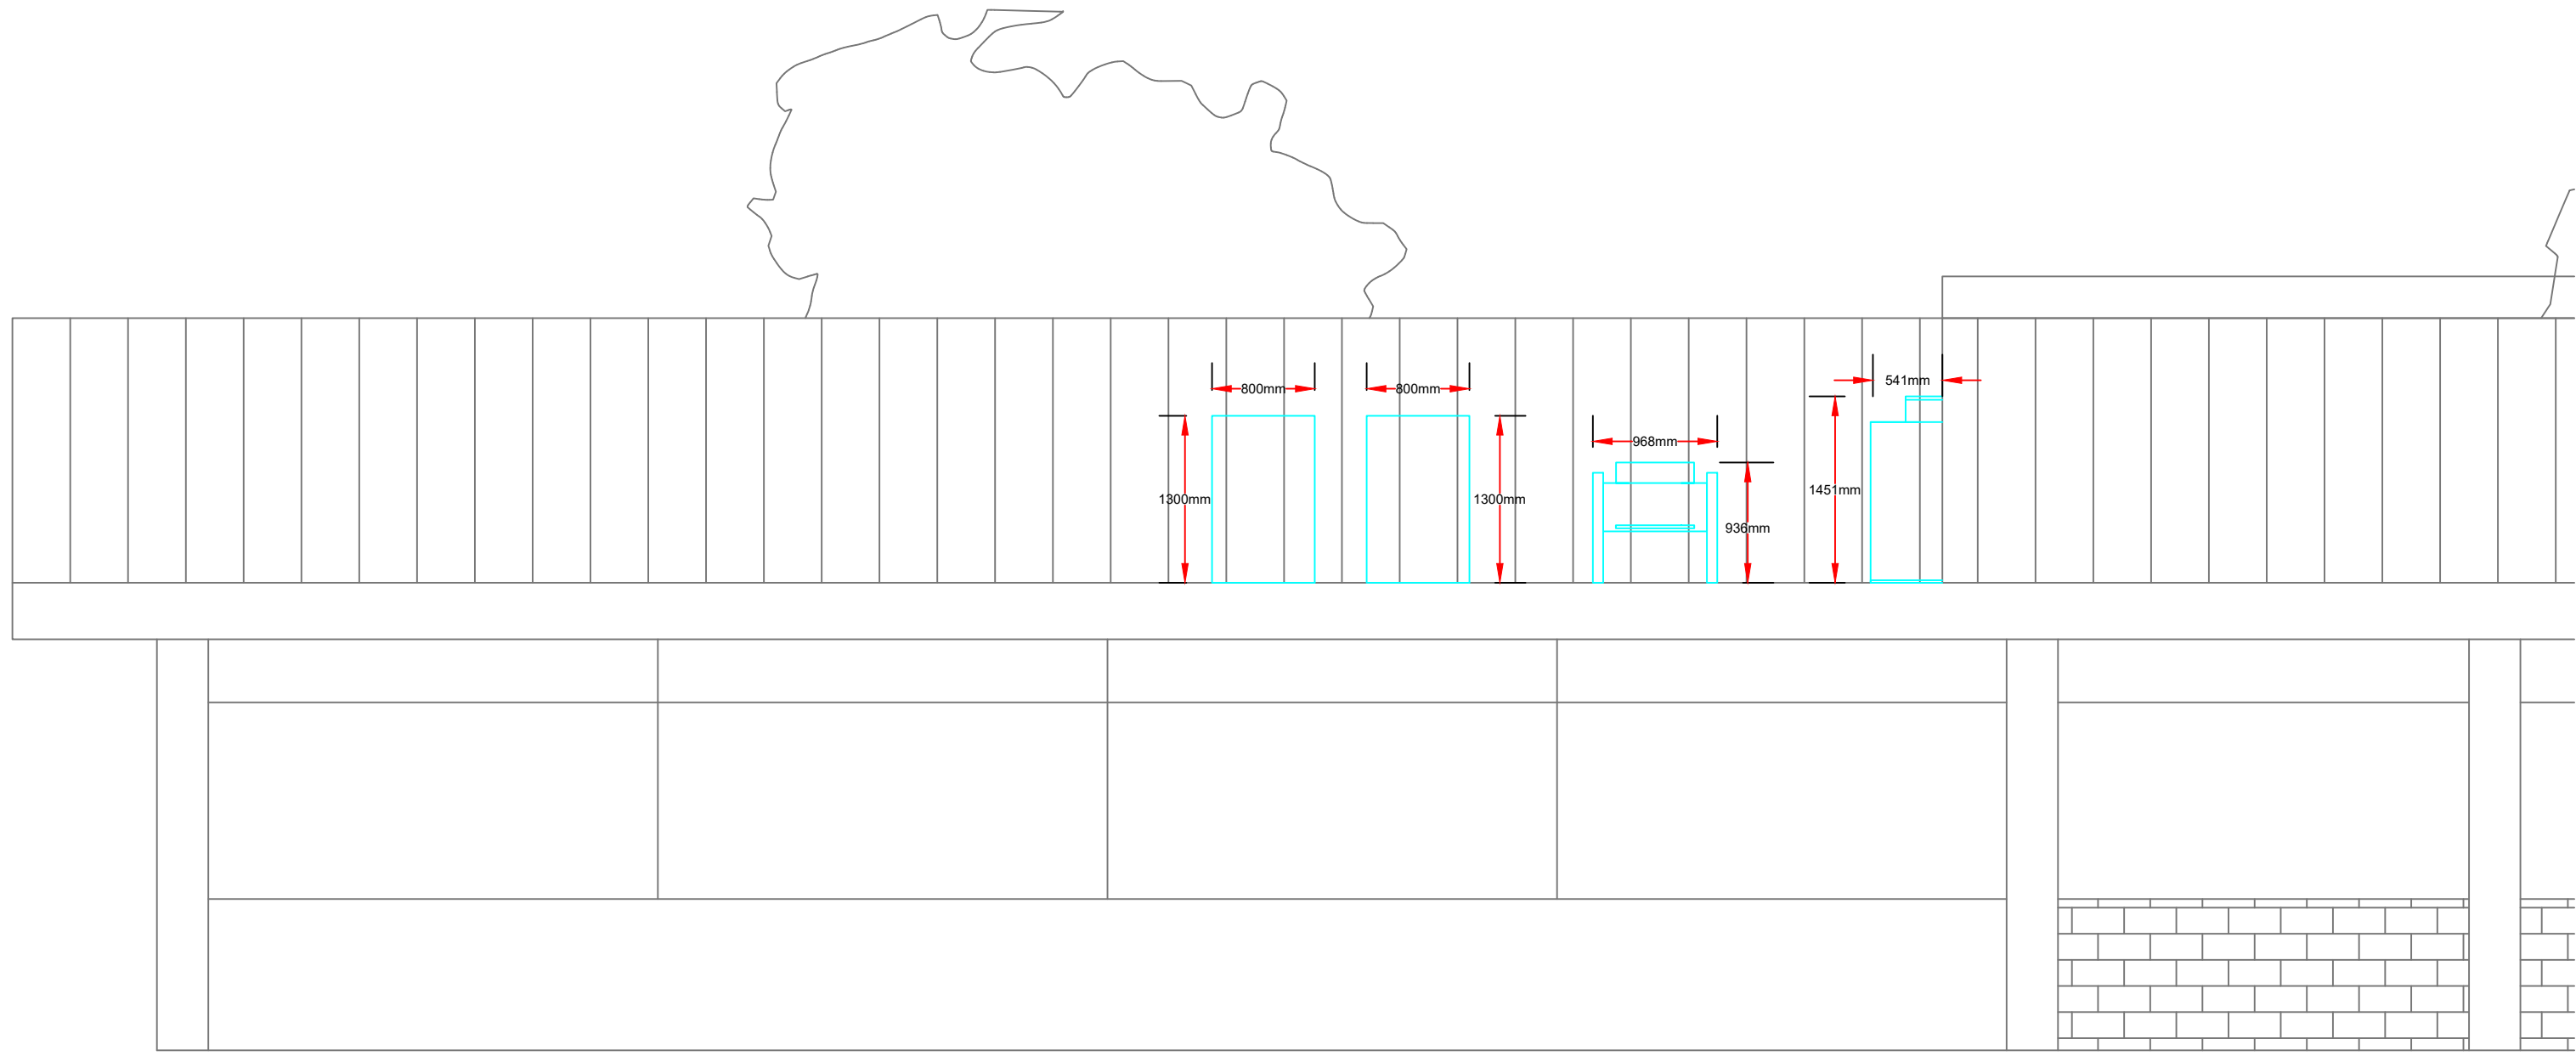



- NOTE:
1. This drawing shall be read in conjunction with all other contract documentation.
 2. Do not scale from this drawing.

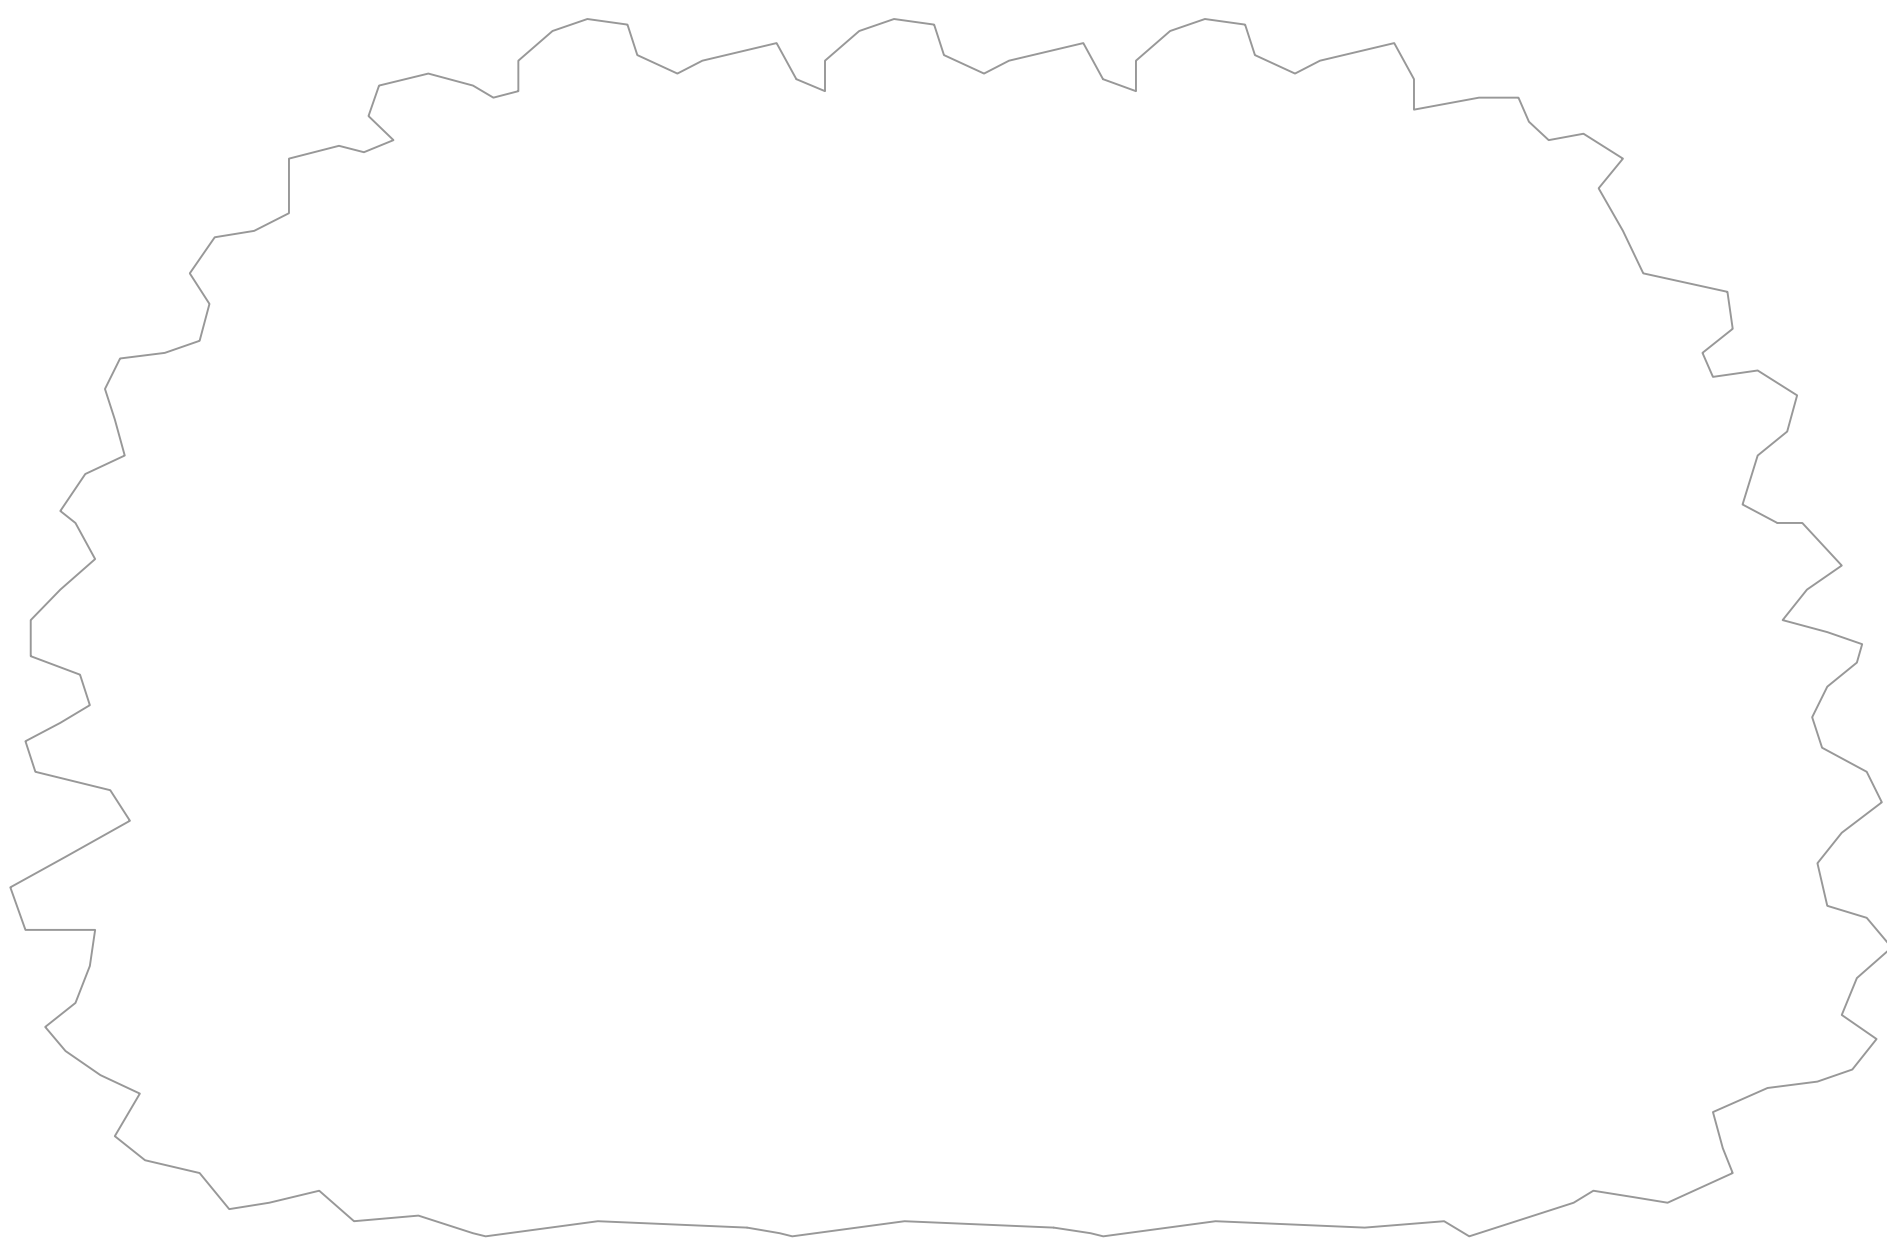

EXISTING ELEVATION VIEW ON ARROW "C"
SOUTH ELEVATION

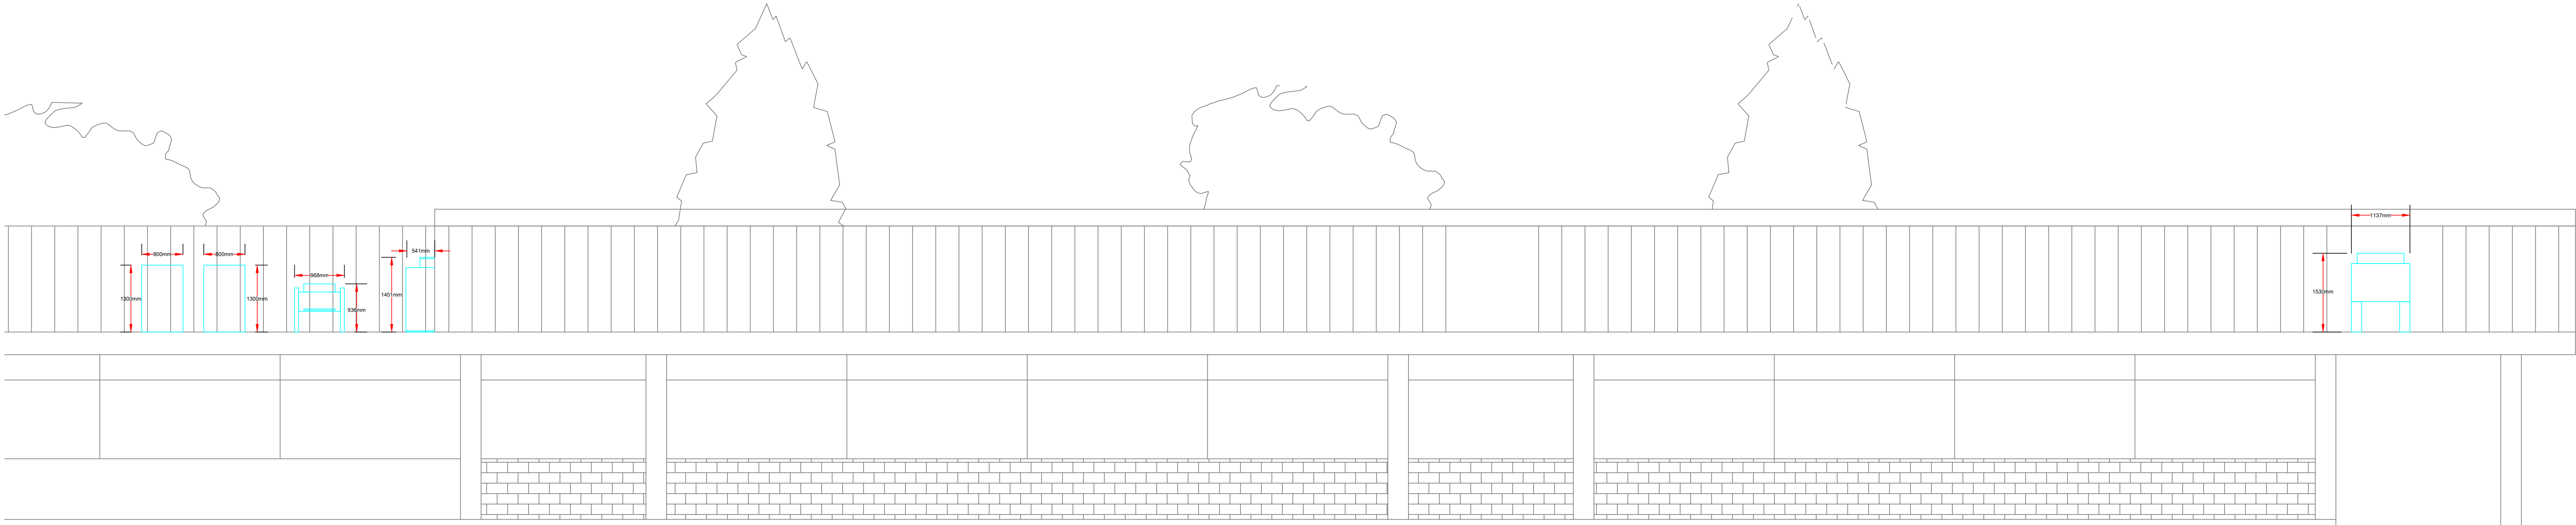

EXISTING ELEVATION VIEW ON ARROW "C"
SOUTH ELEVATION

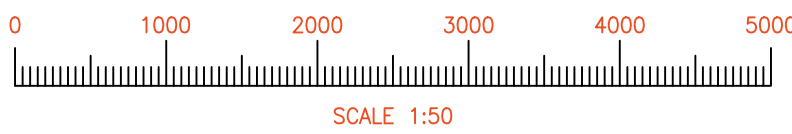

ID	EH	03/03/20	PLANNING ISSUE
ID	EH	19/01/20	PLANNING ISSUE
ID	EH	23/12/20	PLANNING ISSUE
REV	CHECKED	DATE	DESCRIPTION
REVISION SCHEDULE			
CLIENT			
ROYAL BOTANIC GARDENS			
KEW			
RICHMOND			
SURREY			
TW9 3AE			
PROJECT TITLE			
MILLENNIUM SEED BANK, WAKEHURST			
COLD ROOM PLANT REPLACEMENT			
DRAWING TITLE			
EXISTING ELEVATIONS VIEW C			
Sheet Size:	A0	Scale:	1:50
Date:	23/12/2025	Project No:	2084
PLANNING ISSUE	Rev:	13	Drawing No: 2084-HDE-XX-DR-M-00005
			
4 Meadow Court, 41/43 High Street, Witley, Cuckfield, CO20 3ER Tel: +44(0) 1993 357337 www.heatonde.co.uk			