







- NOTE:
1. This drawing shall be read in conjunction with all other contract documentation.
 2. Do not scale from this drawing.

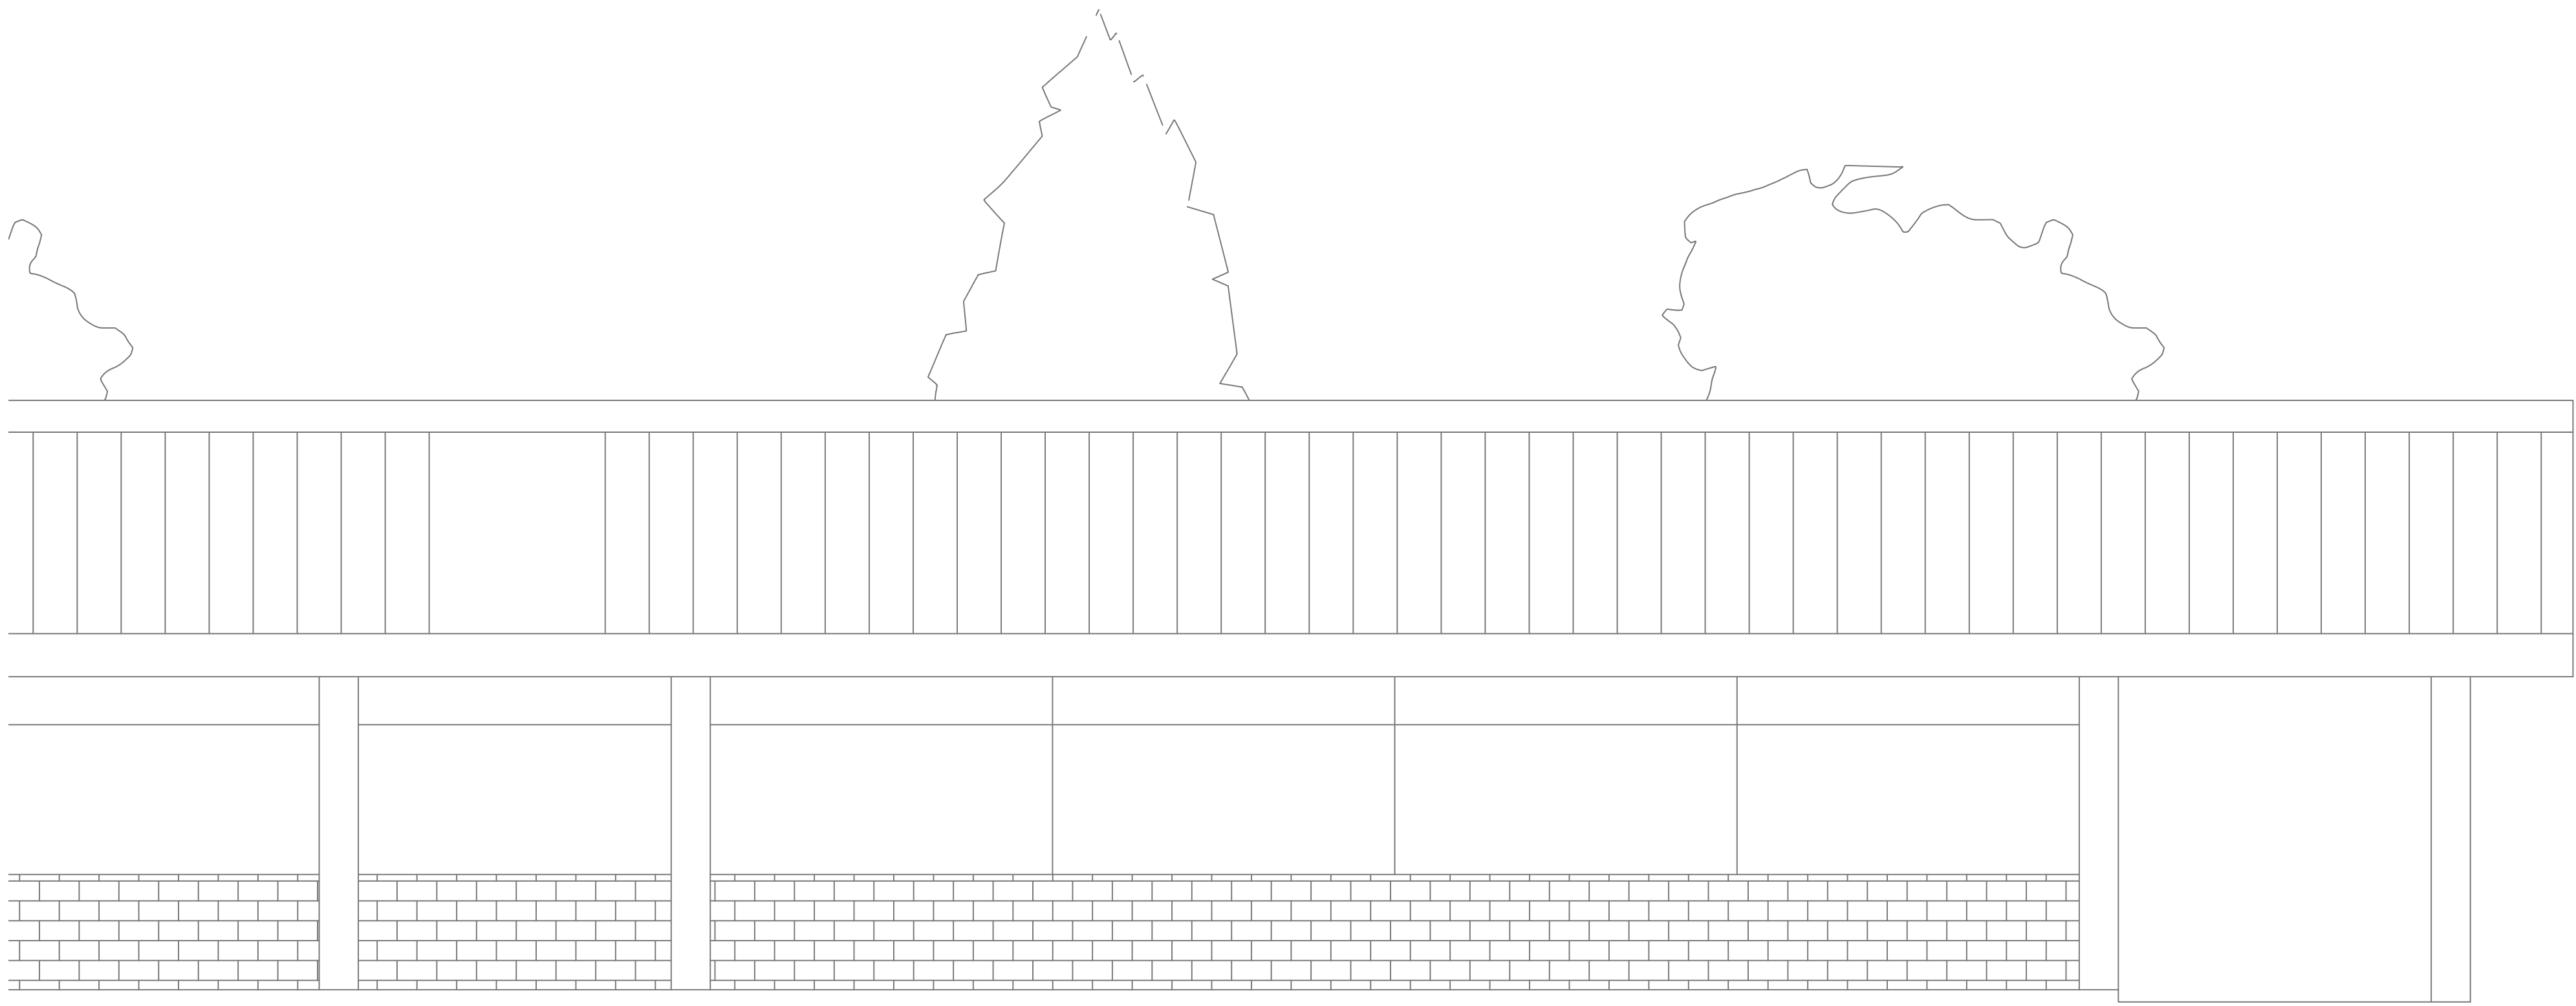

EXISTING ELEVATION VIEW ON ARROW "B"
NORTH ELEVATION

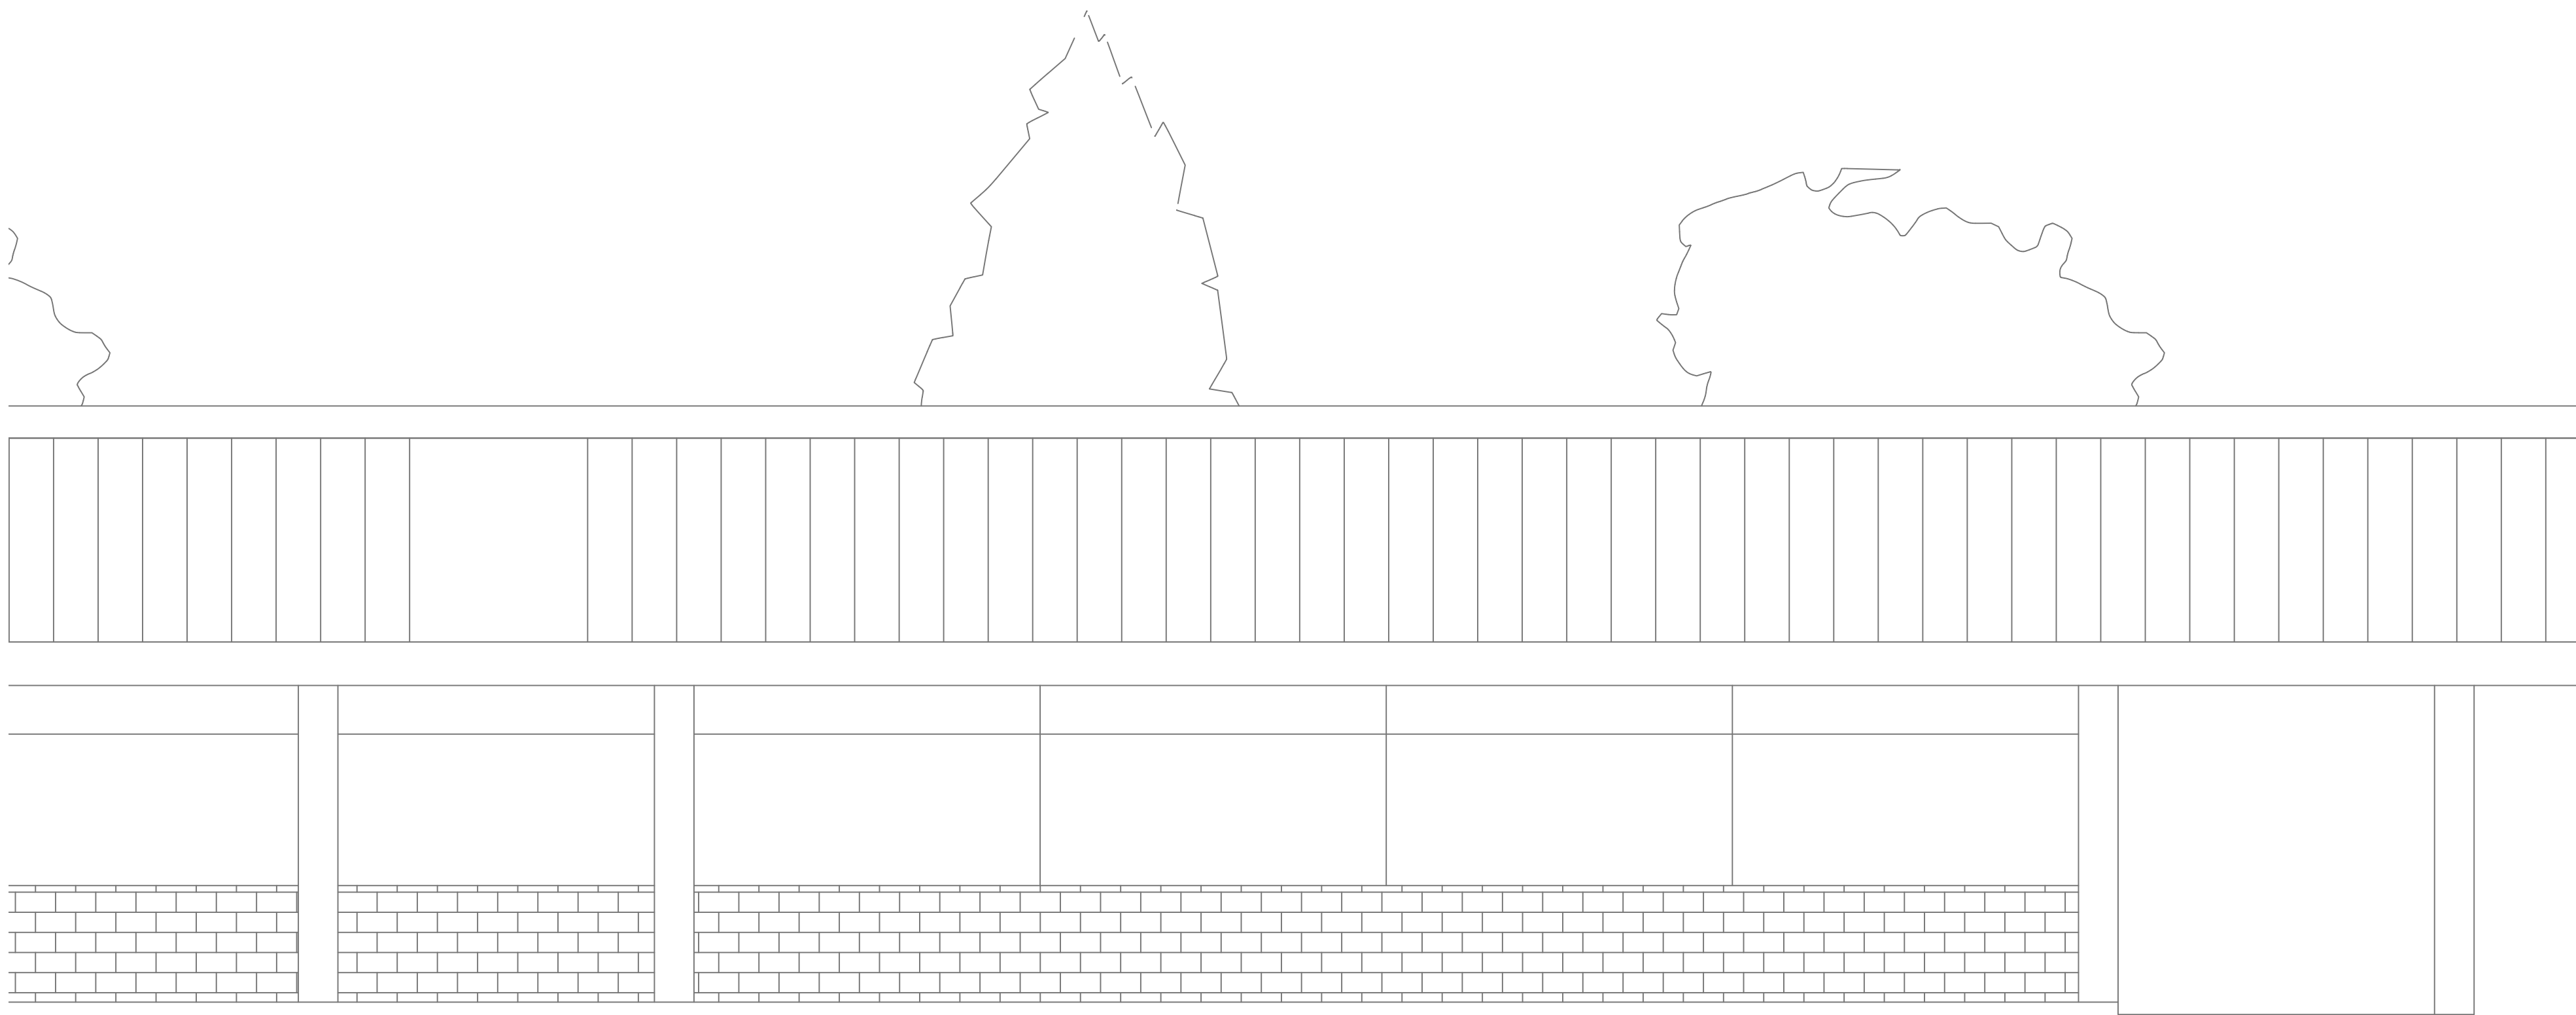

PROPOSED ELEVATION VIEW ON ARROW "B"
NORTH ELEVATION

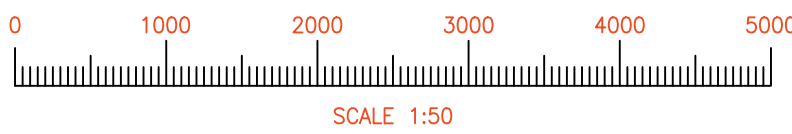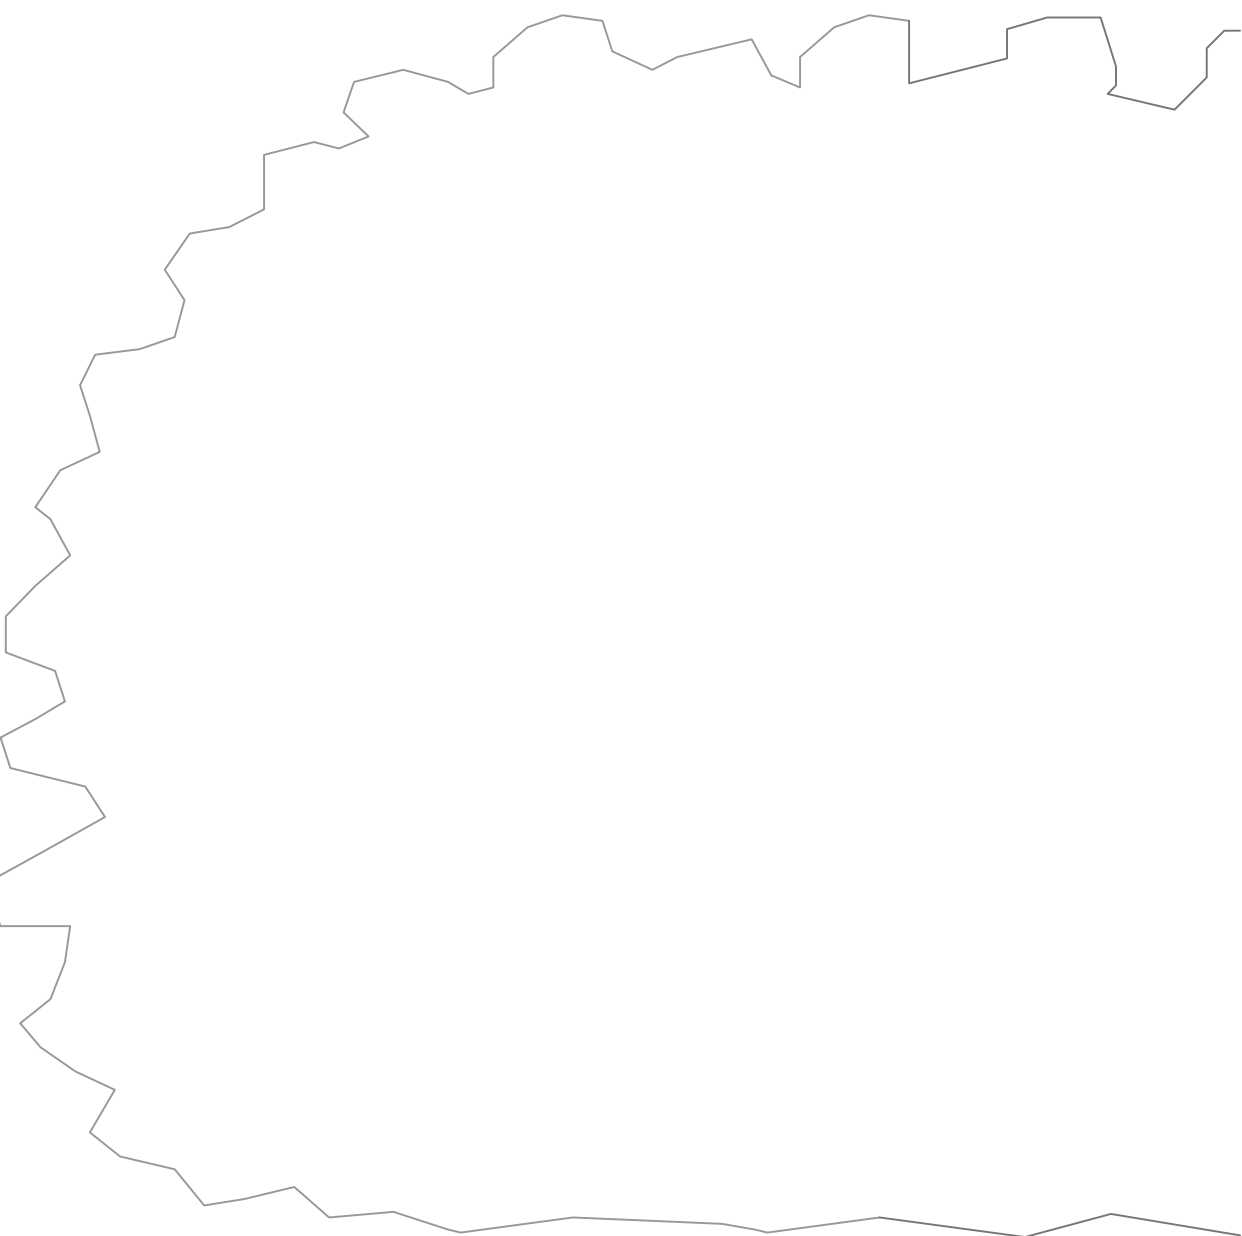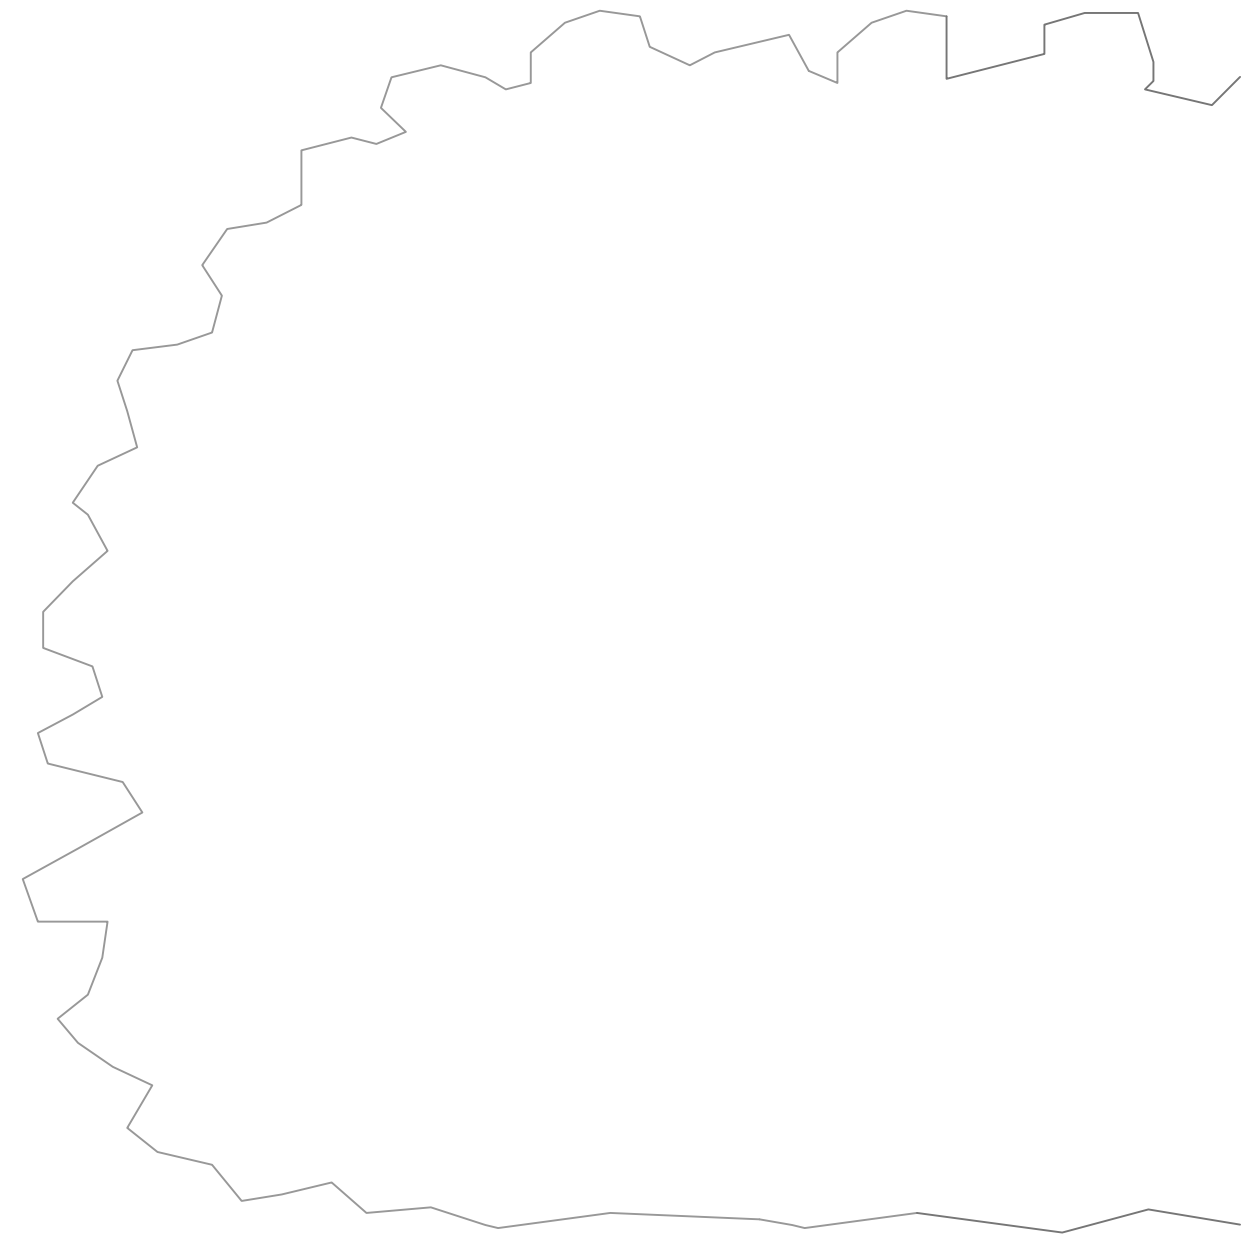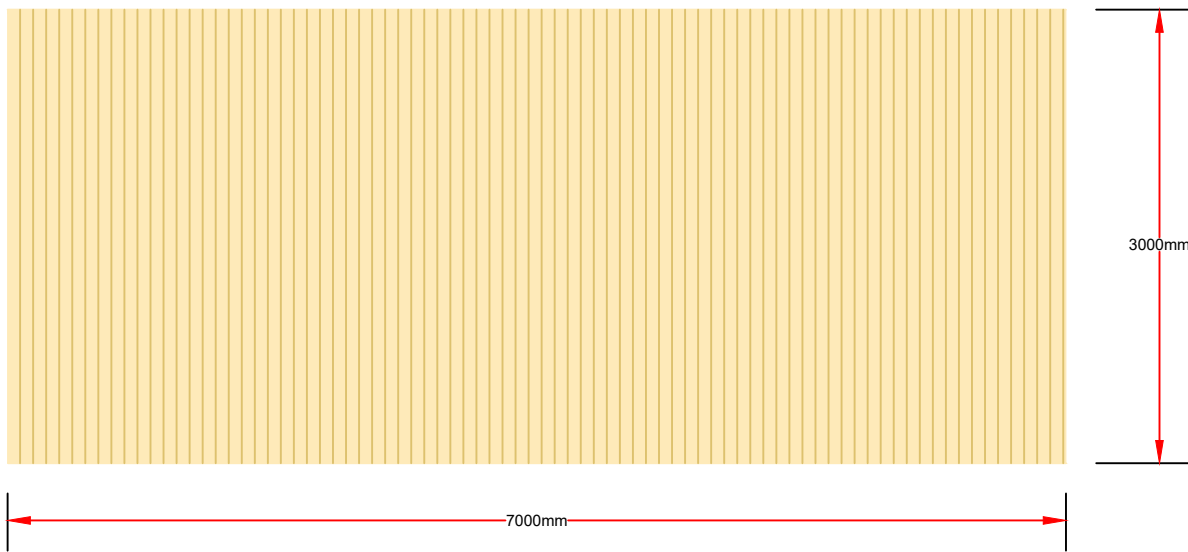

14	EH	03/03/26	PLANNING ISSUE
13	EH	26/01/26	PLANNING ISSUE
12	EH	19/01/26	PLANNING ISSUE
1	EH	23/12/25	PLANNING ISSUE
REV	CHECKED	DATE	DESCRIPTION
REVISION SCHEDULE			
CLIENT			
ROYAL BOTANIC GARDENS KEW RICHMOND SURREY TW9 3AE			
PROJECT TITLE			
MILLENIUM SEED BANK, WAKEHURST COLD ROOM PLANT REPLACEMENT			
DRAWING TITLE			
EXISTING & PROPOSED ELEVATIONS VIEW B			
Sheet Size: A0 Scale: 1:50 Date: 23/12/2025			
Project No: 2084 PLANNING ISSUE Rev: 14			
Drawing No: 2084-HDE-XX-DR-M-00006			