

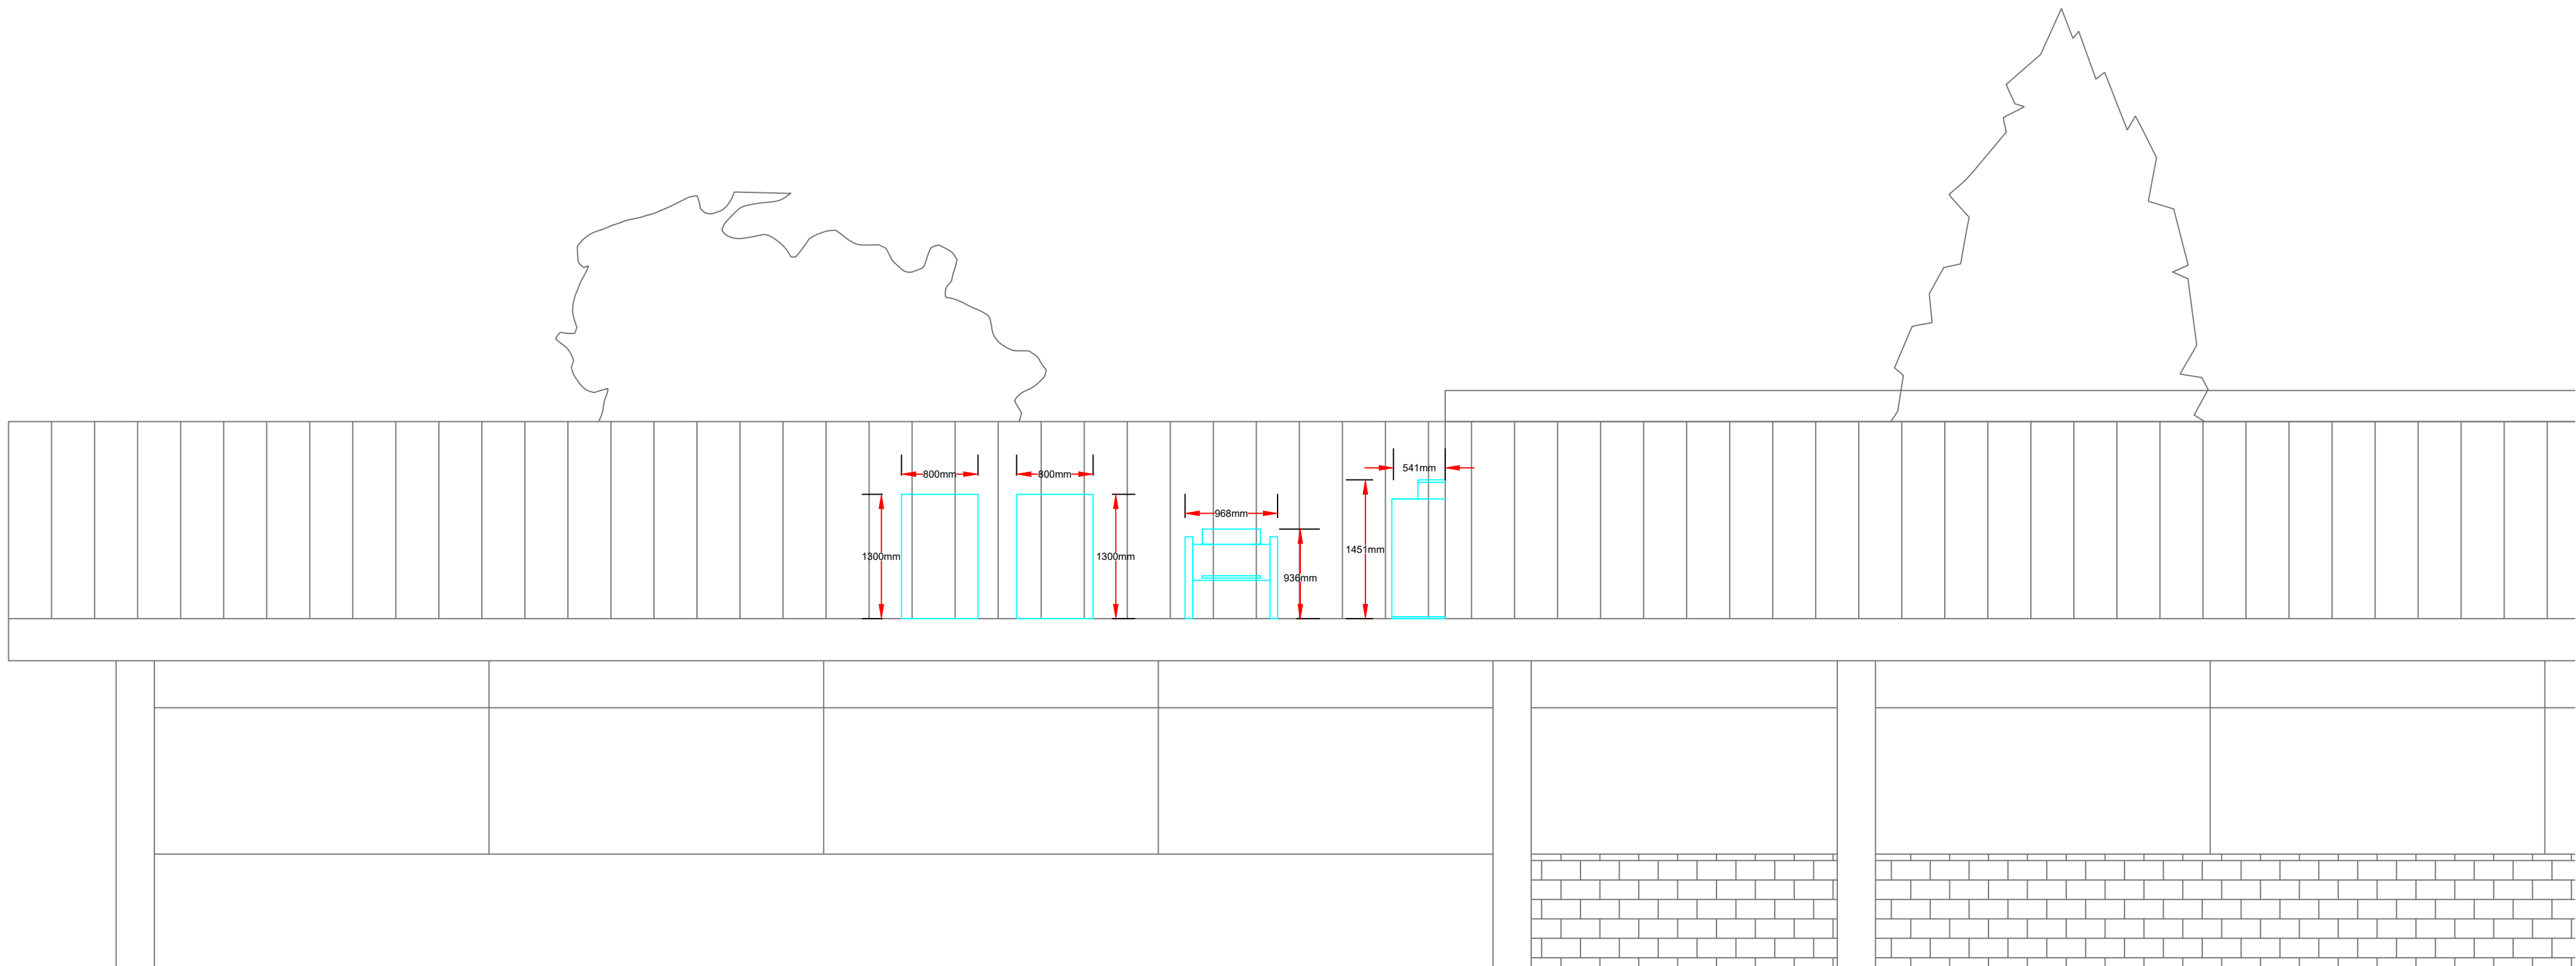
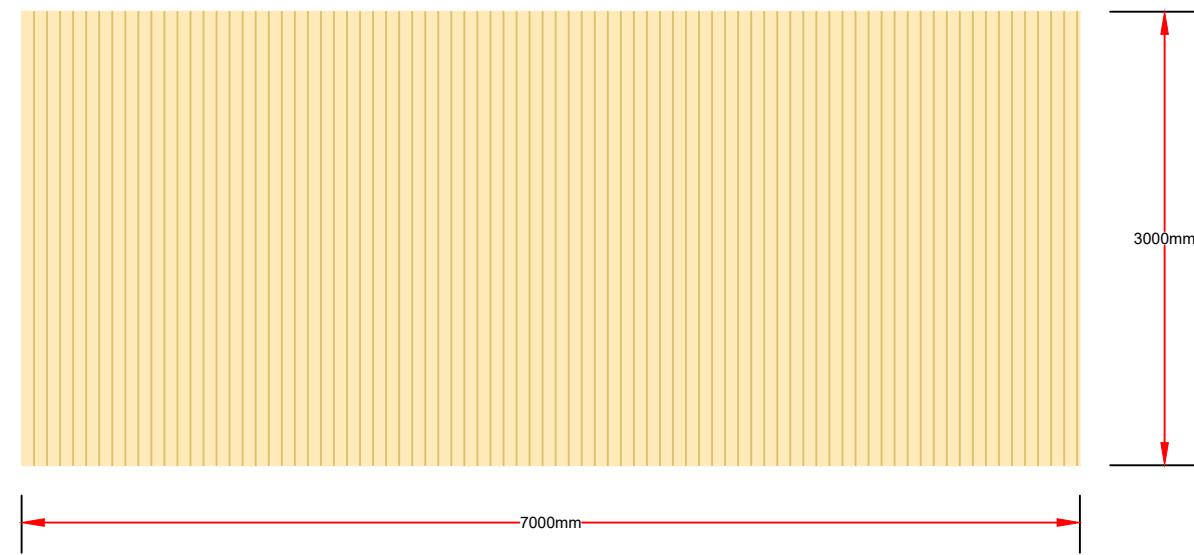



- NOTE:
1. This drawing shall be read in conjunction with all other contract documentation.
 2. Do not scale from this drawing.

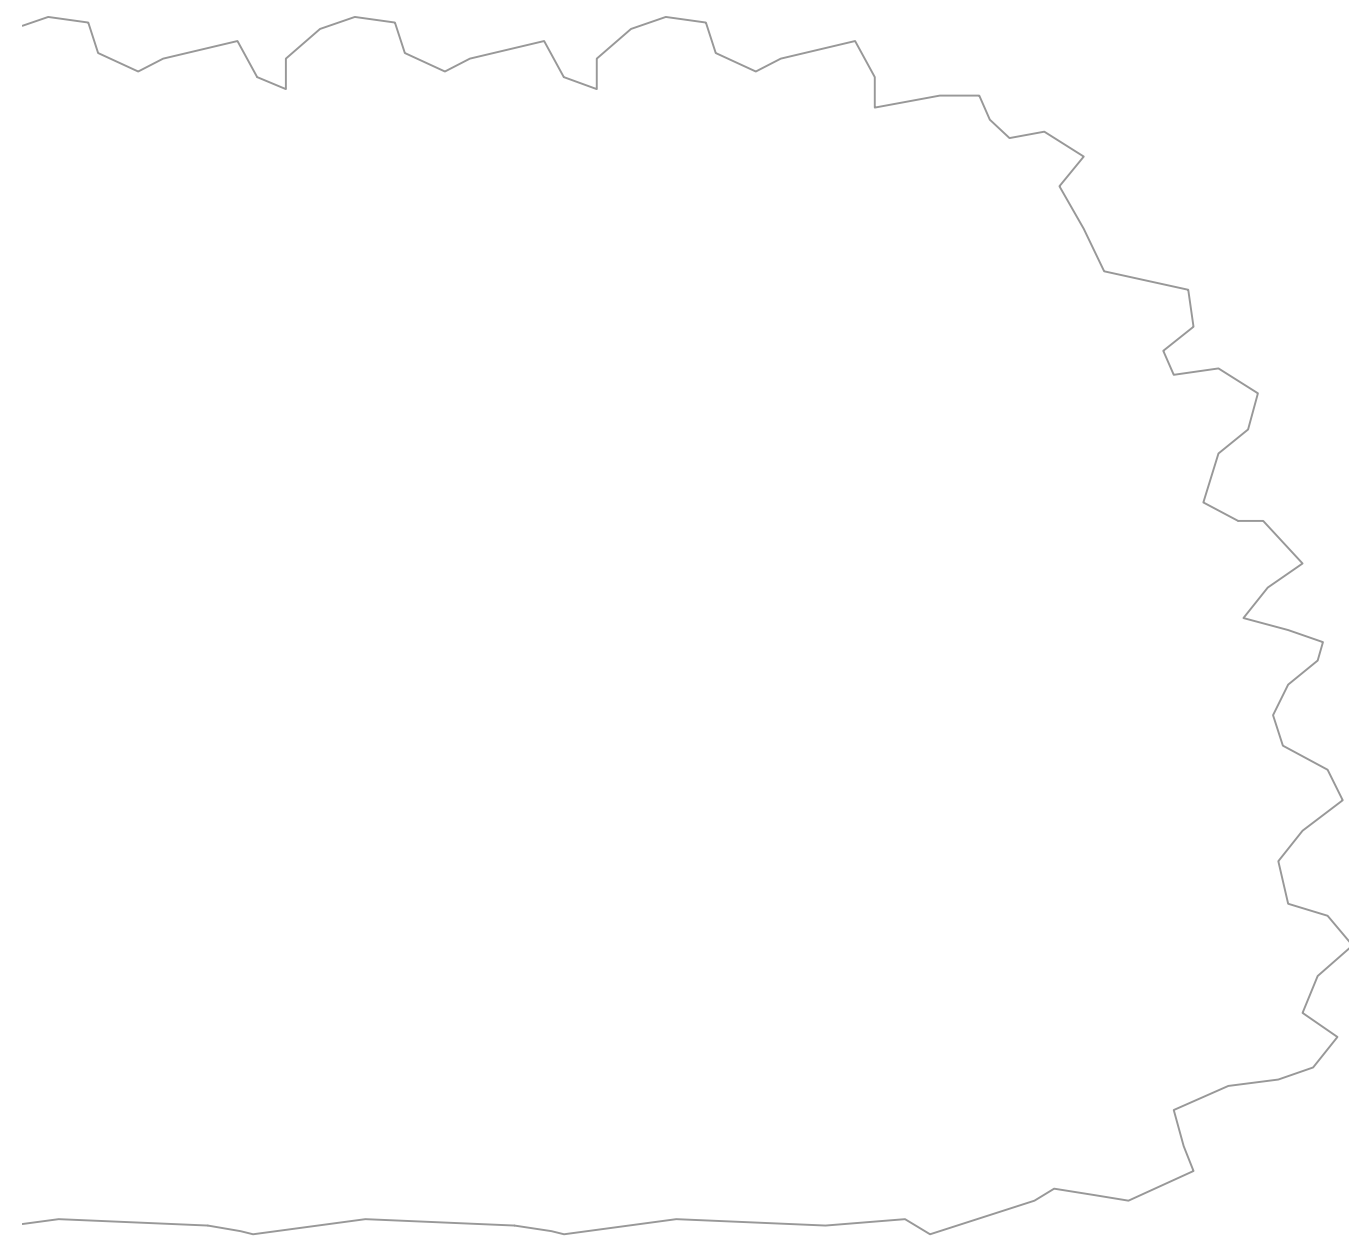

PROPOSED ELEVATION VIEW ON ARROW "C"
SOUTH ELEVATION

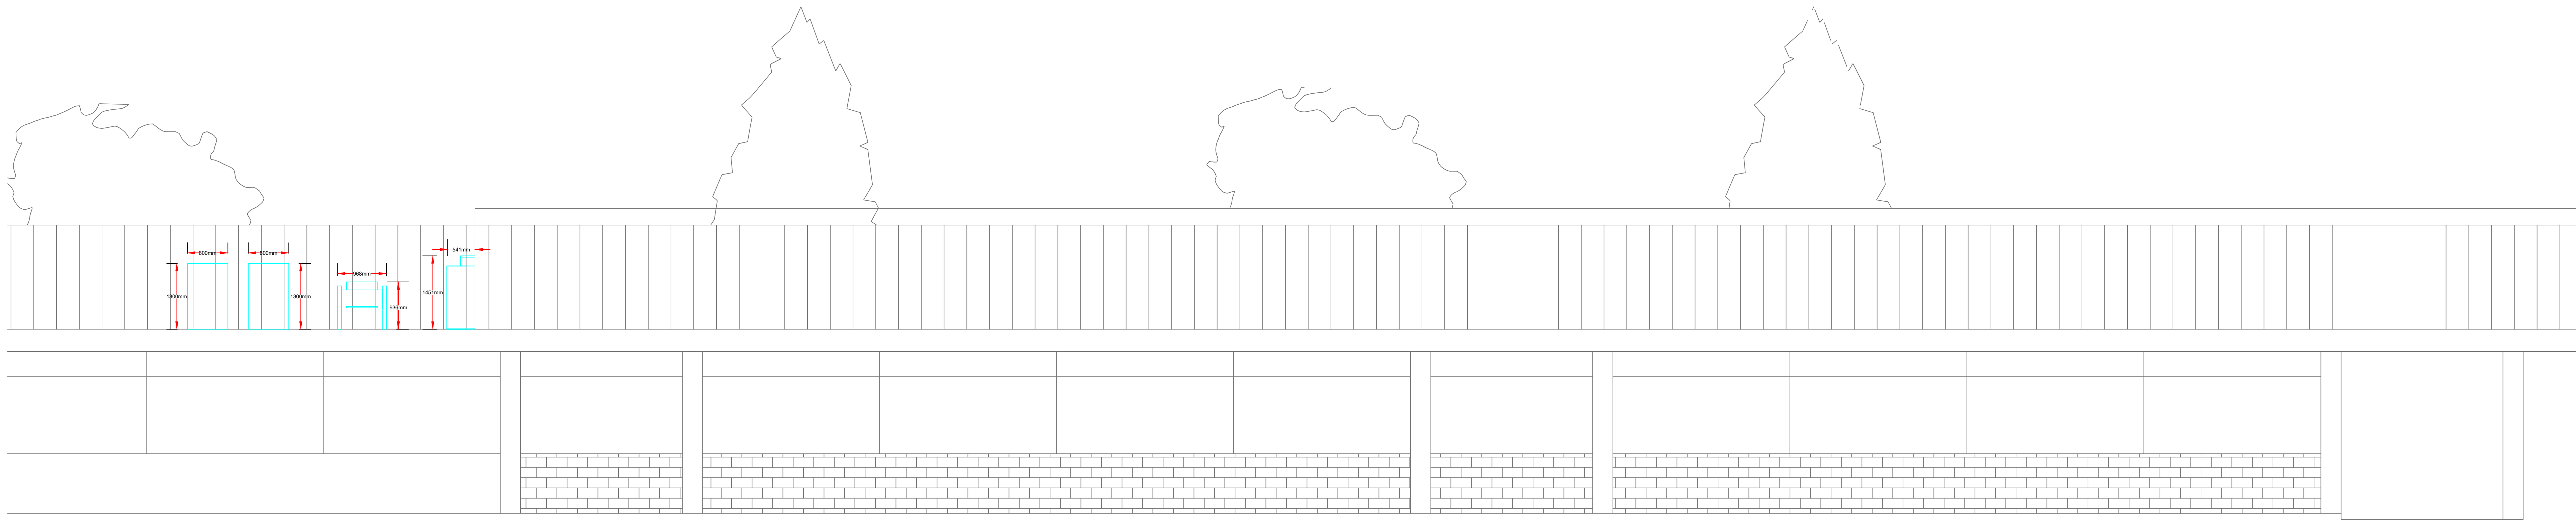

PROPOSED ELEVATION VIEW ON ARROW "C"
SOUTH ELEVATION

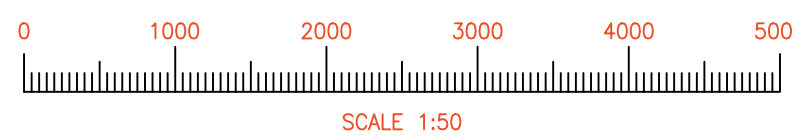

REV	CHKD	DATE	DESCRIPTION
1	EH	03/03/26	PLANNING ISSUE

REVISION SCHEDULE

CLIENT

ROYAL BOTANIC GARDENS
KEW
RICHMOND
SURREY
TW9 3AE

PROJECT TITLE
MILLENIUM SEED BANK, WAKEHURST
COLD ROOM PLANT REPLACEMENT

DRAWING TITLE

PROPOSED ELEVATIONS VIEW C

Sheet Size:	A0	Scale:	1:50	Date:	03/03/2026
Project No:	2084	PLANNING ISSUE	Rev:	I	
Drawing No:	2084-HDE-XX-DR-M-00009				

