



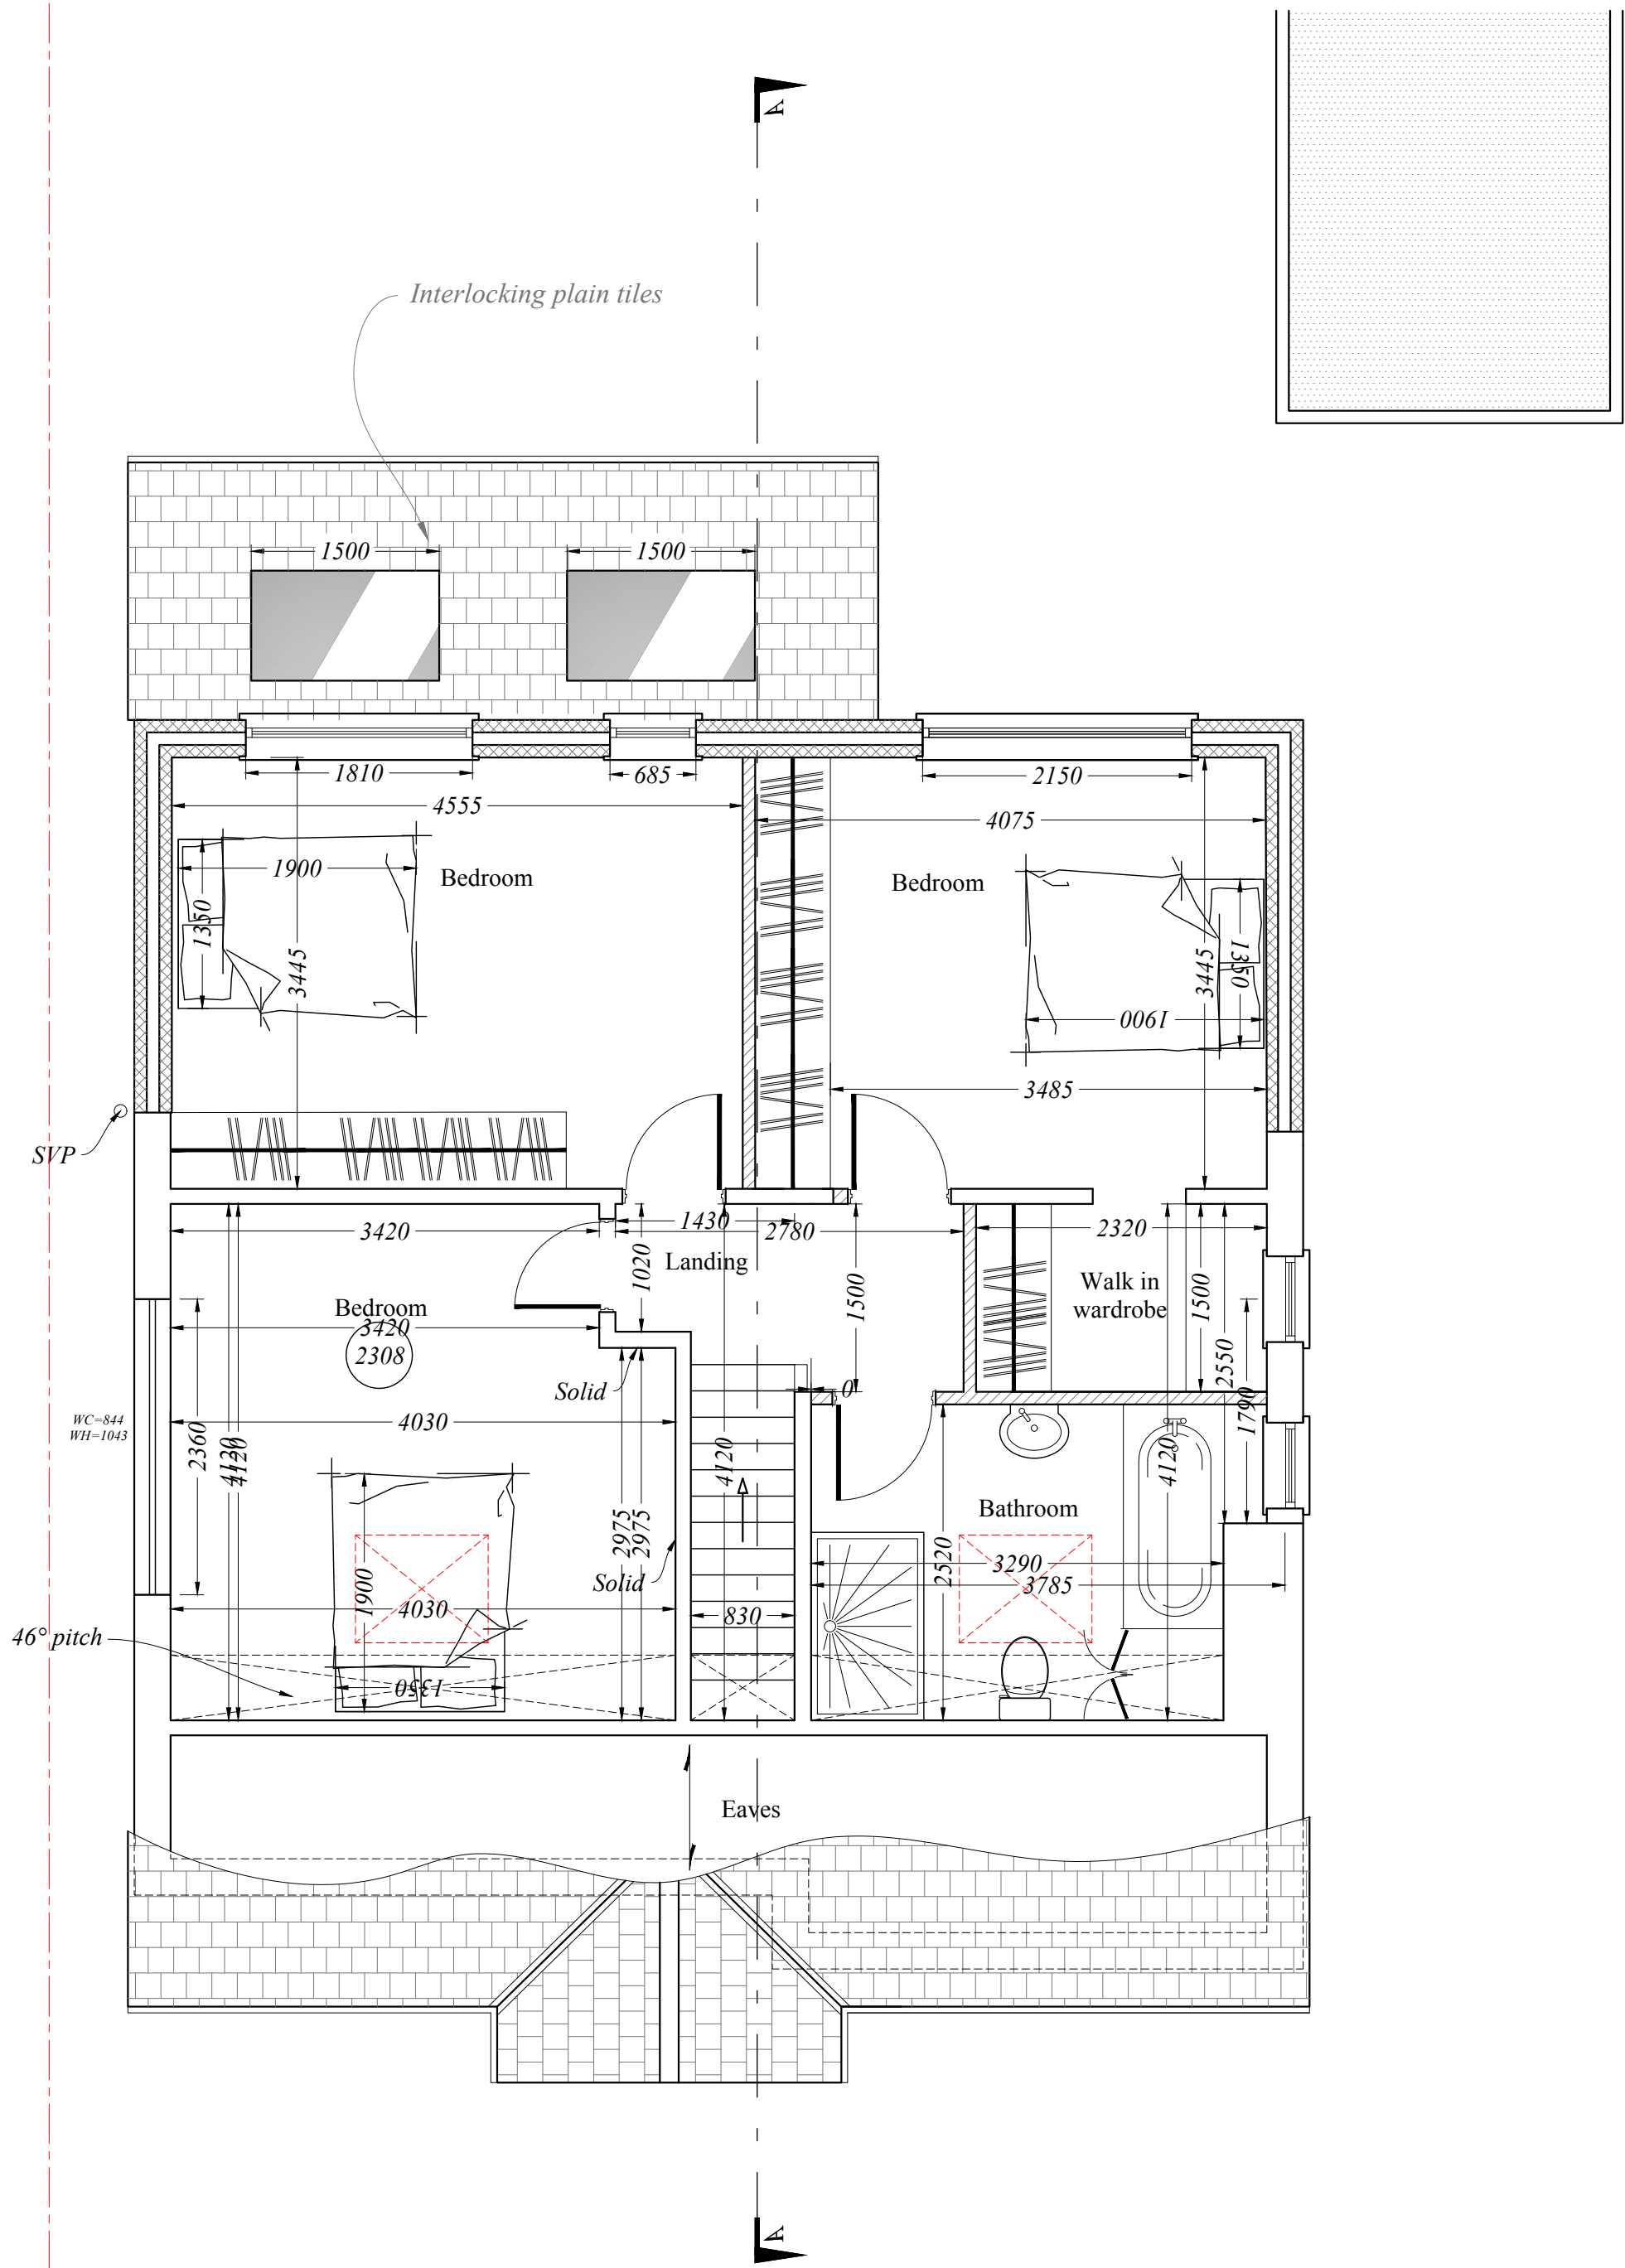

First Floor Plan

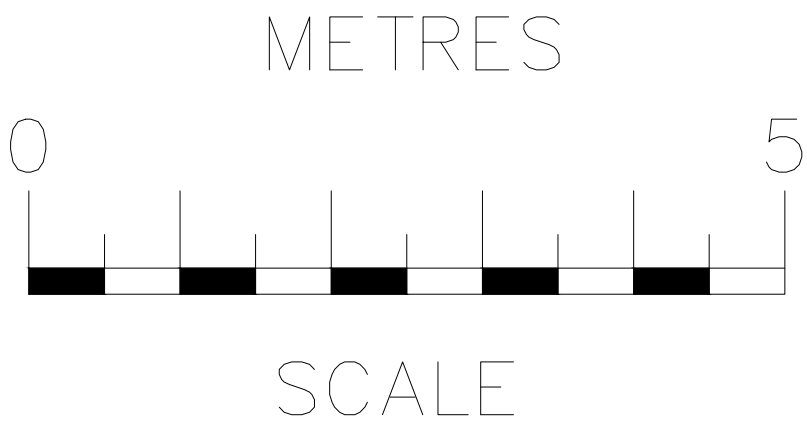

rev	date	description			
RB Design Corner Cottage, The Limes, Felbridge, East Grinstead, RH19 3QY Tel: 01342 523 766 Mob 07988 998 928 e-mail: info@rosshowditchdesign.co.uk					
project	date	drawing	date	job no	
28 Appledore Gardens, Lindfield HAYWARDS HEATH RH16 2ET	28.11.25	WORKS	scale of		
draw James Morrow	1:50	PLANS PROPOSED	drawing no	PLN 06	