



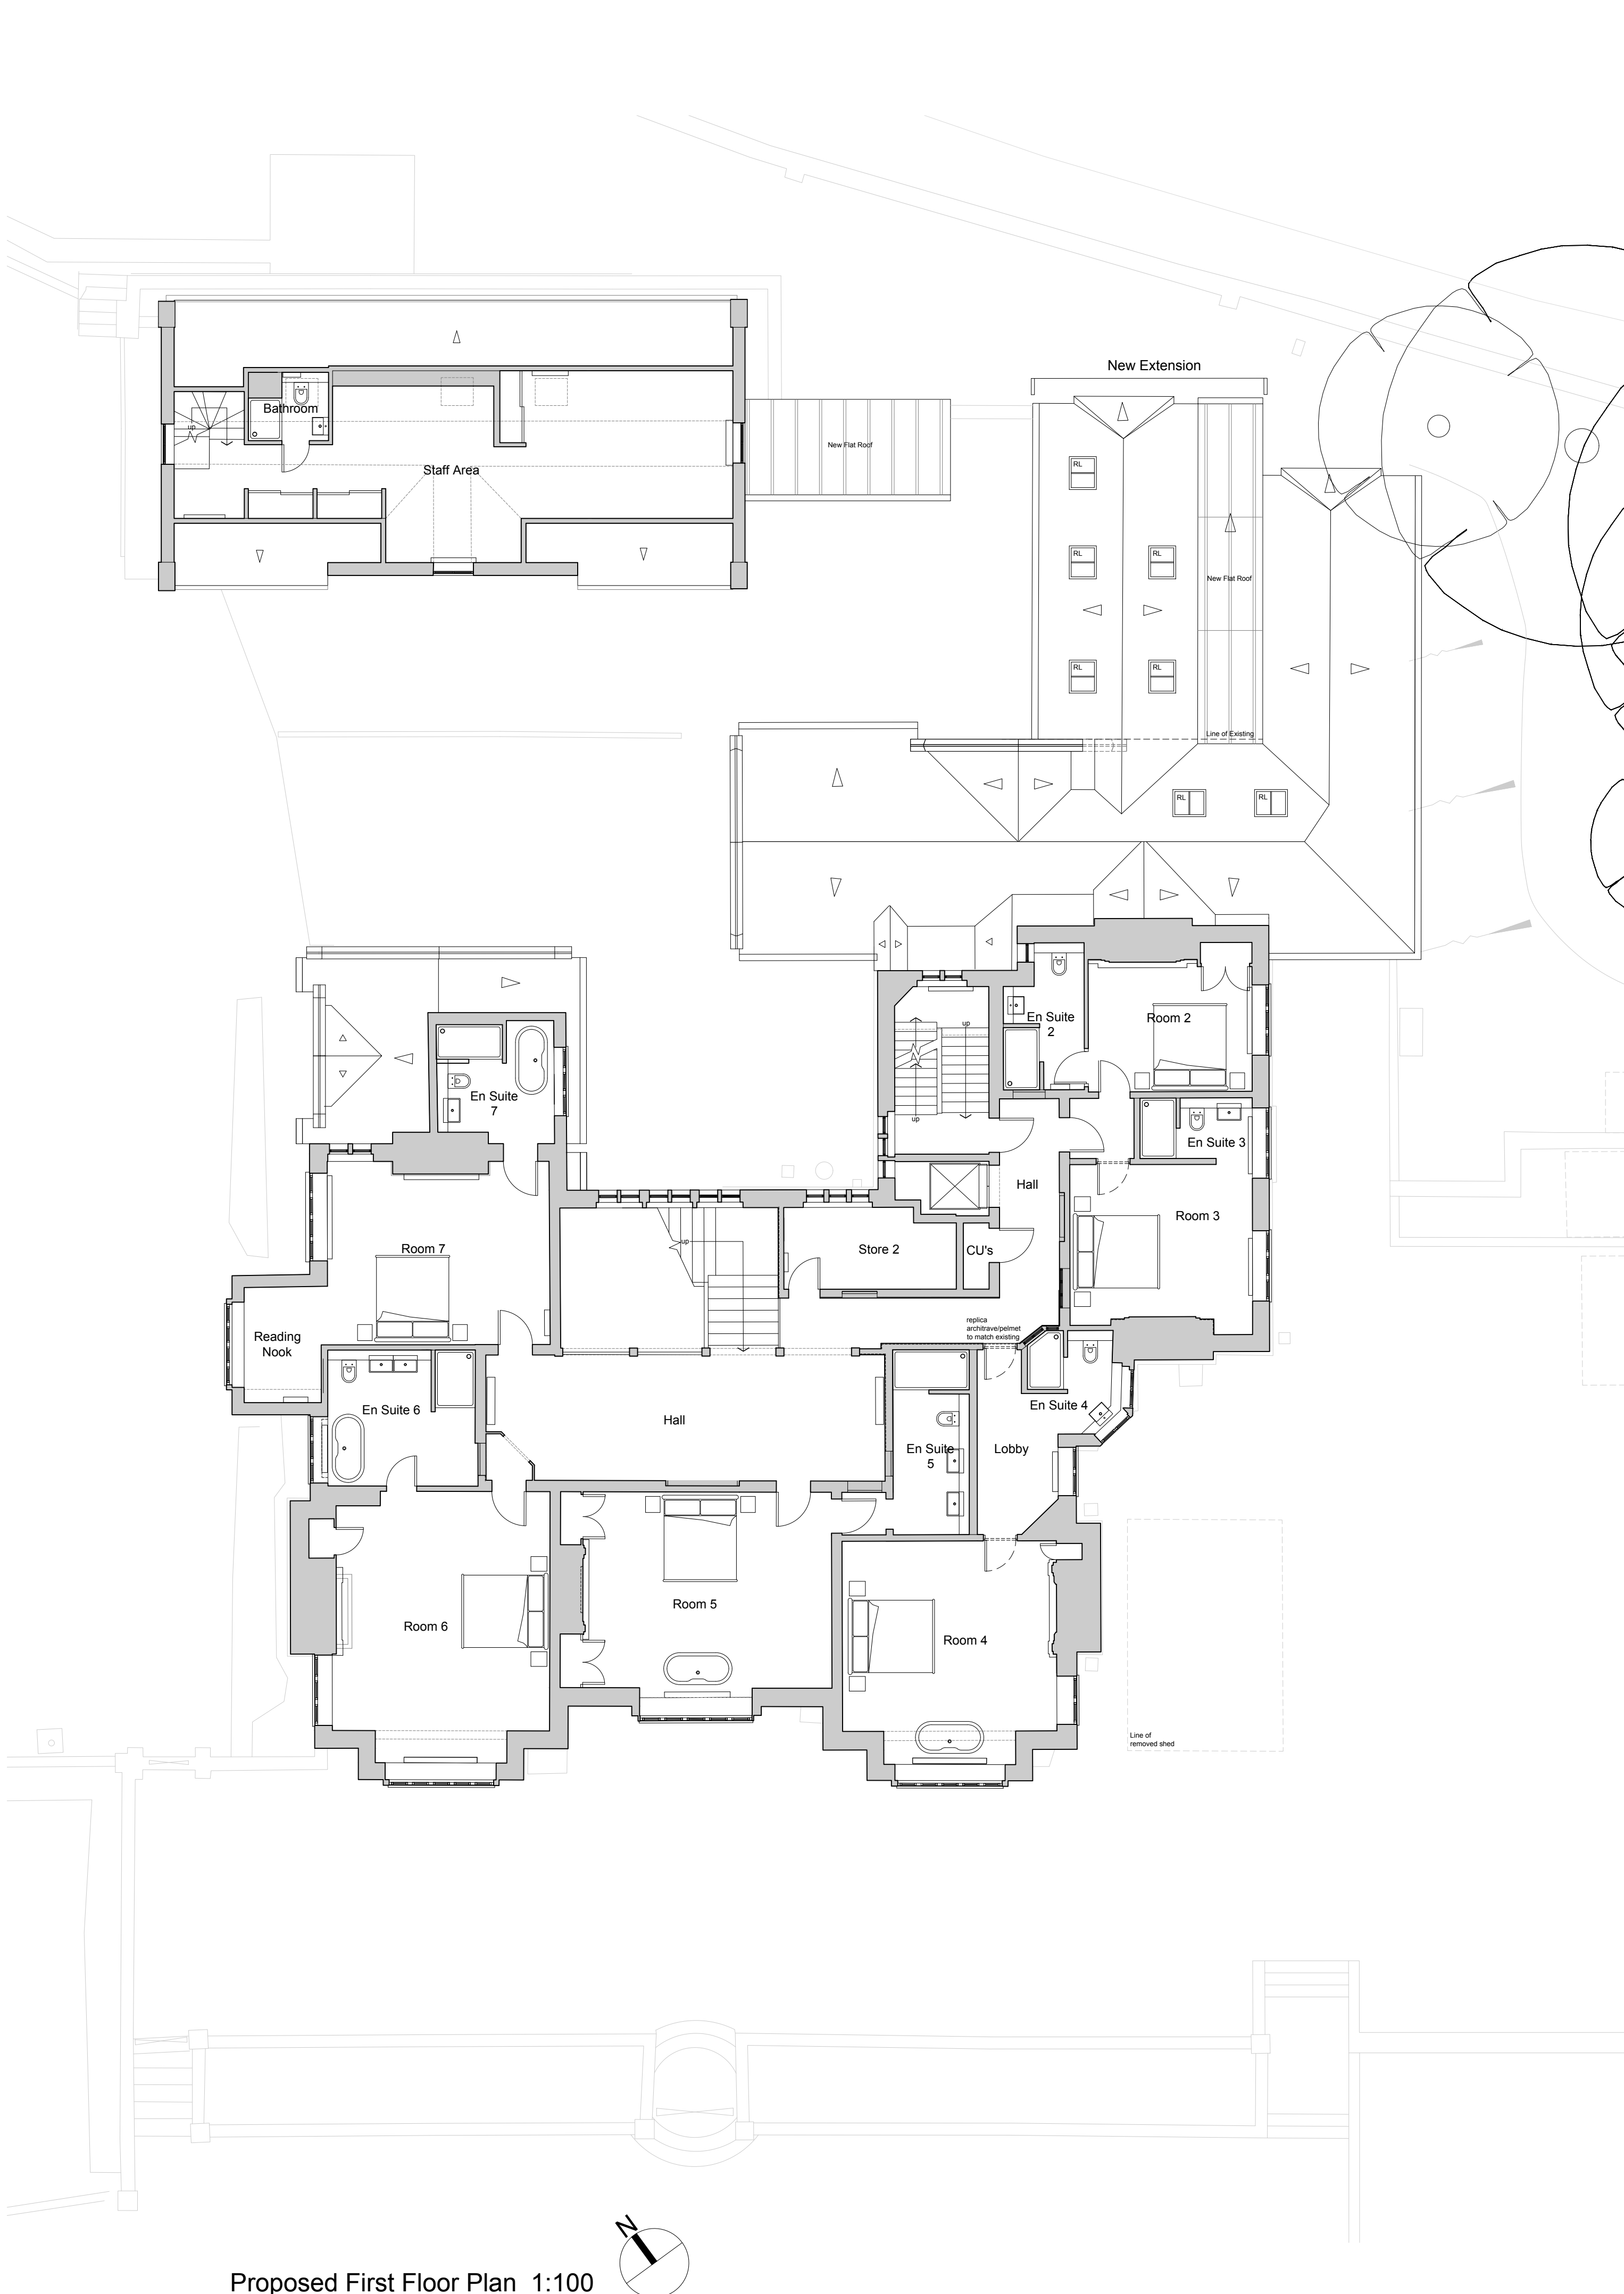

Proposed First Floor Plan 1:100

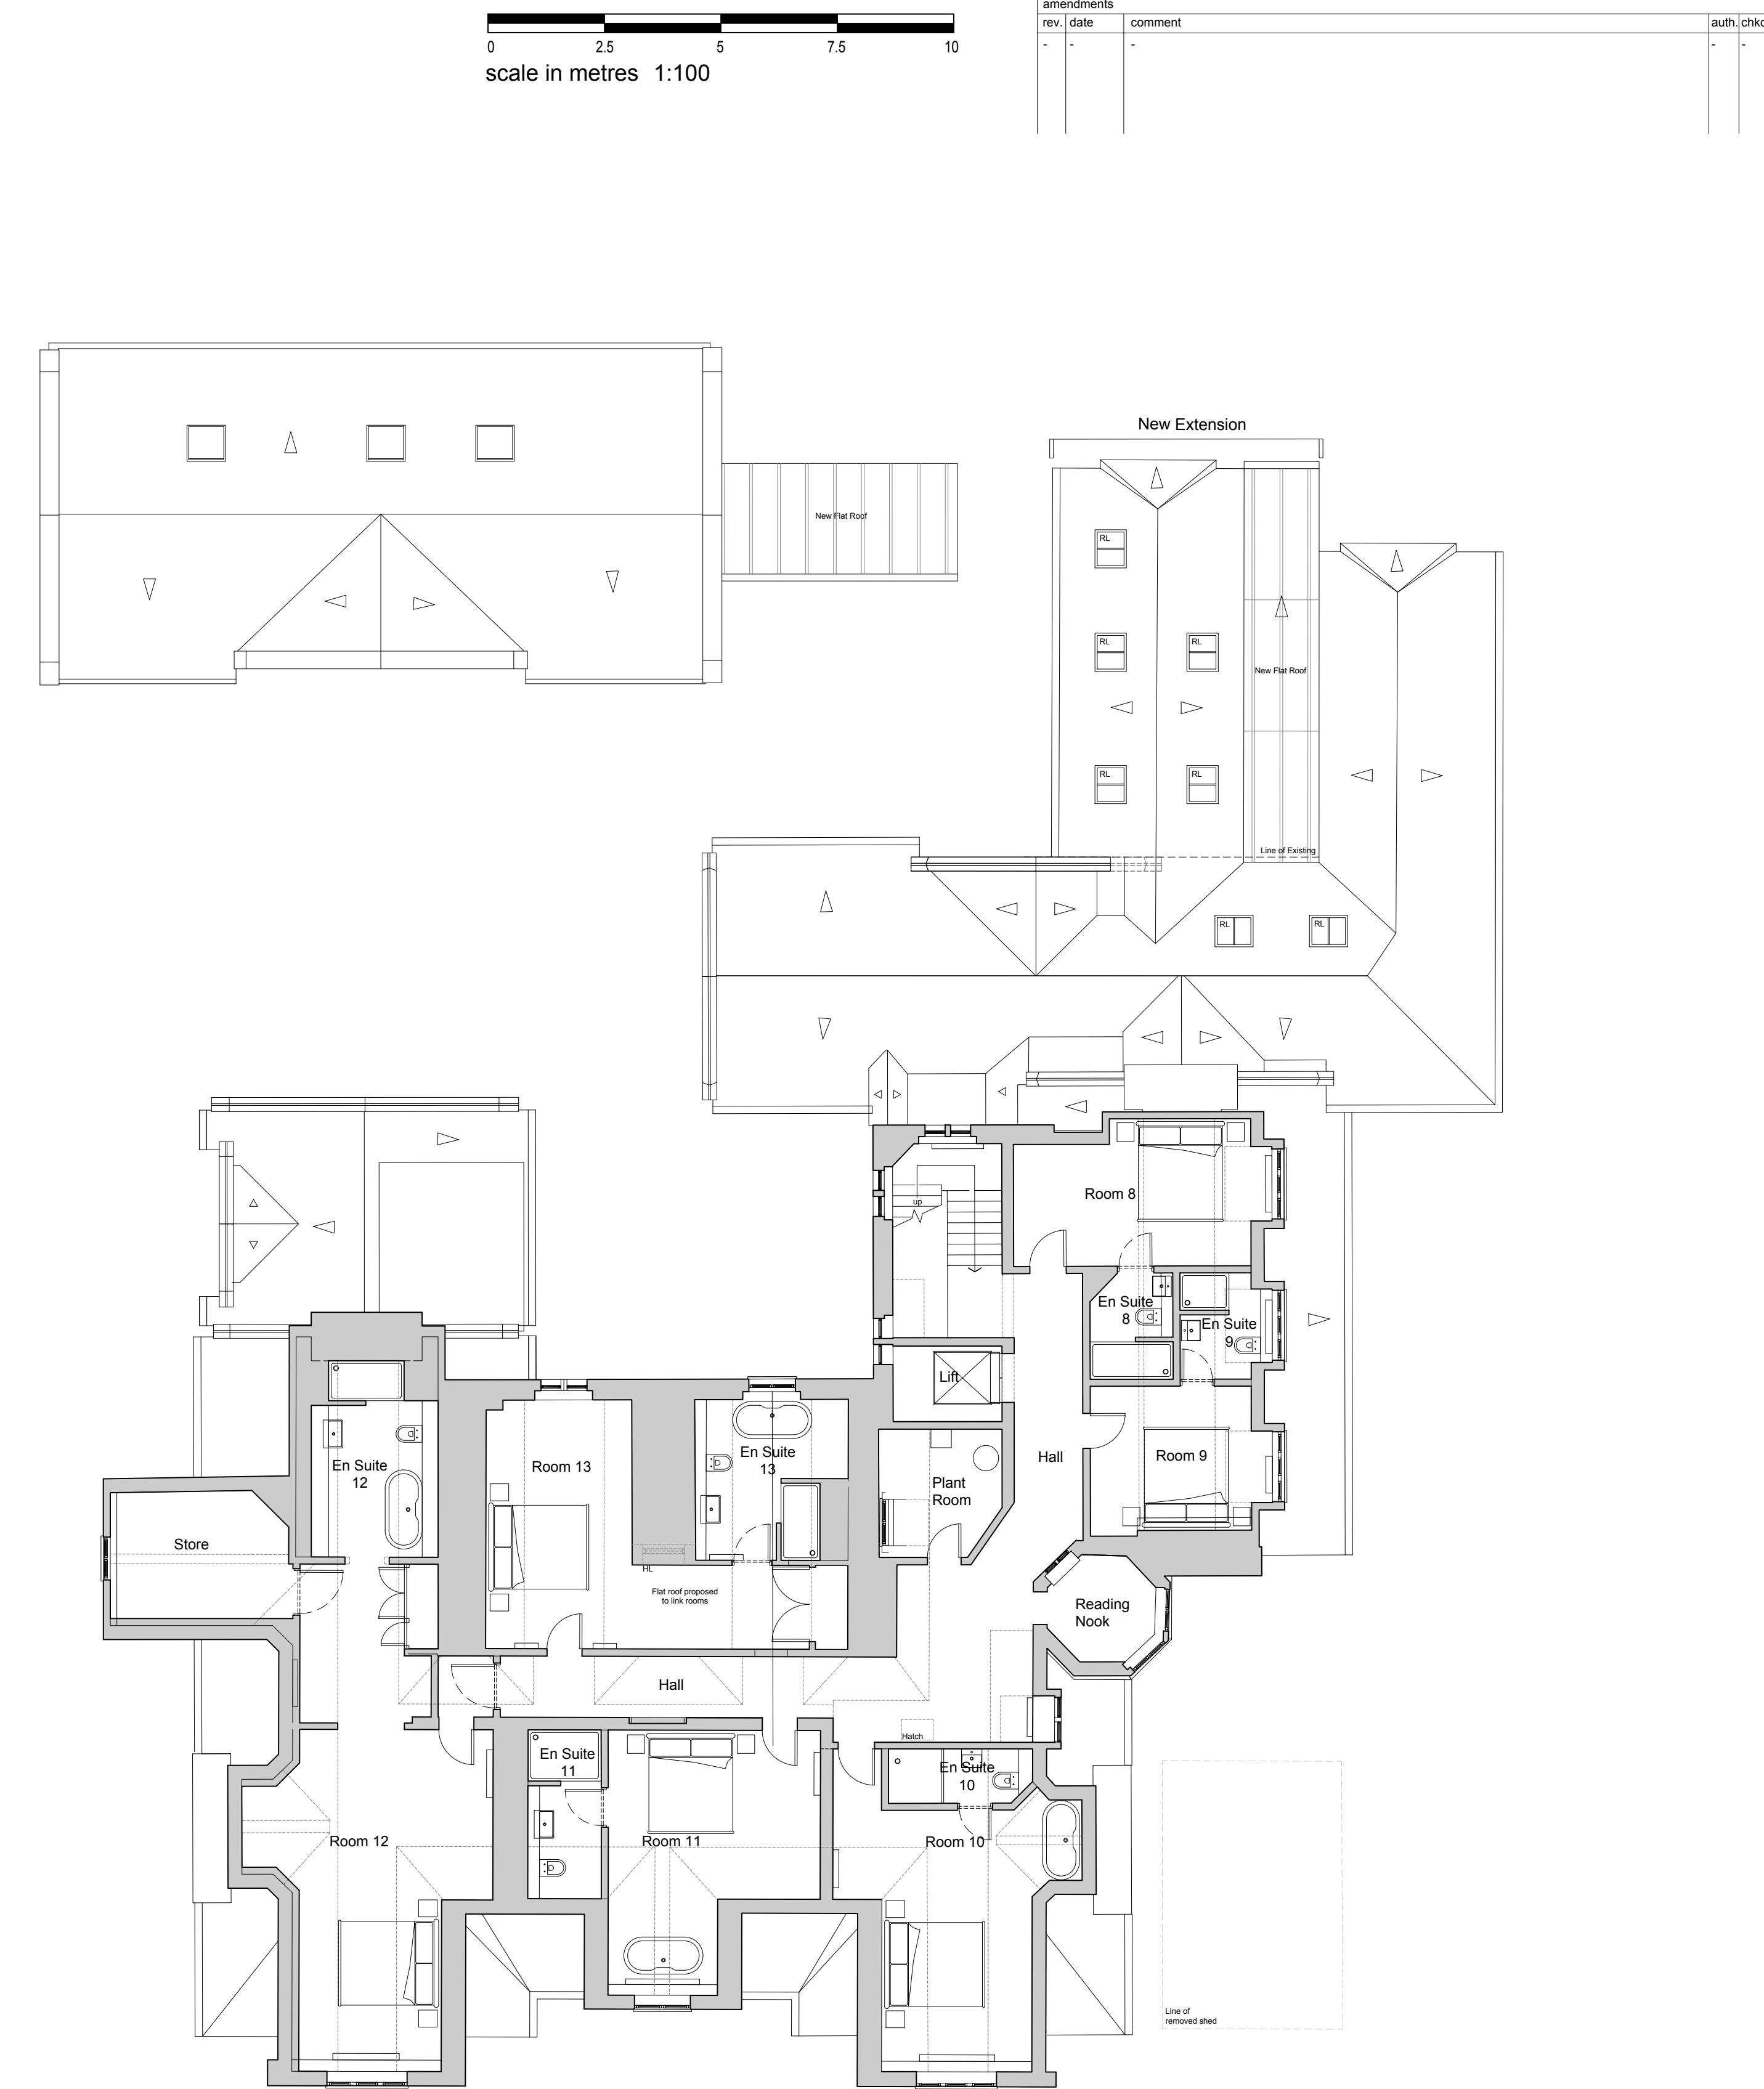

Proposed Second Floor Plan 1:100

Schedule of Accommodation:

First Floor - Guest rooms 2-7 all with en suites, general hotel services and storage
Second Floor - Guest rooms 8-13 all with en suites, general hotel plant, services and storage

client	RCM Partnership LLP	drawing number	0603.PL.1504	revision	—
project	Chownes Mead Hotel, Chownes Mead Lane, Haywards Heath, RH16 4BS	drawing title	Proposed First and Second Floor Plans (Chownes Mead) PLANNING		
drawn by	Others/ES	checked by	MR	riba work stage	3
				date	Feb '26
				scale/original sheet size	1:100 @ A1
www.abir.co.uk studio@abirarchitects.co.uk Unit 1, Bala House, St John's Road, Hove, BN3 2FX, United Kingdom Hove +44 (0)1273 724 384 Company No 06877117 VAT No 971 4147 17			© ABIR Architects Ltd. Check all dimensions on site before work is undertaken. All goods, materials and workmanship to conform with current building regulations, BSS and COP's.		