


amendments			auth	chkd
rev.	date	comment		
-	-	-	-	-

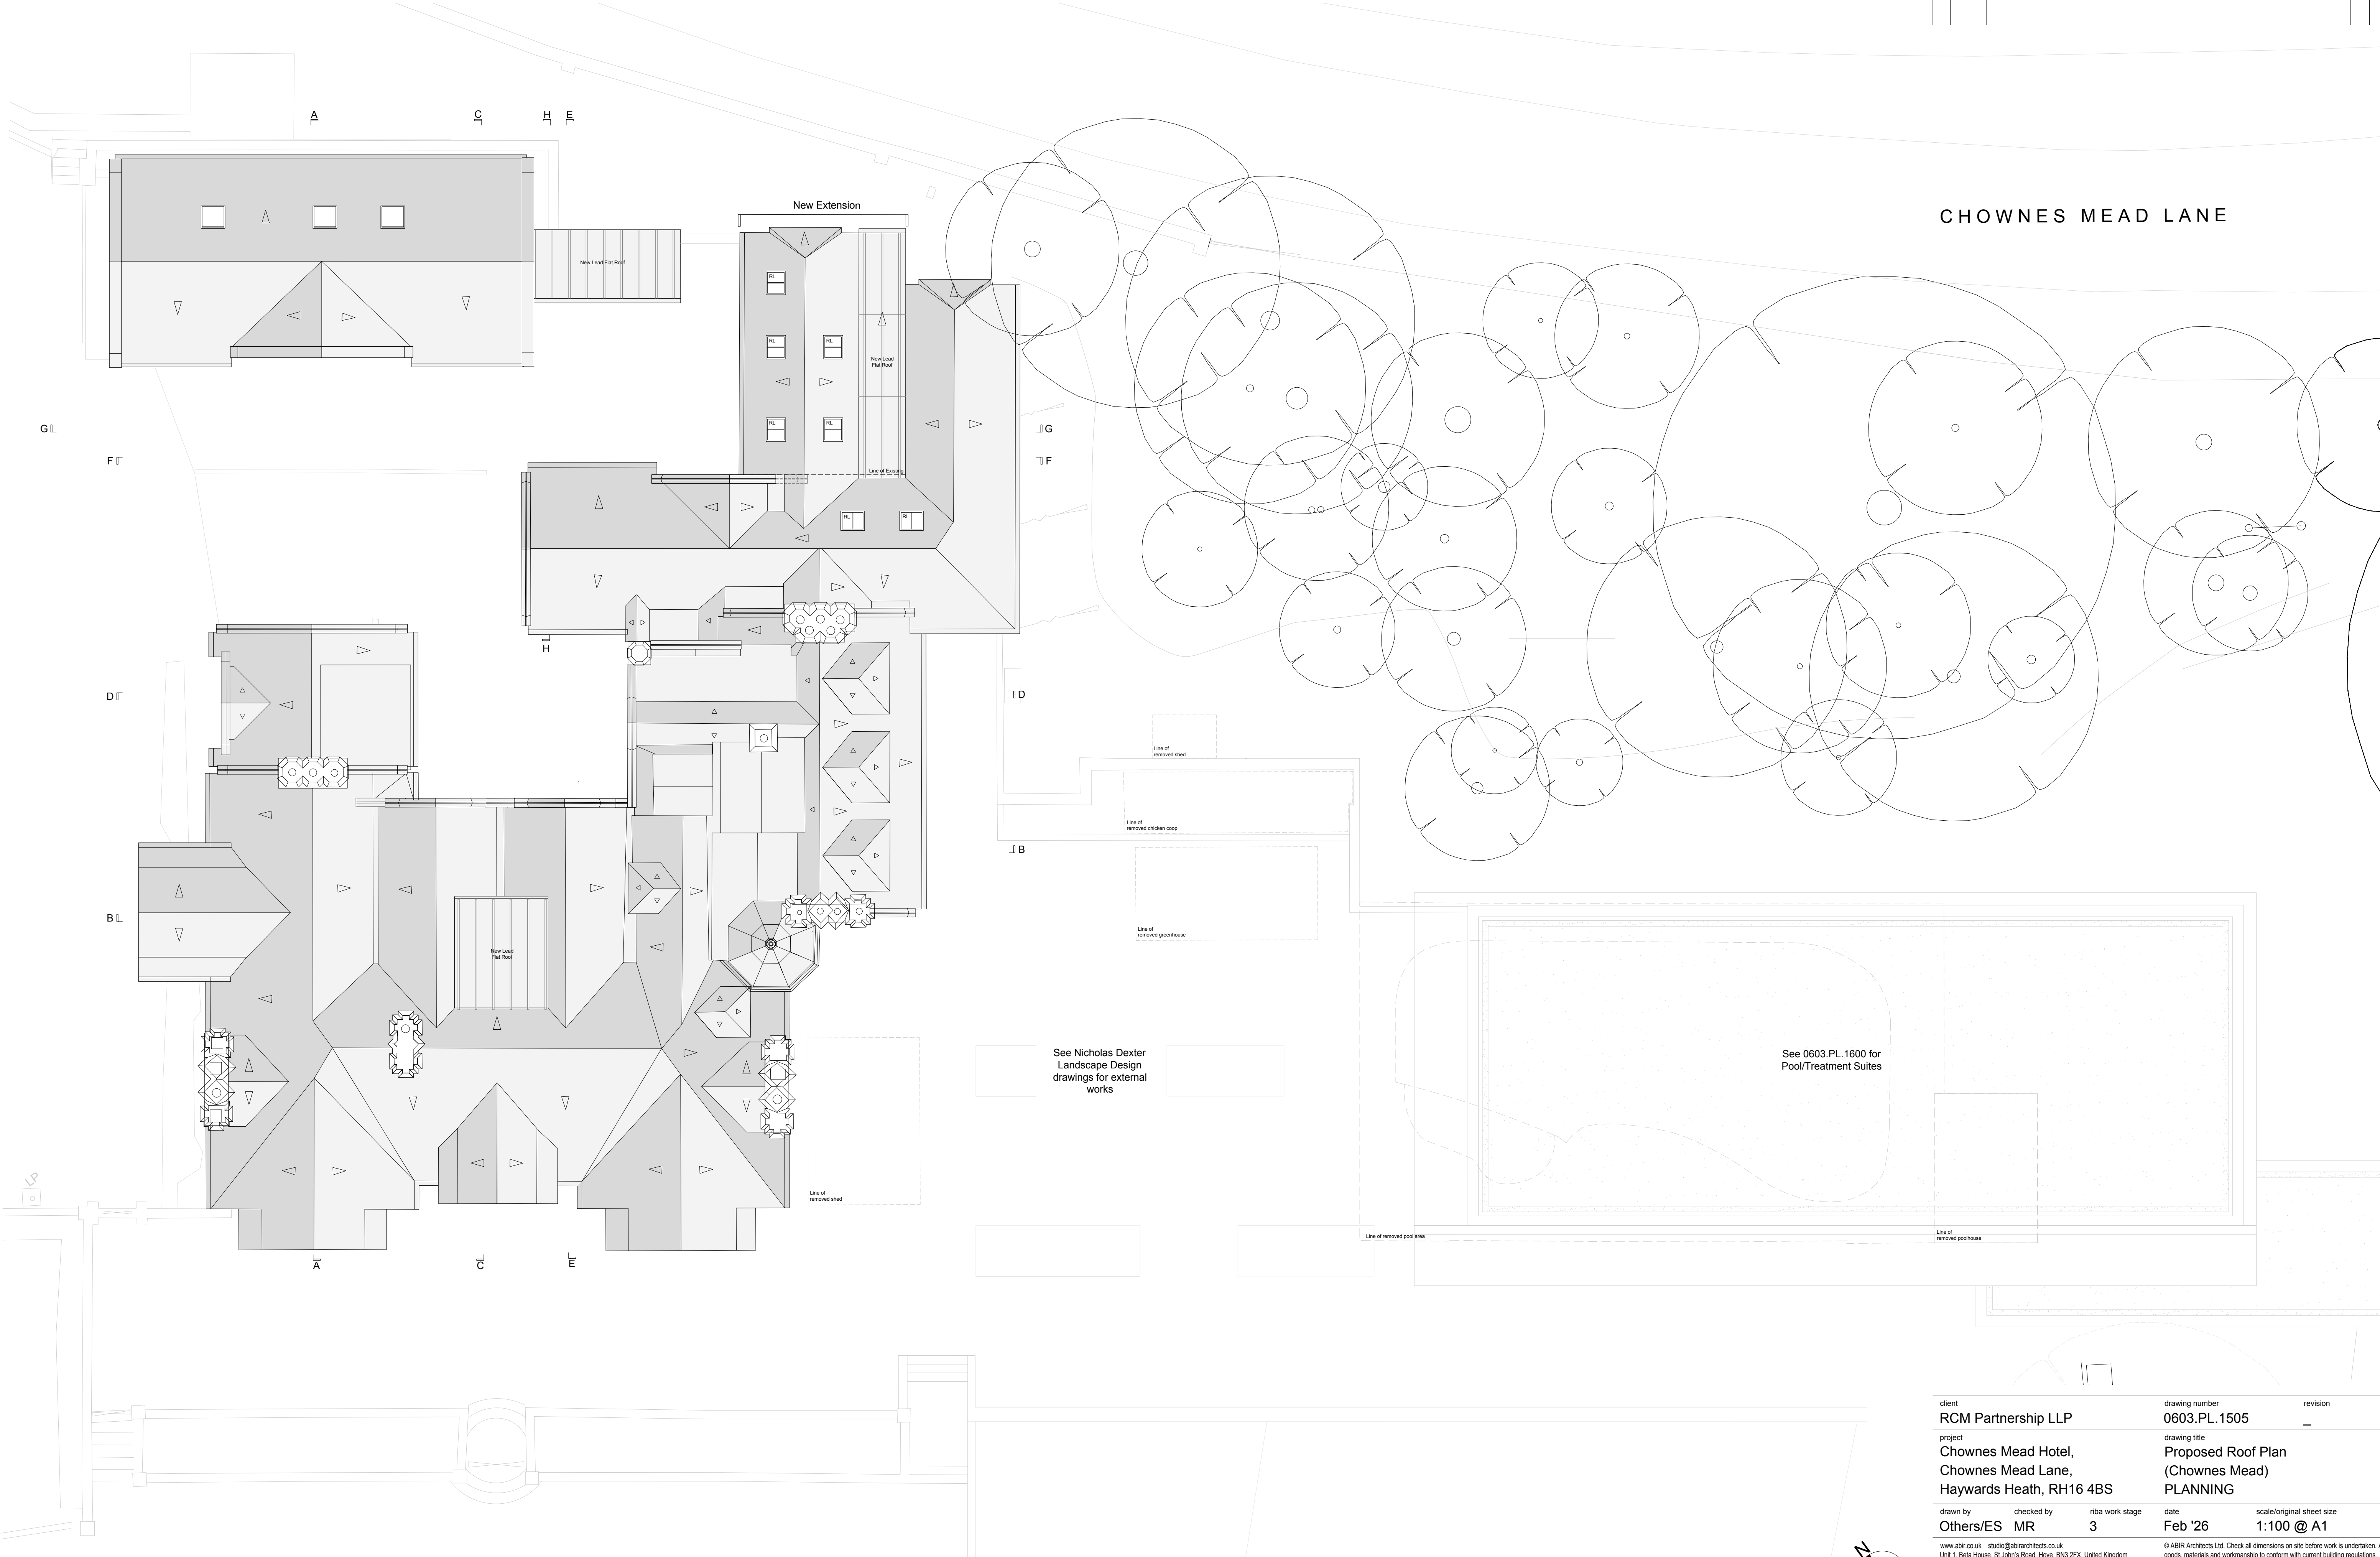

Proposed Roof Plan 1:100

client		drawing number		revision	
RCM Partnership LLP		0603.PL.1505		—	
project		drawing title			
Chownes Mead Hotel, Chownes Mead Lane, Haywards Heath, RH16 4BS		Proposed Roof Plan (Chownes Mead) PLANNING			
drawn by		riba work stage		date	
Others/ES		MR		3	
checked by		date		Feb '26	
Others/ES		scale/original sheet size		1:100 @ A1	
www.abir.co.uk studio@abirarchitects.co.uk		© ABIR Architects Ltd. Check all dimensions on site before work is undertaken. All goods, materials and workmanship to conform with current building regulations, BSS and COPs.			
Unit 1, Bala House, St John's Road, Hove, BN2 2FX, United Kingdom					
Hove +44 (0)1273 724 384					
Company No 06877117 VAT No 971 4147 17					