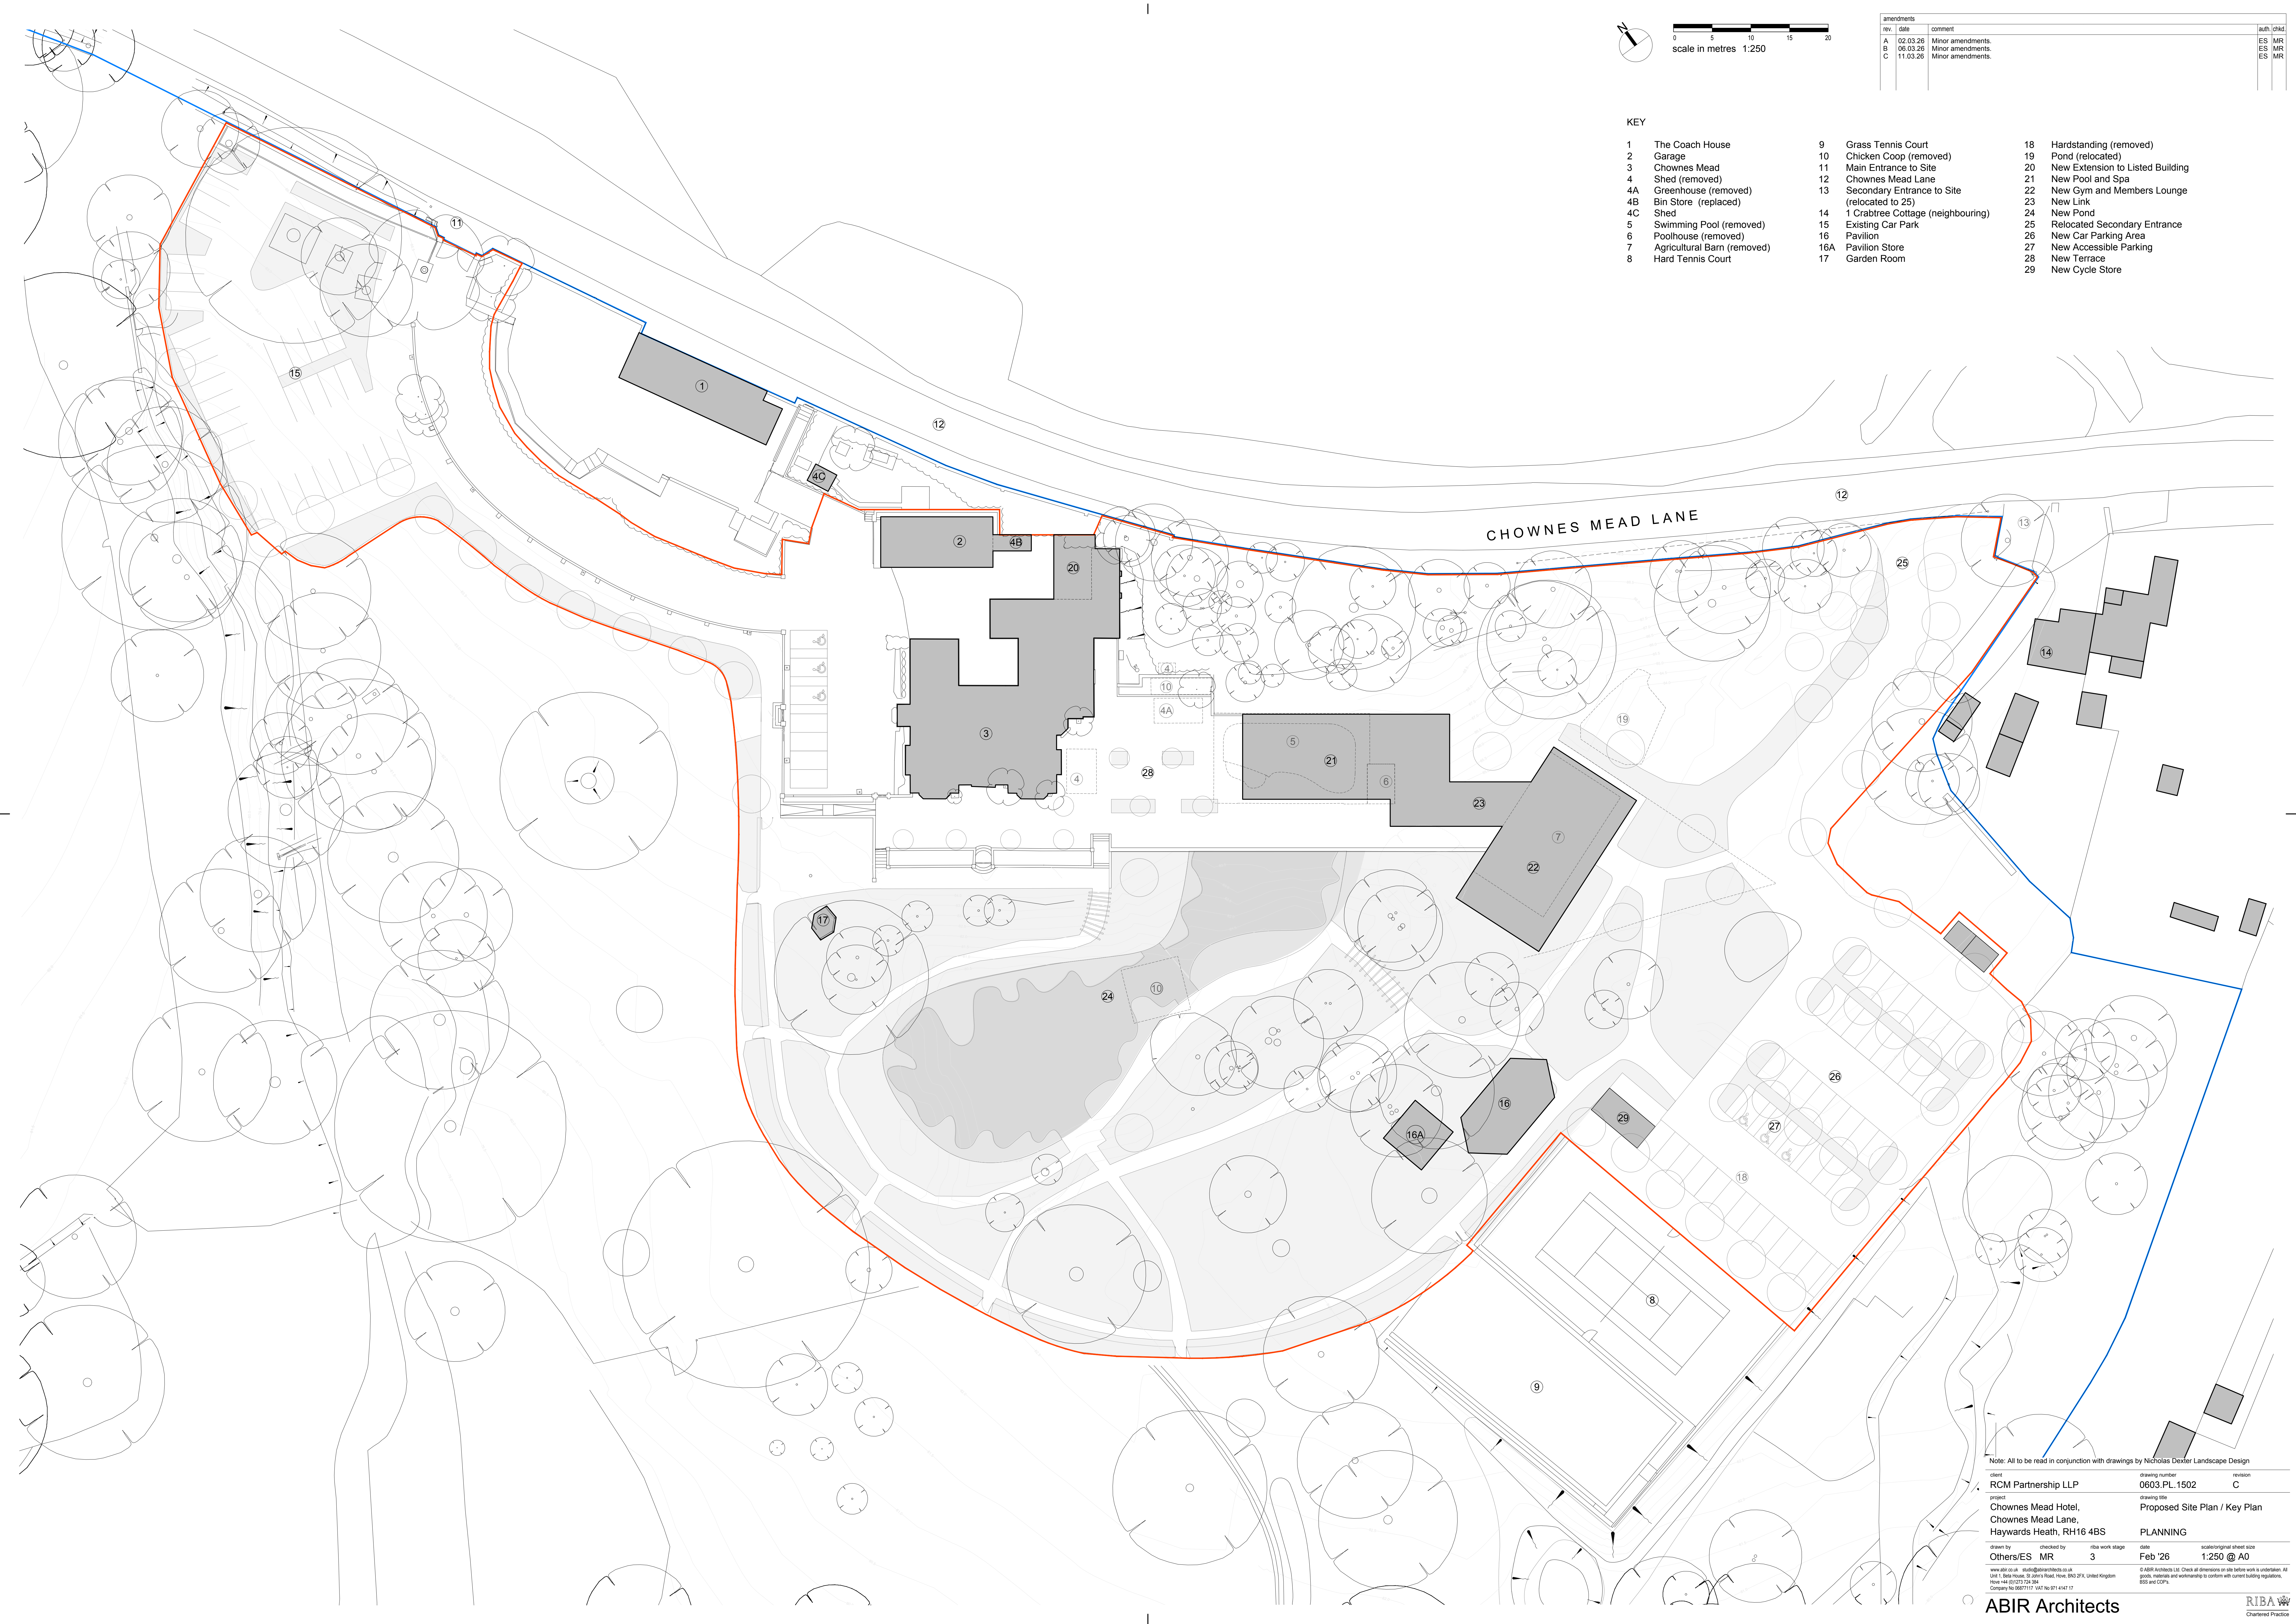


amendments			auth.
rev.	date	comment	chd.
A	02.03.26	Minor amendments.	ES
B	06.03.26	Minor amendments.	MR
C	11.03.26	Minor amendments.	ES

- KEY
- | | | | | | |
|----|-----------------------------|----|--|----|----------------------------------|
| 1 | The Coach House | 9 | Grass Tennis Court | 18 | Hardstanding (removed) |
| 2 | Garage | 10 | Chicken Coop (removed) | 19 | Pond (relocated) |
| 3 | Chownes Mead | 11 | Main Entrance to Site | 20 | New Extension to Listed Building |
| 4 | Shed (removed) | 12 | Chownes Mead Lane | 21 | New Pool and Spa |
| 4A | Greenhouse (removed) | 13 | Secondary Entrance to Site (relocated to 25) | 22 | New Gym and Members Lounge |
| 4B | Bin Store (replaced) | 14 | Shed | 23 | New Link |
| 4C | Shed | 15 | 1 Crabtree Cottage (neighbouring) | 24 | New Pond |
| 5 | Swimming Pool (removed) | 16 | Existing Car Park | 25 | Relocated Secondary Entrance |
| 6 | Poolhouse (removed) | 17 | Pavilion | 26 | New Car Parking Area |
| 7 | Agricultural Barn (removed) | 18 | Pavilion Store | 27 | New Accessible Parking |
| 8 | Hard Tennis Court | 19 | Garden Room | 28 | New Terrace |
| | | | | 29 | New Cycle Store |

Note: All to be read in conjunction with drawings by Nicholas Dexter Landscape Design

client	RCM Partnership LLP	drawing number	0603.PL.1502	revision	C
project	Chownes Mead Hotel, Chownes Mead Lane, Haywards Heath, RH16 4BS				
drawing title	Proposed Site Plan / Key Plan				
PLANNING					
drawn by	Others/ES	checked by	MR	rba work stage	3
date	Feb '26			scale/original sheet size	1:250 @ A0

www.abir.co.uk studio@abirarchitects.co.uk
Unit 1, Deep House, 30, 20th Floor, Road, Haywards Heath, RH16 4BS, United Kingdom
Phone: +44 (0)1273 745 384
Company No: 08271117 VAT No: 914 4147 17

© ABIR Architects Ltd. Check all dimensions on site before work is undertaken. All plans, materials and workmanship to conform with current building regulations, BS5 and CDPs.