


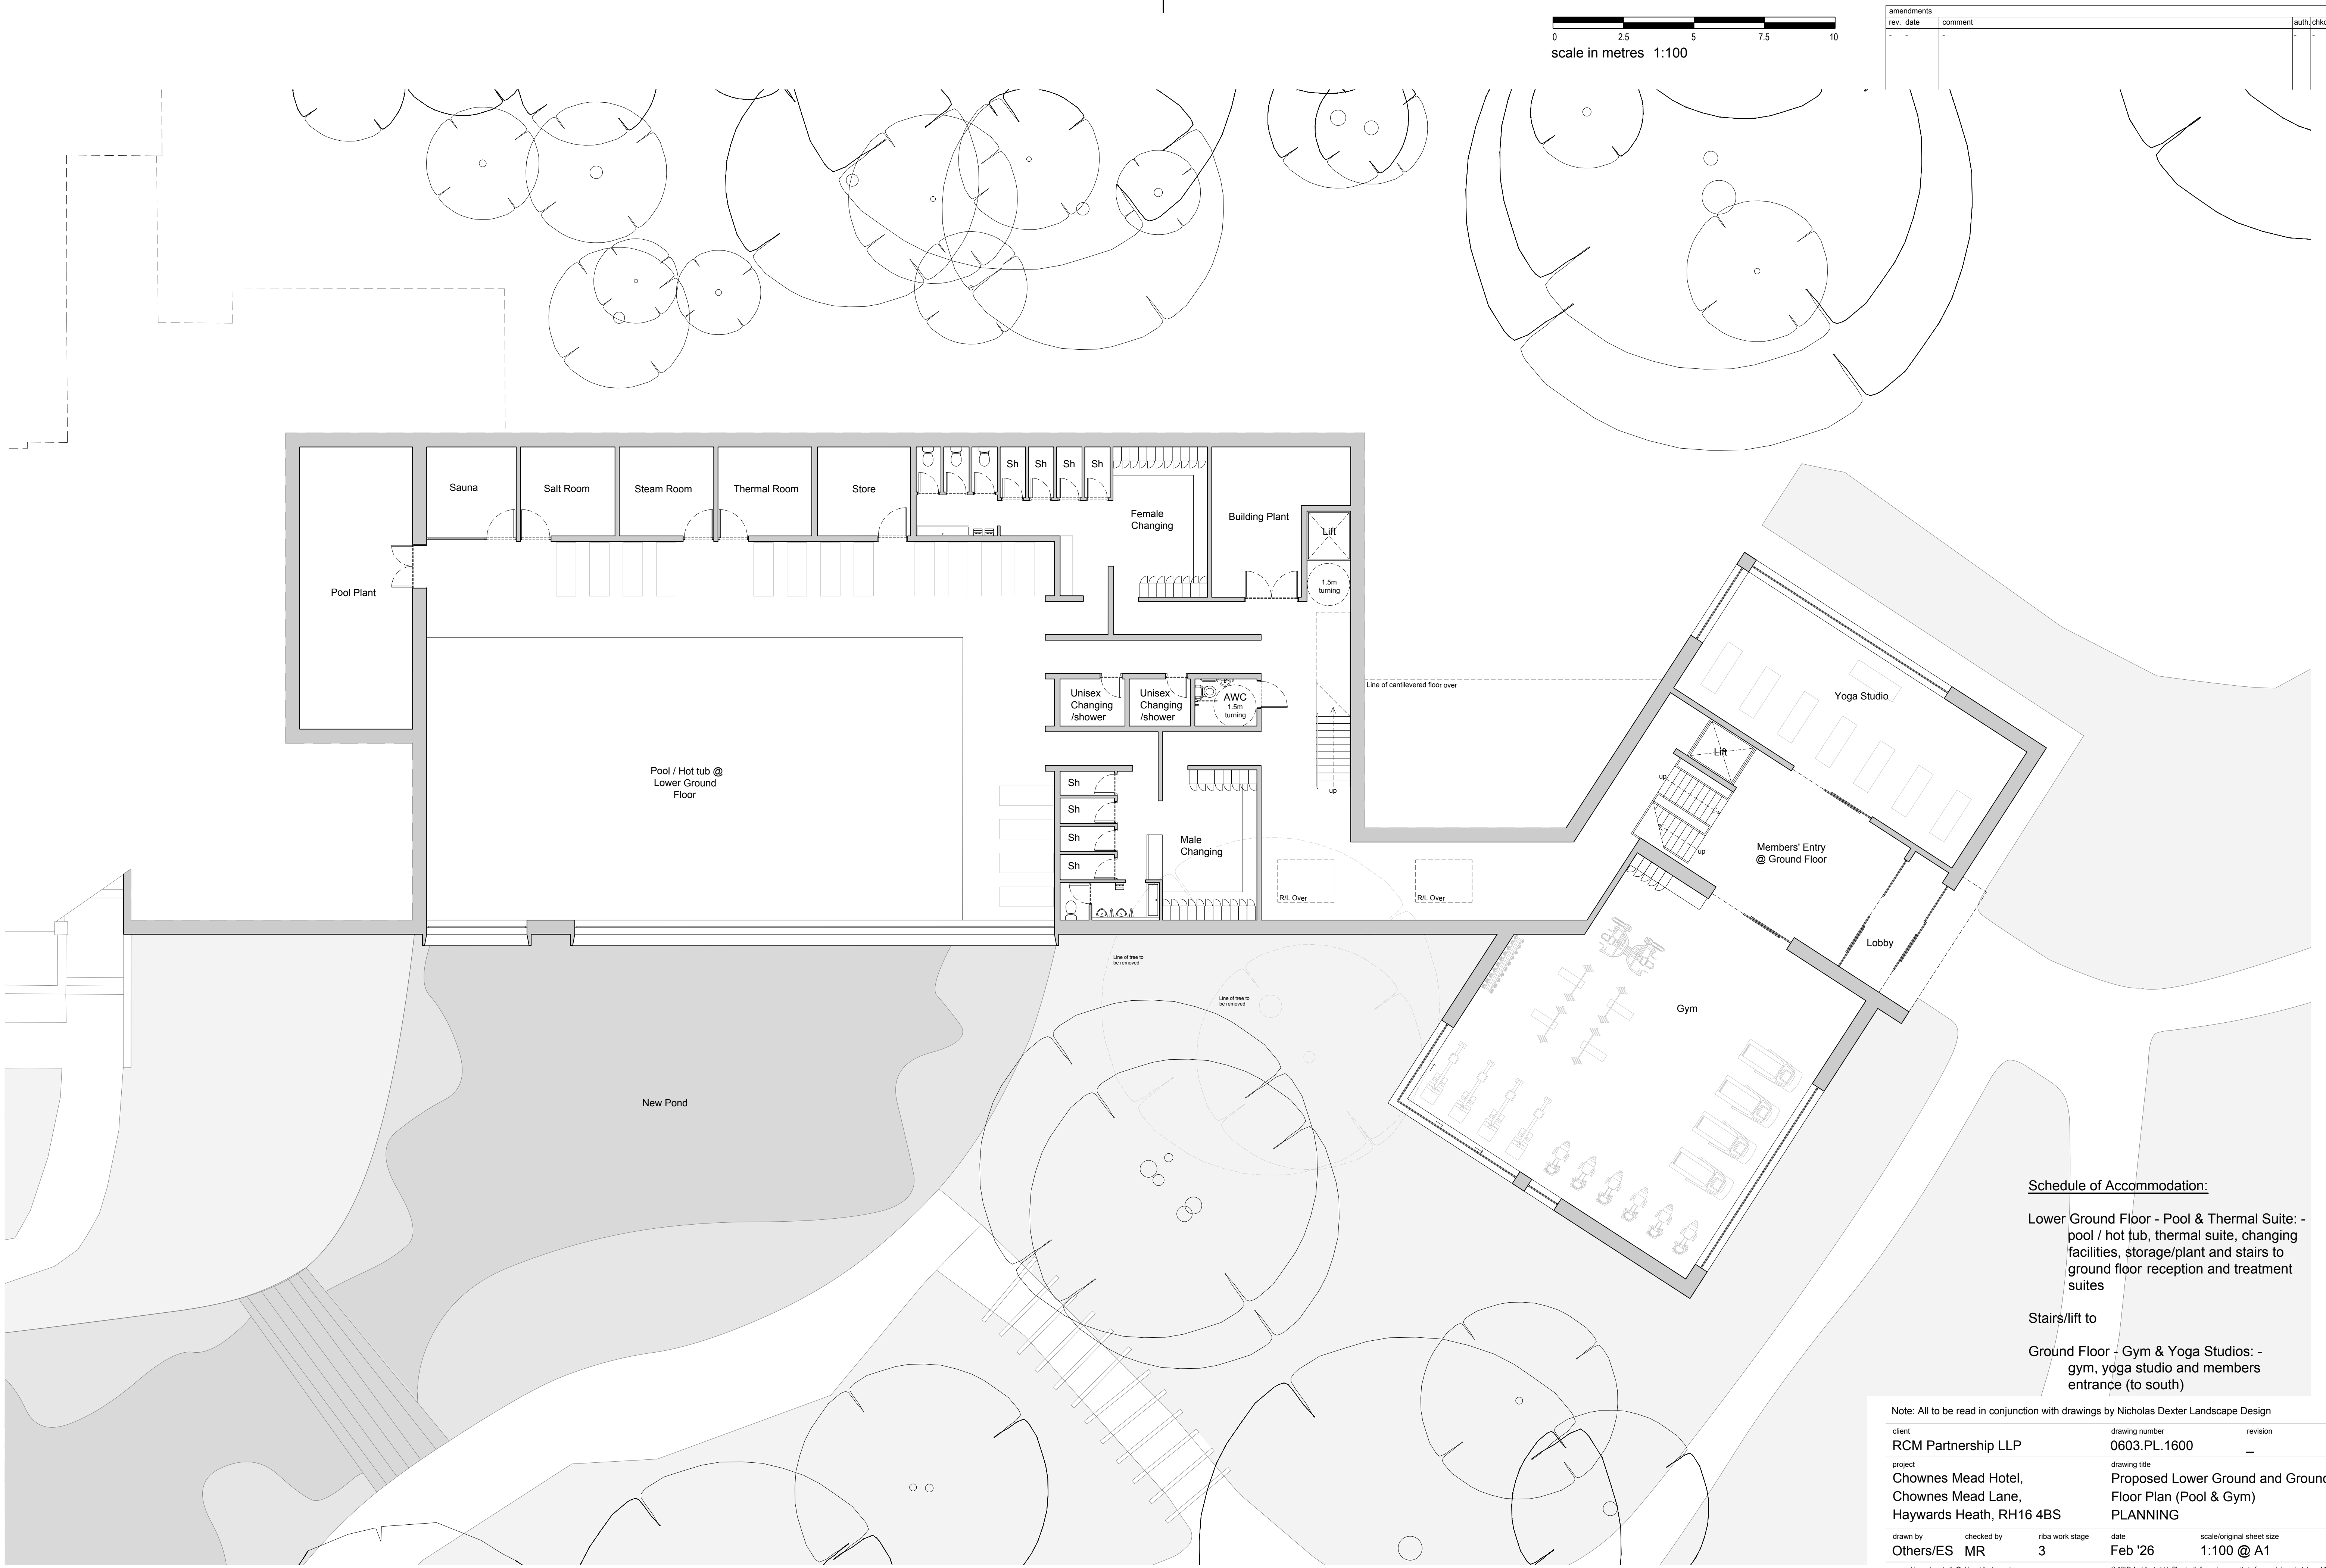

Proposed Lower Ground Floor Pool and Ground Floor Gym Plan 1:100


Schedule of Accommodation:

Lower Ground Floor - Pool & Thermal Suite: - pool / hot tub, thermal suite, changing facilities, storage/plant and stairs to ground floor reception and treatment suites

Stairs/lift to

Ground Floor - Gym & Yoga Studios: - gym, yoga studio and members entrance (to south)

Note: All to be read in conjunction with drawings by Nicholas Dexter Landscape Design				
client	RCM Partnership LLP	drawing number	0603.PL.1600	revision
project	Chownes Mead Hotel, Chownes Mead Lane, Haywards Heath, RH16 4BS	drawing title	Proposed Lower Ground and Ground Floor Plan (Pool & Gym) PLANNING	
drawn by	Others/ES	checked by	MR	riba work stage
				3
				date
				Feb '26
				scale/original sheet size
				1:100 @ A1
www.abir.co.uk studio@abirarchitects.co.uk		© ABIR Architects Ltd. Check all dimensions on site before work is undertaken. All goods, materials and workmanship to conform with current building regulations, BSS and COPs.		
Unit 1, Bala House, St John's Road, Hove, BN3 2FX, United Kingdom				
Hove +44 (0)1273 724 384				
Company No 06877117 VAT No 971 4147 17				

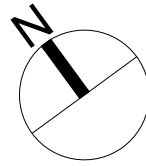

ABIR Architects

RIBA
Chartered Practice