




amendments			auth	chkd
rev.	date	comment		
-	-	-	-	-

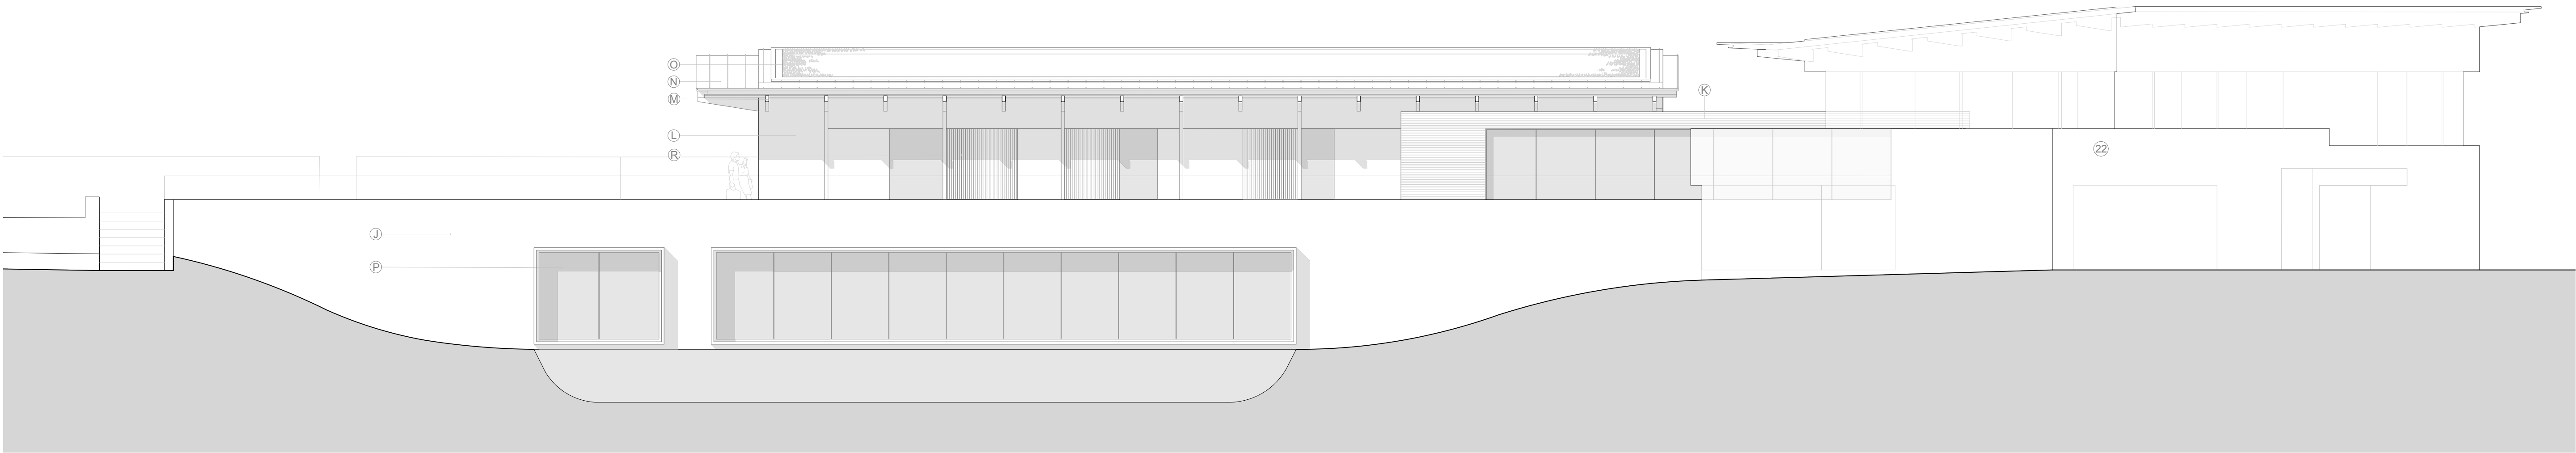


Proposed South West Elevation (I-I) (Pool & Treatment Suites)

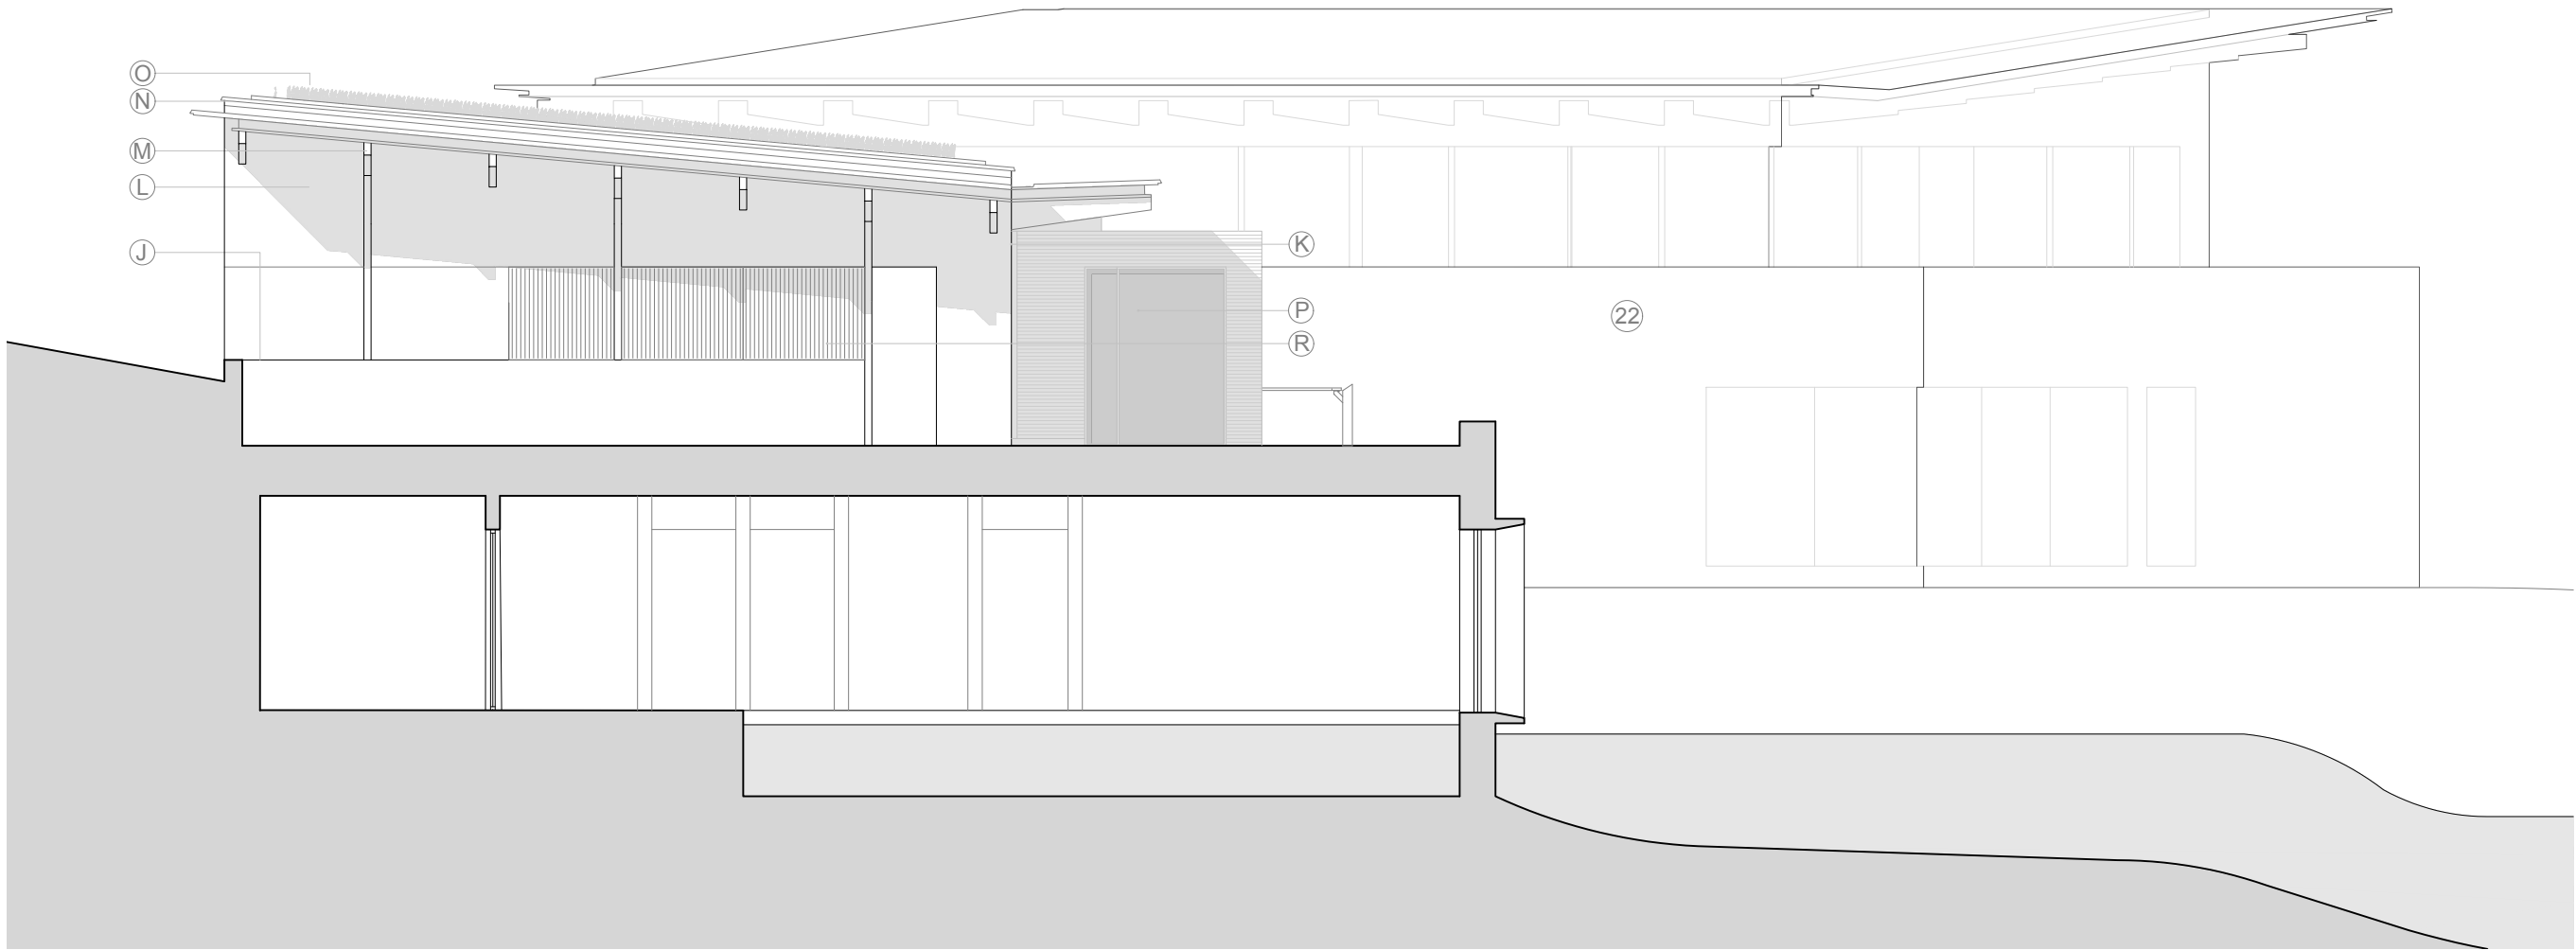


Proposed North West Elevation (J-J) (Cocktail Bar, Pool & Treatment Suites)

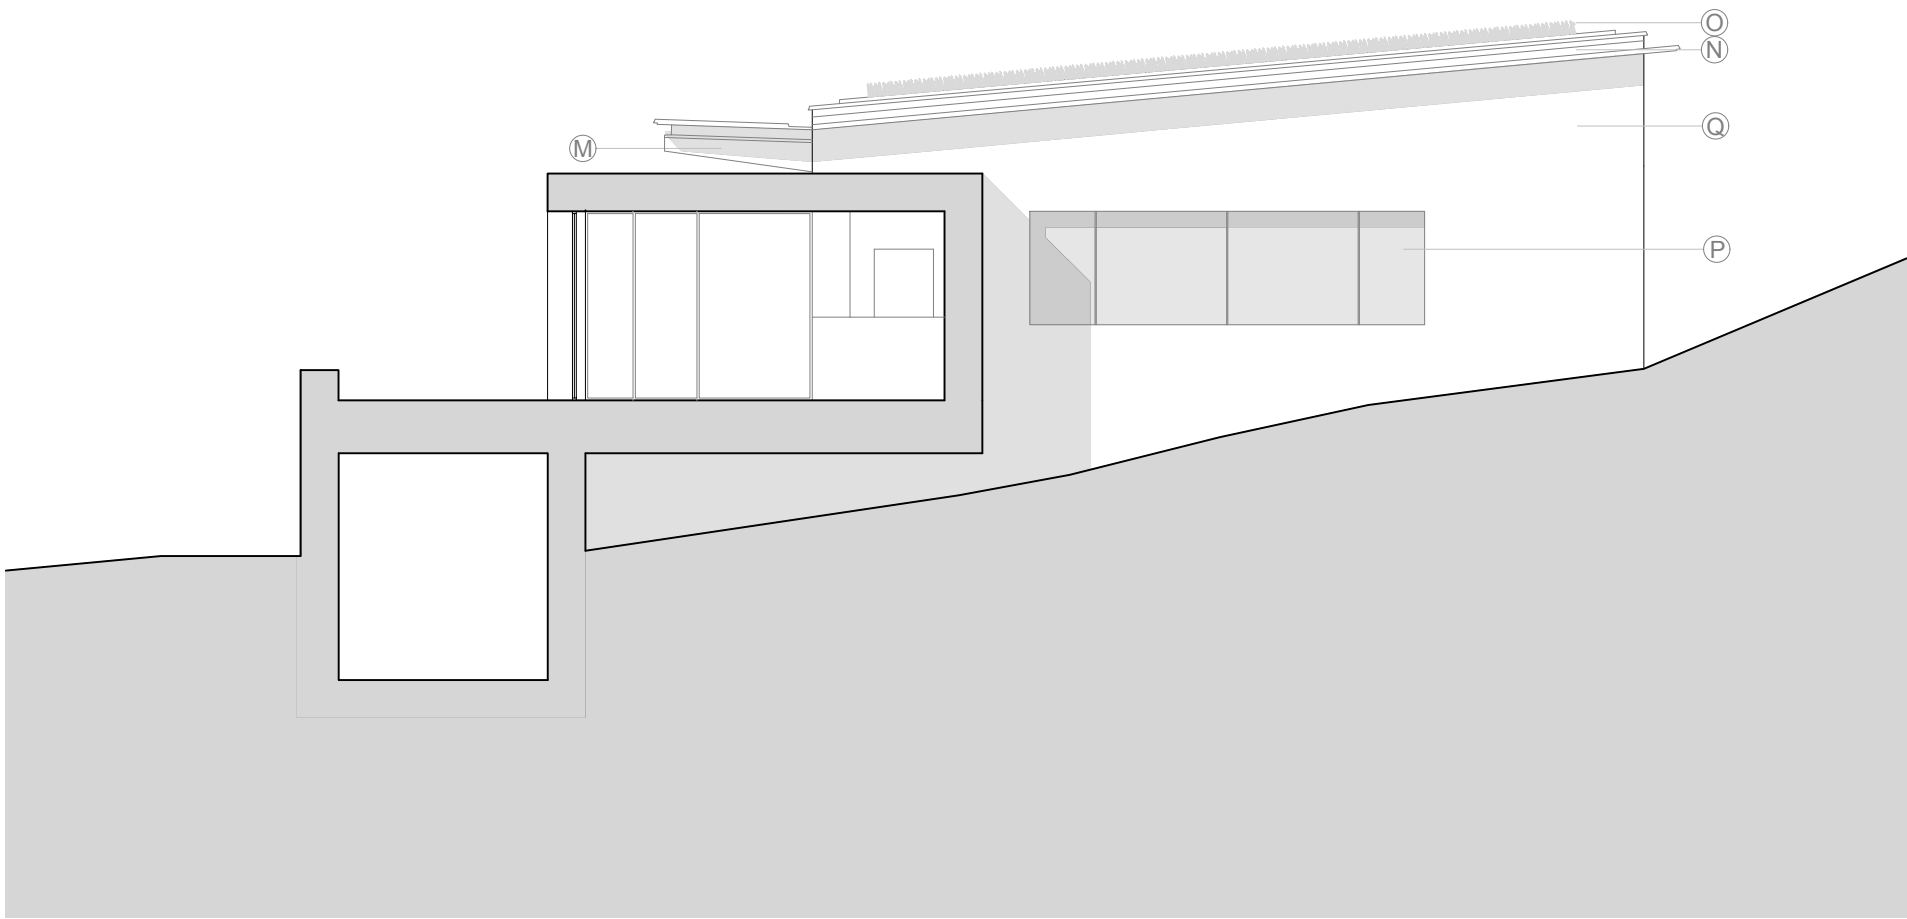

Proposed South East Elevation (K-K) (Link Lobby & Treatment Suites)

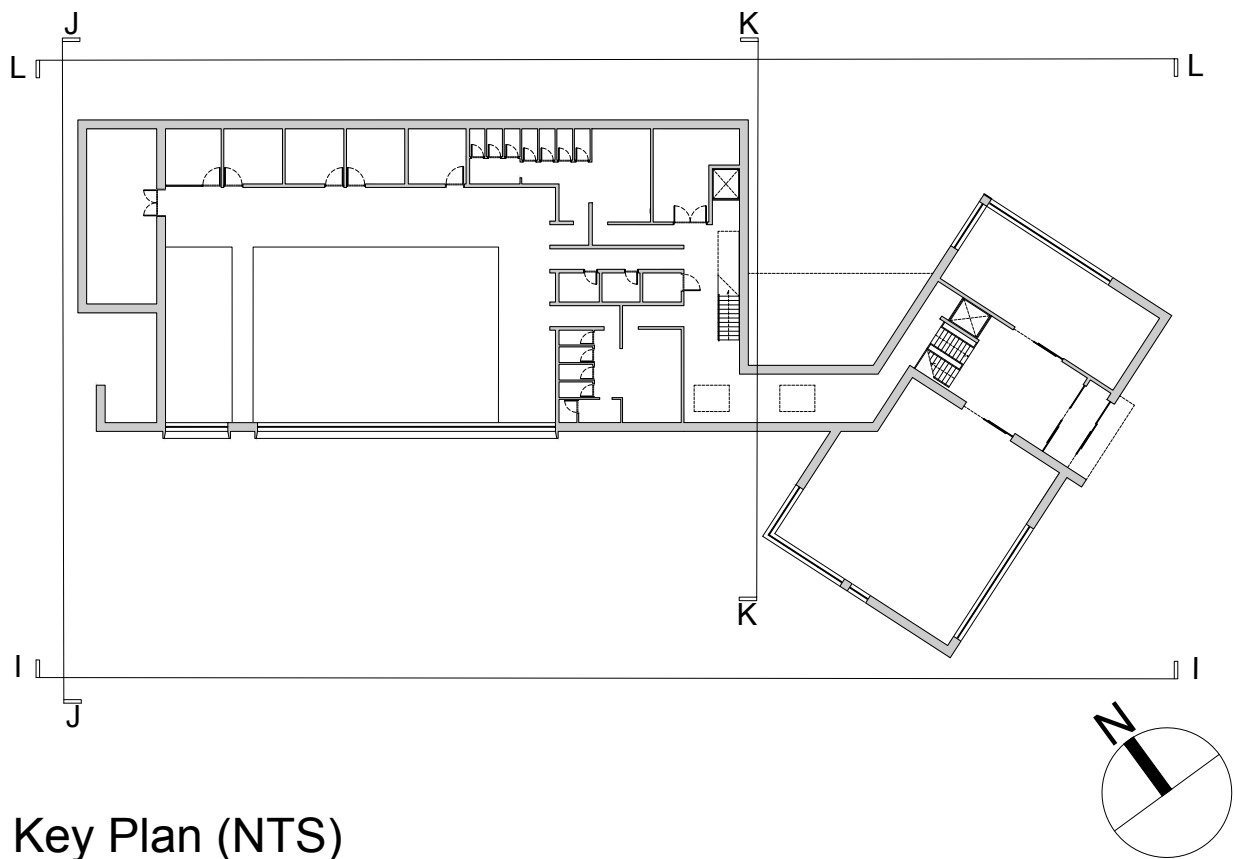

Key Plan (NTS)

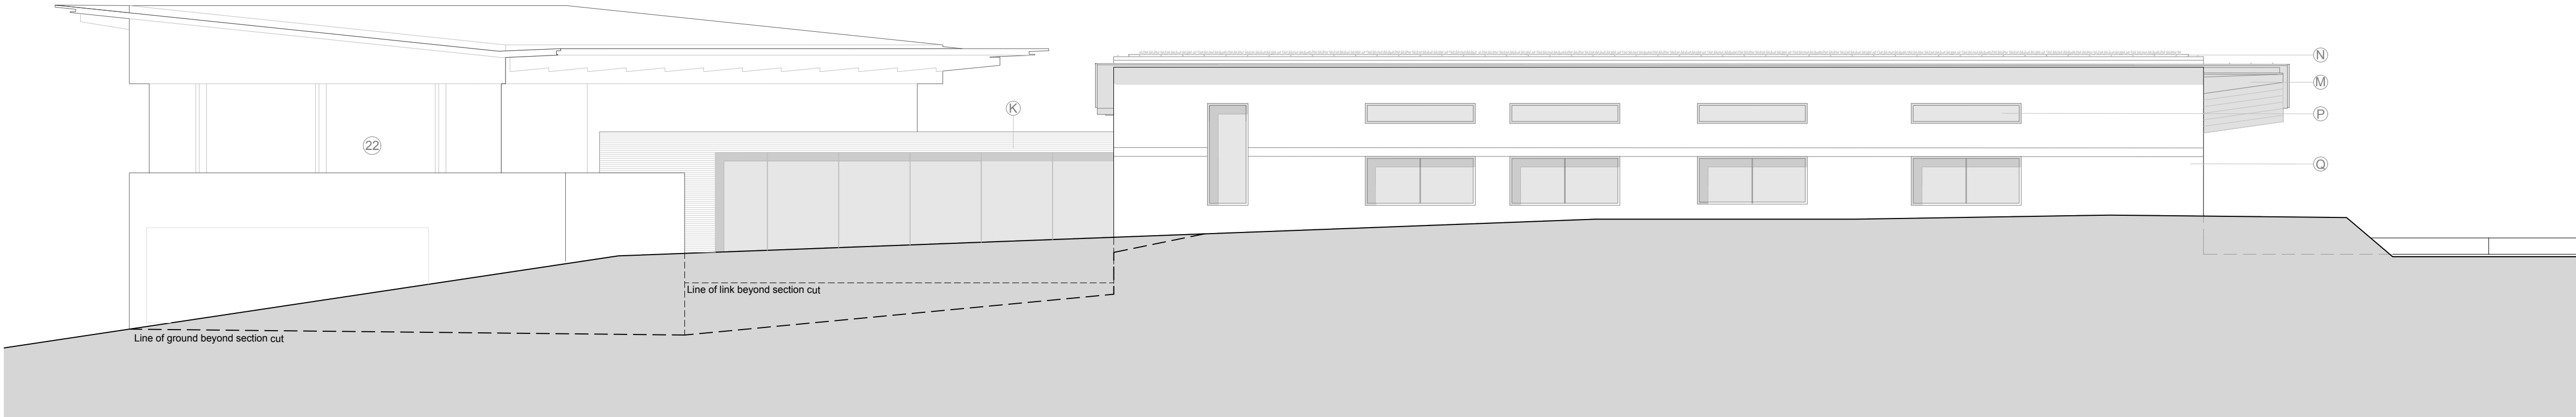

Proposed North East Elevation (L-L) (Link Lobby & Treatment Suites)

- MATERIAL KEY**
- ① Wealden Water Weathered coursed sandstone with 5mm flush lime mortar joints
 - ⊗ Corten steel
 - ⊗ Natural sweet chestnut finger jointed horizontal and vertical open jointed timber rainscreen
 - ⊗ Timber glulam structure
 - ⊗ Natural standing seam zinc roof
 - ⊗ Intensive planted flat roof
 - ⊗ Powder coated aluminium windows and doors with corten steel surround to pool/hot tub windows
 - ⊗ Buff/grey mix facing brickwork to match existing
 - ⊗ Timber louvre screens with p.c steel frame
 - ⊗ Gym & Members Lounge ghosted (refer to drawing 0603.PL.1603 for elevations)

client	RCM Partnership LLP	drawing number	0603.PL.1603	revision	—
project	Chownes Mead Hotel, Chownes Mead Lane, Haywards Heath, RH16 4BS	drawing title	Proposed Elevations Pool & Treatment Suites PLANNING		
drawn by	Others/ES	checked by	MR	riba work stage	3
				date	Feb '26
				scale/original sheet size	1:100 @ A1
www.abir.co.uk · studio@abirarchitects.co.uk Unit 1, Beta House, St John's Road, Hove, BN3 2FX, United Kingdom Hove +44 (0)1273 724 384 Company No 06877117 · VAT No 971 4147 17			© ABIR Architects Ltd. Check all dimensions on site before work is undertaken. All goods, materials and workmanship to conform with current building regulations, BSS and COP's.		