



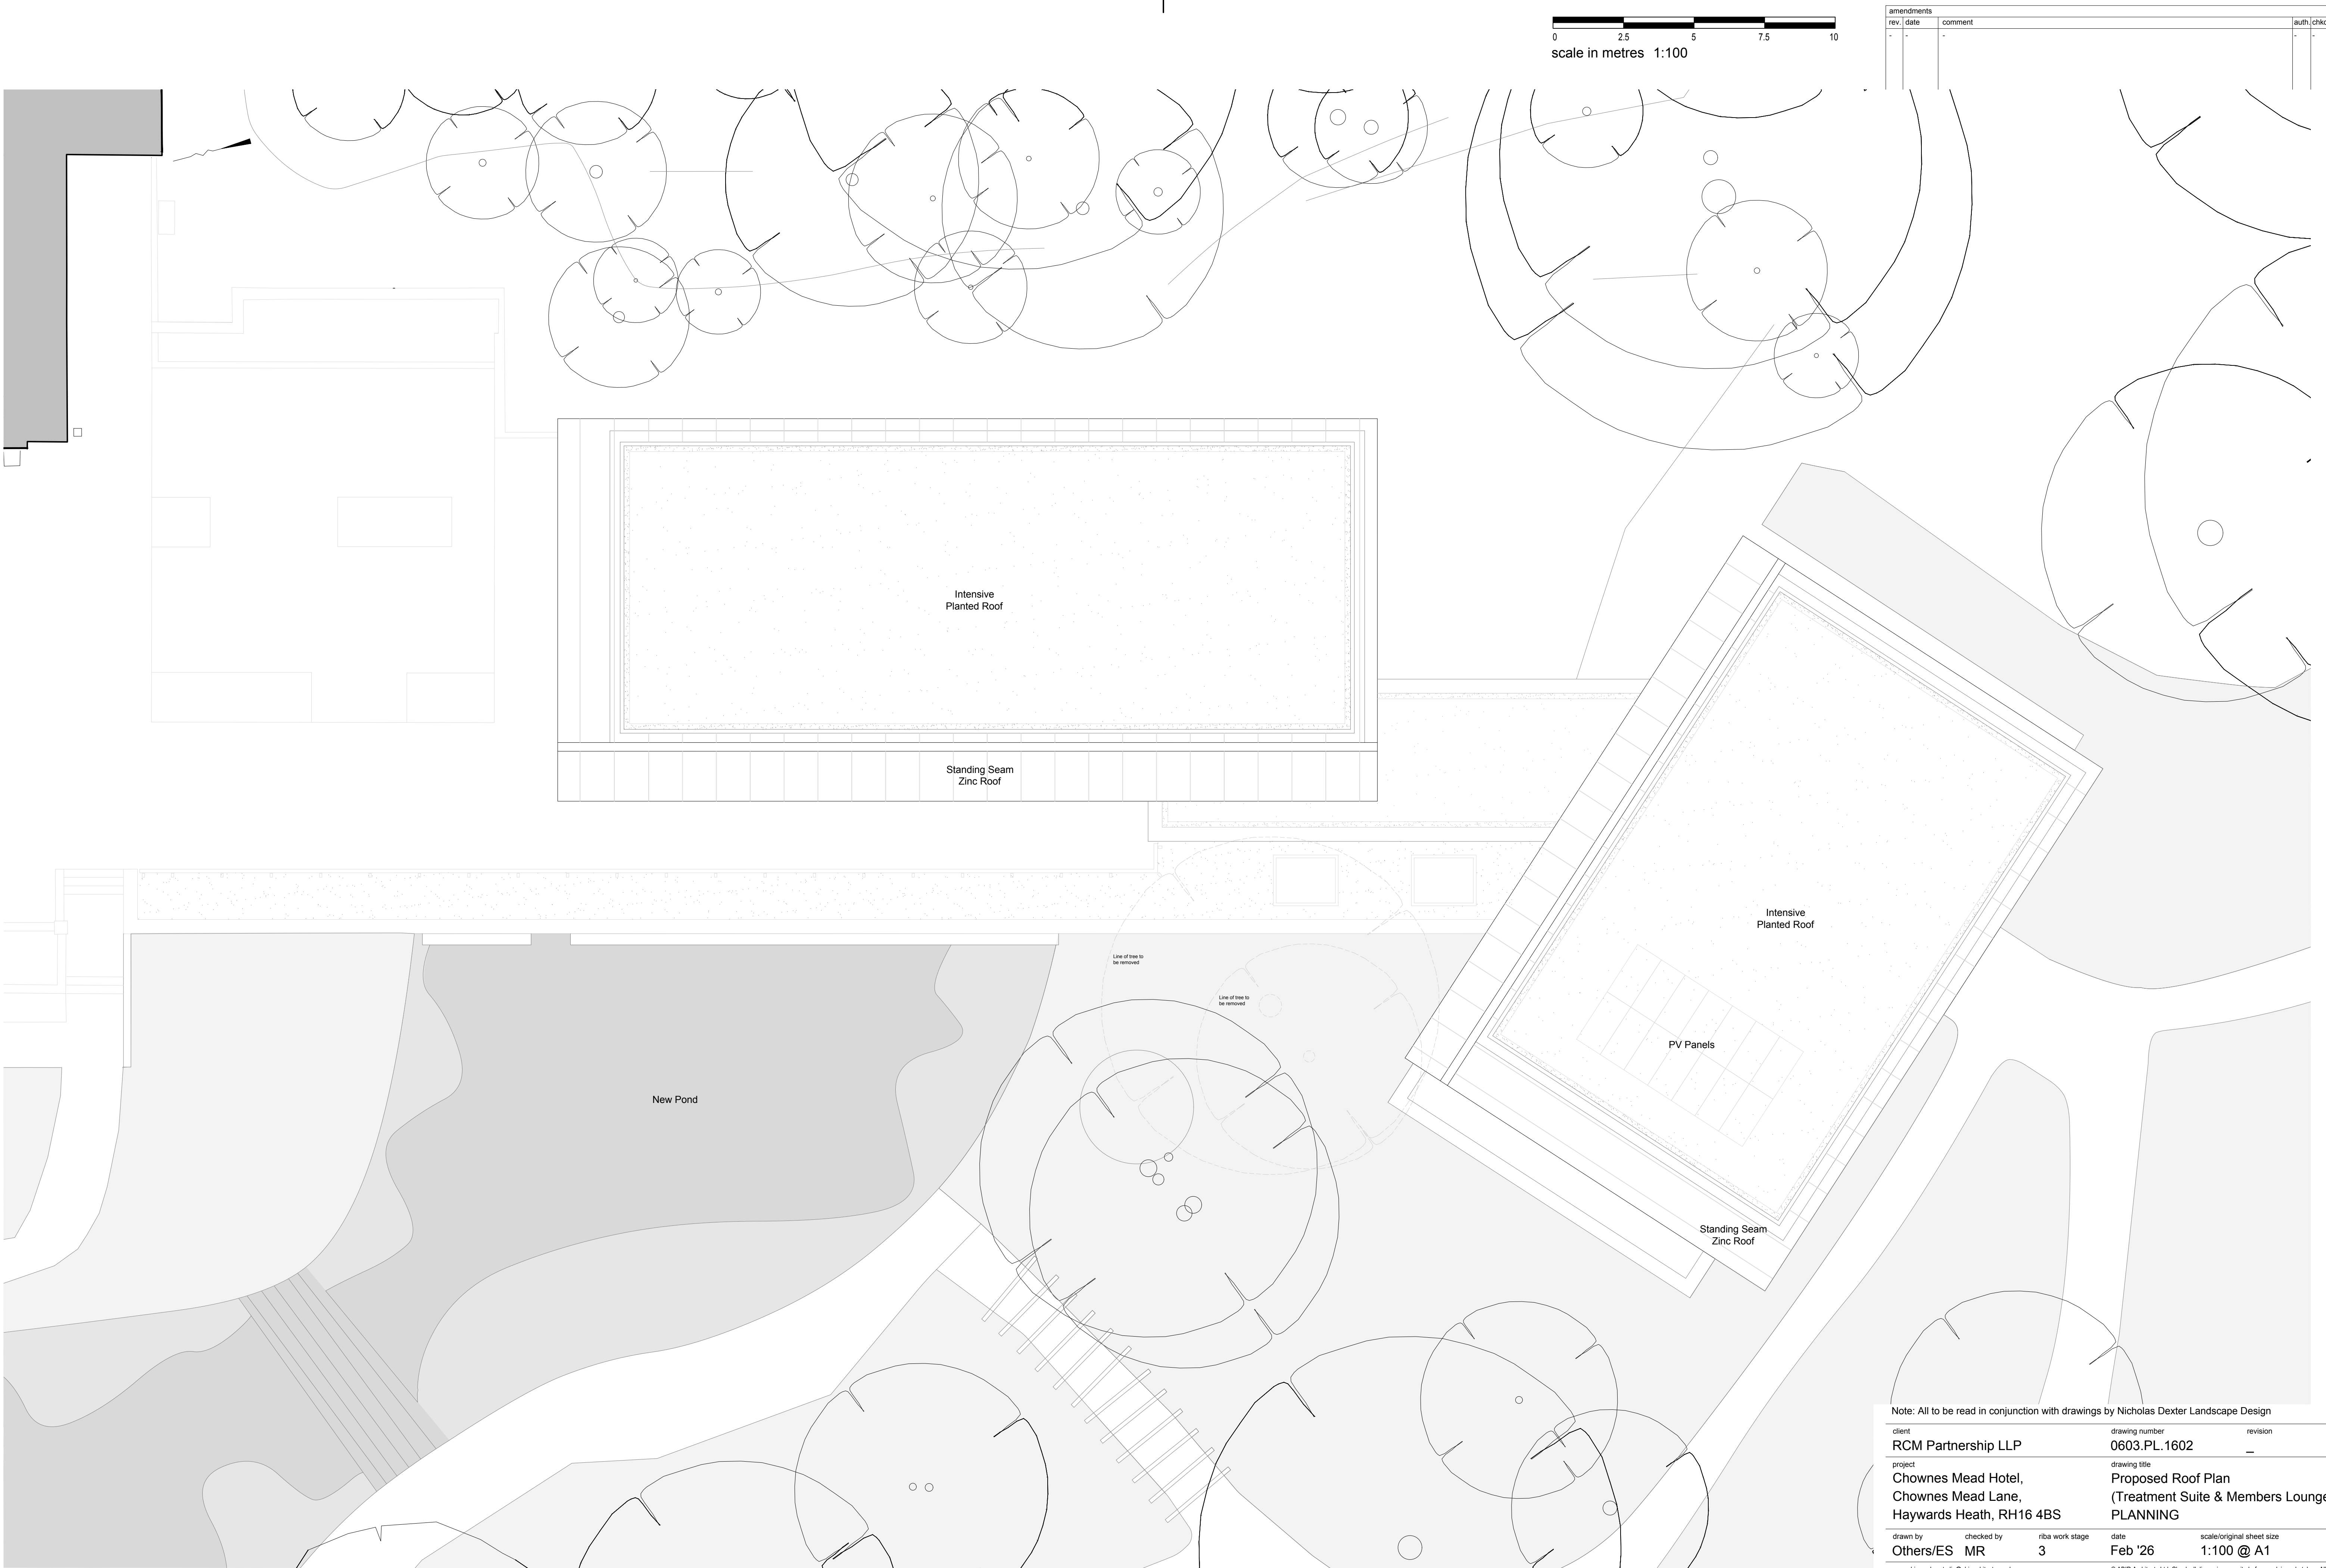

Proposed Roof Plan for Treatment Suites and Members Lounge 1:100

Note: All to be read in conjunction with drawings by Nicholas Dexter Landscape Design				
client	drawing number		revision	
RCM Partnership LLP	0603.PL.1602		—	
project	drawing title			
Chownes Mead Hotel, Chownes Mead Lane, Haywards Heath, RH16 4BS	Proposed Roof Plan (Treatment Suite & Members Lounge) PLANNING			
drawn by	checked by	riba work stage	date	scale/original sheet size
Others/ES	MR	3	Feb '26	1:100 @ A1
www.abir.co.uk studio@abirarchitects.co.uk Unit 1, Beta House, St John's Road, Hove, BN2 2FX, United Kingdom Hove +44 (0)1273 724 384 Company No 06877117 VAT No 971 4147 17			© ABIR Architects Ltd. Check all dimensions on site before work is undertaken. All goods, materials and workmanship to conform with current building regulations, BSS and COP's.	

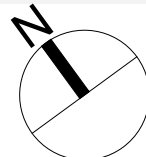

ABIR Architects

RIBA
Chartered Practice