


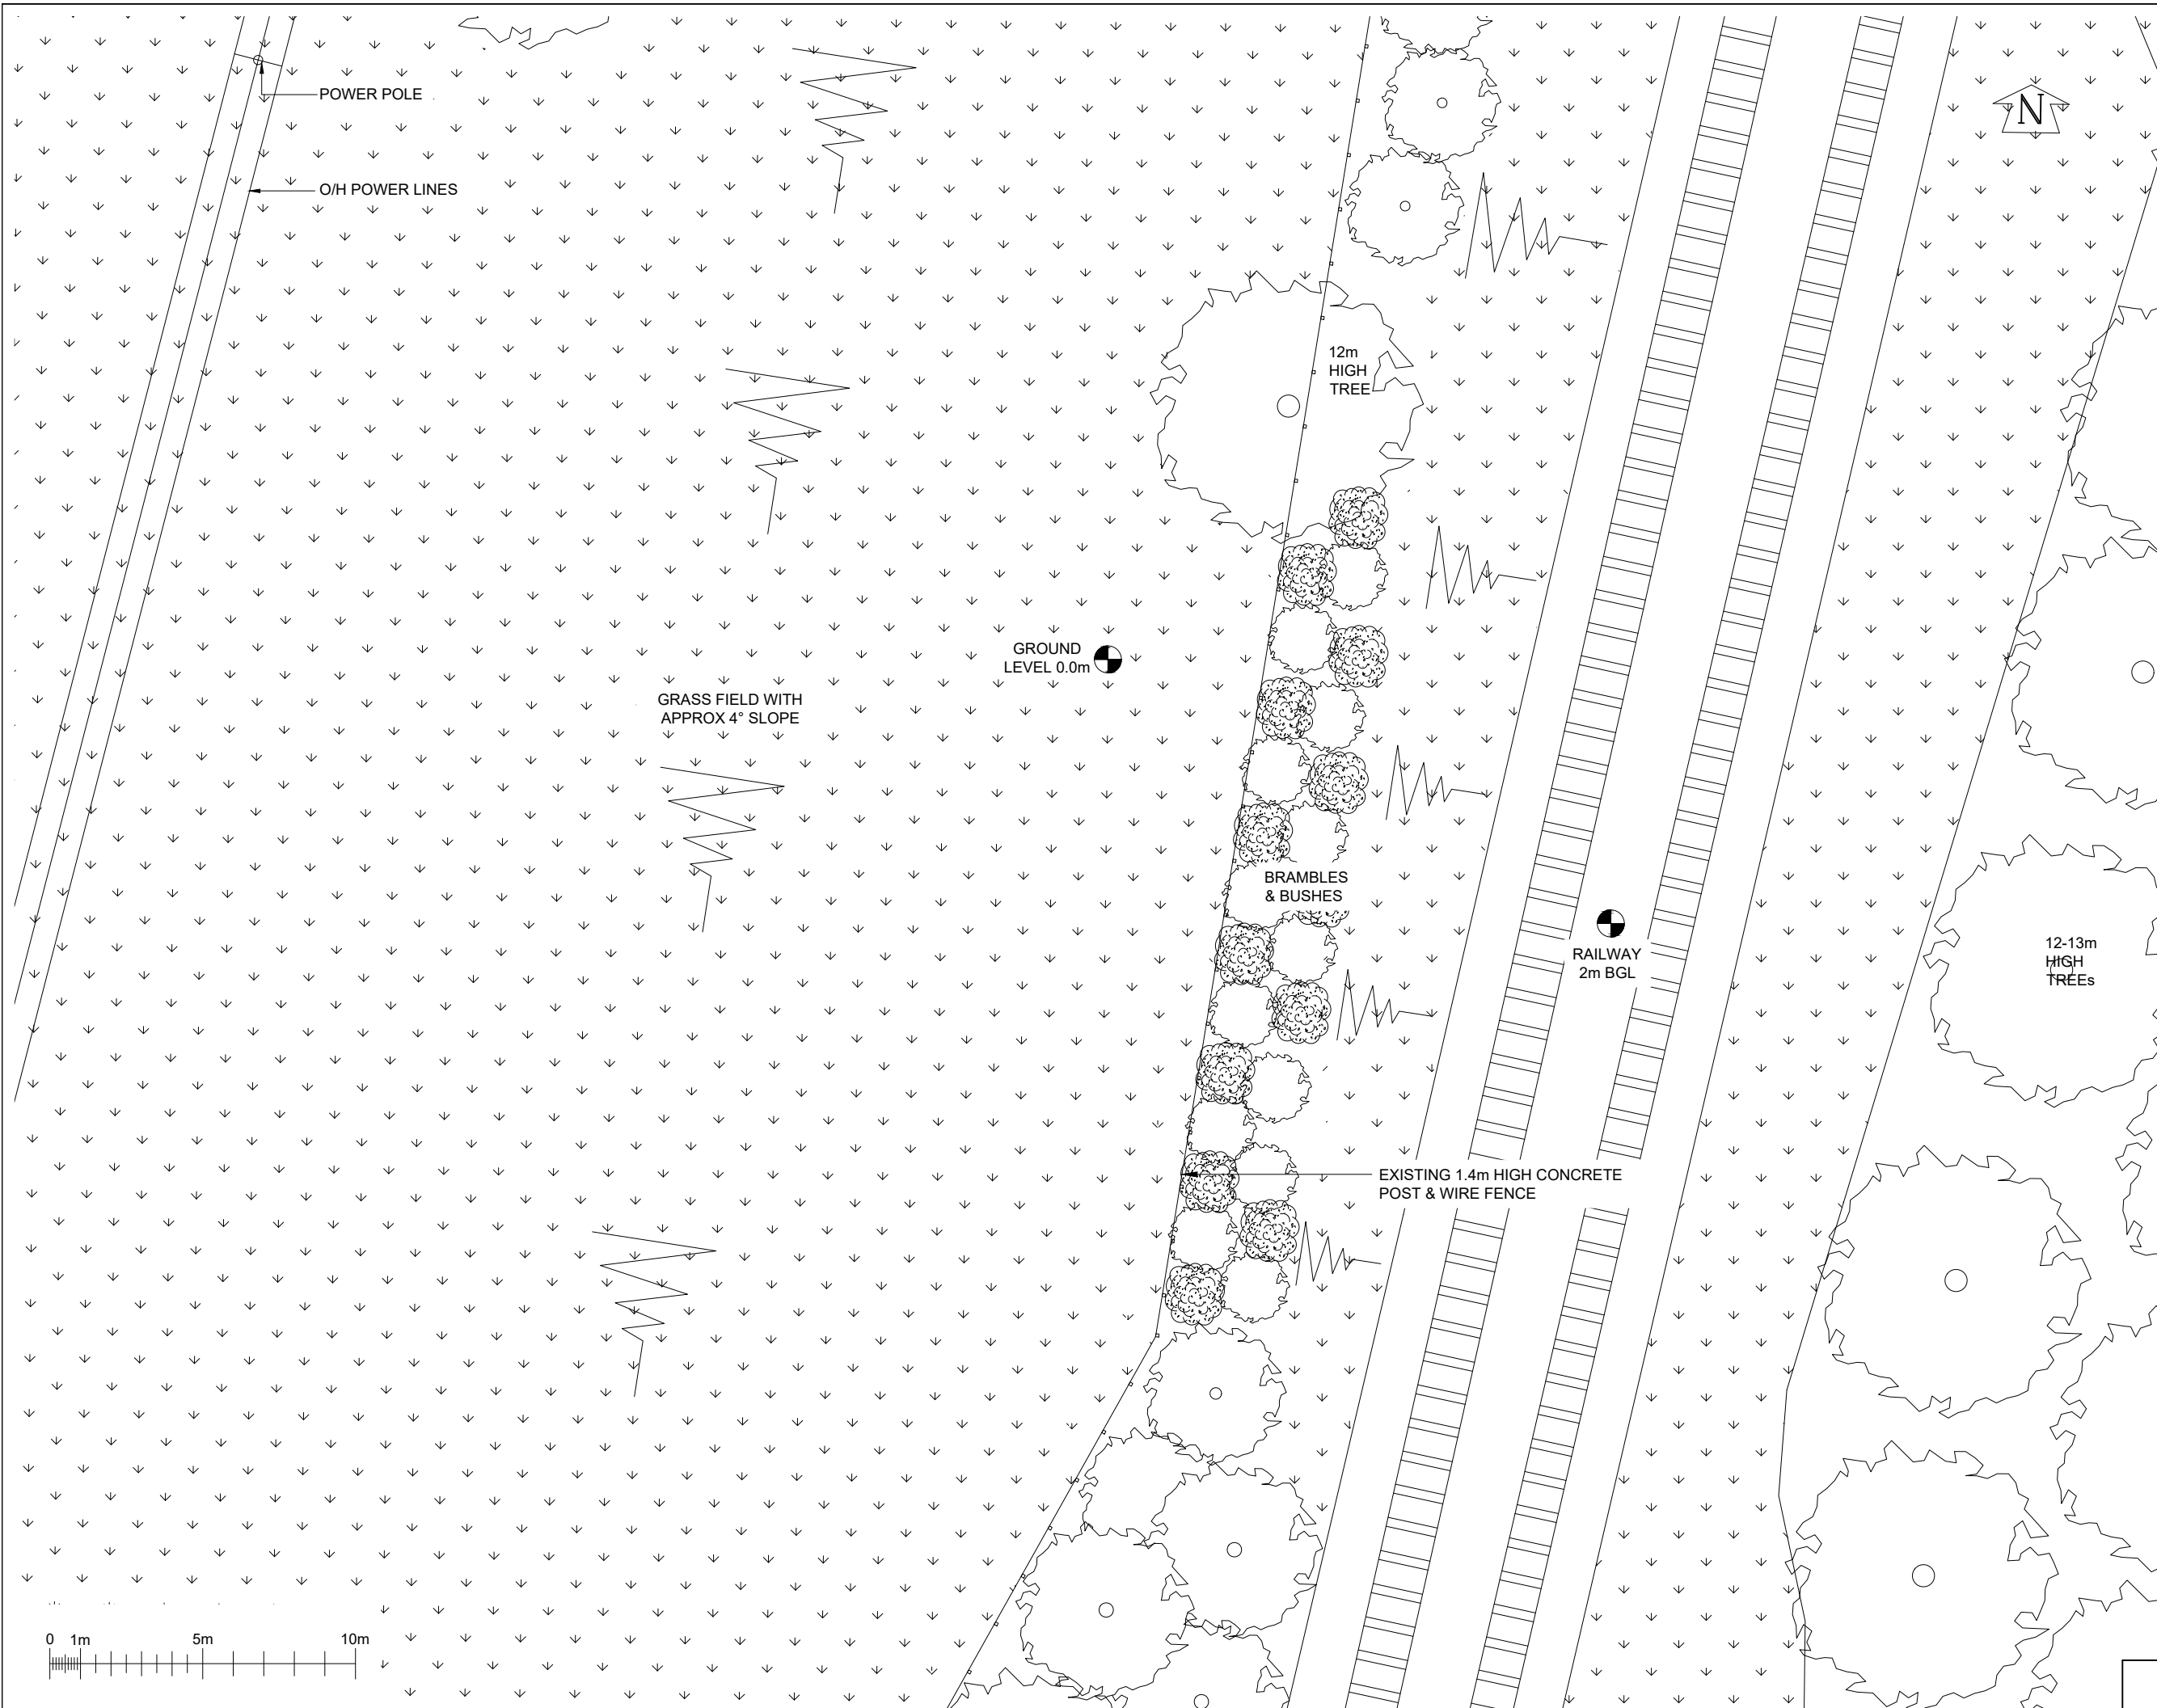

©2020 Cellnex  
All rights reserved. No part of this publication may be reproduced, stored in a retrieval system or transmitted in any form or by any means (Electronic, Mechanical, Photocopying, Recording or otherwise), without the prior written consent of the Company.

**NOTES**

**UNDERGROUND SERVICES**  
UNDERGROUND SERVICES ARE INDICATIVE ONLY. POSITIONS SHOULD BE CONFIRMED ON SITE PRIOR TO ANY DEVELOPMENT

DRAINAGE  
DUCTS  
FEEDERS  
GAS  
LIGHTNING PROTECTION - EARTHING

POWER  
SERVICES UNKNOWN  
TELECOMS  
WATER

**ACCESS ARRANGEMENTS**  
KEYS:-

ARQIVA GATE KEY  
B KEY  
C KEY  
LEGGE KEY

SURVEY REQUIRED TO CONFIRM ACCESS KEYS FOR REMAINING ROOMS AND SITE ENTRANCE

|          |                                       |          |         |
|----------|---------------------------------------|----------|---------|
| CELL No. |                                       | S5_11e   |         |
|          |                                       |          |         |
| 4        | COL.MOD.UK.0002684<br>BNG REMOVED     | 06/05/25 | CIR     |
| 3        | COL.MOD.UK.0002684<br>PLANNING AMENDS | 31/10/24 | CIR     |
| 2        | COL.MOD.UK.0002684<br>COMPOUND MOVED  | 23/03/23 | RST     |
| 1        | PLANNING                              | 27/04/22 | RTL     |
| ISS      | REVISION                              | DATE     | DRN APP |

**cellnex**  
driving telecom connectivity

CELLNEX UK  
R+, 4TH FLOOR, 2 BLA GRAVE STREET, READING, RG1 1AZ  
Tel. 020 4526 8553

SITE No **S5-11**  
**LAND ADJACENT TO ROCKY LANE**  
**ARABLE FIELD ADJACENT TO ROCKY LANE**  
**SANDROCKS**  
**ANSTY AND STAPLEFIELD**  
**RH16 4TW**

|                                |                |          |
|--------------------------------|----------------|----------|
| NGR                            | TQ 32514 22168 |          |
| OS GRID                        | 532514 122168  |          |
| TITLE<br>SITE PLAN<br>EXISTING |                |          |
| SCALE 1:200                    |                |          |
| DRAWN                          | GV             | 31/03/22 |
| APPROVED                       | CIR            | 06/05/25 |

DRG No. Sheet 1 of 1 Rev

**S5-11-00-000-MD004** **4**