






REAR ELEVATION - AS PROPOSED
SCALE @ 1:50 ON AN A1 SHEET

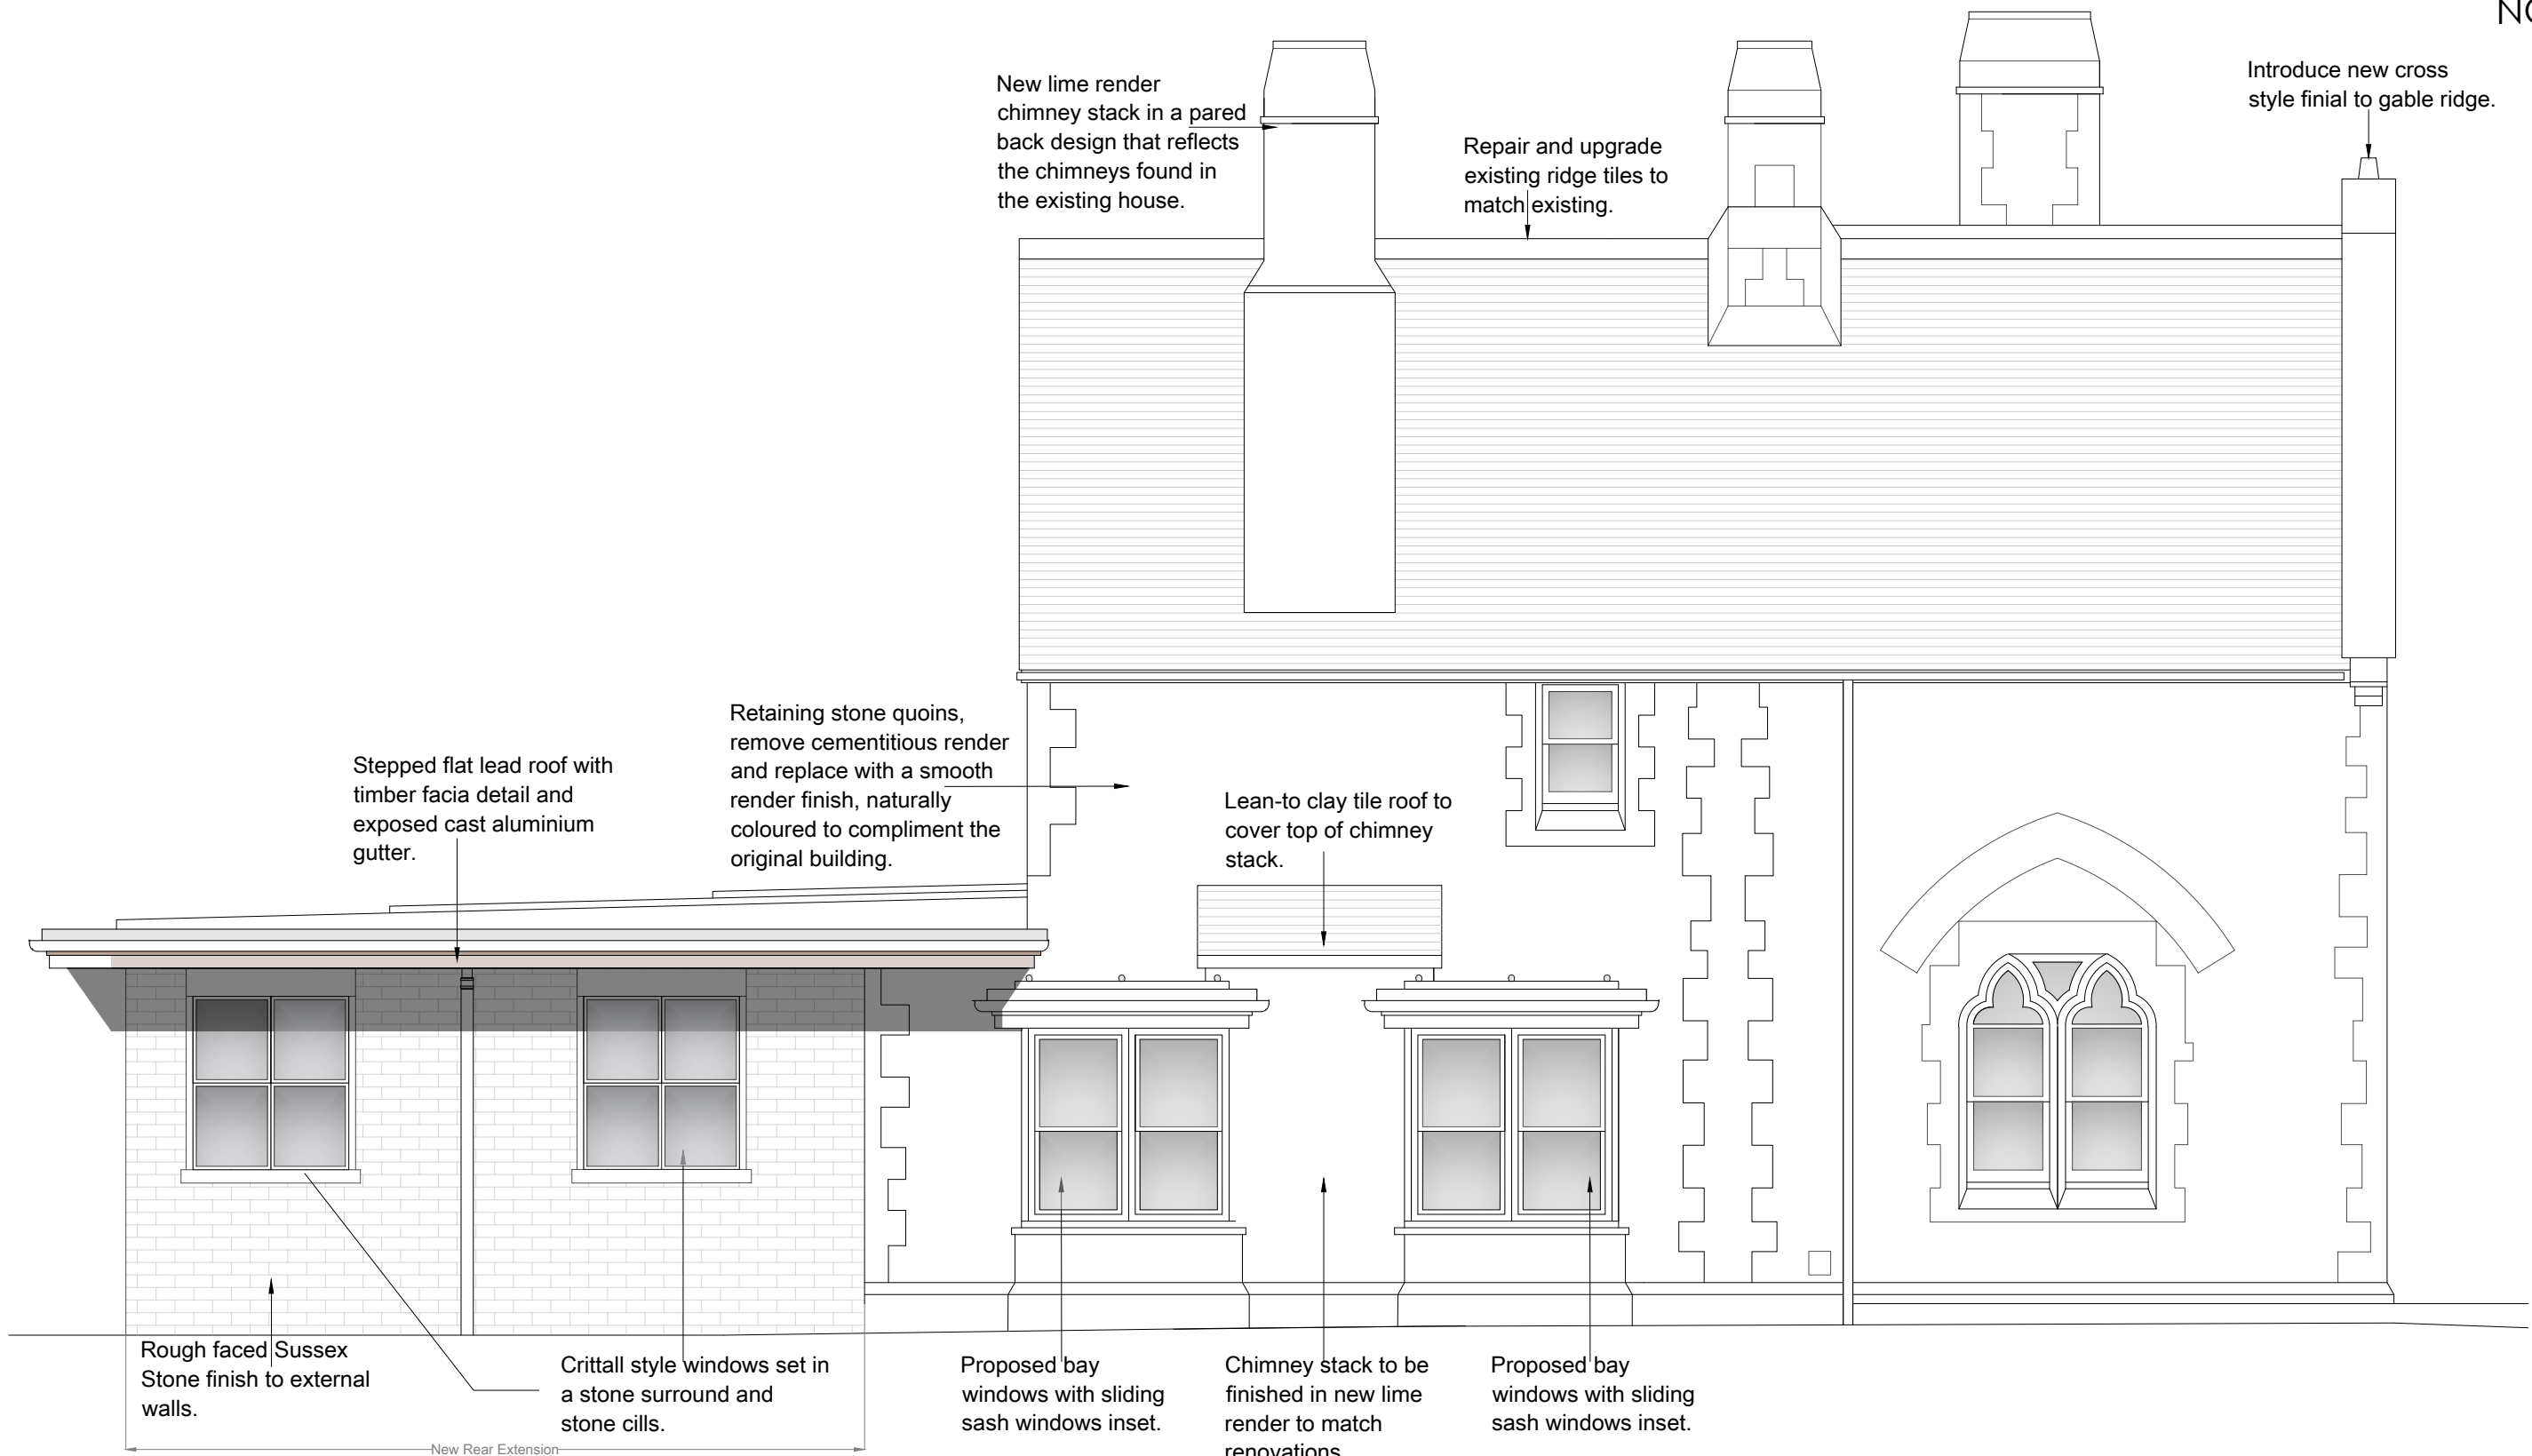

WEST ELEVATION - AS PROPOSED
SCALE @ 1:50 ON AN A1 SHEET

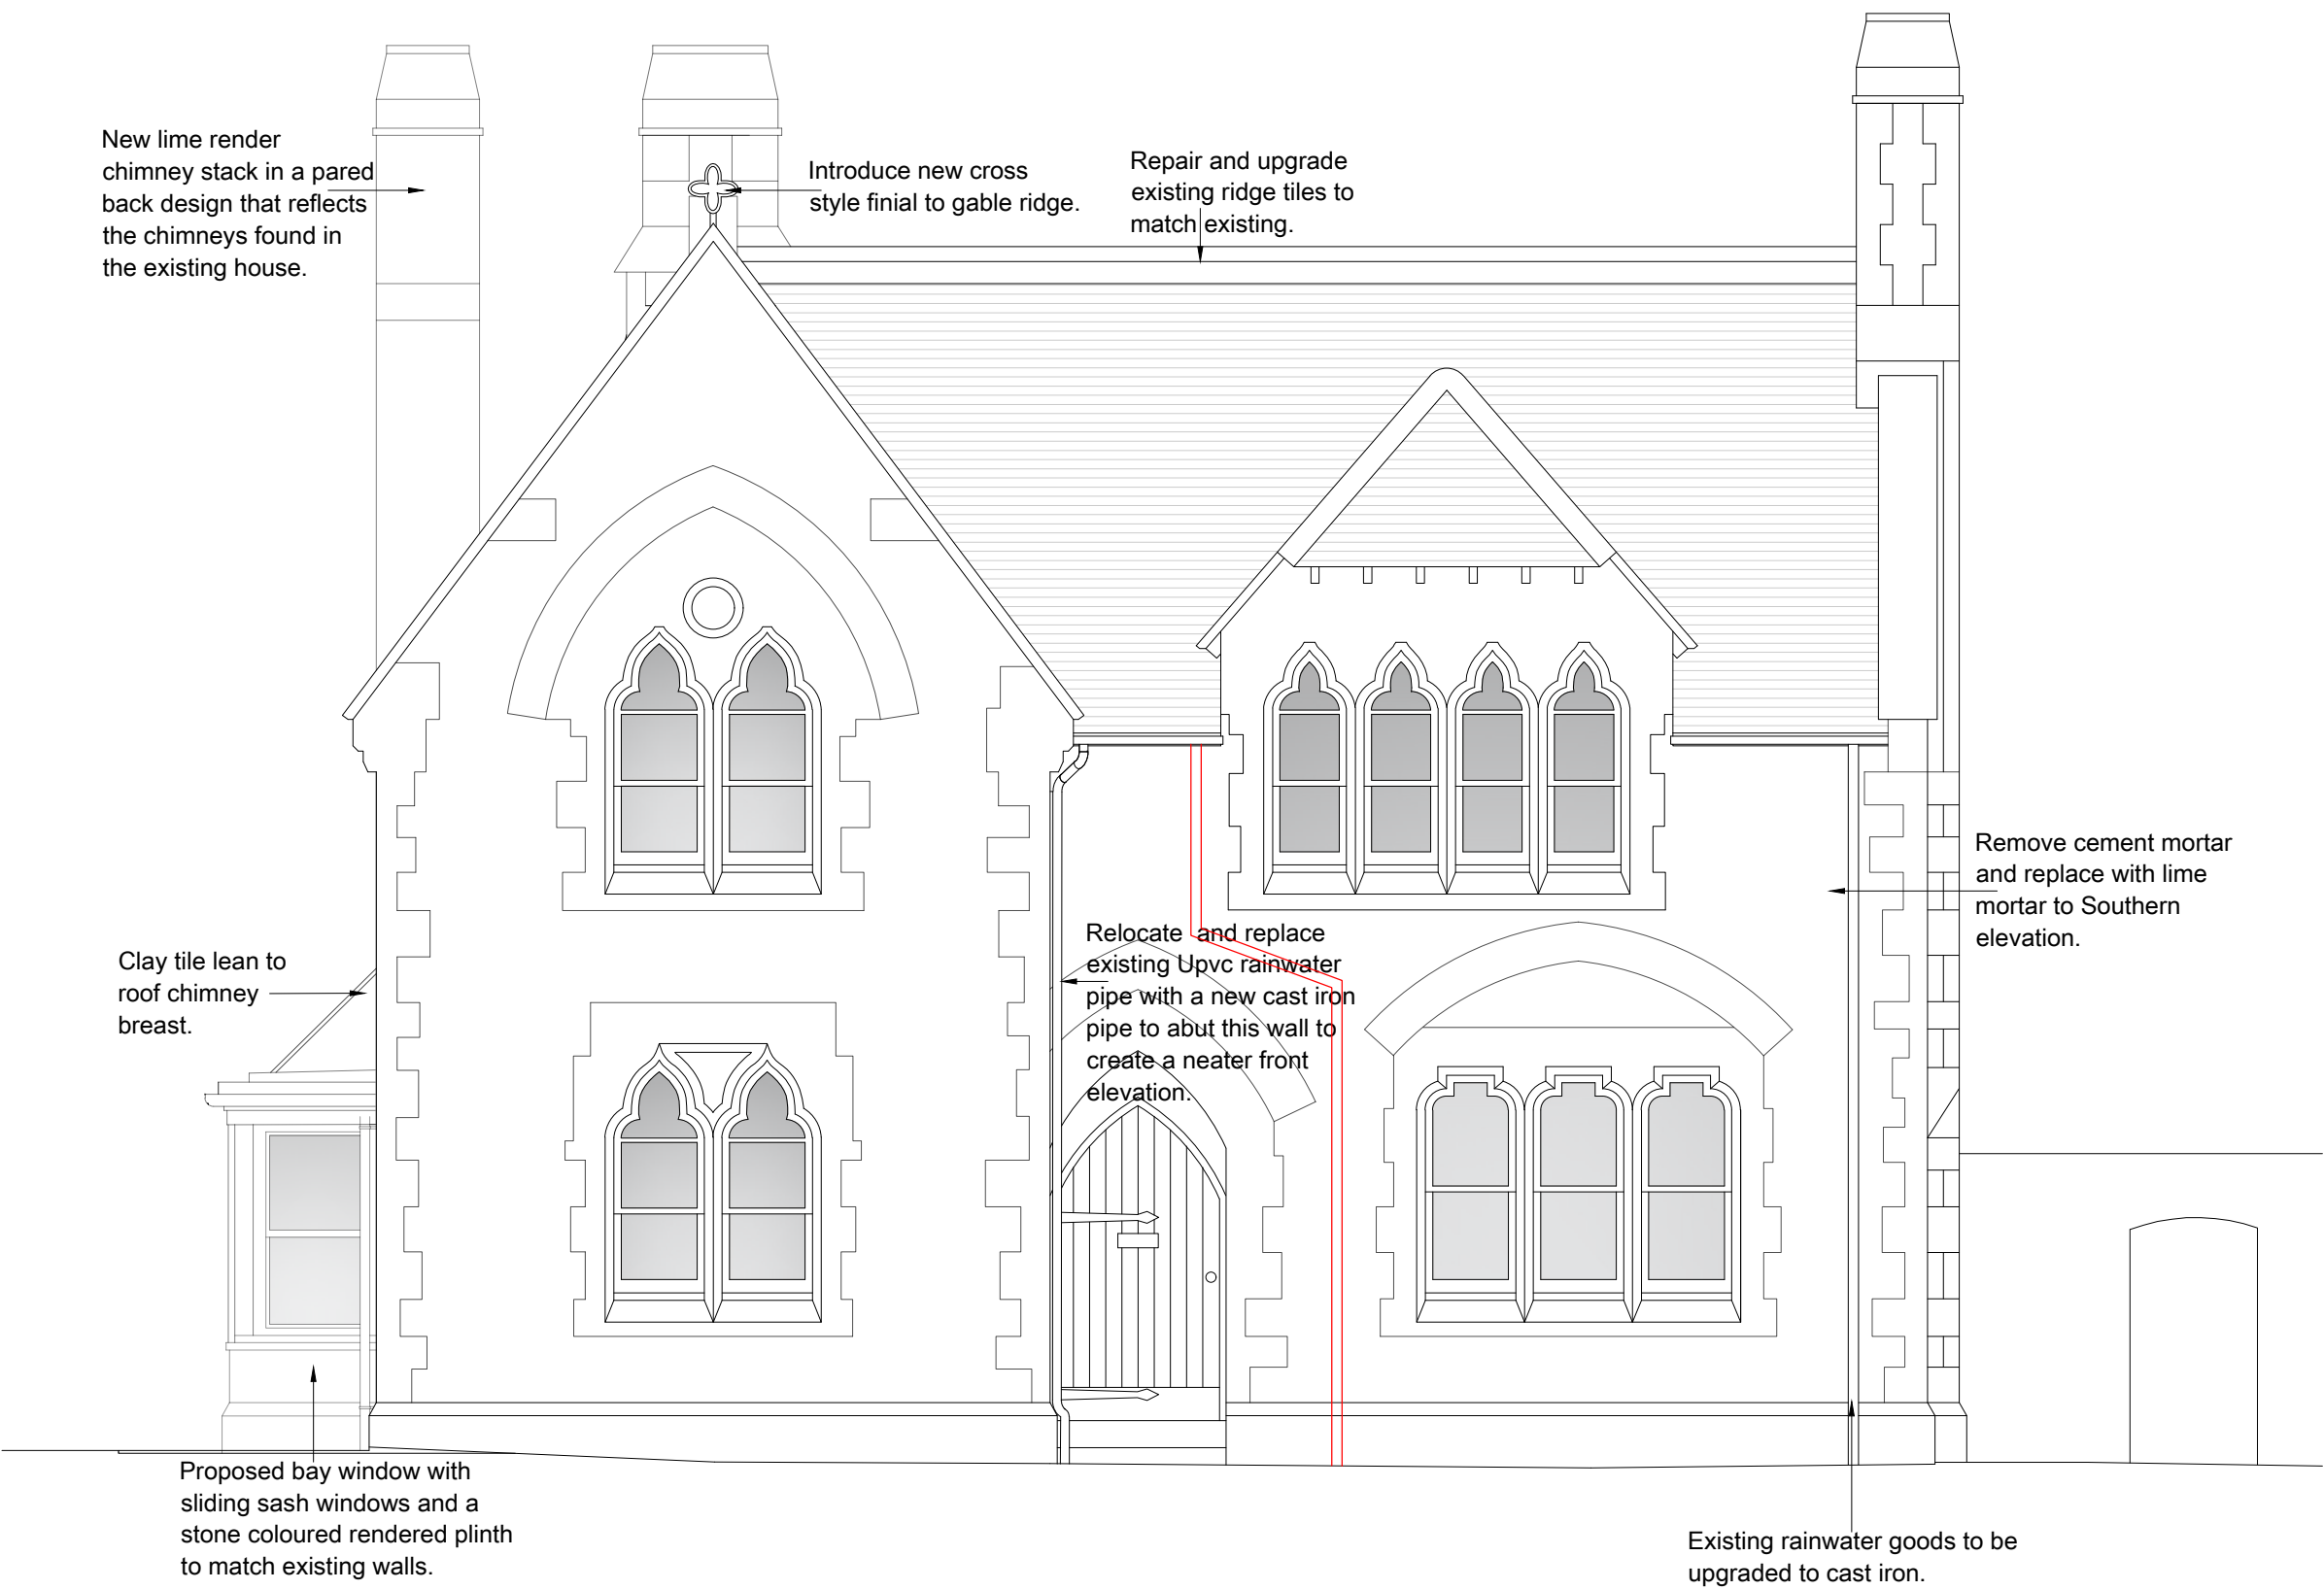

FRONT ELEVATION - AS PROPOSED
SCALE @ 1:50 ON AN A1 SHEET

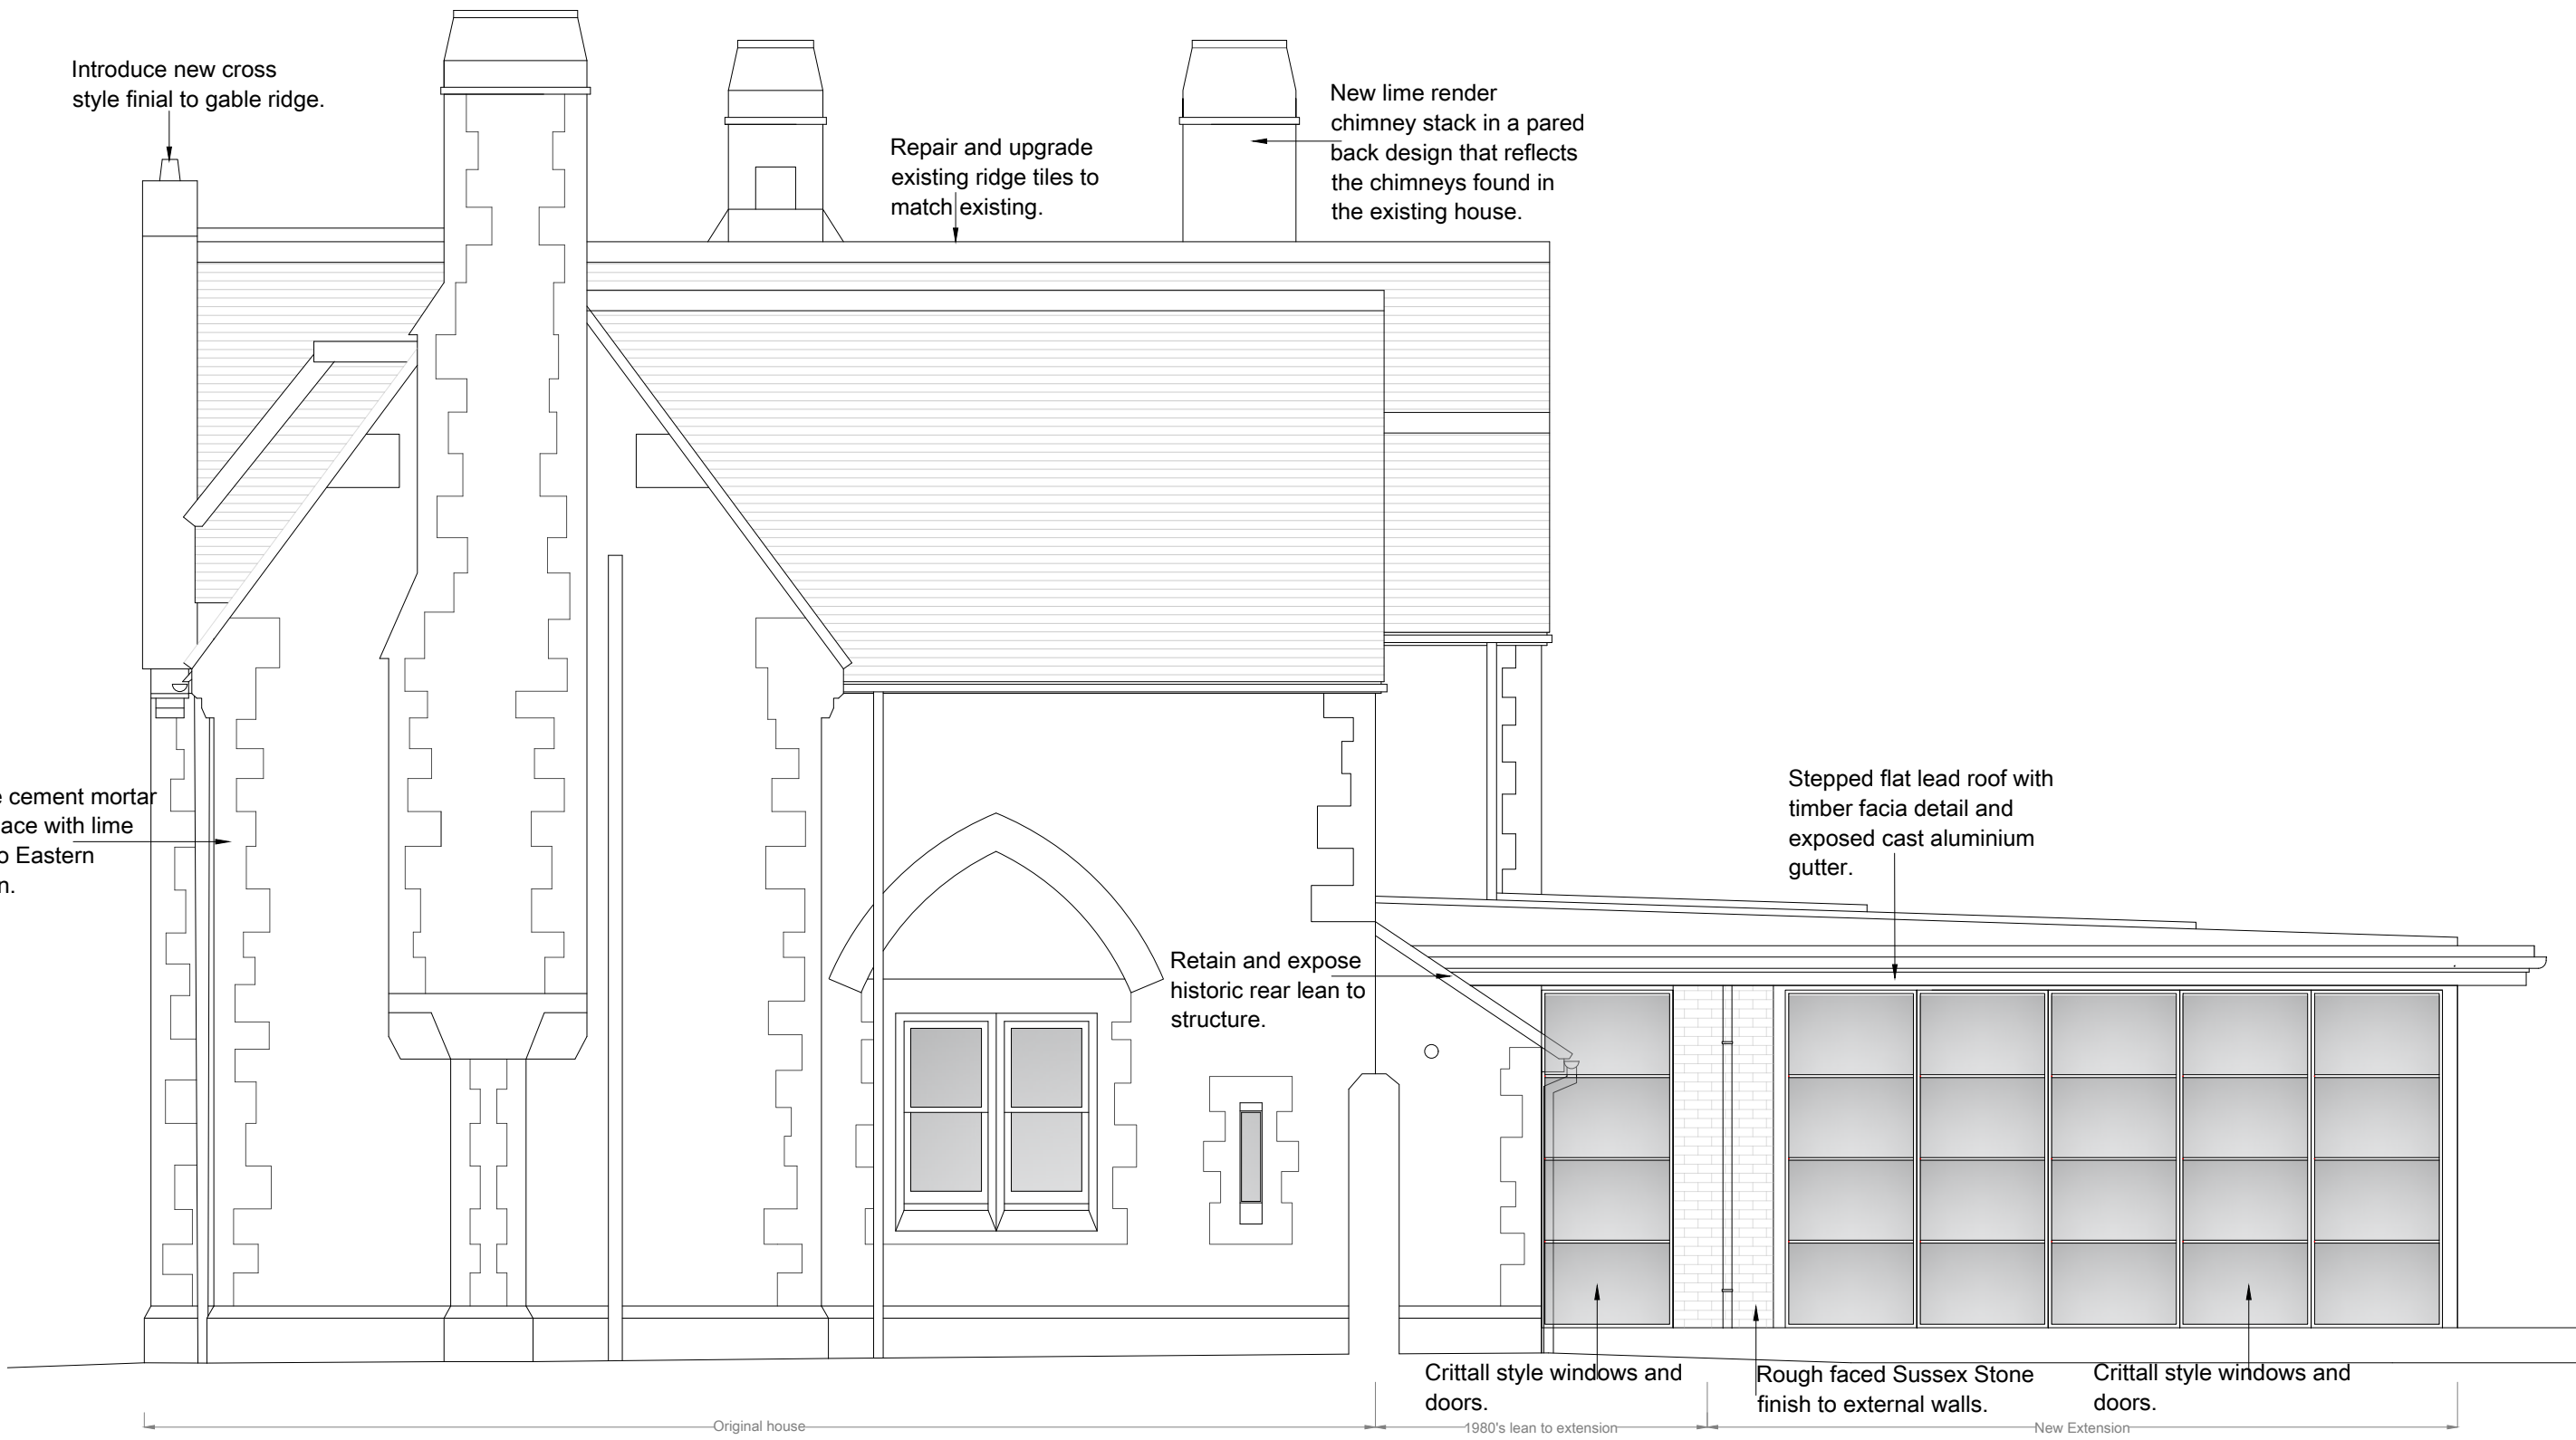

EAST ELEVATION - AS PROPOSED
SCALE @ 1:50 ON AN A1 SHEET



A.	27.10.25.	AE.	Adjustments to extensions and garage following conversations with MSDC and heritage consultant.	GB
REV.	DATE.	BY.	AMENDMENT.	CHK.

PLANNING



2 Lucastes Mews, Paddockhall Road,
Haywards Heath,
West Sussex, RH16 1HE
(01444) 452604
hh@gouldbaxter.co.uk
www.gouldbaxter.co.uk

NOTES:
DO NOT SCALE OFF THIS DRAWING UNLESS FOR PLANNING PURPOSES.
CHECK ALL DIMENSIONS ON SITE BEFORE ANY WORK IS COMMENCED.
ALL GOODS MATERIALS AND WORKMANSHIP MUST CONFORM WITH
CURRENT BUILDING REGULATIONS, BRITISH STANDARDS AND CODES OF
PRACTICE.
COPYRIGHT OF THIS DRAWING IS RETAINED BY GOULD PROPERTY
CONSULTANTS LLP VIA GOULD BAXTER AND IT MUST NOT BE REPRODUCED
WITHOUT WRITTEN CONSENT.

CLIENT:
Mr & Mrs Broad

PROJECT:

St Johns Lodge,
151 High Street,
Lindfield RH16 2HT

DRAWING:

Elevations As Proposed

DATE: 13.08.2025	SCALE AT A1: 1:50	DRAWN BY: AE CHECKED BY: *
---------------------	----------------------	-------------------------------

JOB NO. GH891	DRAWING NO. PL.23	REV. A
------------------	----------------------	-----------