

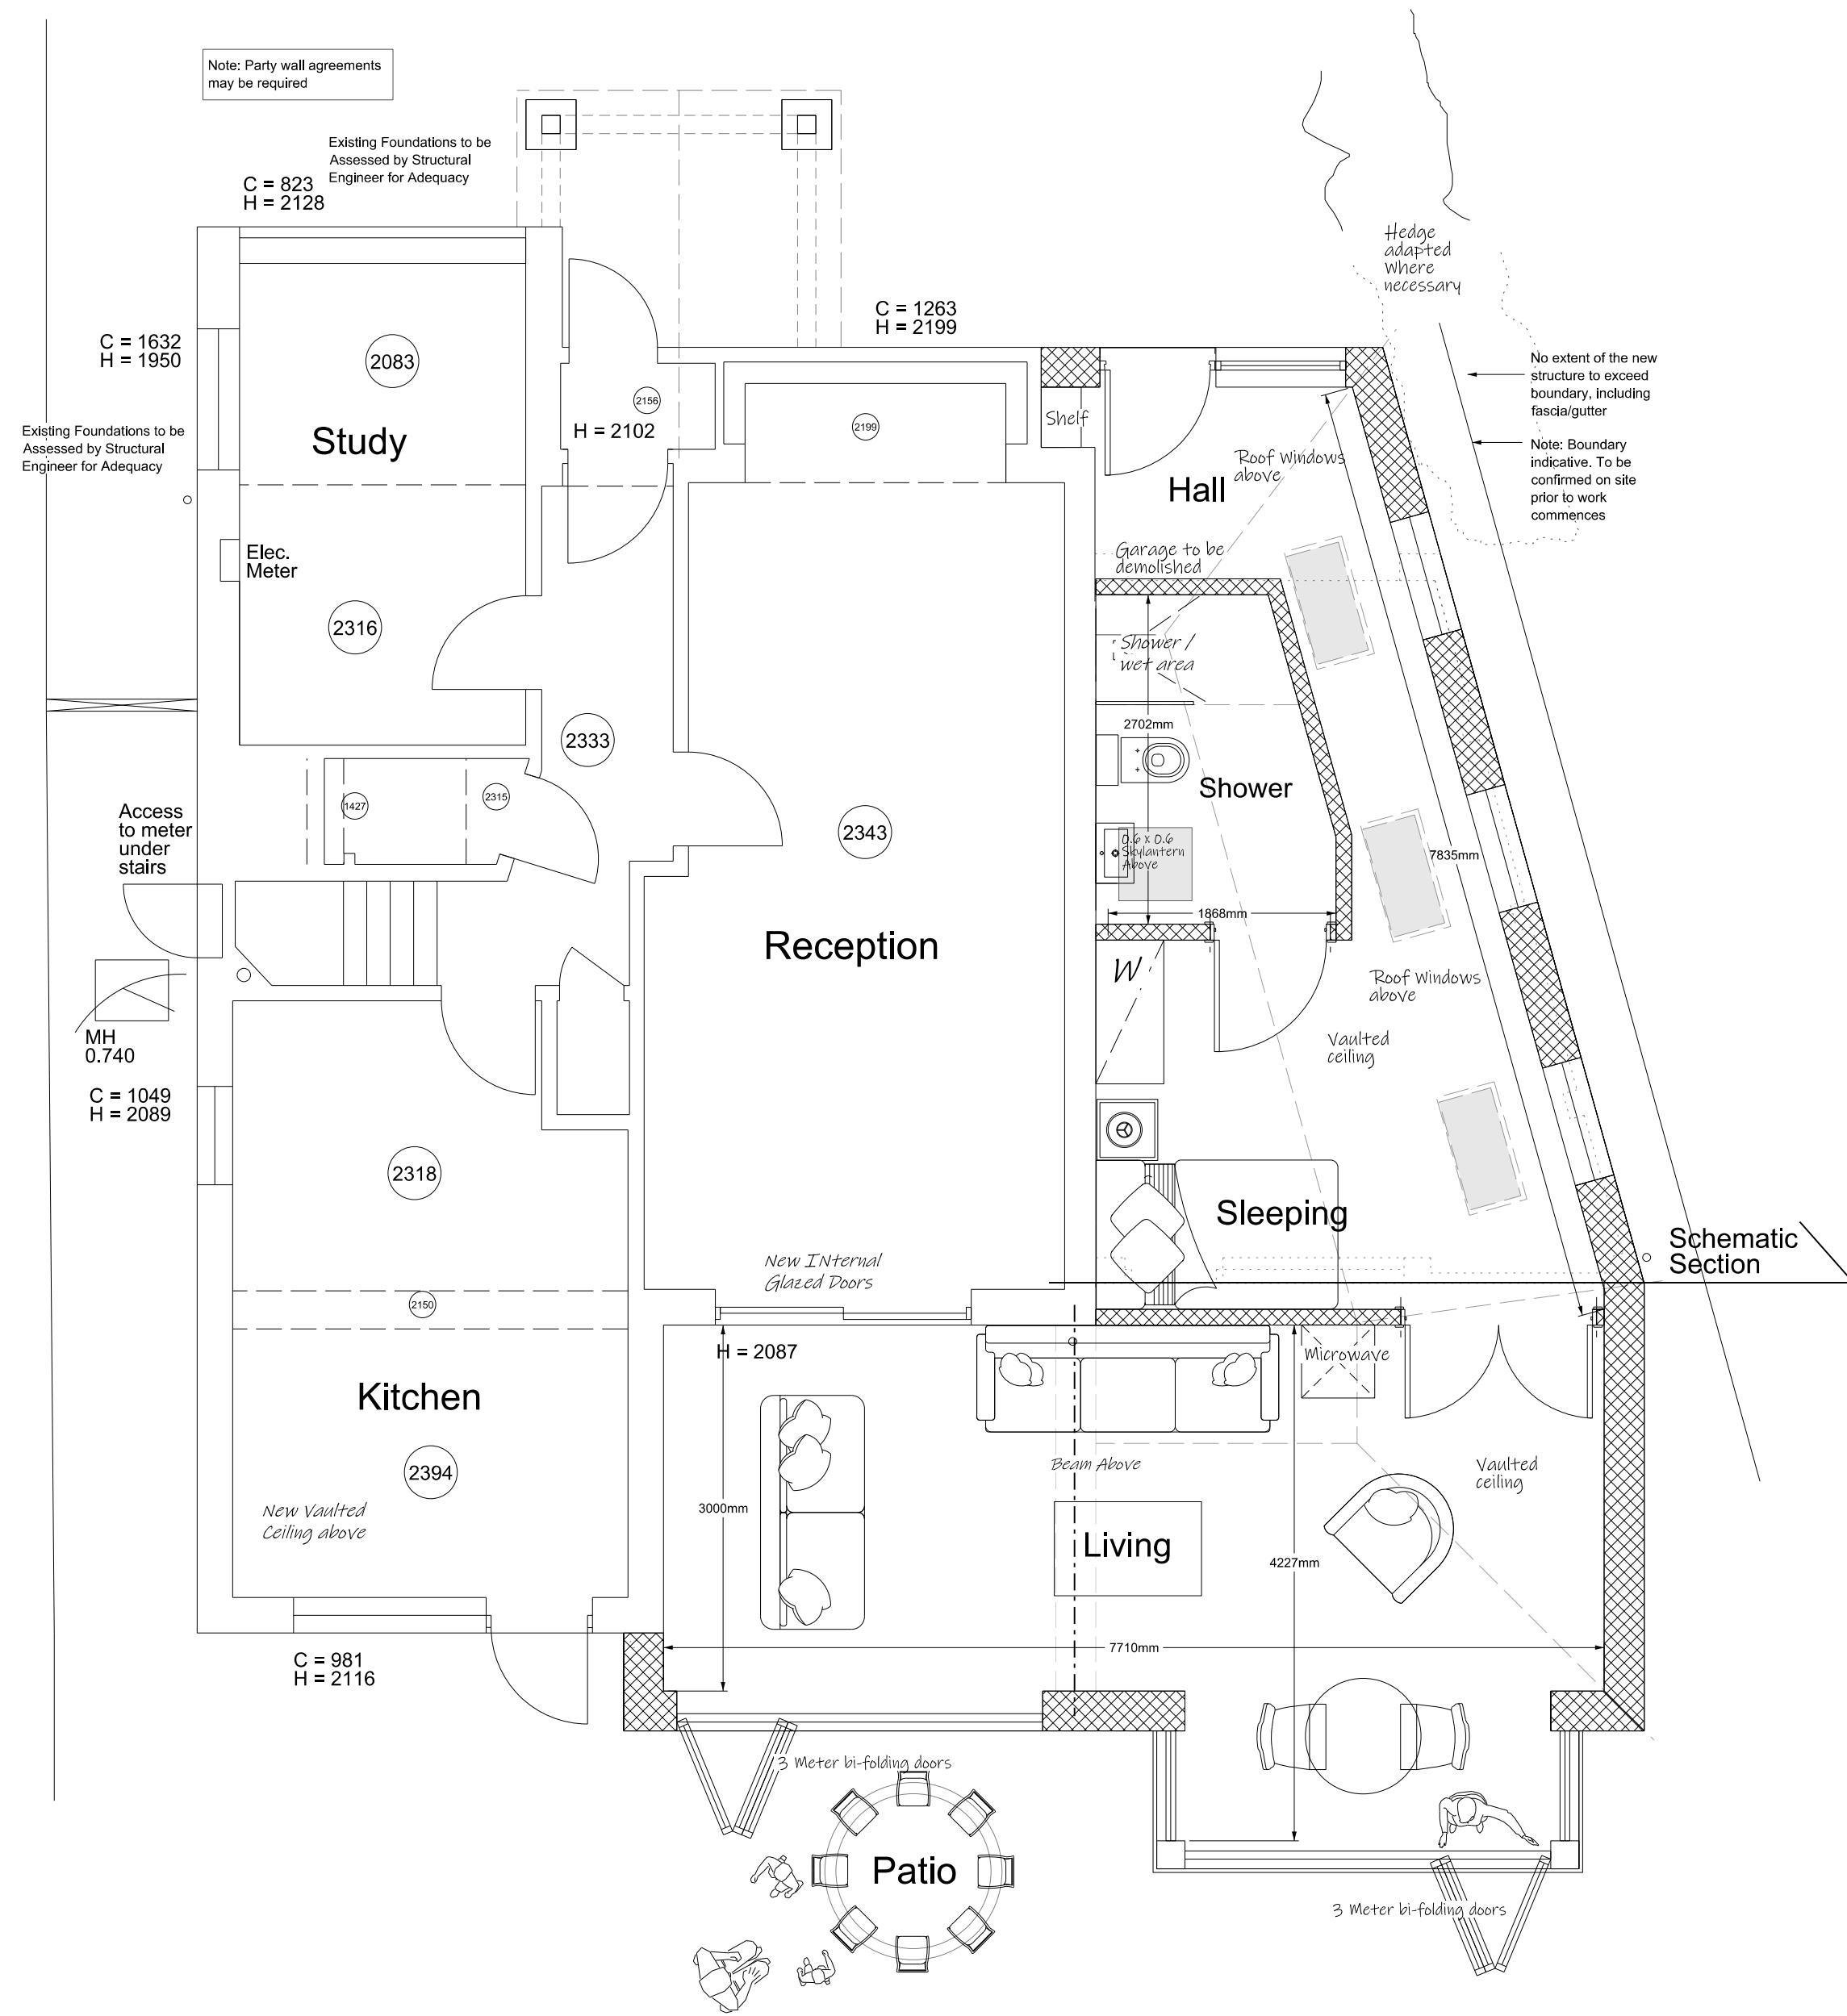
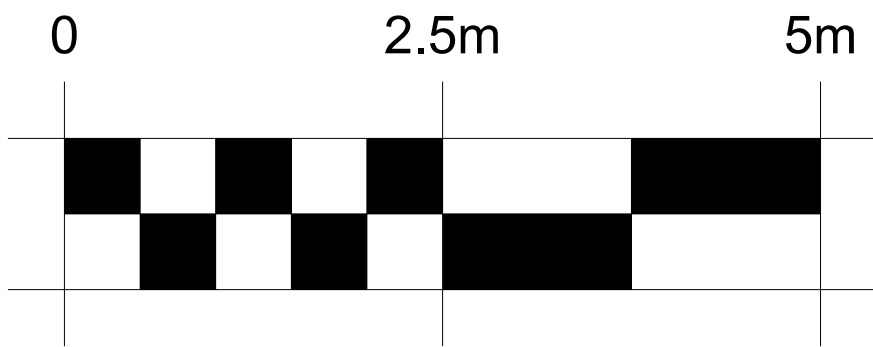


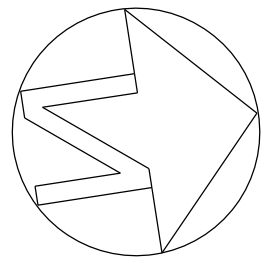

PROPOSED GROUND FLOOR PLAN
SCALE 1:50 @ A1

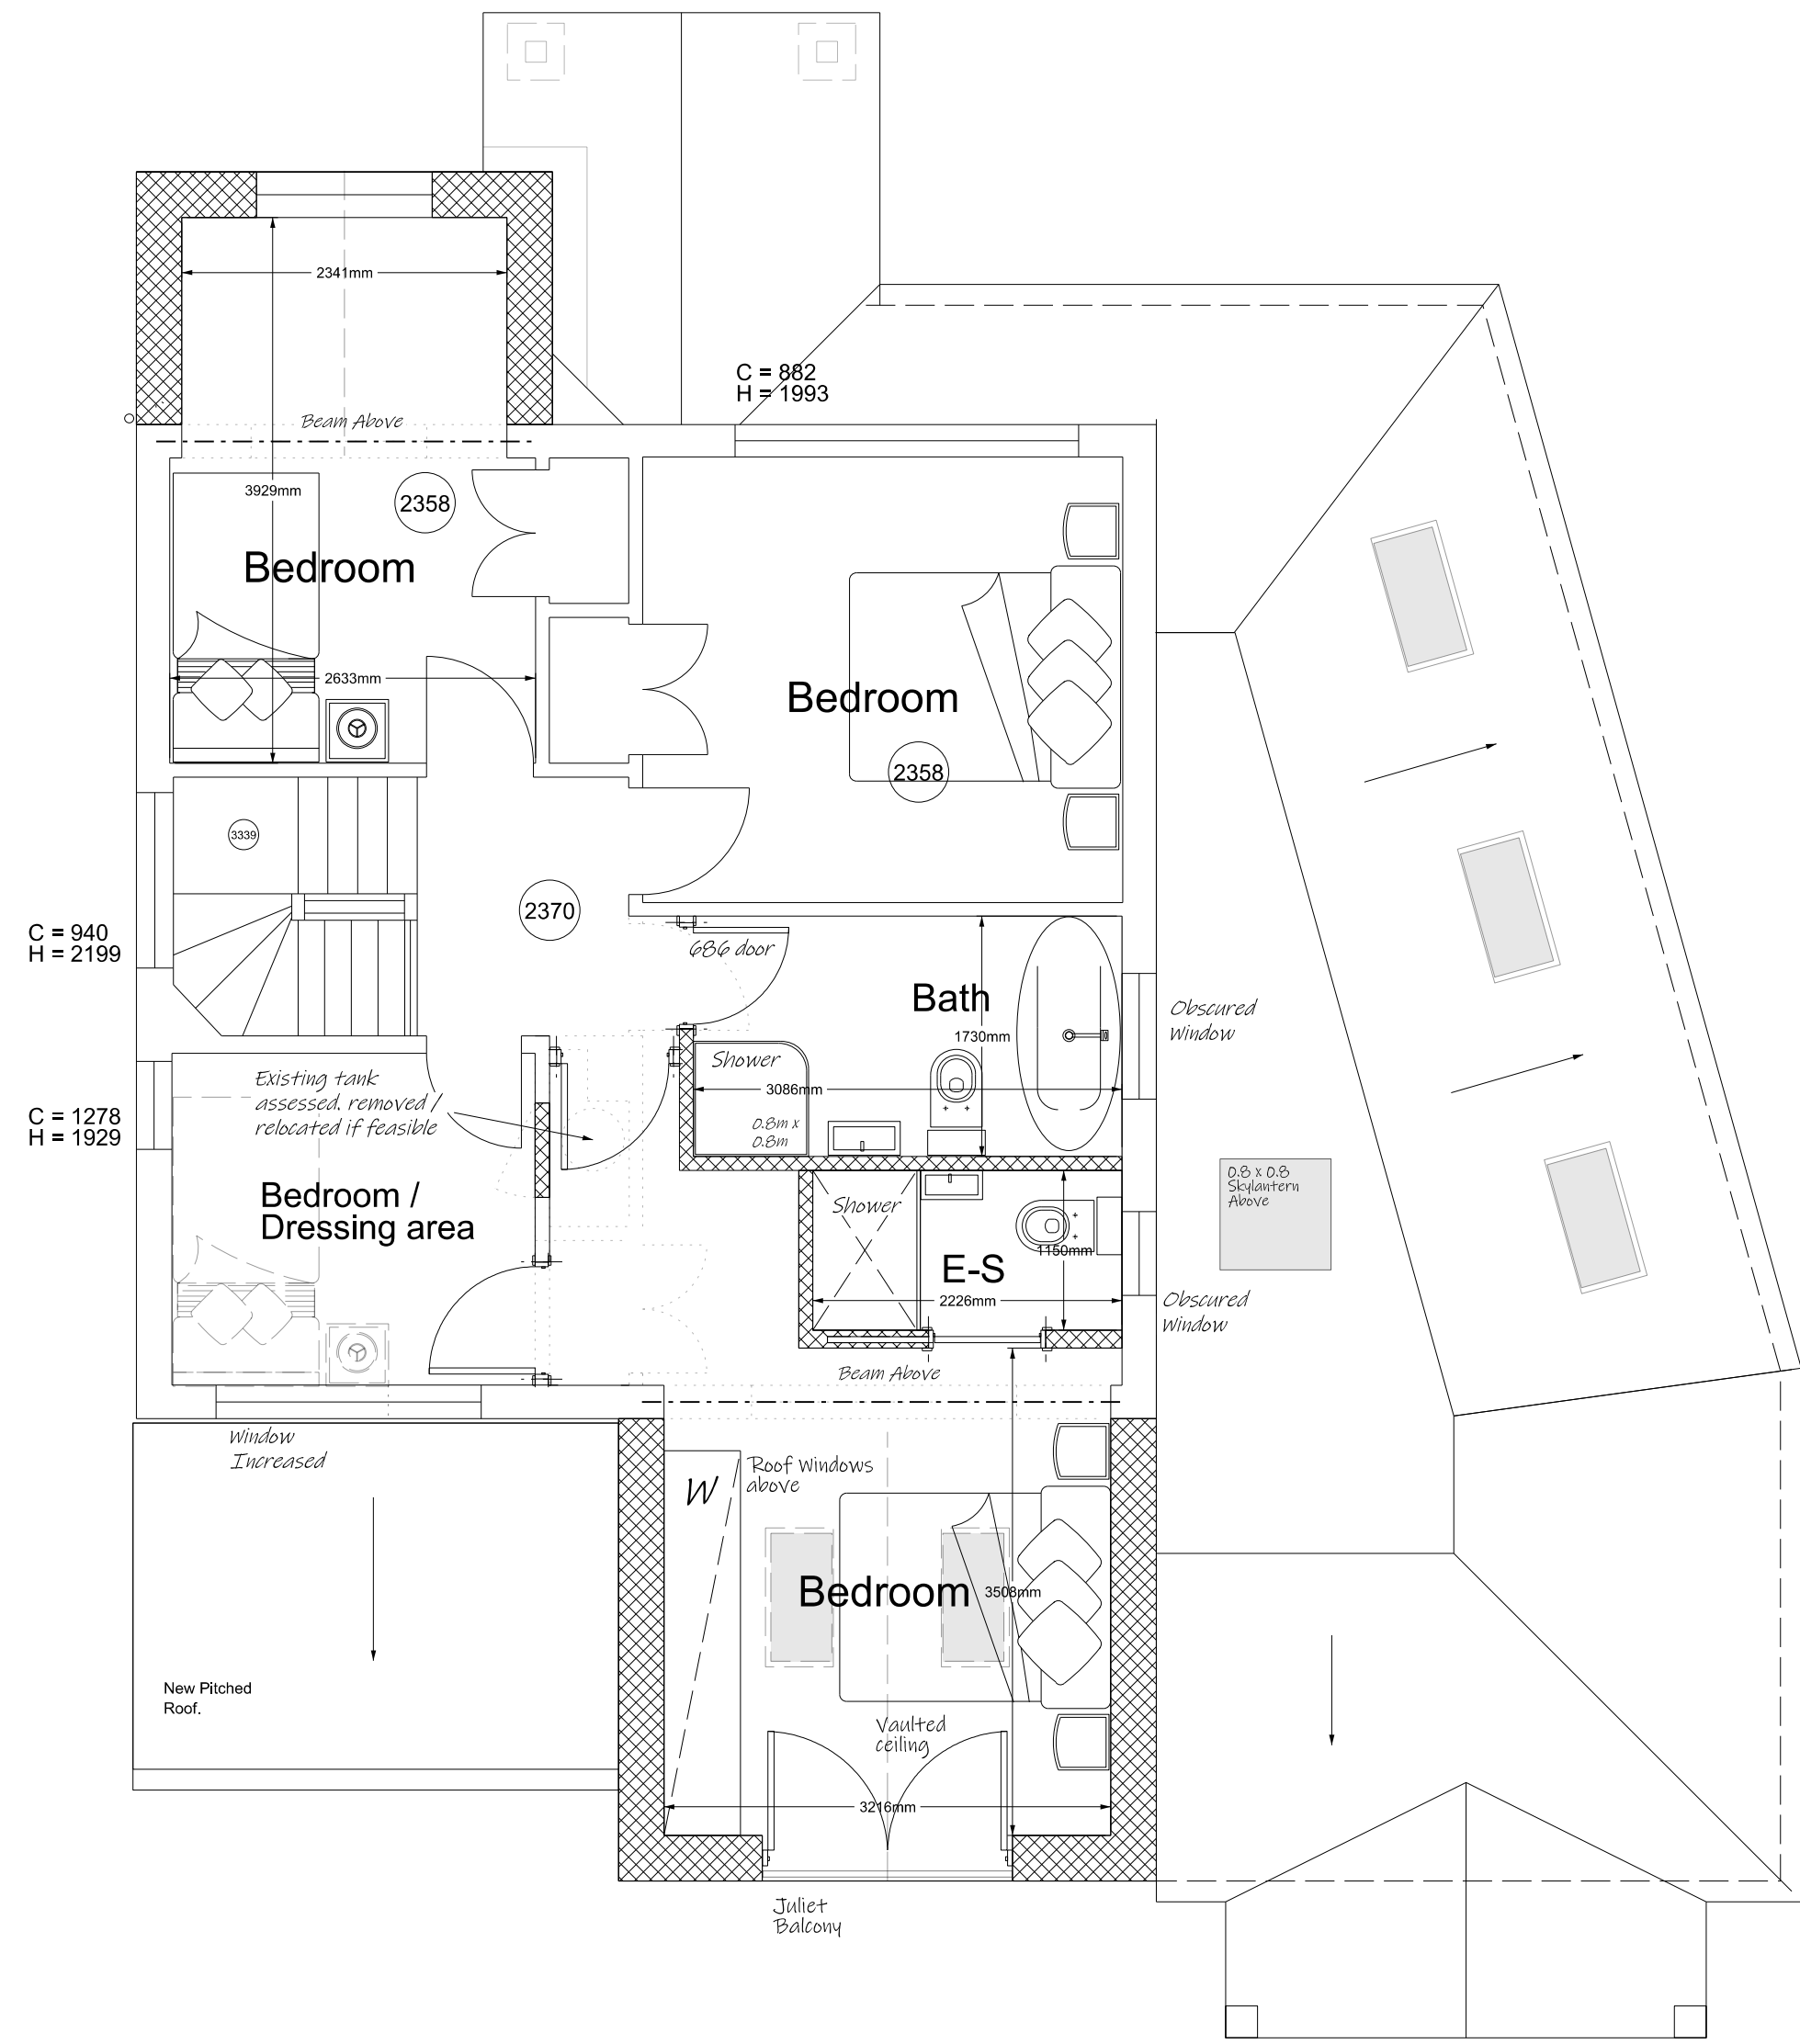

PROPOSED FIRST FLOOR PLAN
SCALE 1:50 @ A1

GENERAL NOTES: 1. DO NOT SCALE FROM THIS DRAWING, UNLESS FOR PLANNING PURPOSES 2. ALL DIMENSIONS TO BE VERIFIED ON SITE PRIOR TO ANY WORKS BEING COMMENCED AND ANY DISCREPANCIES TO BE REPORTED TO WALK-IN ARCHITECTURE. 3. ANY DISCREPANCIES BETWEEN THE DRAWING AND ANY WRITTEN SPECIFICATION IS TO BE REPORTED TO WALK-IN ARCHITECTURE. 4. THIS DRAWING TO BE READ IN CONJUNCTION WITH RELEVANT CONSULTANTS AND SPECIALIST DRAWINGS. 5. ALL WORKS TO COMPLY WITH THE RELEVANT BRITISH STANDARDS, CODES OF PRACTICES AND BUILDING REGULATIONS.				REV. P A B C	DATE 25/04/25 17/06/25 05/08/25 21/08/25	REVISIONS: ISSUED PRELIMINARY TO CLIENT ISSUED TO CLIENT ISSUED TO PLANNING ISSUED TO PLANNING	REV.	DATE	REVISIONS:	REV.	DATE	REVISIONS:	CLIENT: CHRIS PARKER ADDRESS: 14 BRAMBLE CLOSE, CRAWLEY, RH10 3QB SCALE: 1:50 @ A1 DRAWN: AC DATE: 23/04/25	PROJECT: PROPOSED SINGLE STOREY REAR/SIDE EXTENSION, FIRST FLOOR REAR AND FRONT EXTENSION, FRONT PORCH EXTENSION, NEW PITCHED ROOF TO FRONT AND REAR STRUCTURE, EXTERNAL AND INTERNAL ALTERATIONS DRAWING TITLE: PROPOSED GROUND AND FIRST FLOOR PLANS ISSUED FOR: PLANNING REVISION C	DRAWING NUMBER: 680-03	83 High Street, Caterham, Surrey CR3 5UF WALK-IN ARCHITECTURE Tel. 01883 345 558 www.walkinarchitecture.com info@walkinarchitecture.com
---	--	--	--	-----------------------	---	--	------	------	------------	------	------	------------	--	--	---------------------------	--