



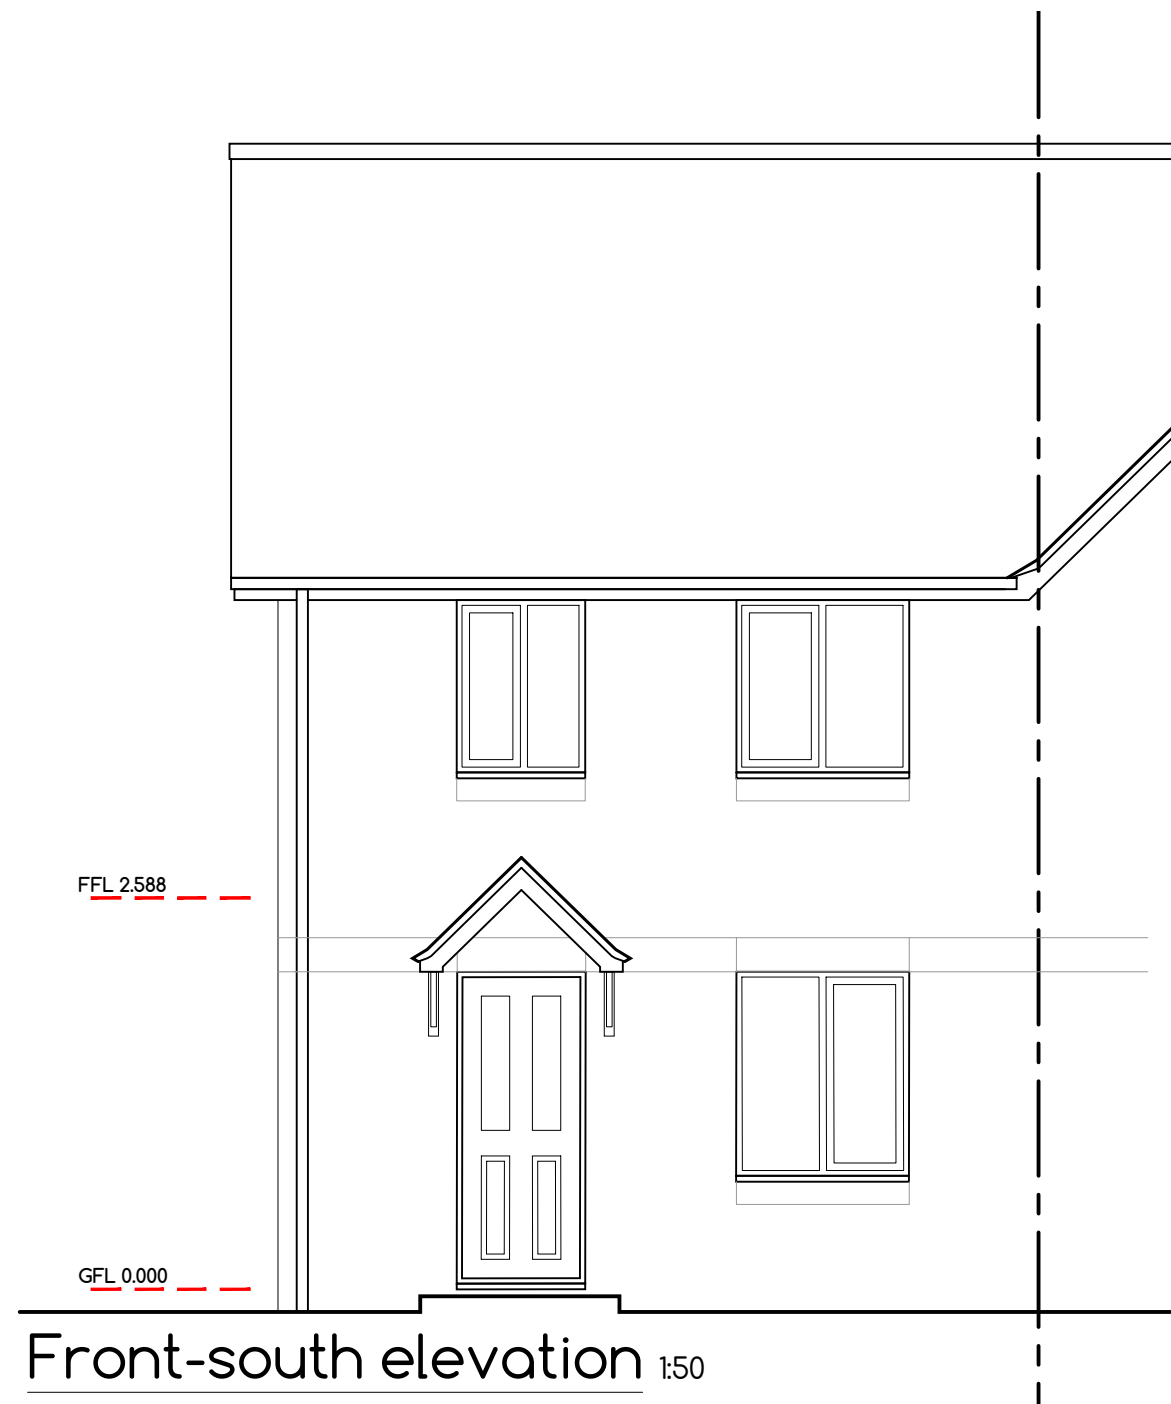


Front-south elevation 1:50

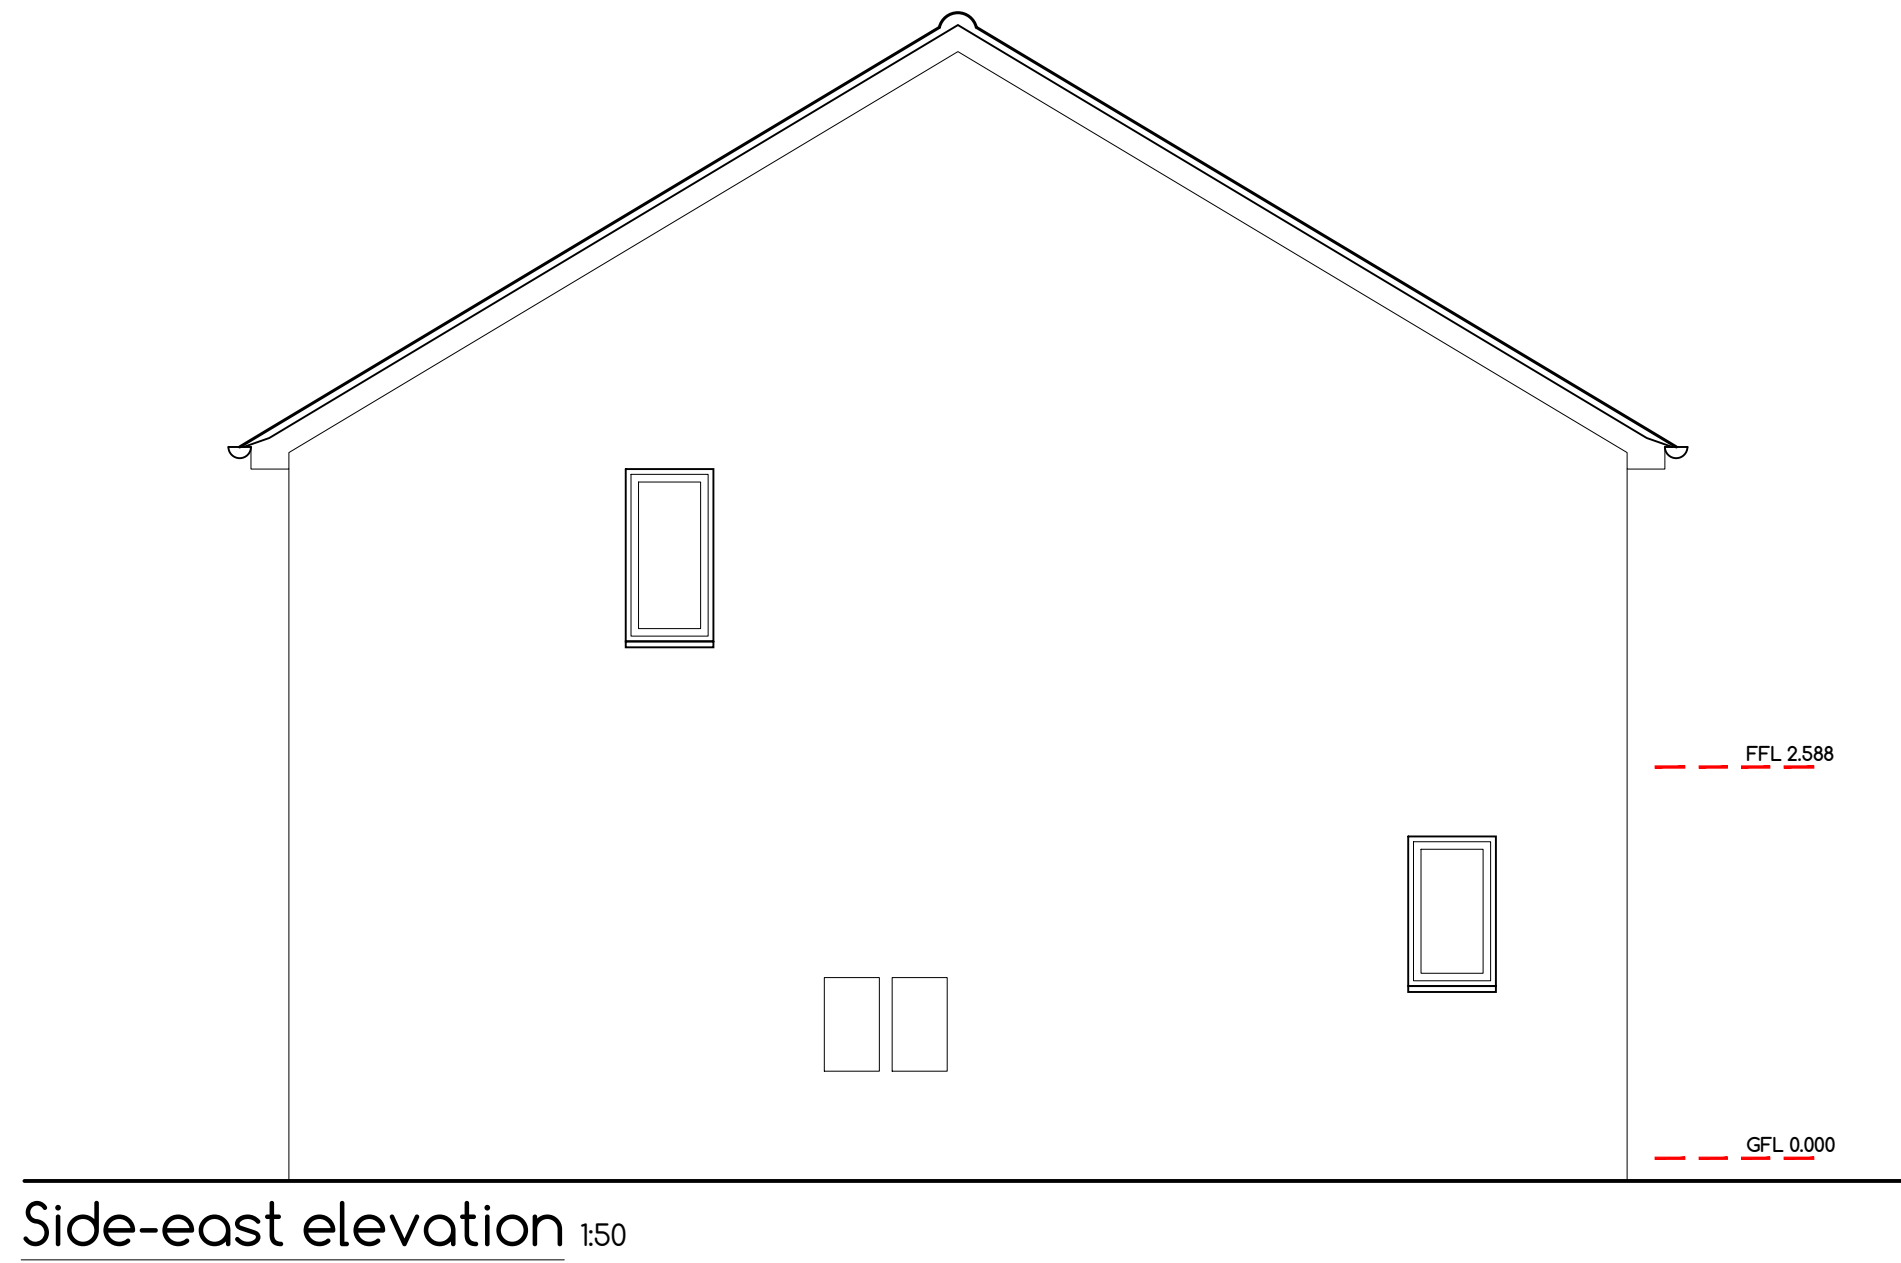


Side-east elevation 1:50


0 1 2 3
Scale 1:50 (m)

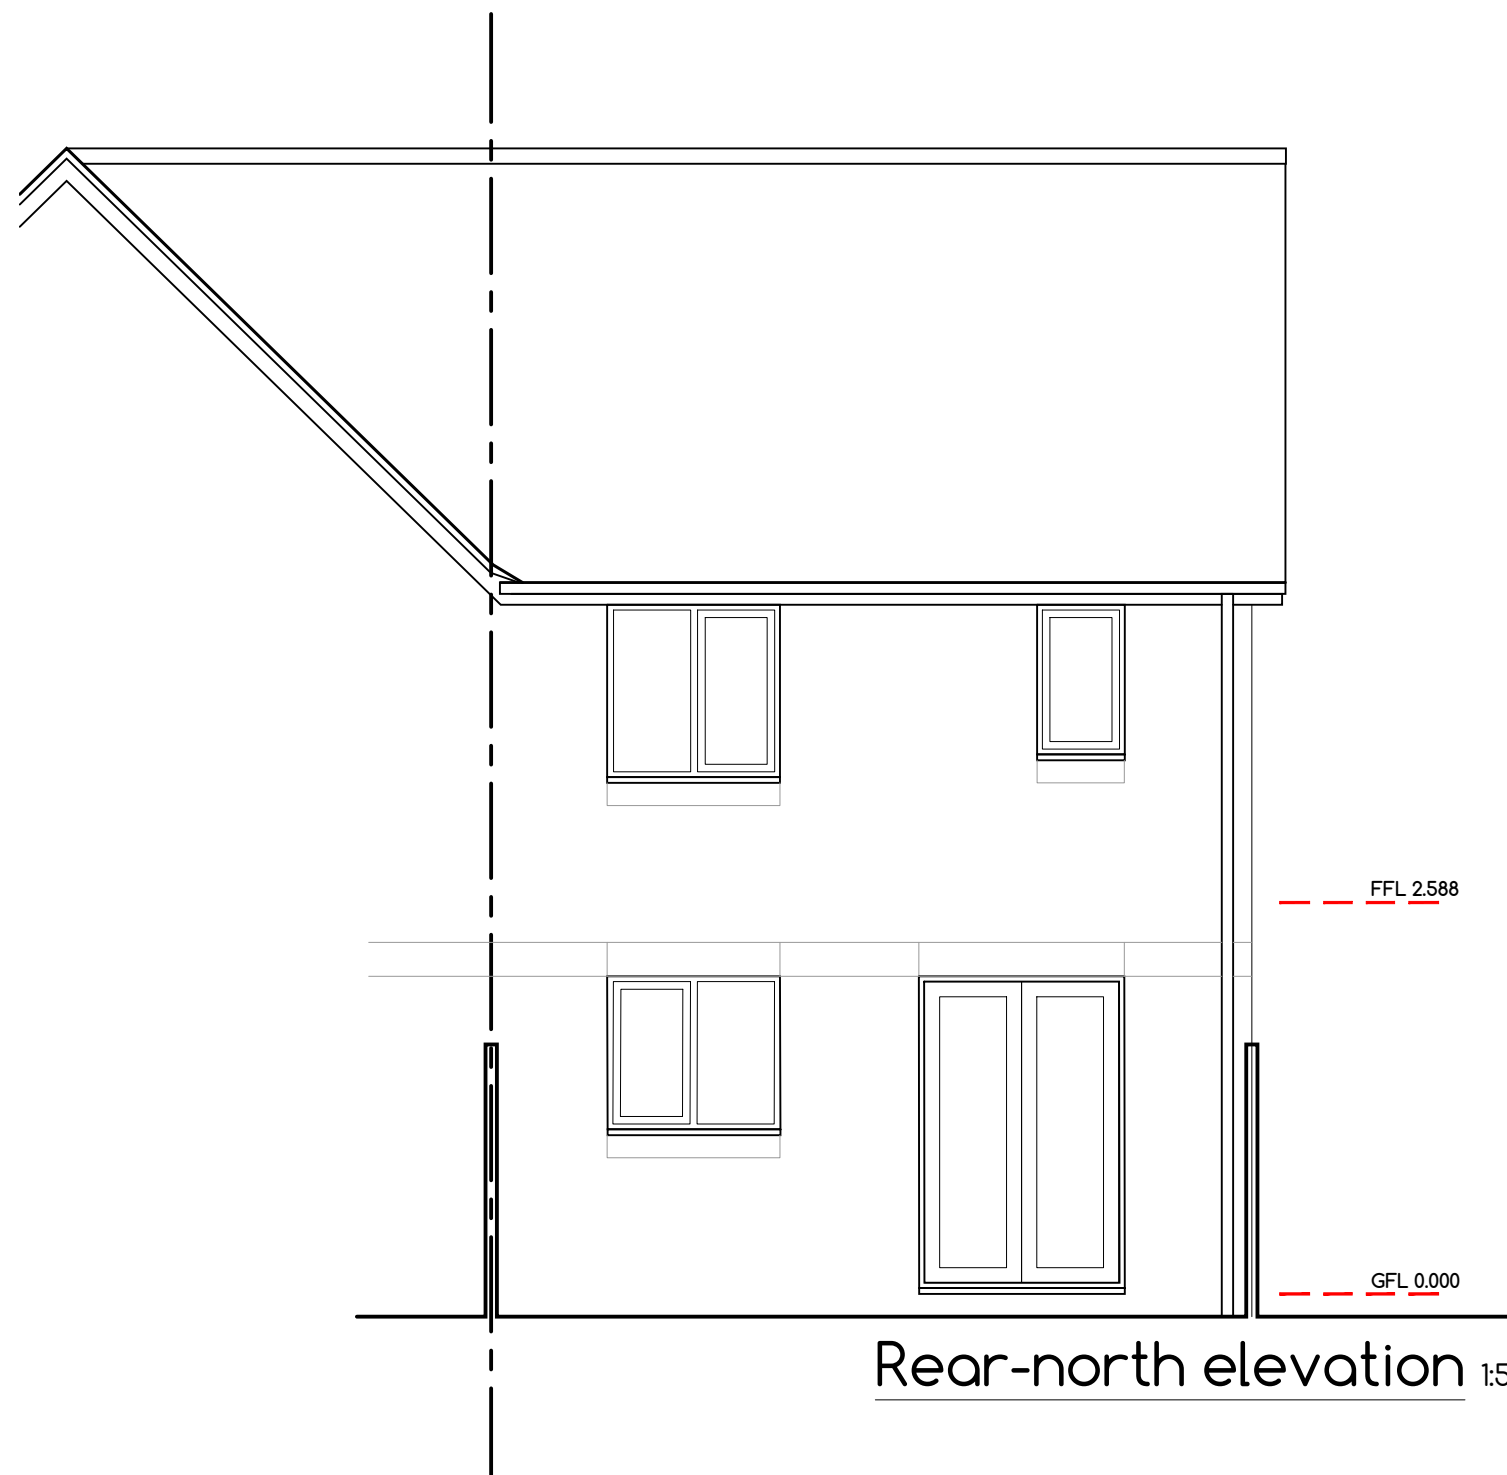


Rear-north elevation 1:50

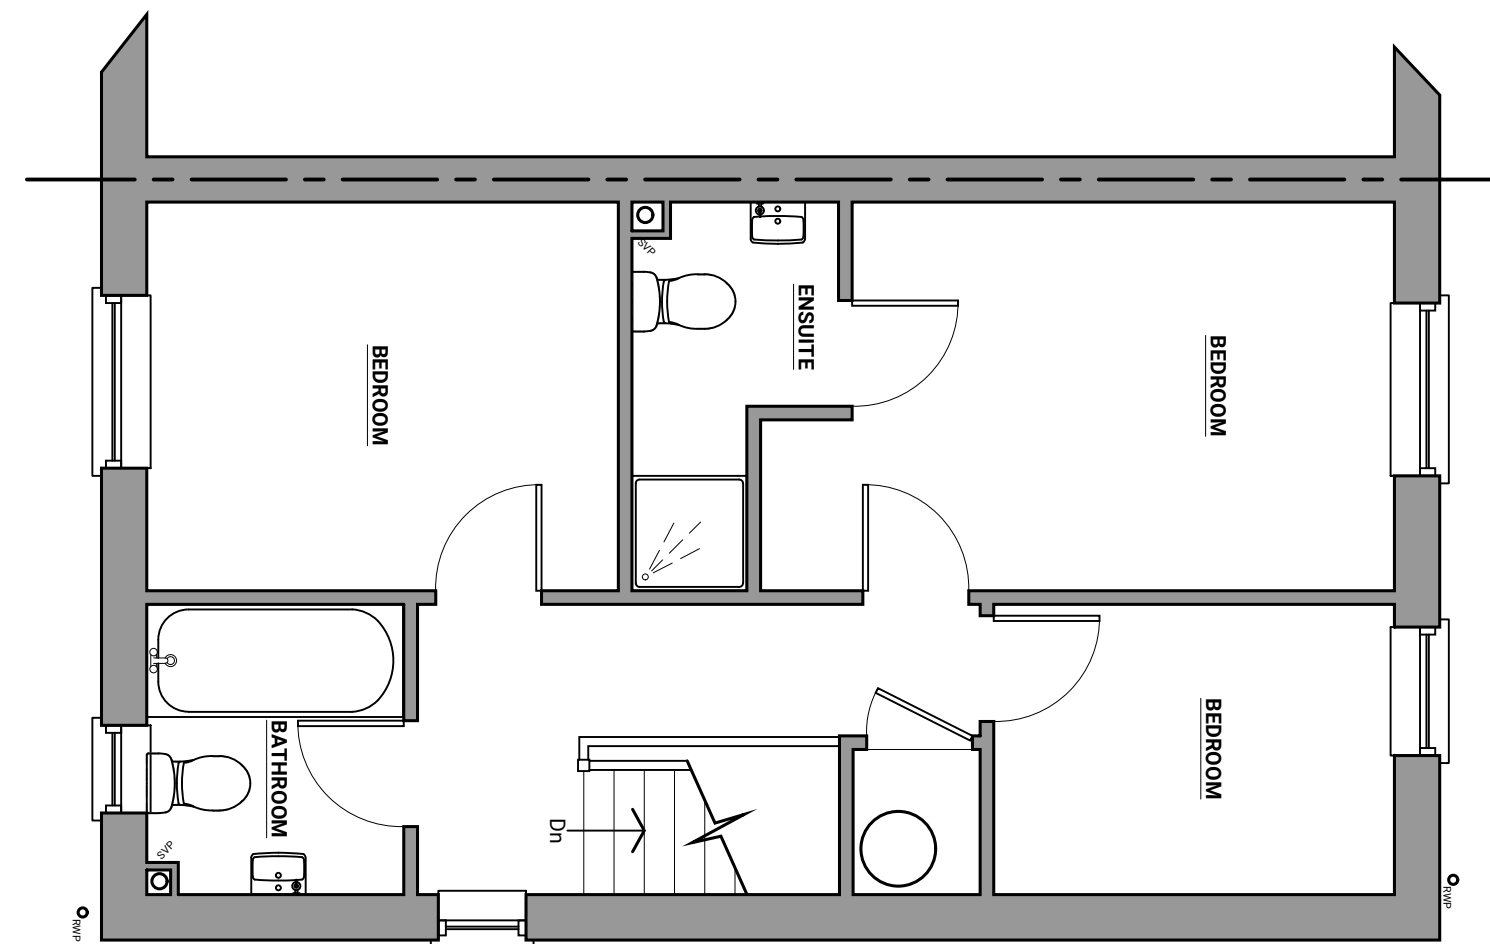

First floor 1:50

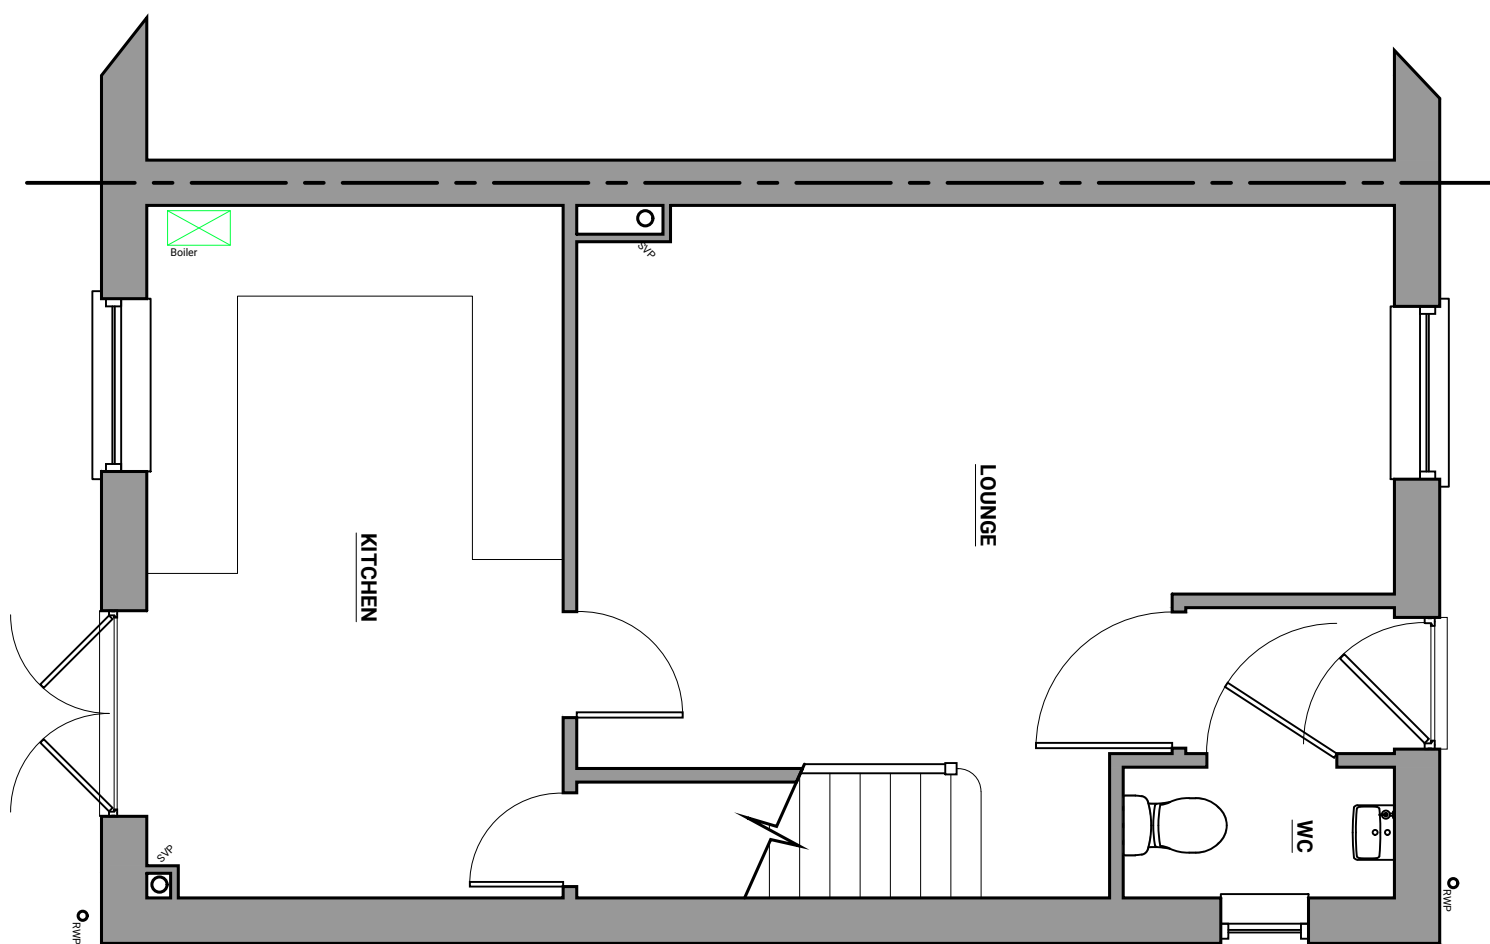


Ground floor 1:50

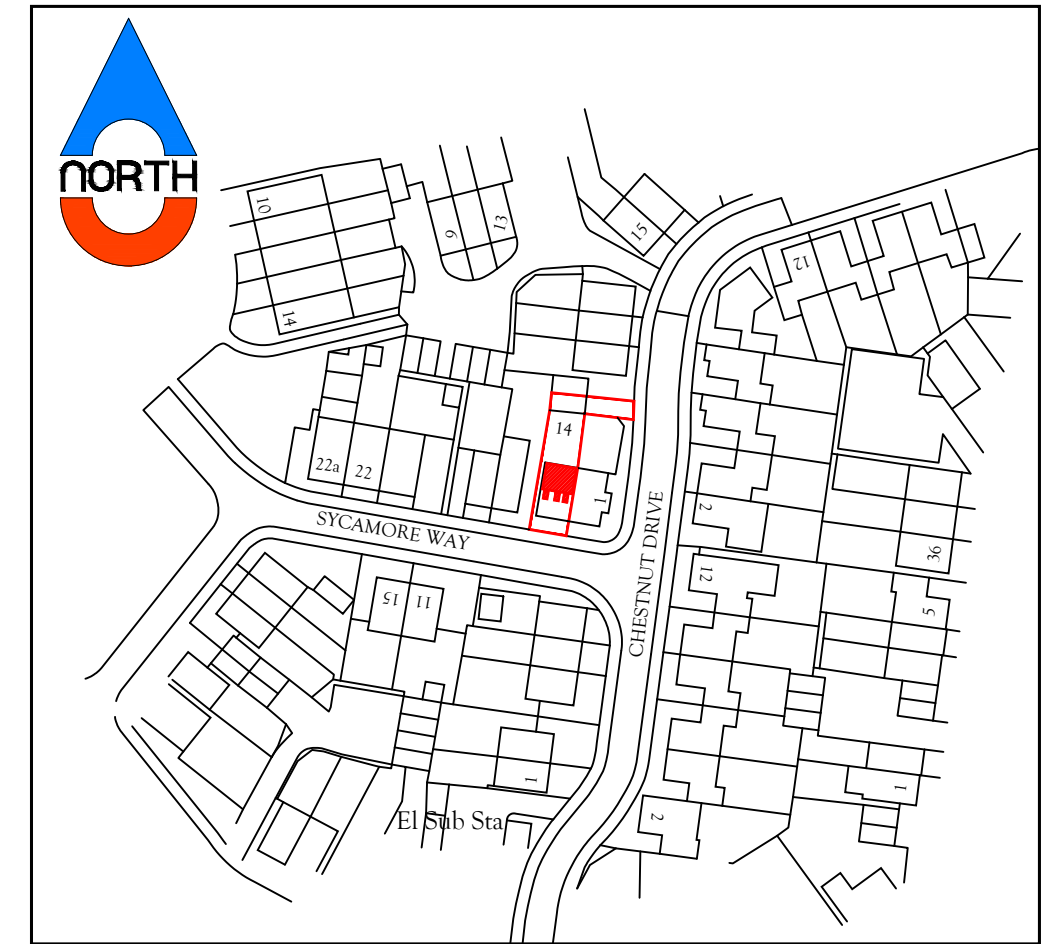

Location plan 1:1250

0 10 50
Scale 1:1250 (m)

© Crown copyright and database rights
2025 Ordnance Survey 0100031673

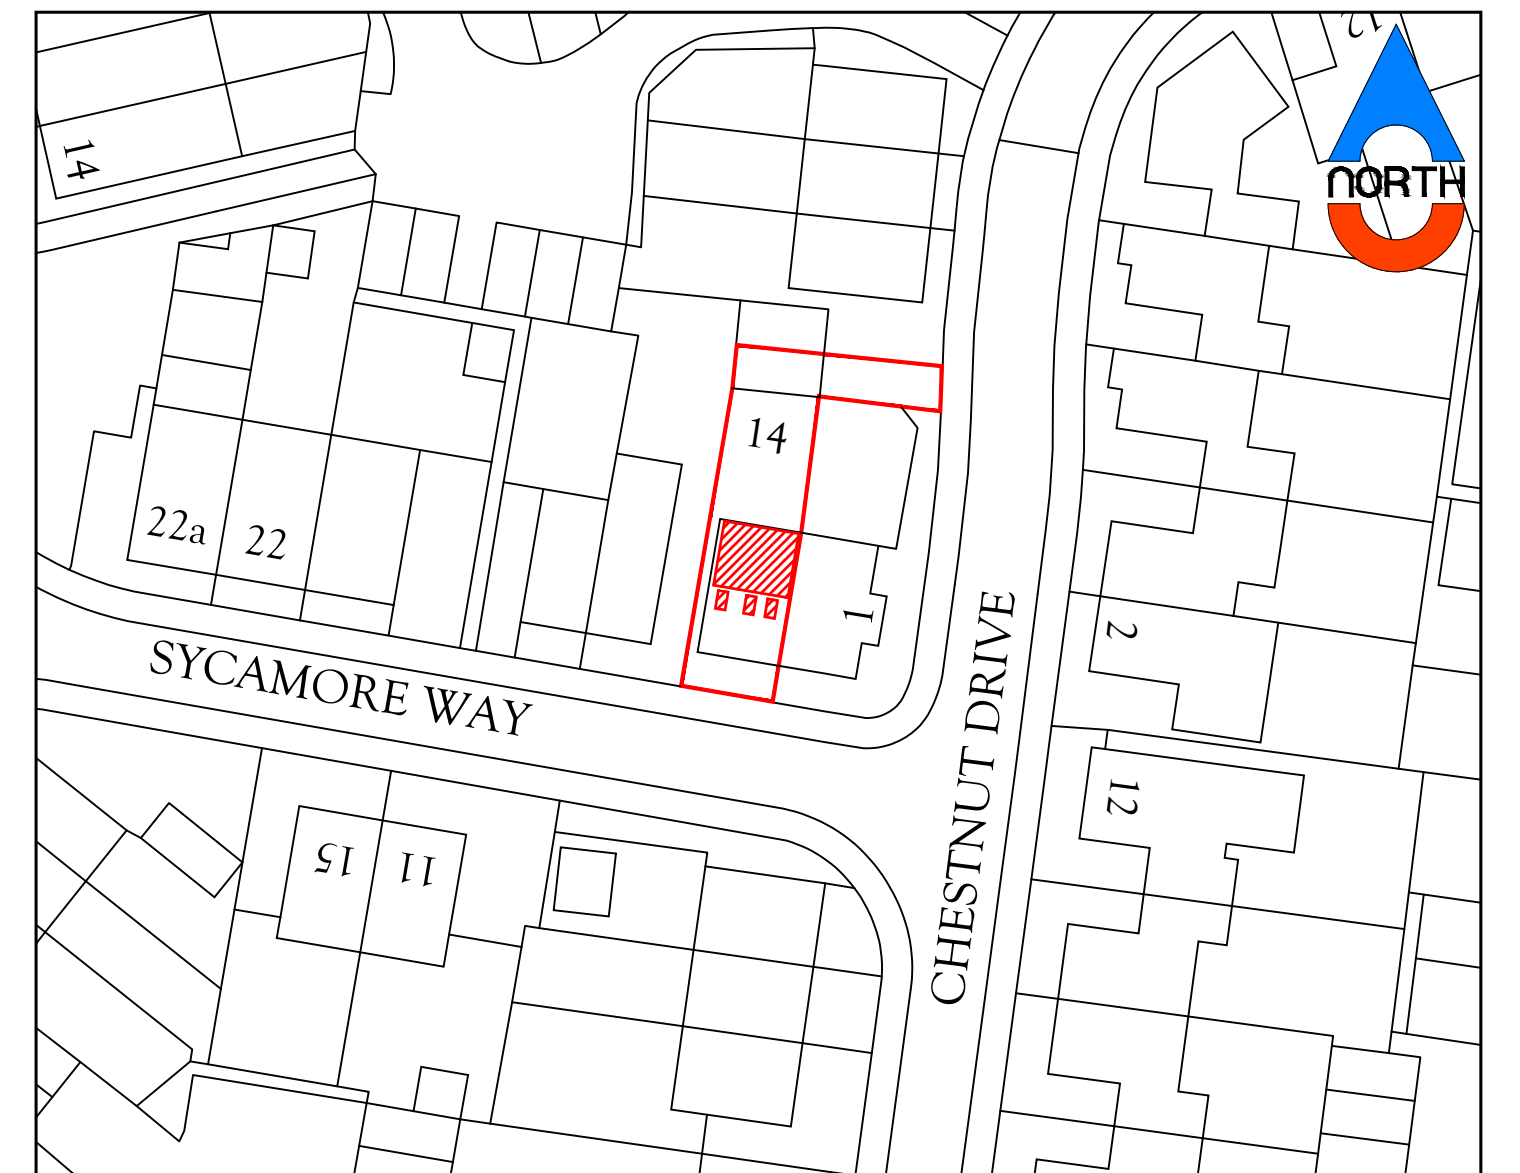

Block plan 1:500

0 10 20
Scale 1:500 (m)