


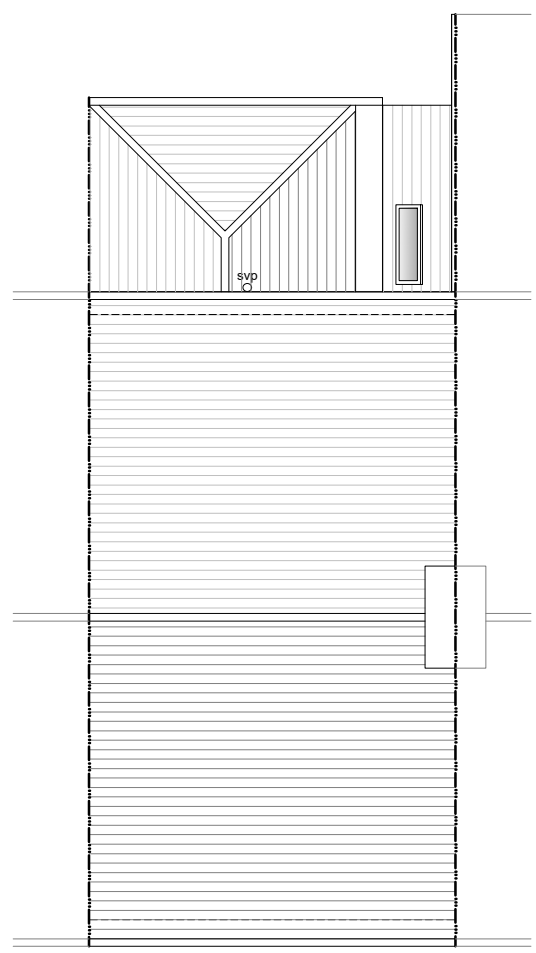


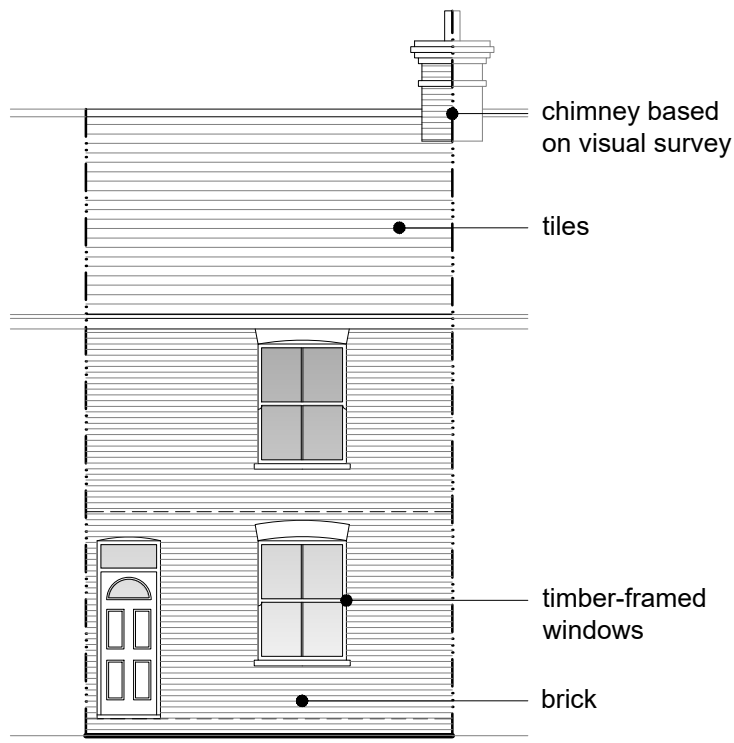

Existing Roof Plan 1:100

 


Existing Front Elevation (East) 1:100

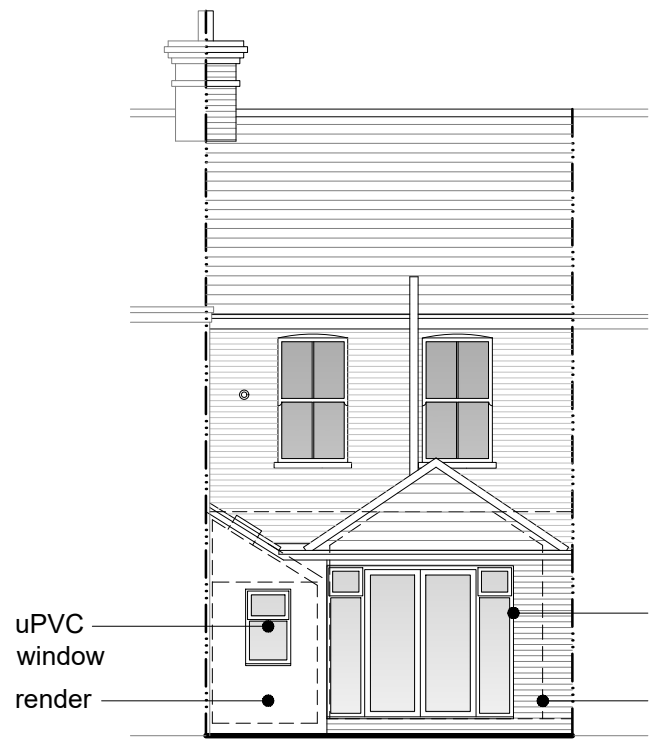



Existing Rear Elevation (West) 1:100





Location Plan 1:1250

 


Site Plan 1:500

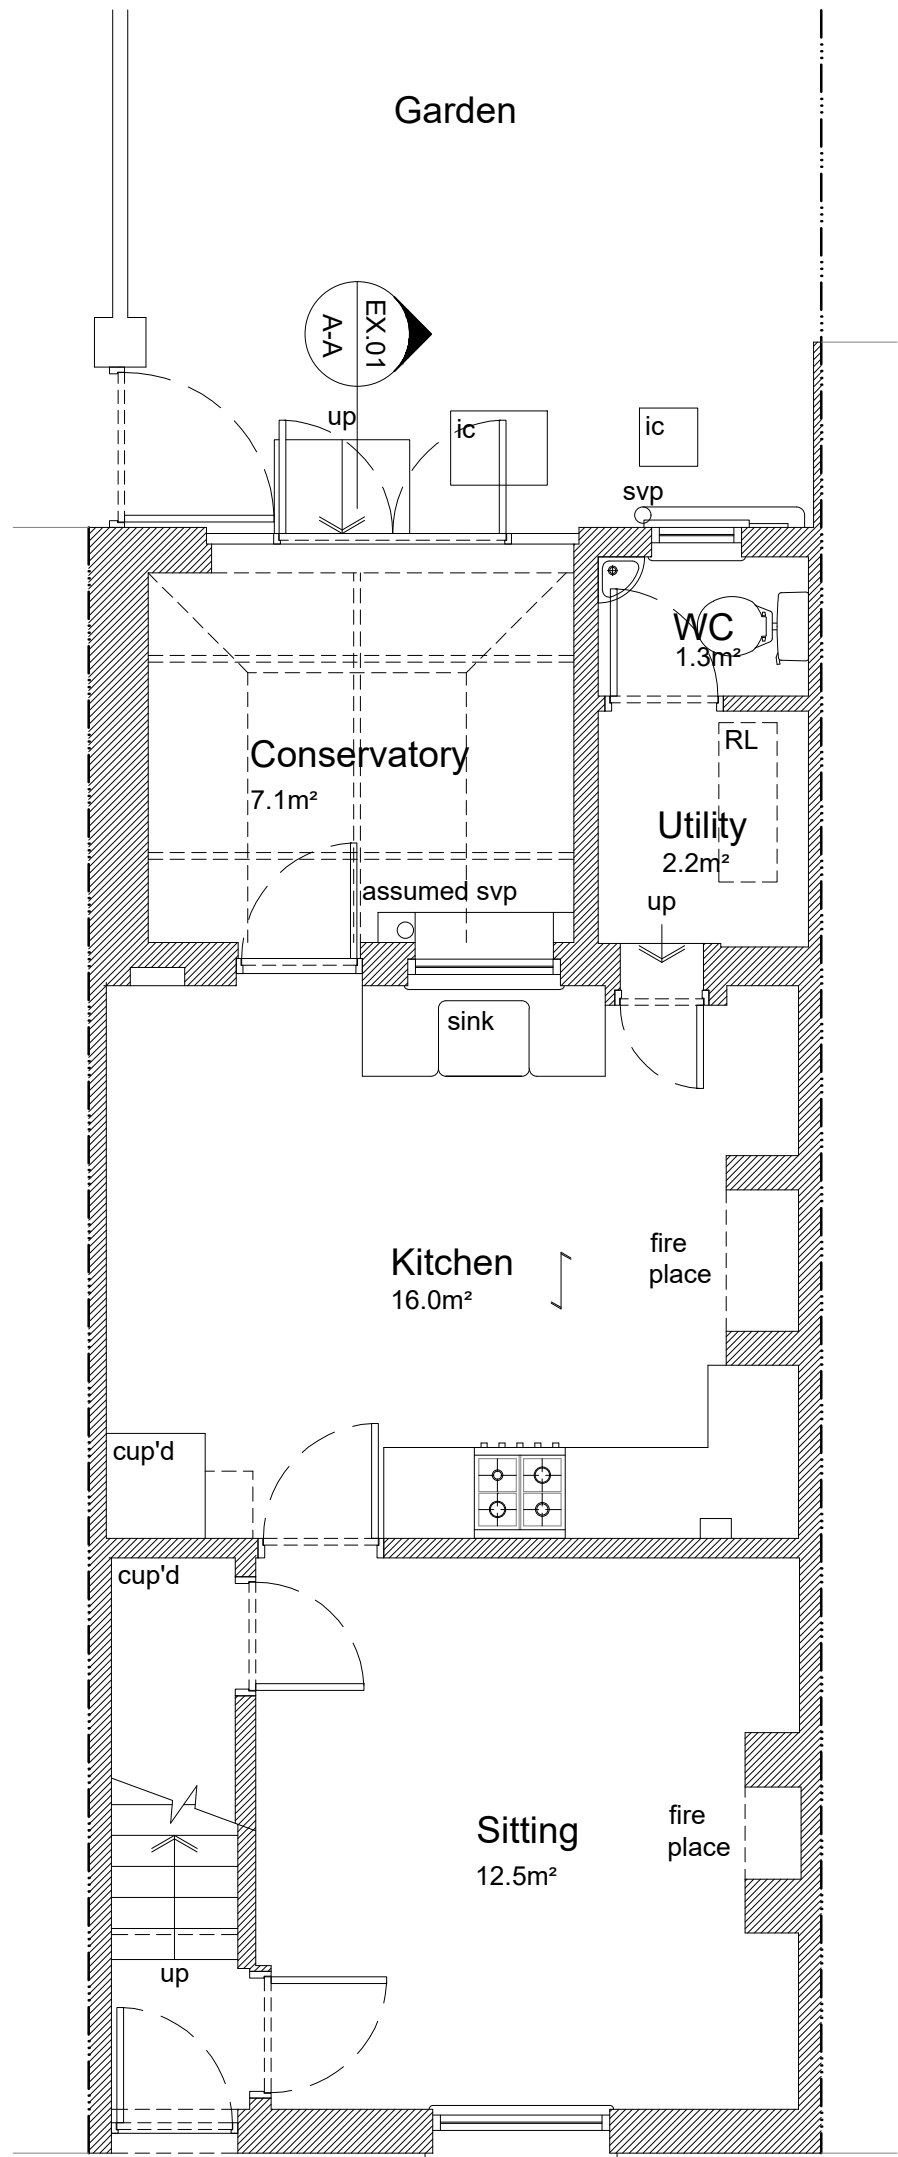 


Existing Ground Floor Plan 1:50

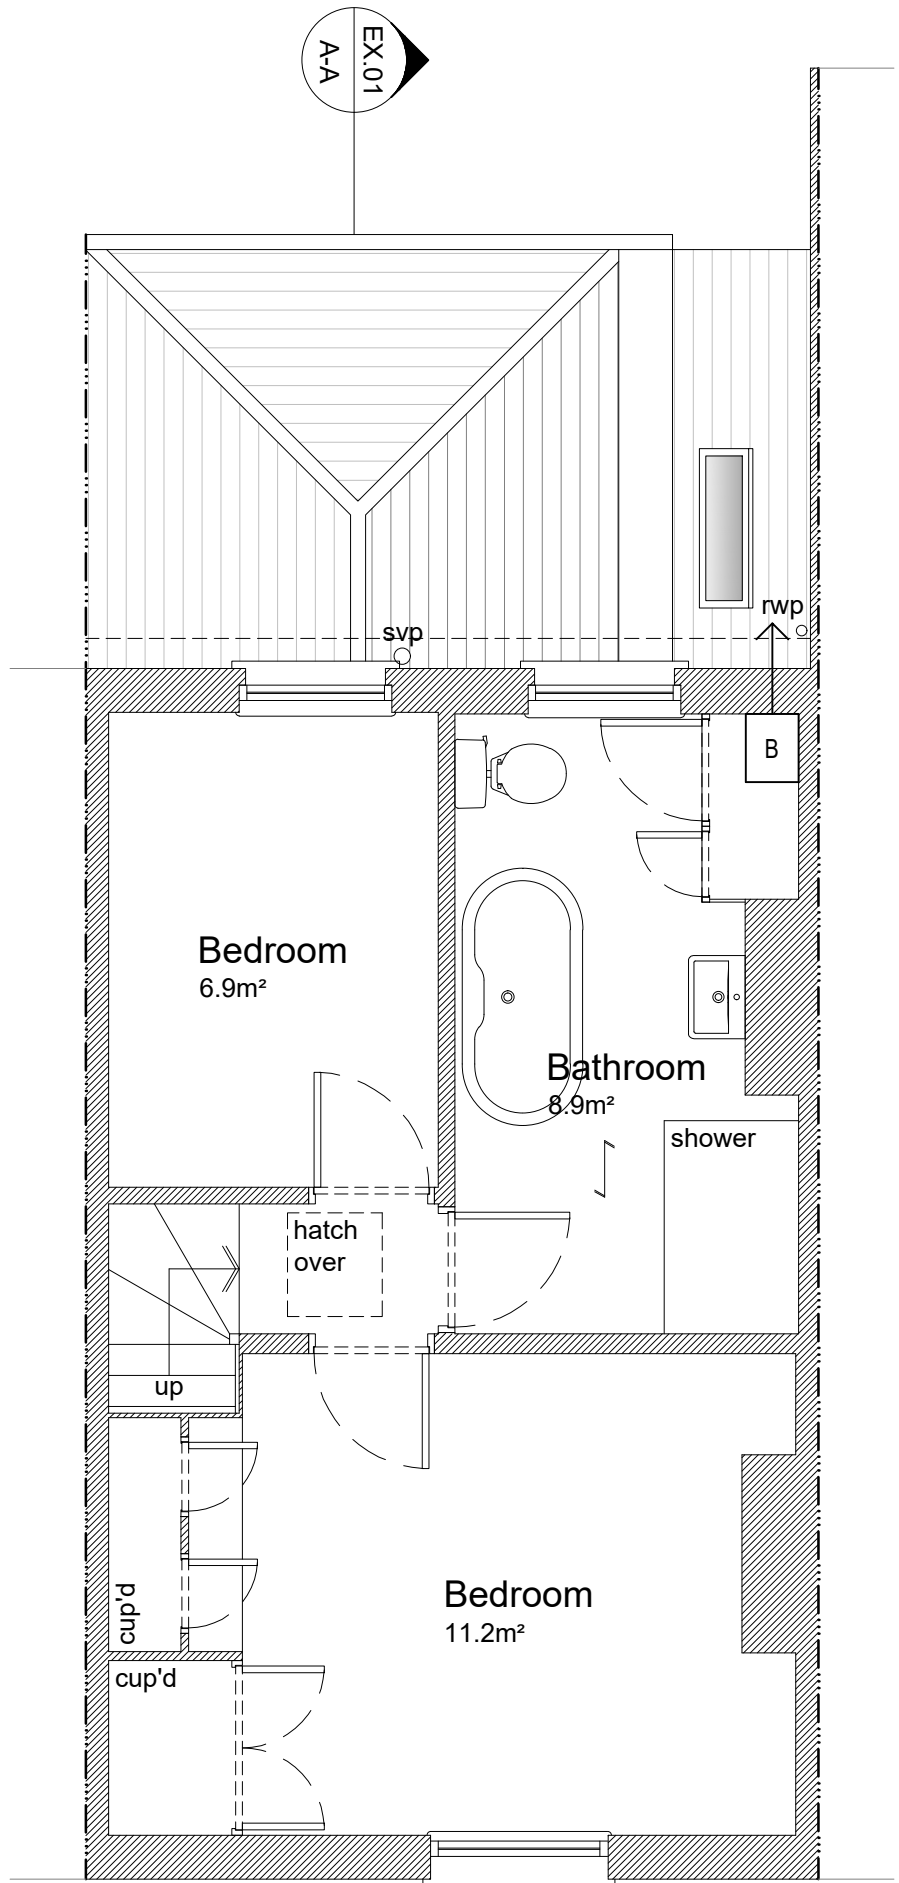 

Existing First Floor Plan 1:50

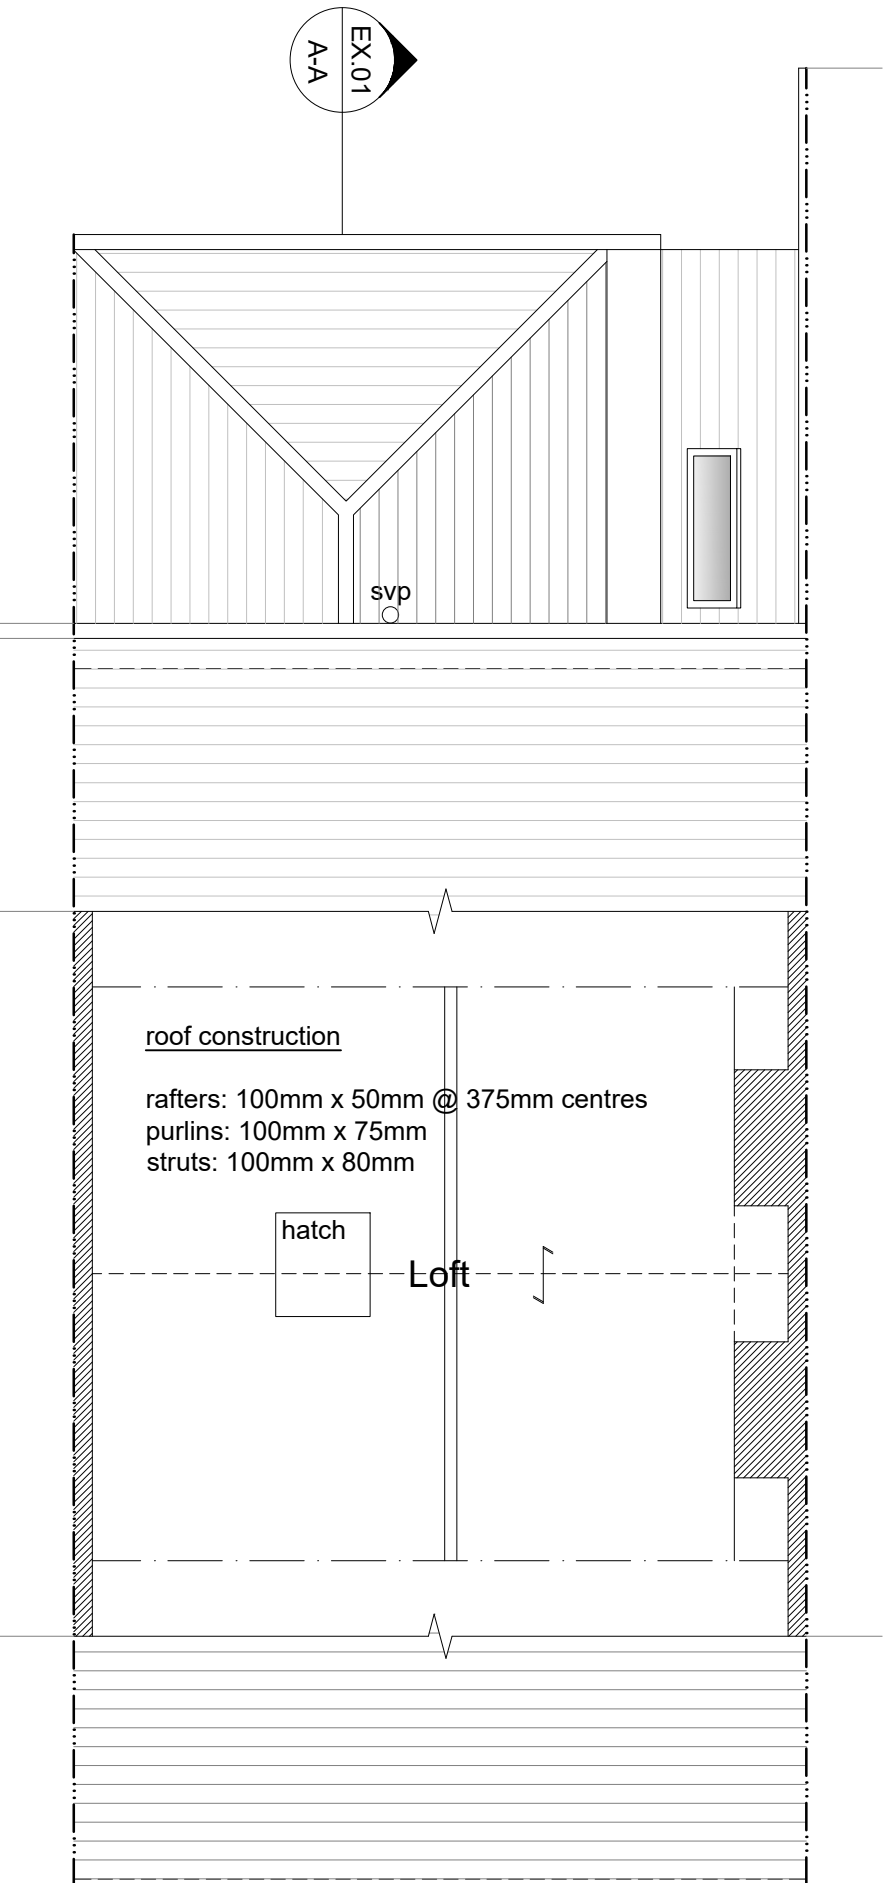

Existing Loft Plan 1:50

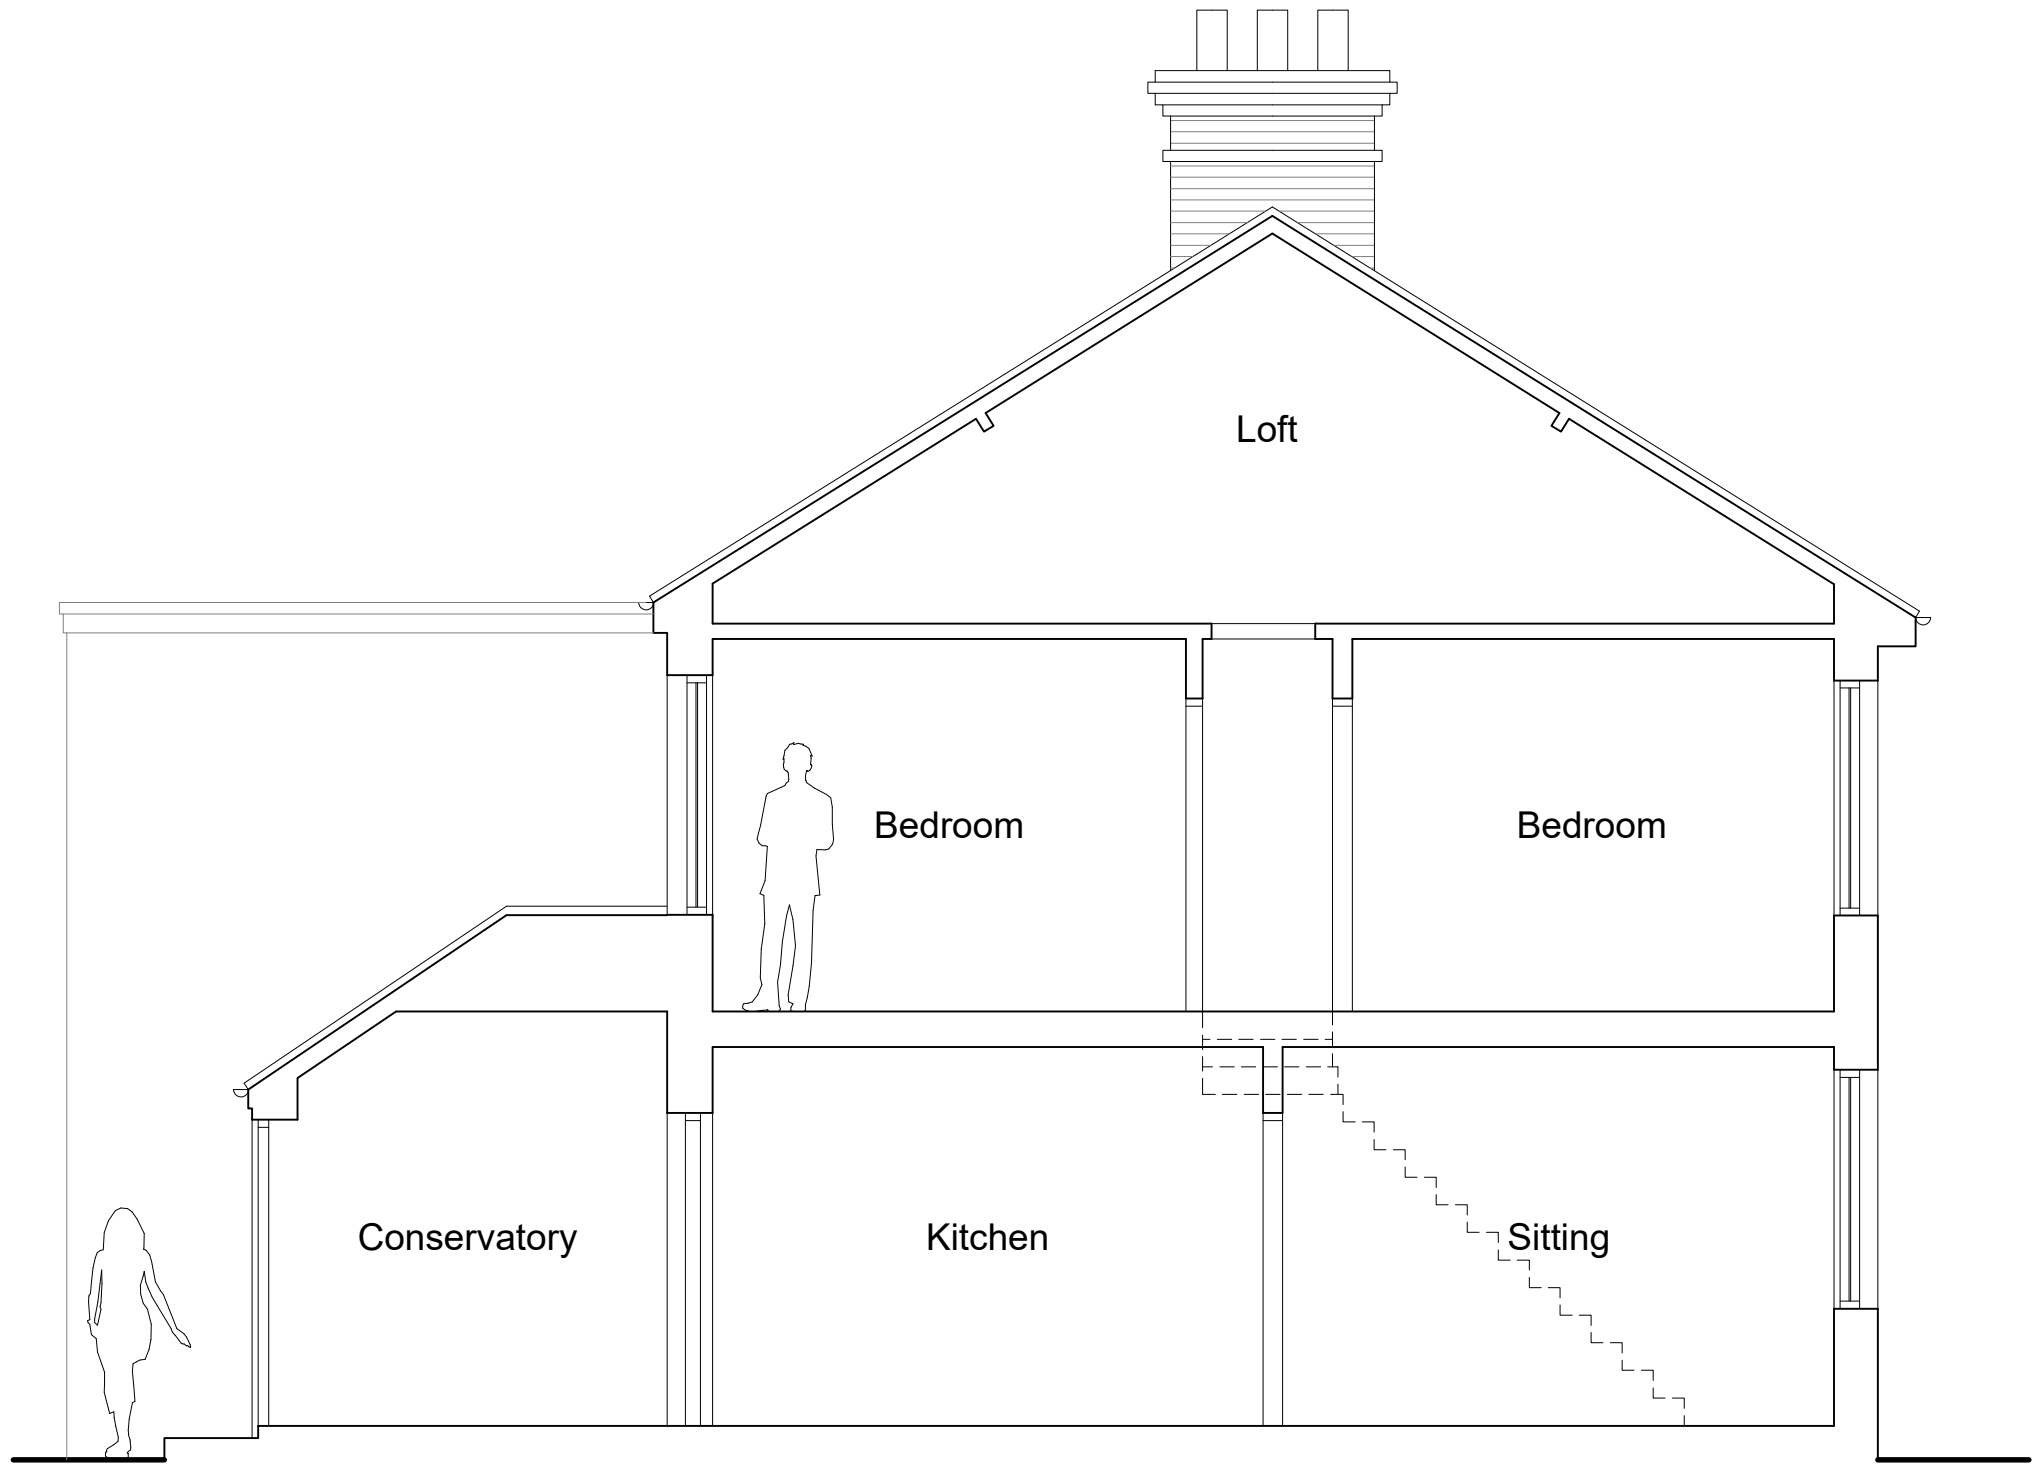

Existing Section A-A 1:50

TIMDEACON.
architect

timdeacon.architect@gmail.com

rev.	date	comment
client	Sam Pyant & Tash Morris	dwg # 205.EX.01
job	54 Western Road Hurstpierpoint Hassocks BN6 9TA	dwg title Existing Plans, Section and Elevations
scale	Varies @ A1	MEASURED SURVEY
date	June 2025	RIBA work stage

Do not scale off drawing unless solely for Planning purposes.
Check all dimensions on site before work commences.
All work materials workmanship to conform with current building regulations BS5 and COP's.
© Copyright Tim Deacon, Architect