




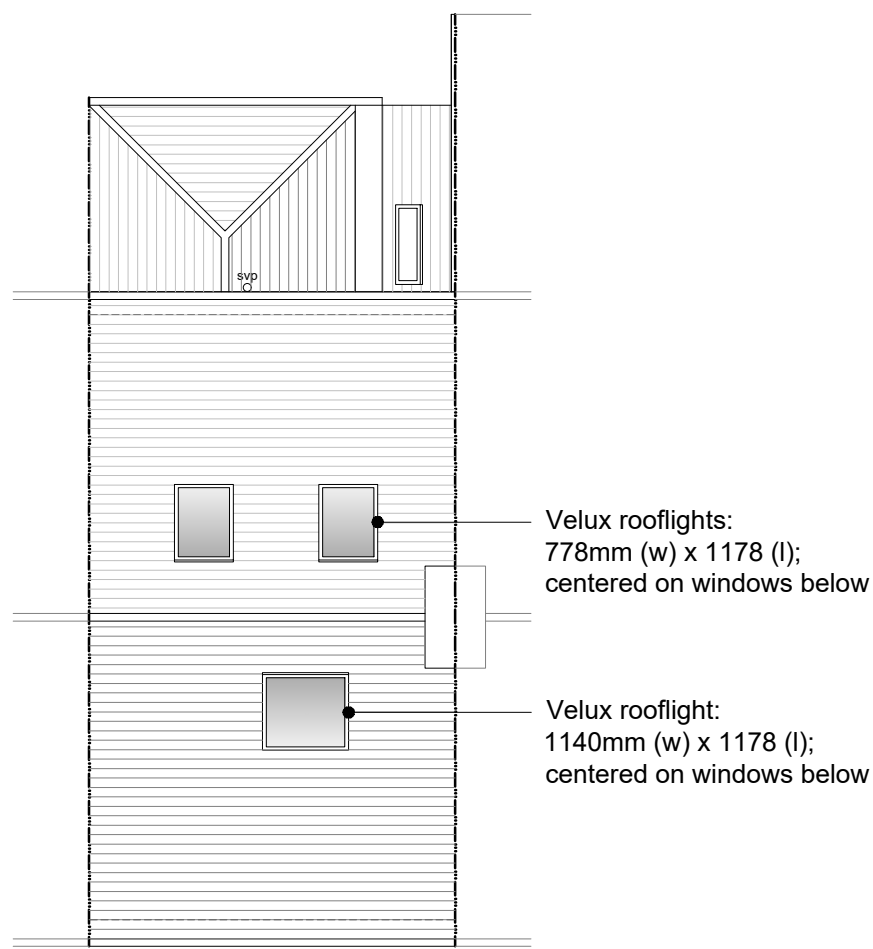

Proposed Roof Plan 1:100

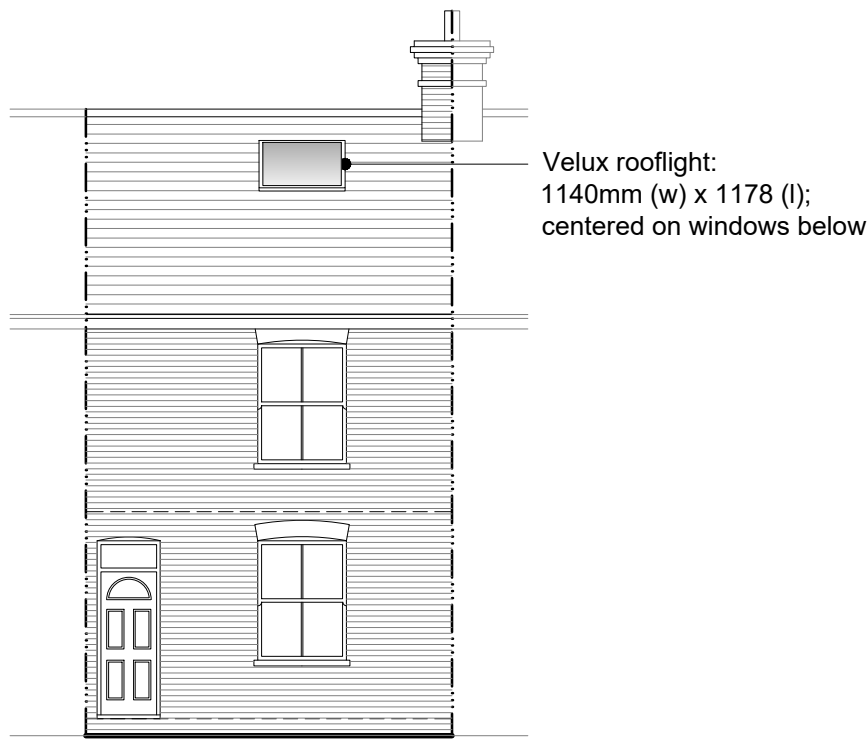


Proposed Front Elevation (East) 1:100

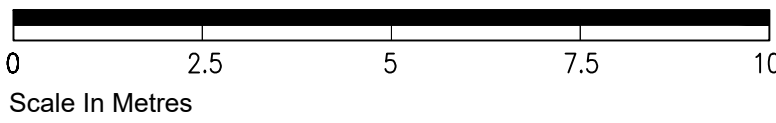



Proposed Rear Elevation (West) 1:100





Location Plan 1:1250

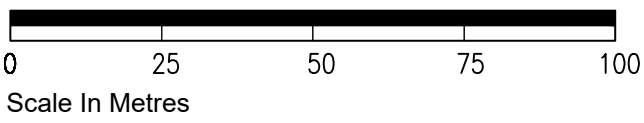


Site Plan 1:500

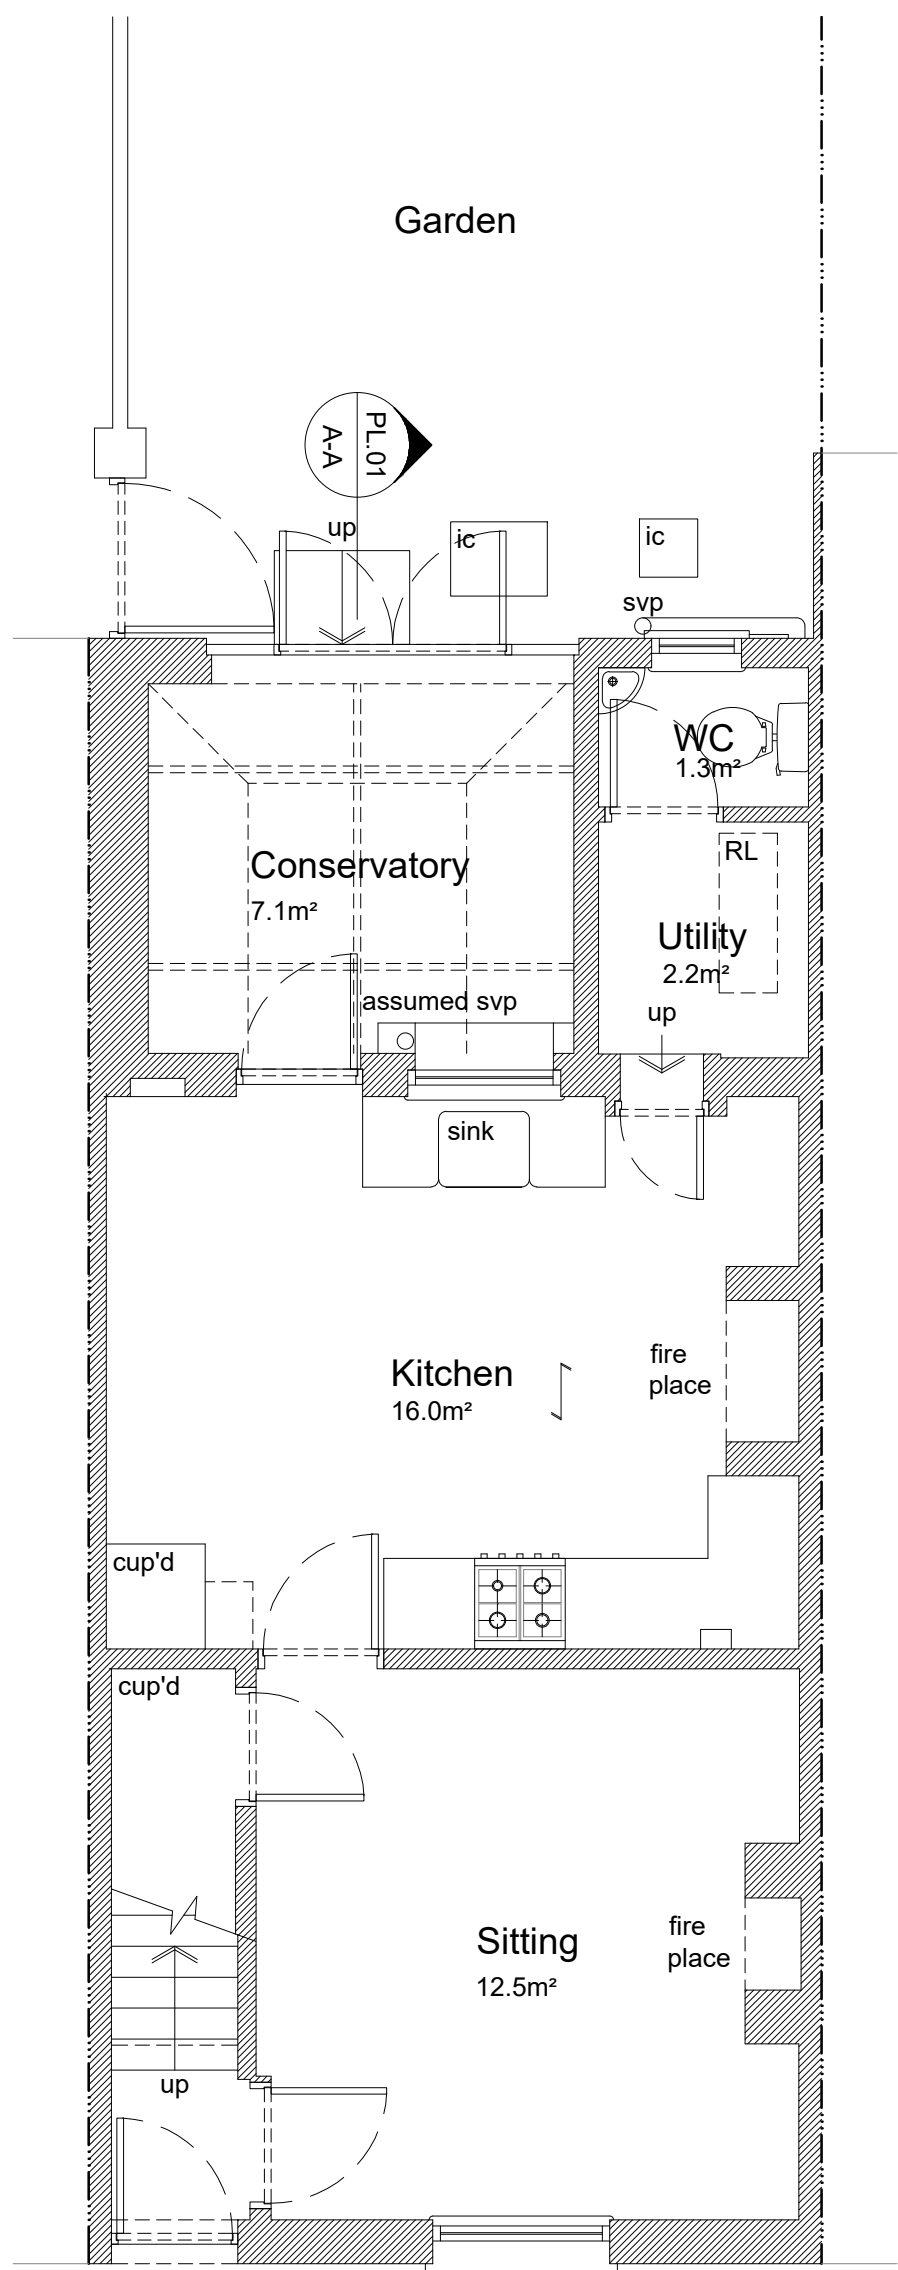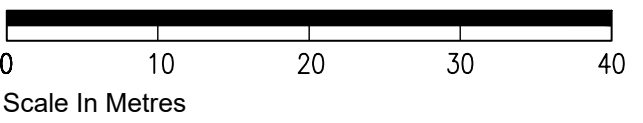


Proposed Ground Floor Plan 1:50

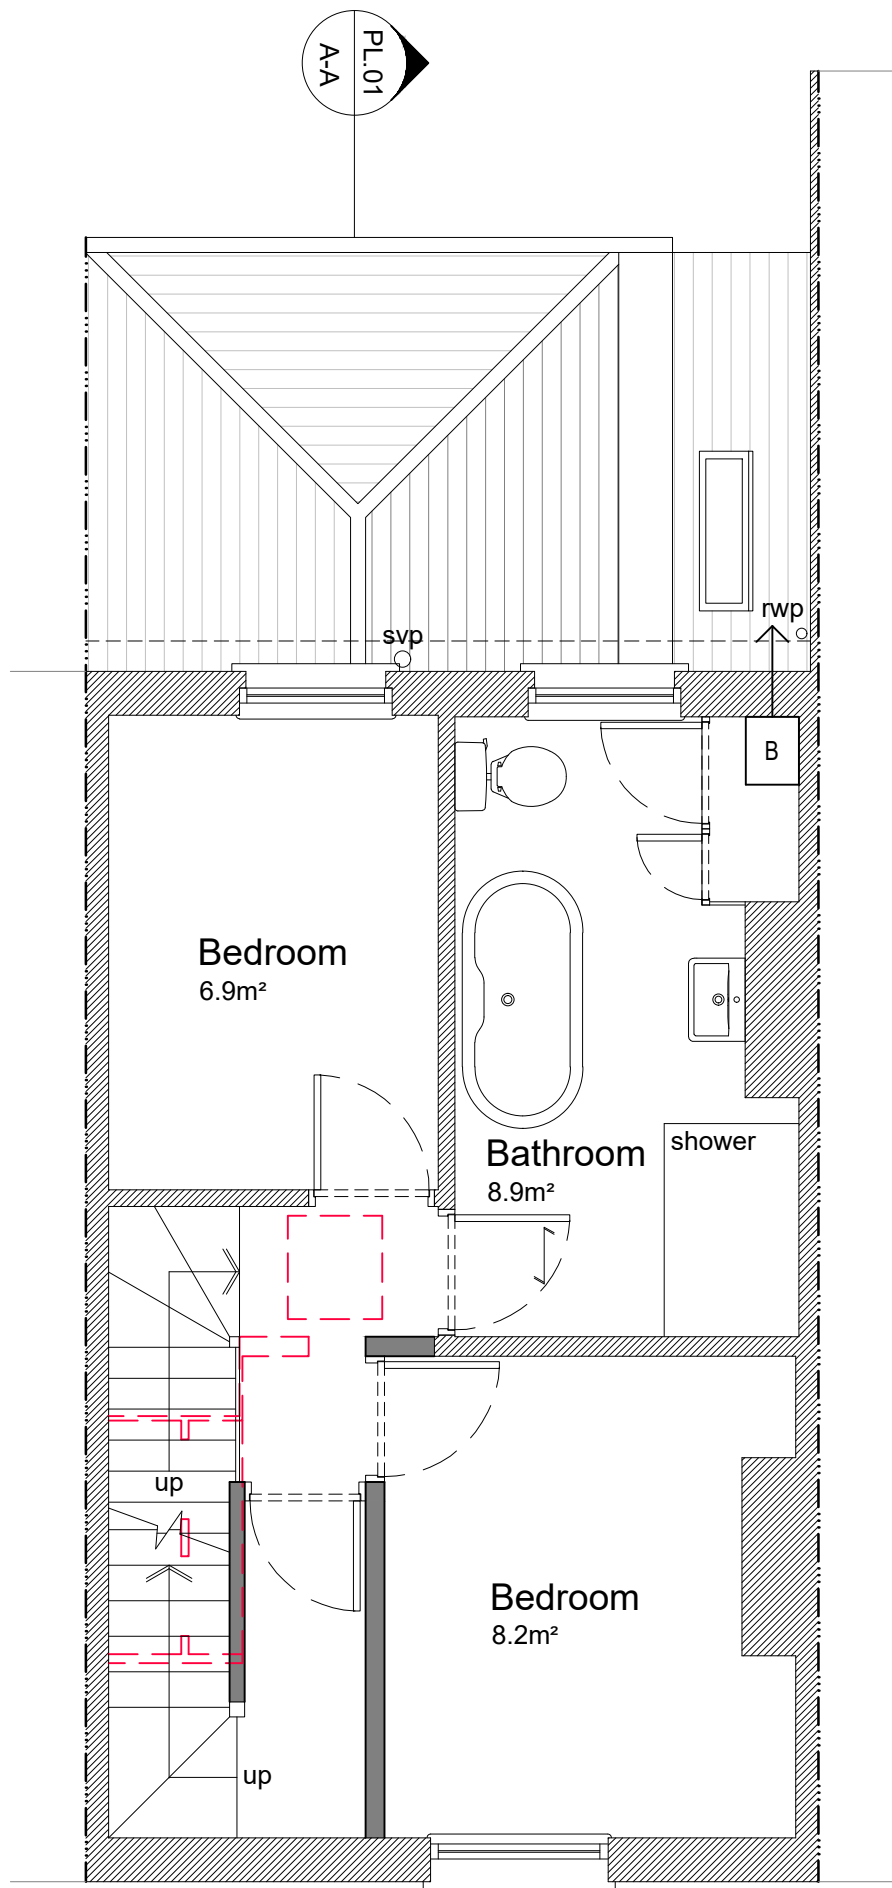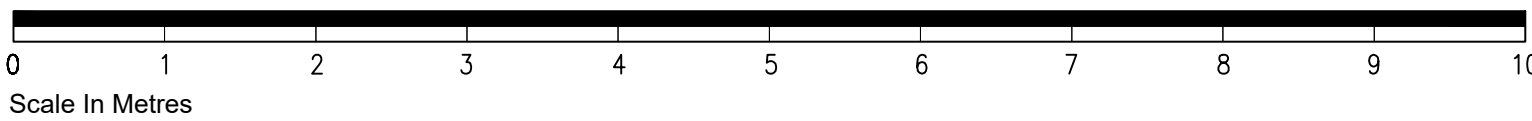

Proposed First Floor Plan 1:50

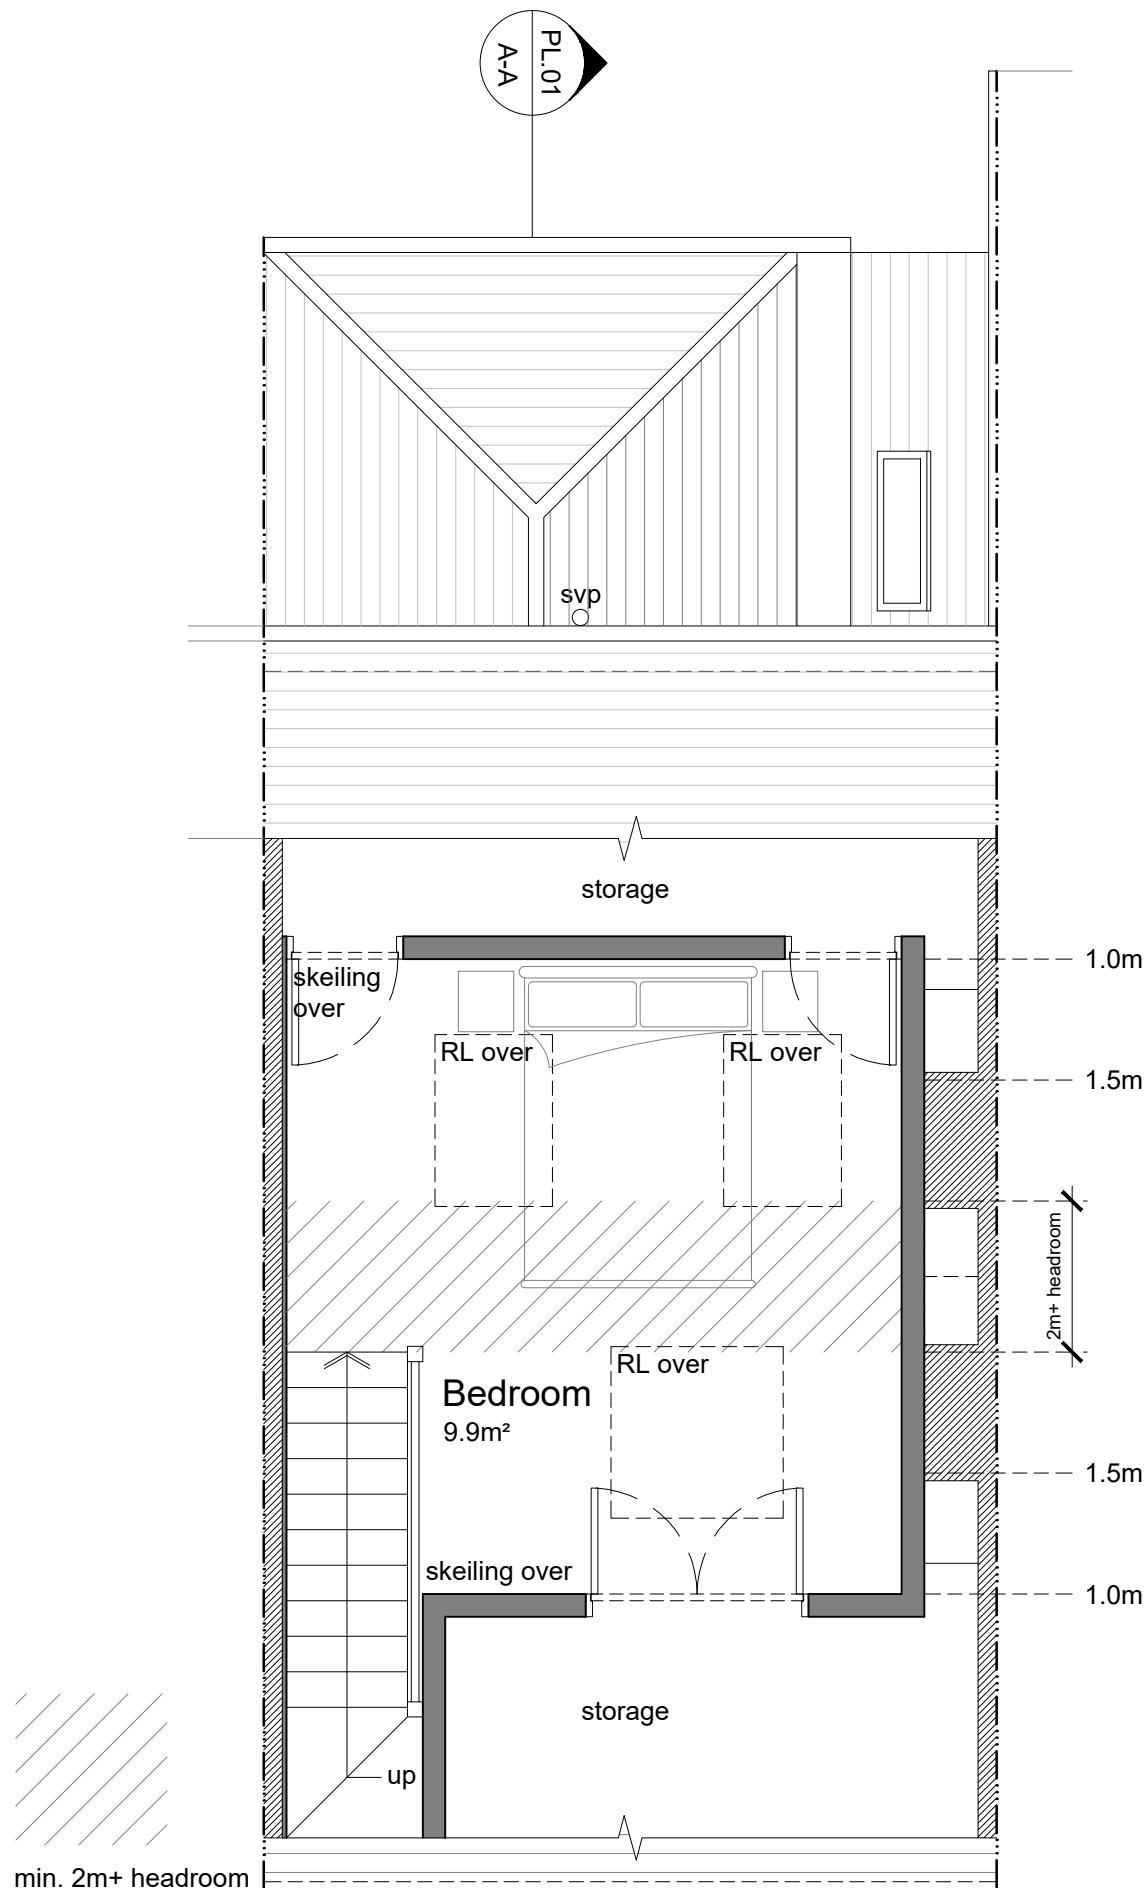

Proposed Second Floor Plan 1:50

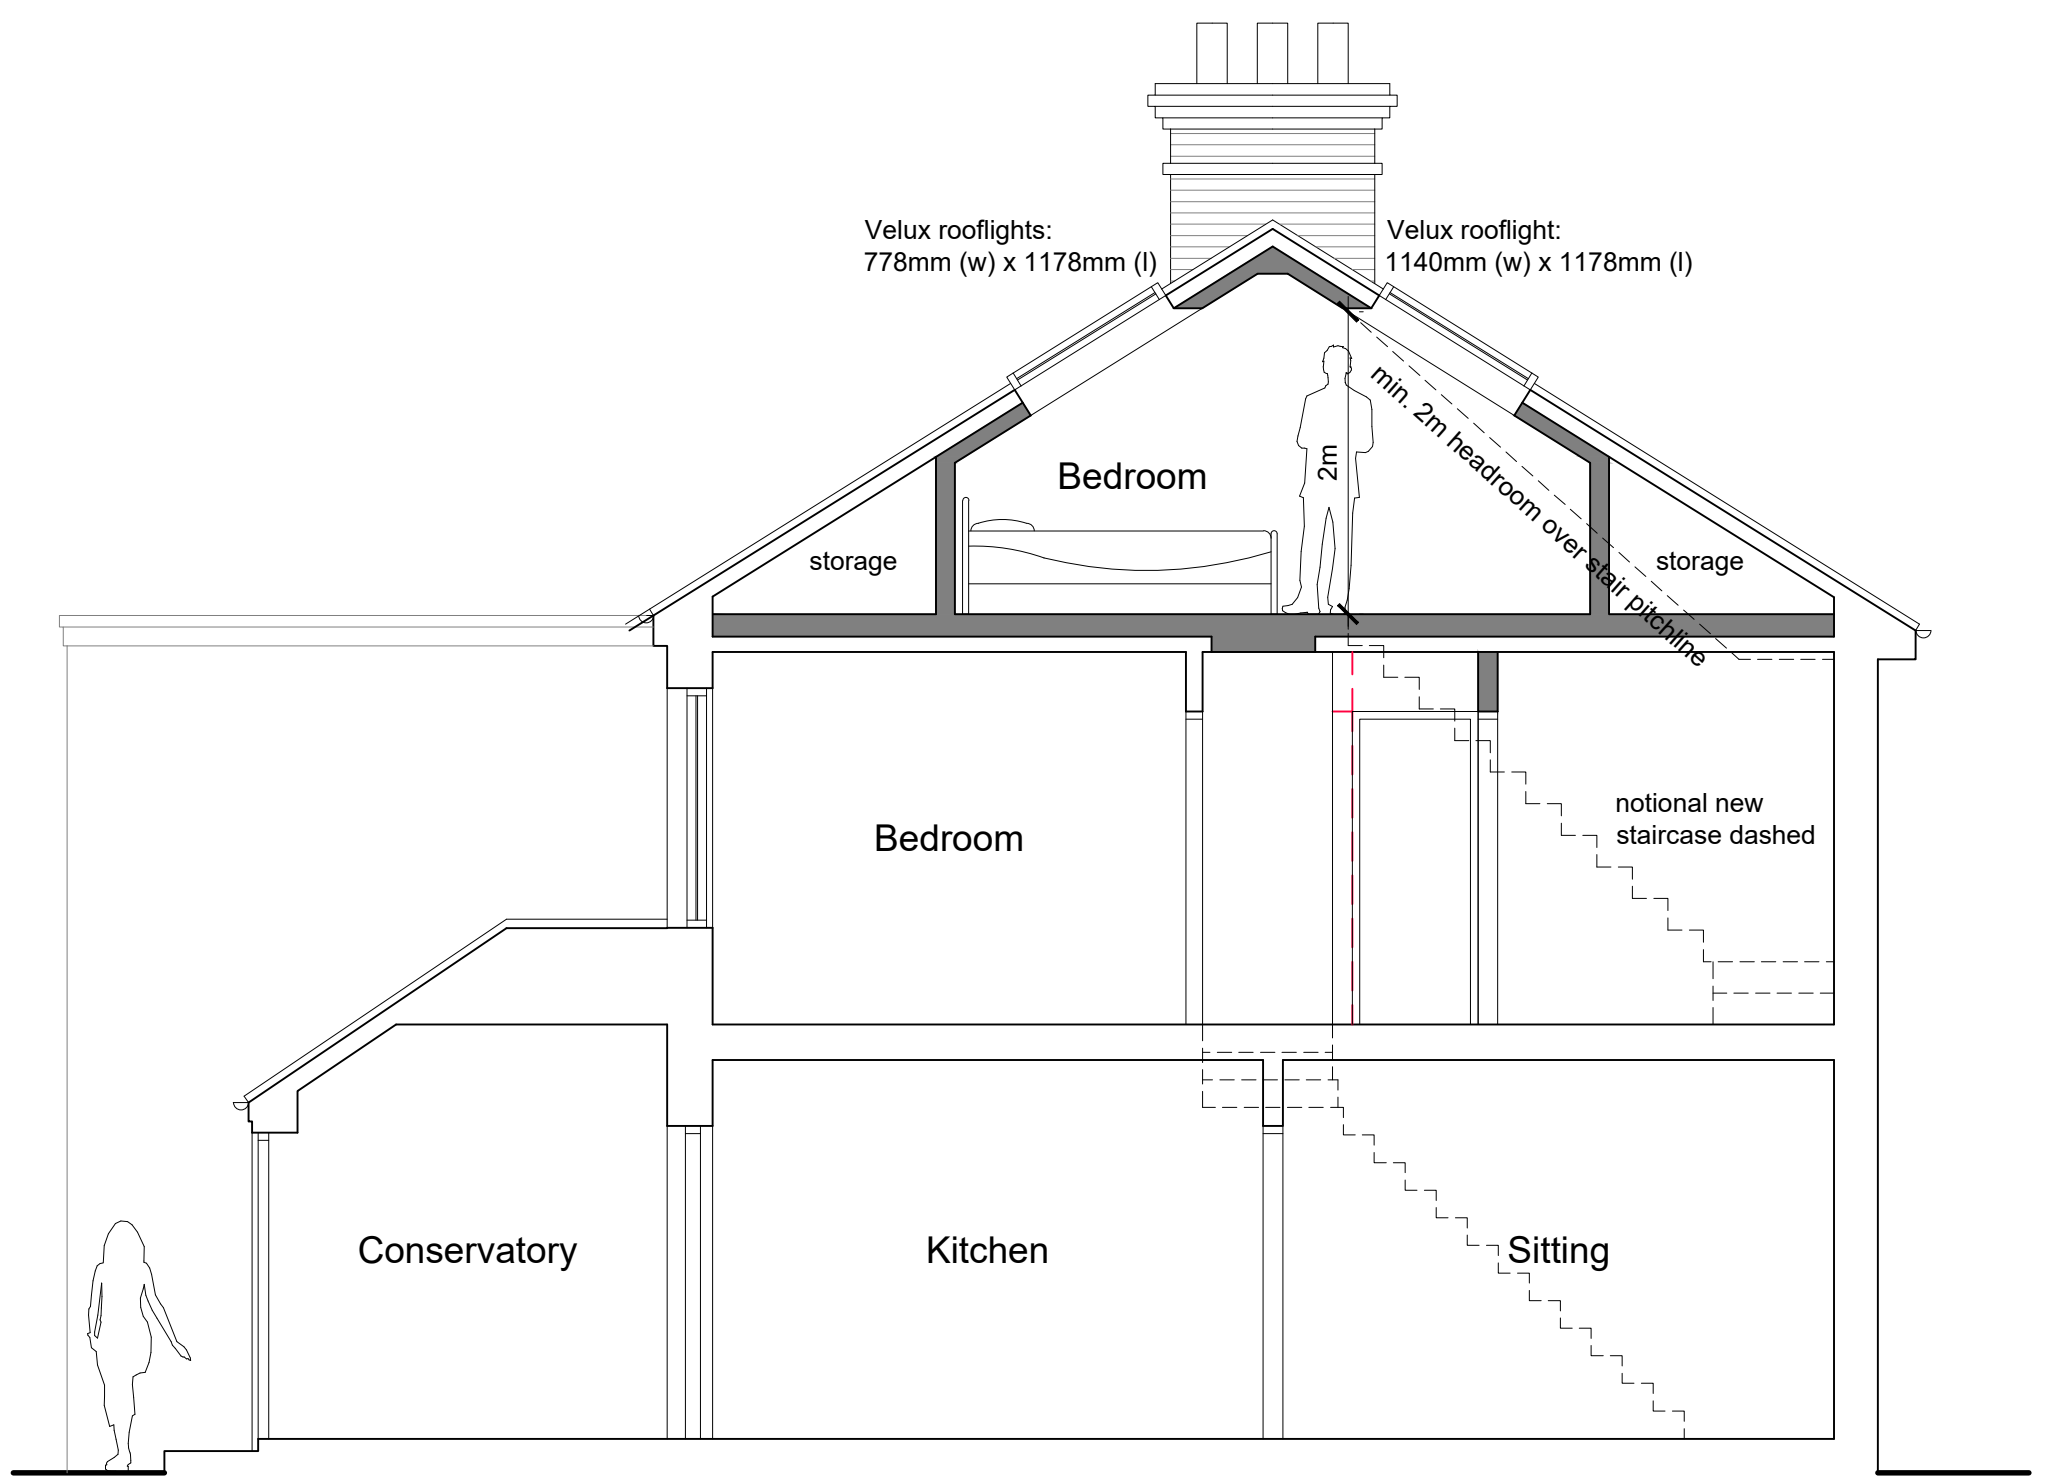

Proposed Section A-A 1:50

- Existing Walls
- Proposed Walls
- Demolition
- New Structure

TIM DEACON architect

timdeacon.architect@gmail.com

client	rev.	date	comment
Sam Pyant & Tash Morris			
job	dwg #	dwg title	scale
54 Western Road Hurstpierpoint Hassocks BN6 9TA	205.PL.01	Proposed Plans, Section and Elevations	Varies @ A1
		PLANNING	
		July 2025	RIBA work stage C

Do not scale off drawing unless solely for Planning purposes.
Check all dimensions on site before work commences.
All work materials workmanship to conform with current building regulations BS5 and COP's.
© Copyright Tim Deacon, Architect