


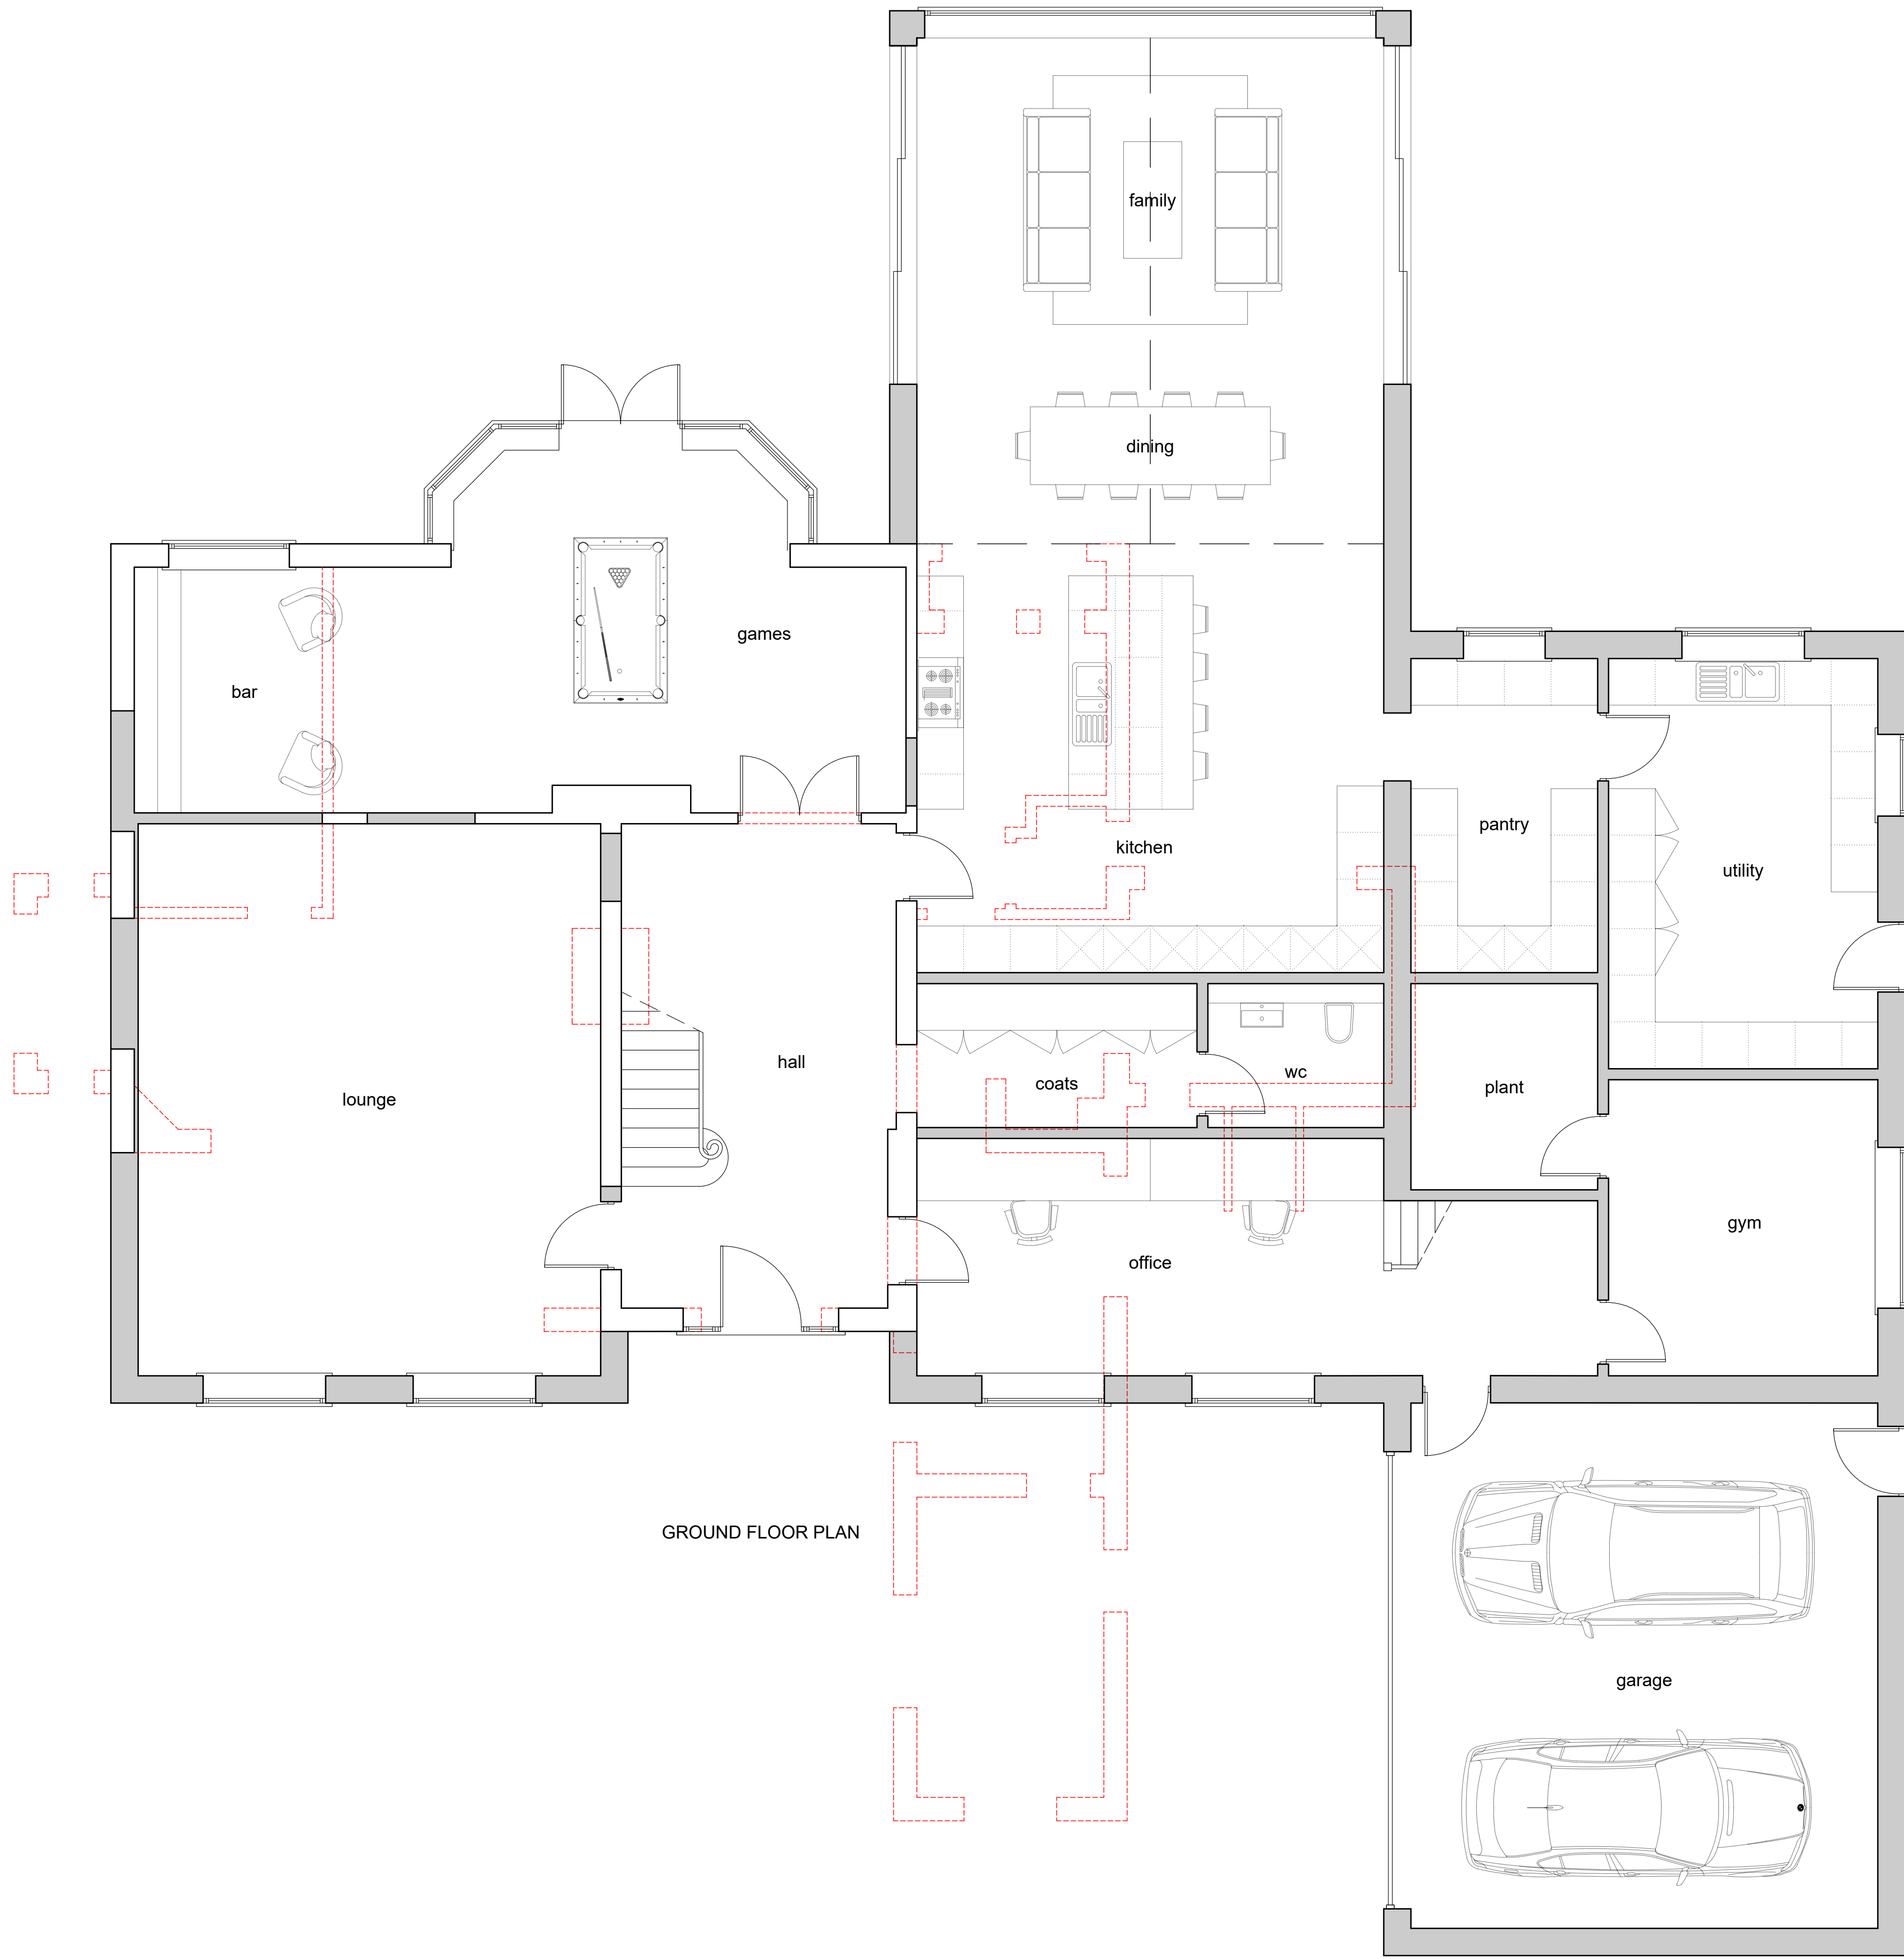

vesta-architects.co.uk +44(0)1256 862850
info@vesta-architects.co.uk +44(0)1444 812772


Client	Mr & Mrs Thompson
Project	Lane House, 37 Denmans Lane, Lindfield, Haywards Heath, RH16 2JR

Drawing Title	Proposed Ground Floor Plan
Drawing No.	24-4992-P-07

Scale	1:50 @ A1
Rev	-

Drawn	MB
Checked	LF
Issued For	PLANNING

Rev	Note	Date
-	First issue	22/11/24

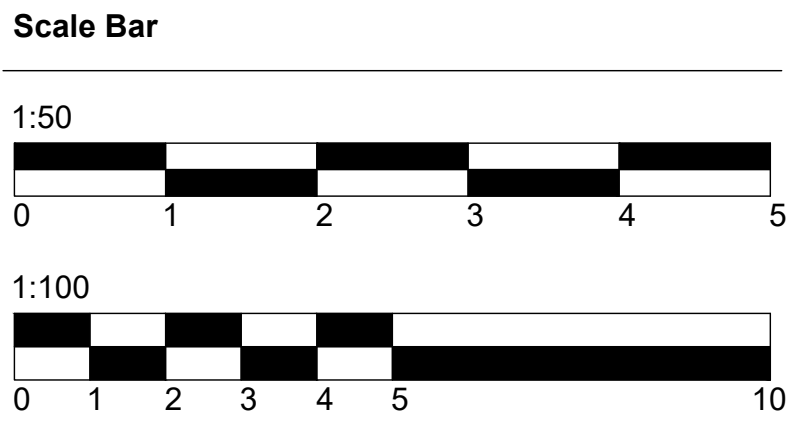

Disclaimer
Drawing to be read in conjunction with all information by architects, structural engineers & consultants. Do not scale from this drawing. All written dimensions to be checked on site before work commences. Discrepancies, where identified, must be reported to the architect immediately. This drawing is the property of Vesta Architects Ltd and must not be reproduced or disclosed to any unauthorised person either wholly or in part without written consent.