




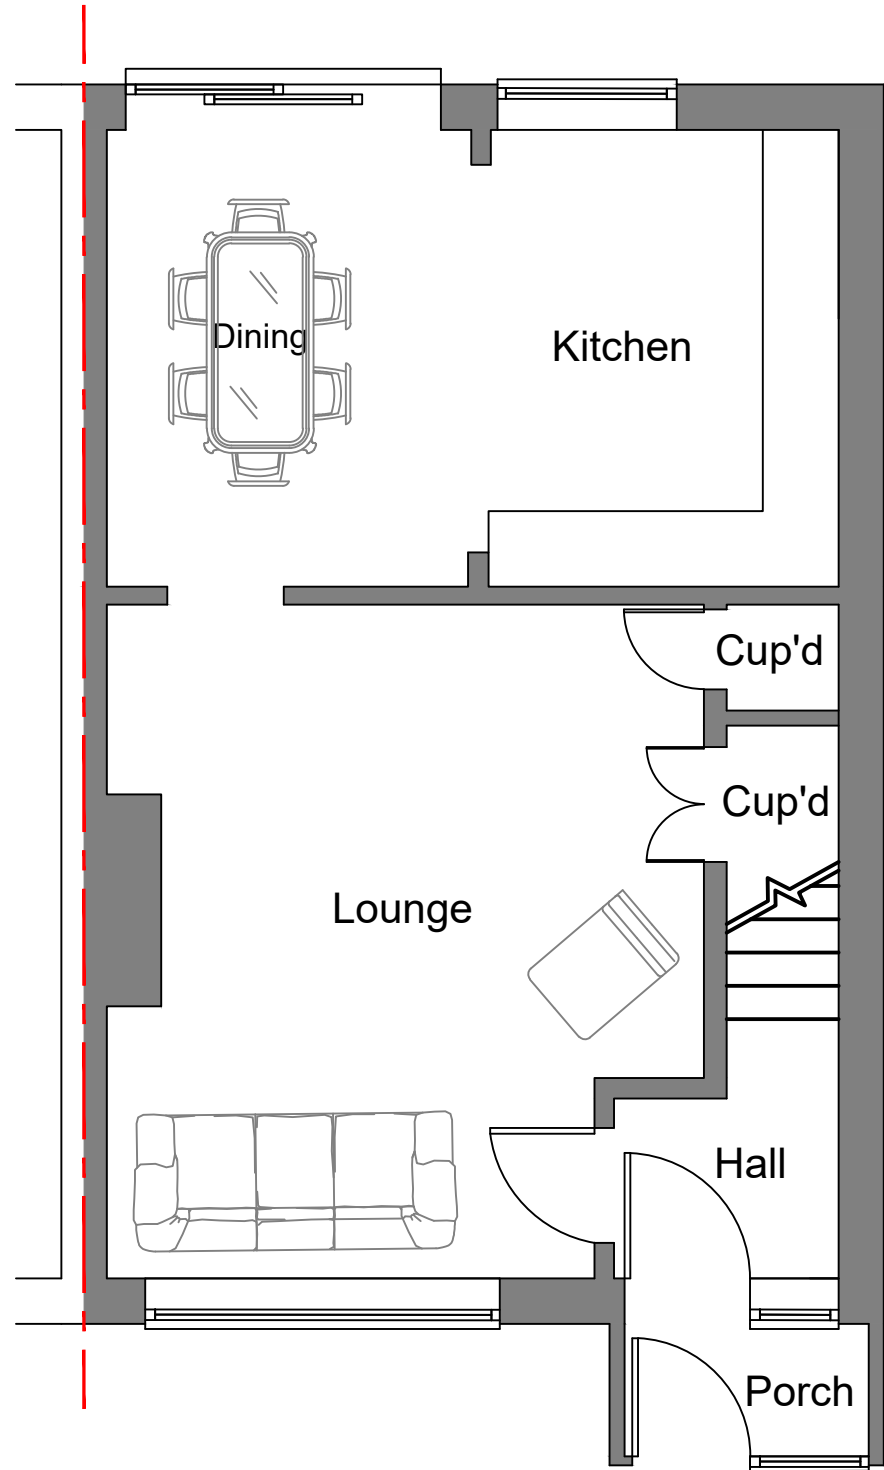

Existing Ground Floor Plan

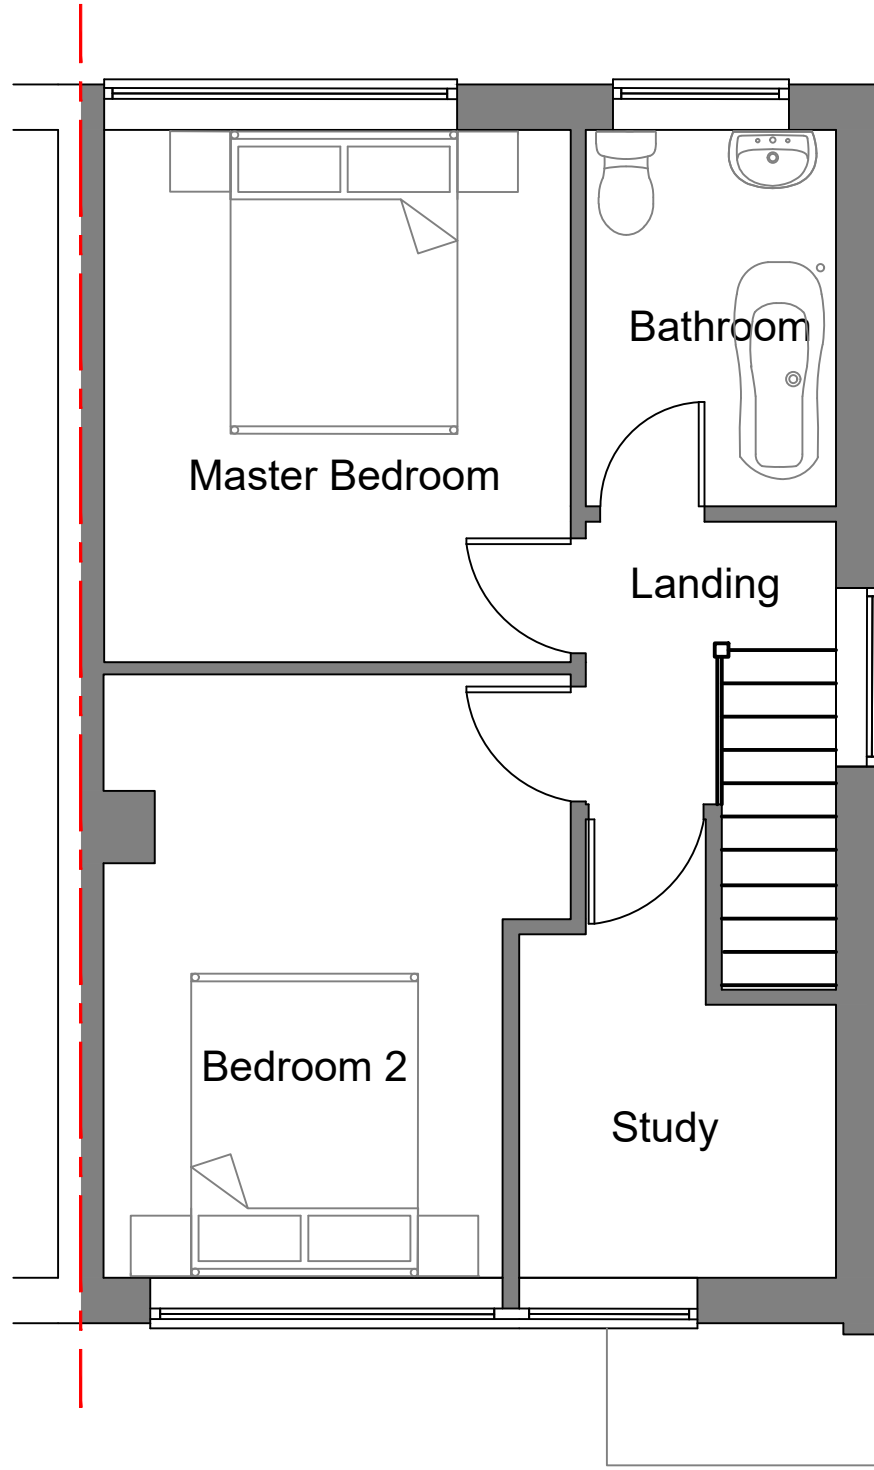


Existing First Floor Plan

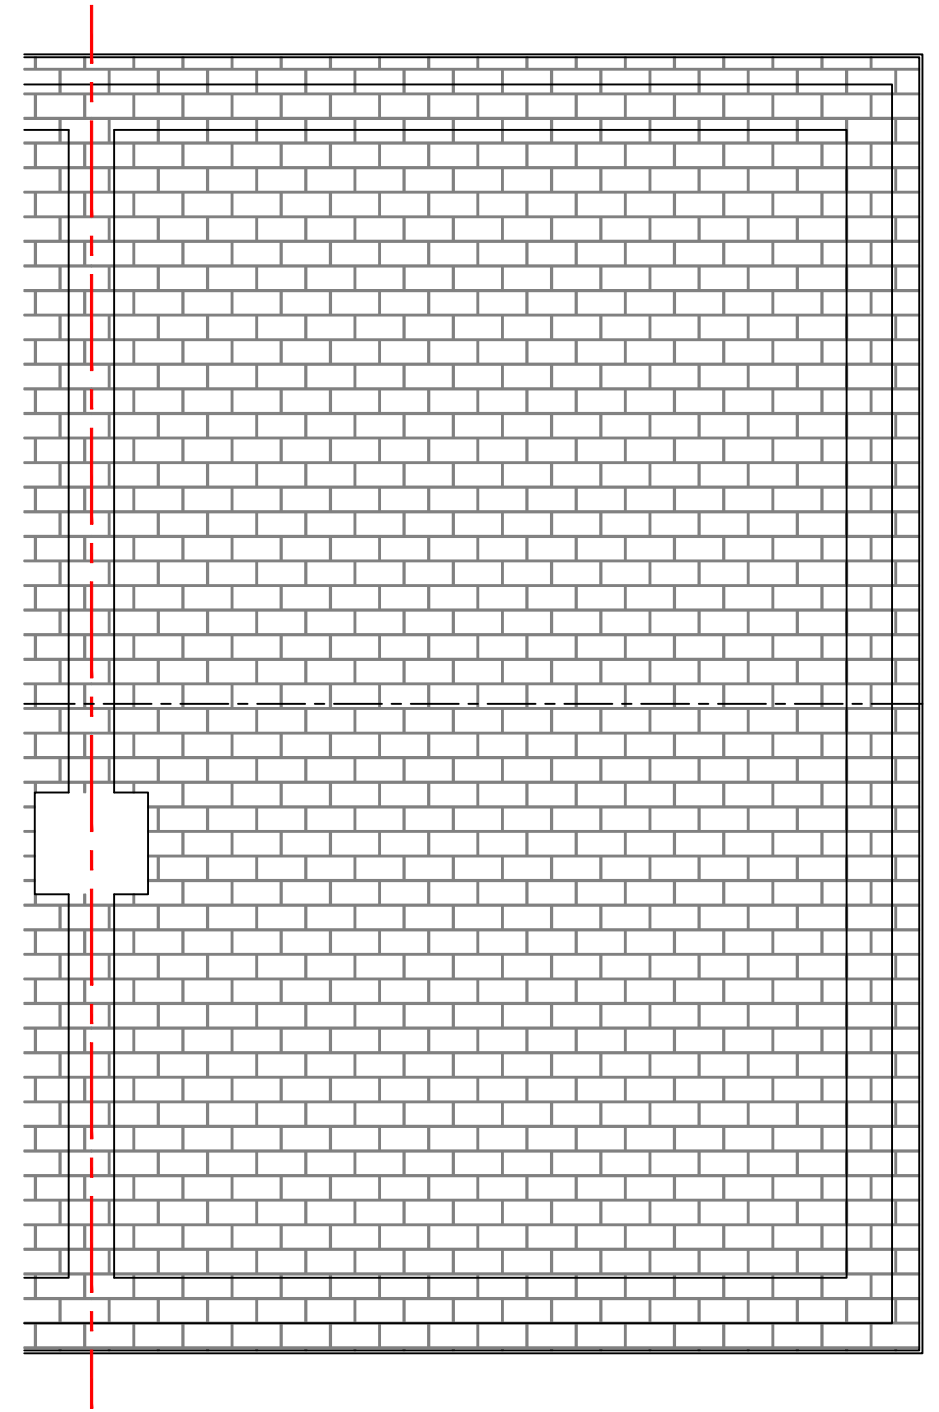

Existing Roof Plan


Scale:
1:50

 

Client:	Job Title	Drawing Title
Gemma Burgess	71 Fieldway, Lindfield, RH16 2DE	Existing Plans

Notes
This drawing is not to be reissued, loaned or copied without the written consent of Dellaway Design and Build (the originator). All errors, omissions, discrepancies should be reported to the originator immediately. All dimensions to be checked before site fabrication by contractor, his sub-contractor or supplier. Any deviation from drawing to be reported to originator immediately. The principal contractor shall carry out a risk assessment of proposed work and liaise with principal designer before commencement if there are any doubt as to being able to complete the project in a safe manner compliant with the current Construction Design and Management Regulations. All works to comply with relevant British standards, Code of Practice and current Building Regulations. These plans are subject to Planning & Building Regulations Approval or any other statute in law before building works commence.

Oreintation:

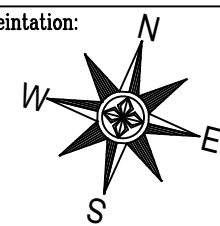

Scale:	Drw No:
1:50 @ A3	FW-01
Date	Rev:
Dec 2024	
Drawn	Checked
DDB	DDB

07946322893 DellawayDesignandBuild.co.uk



DDB
DELLAWAY DESIGN AND BUILD

INFO@DELLAWAYDESIGNANDBUILD.CO.UK