


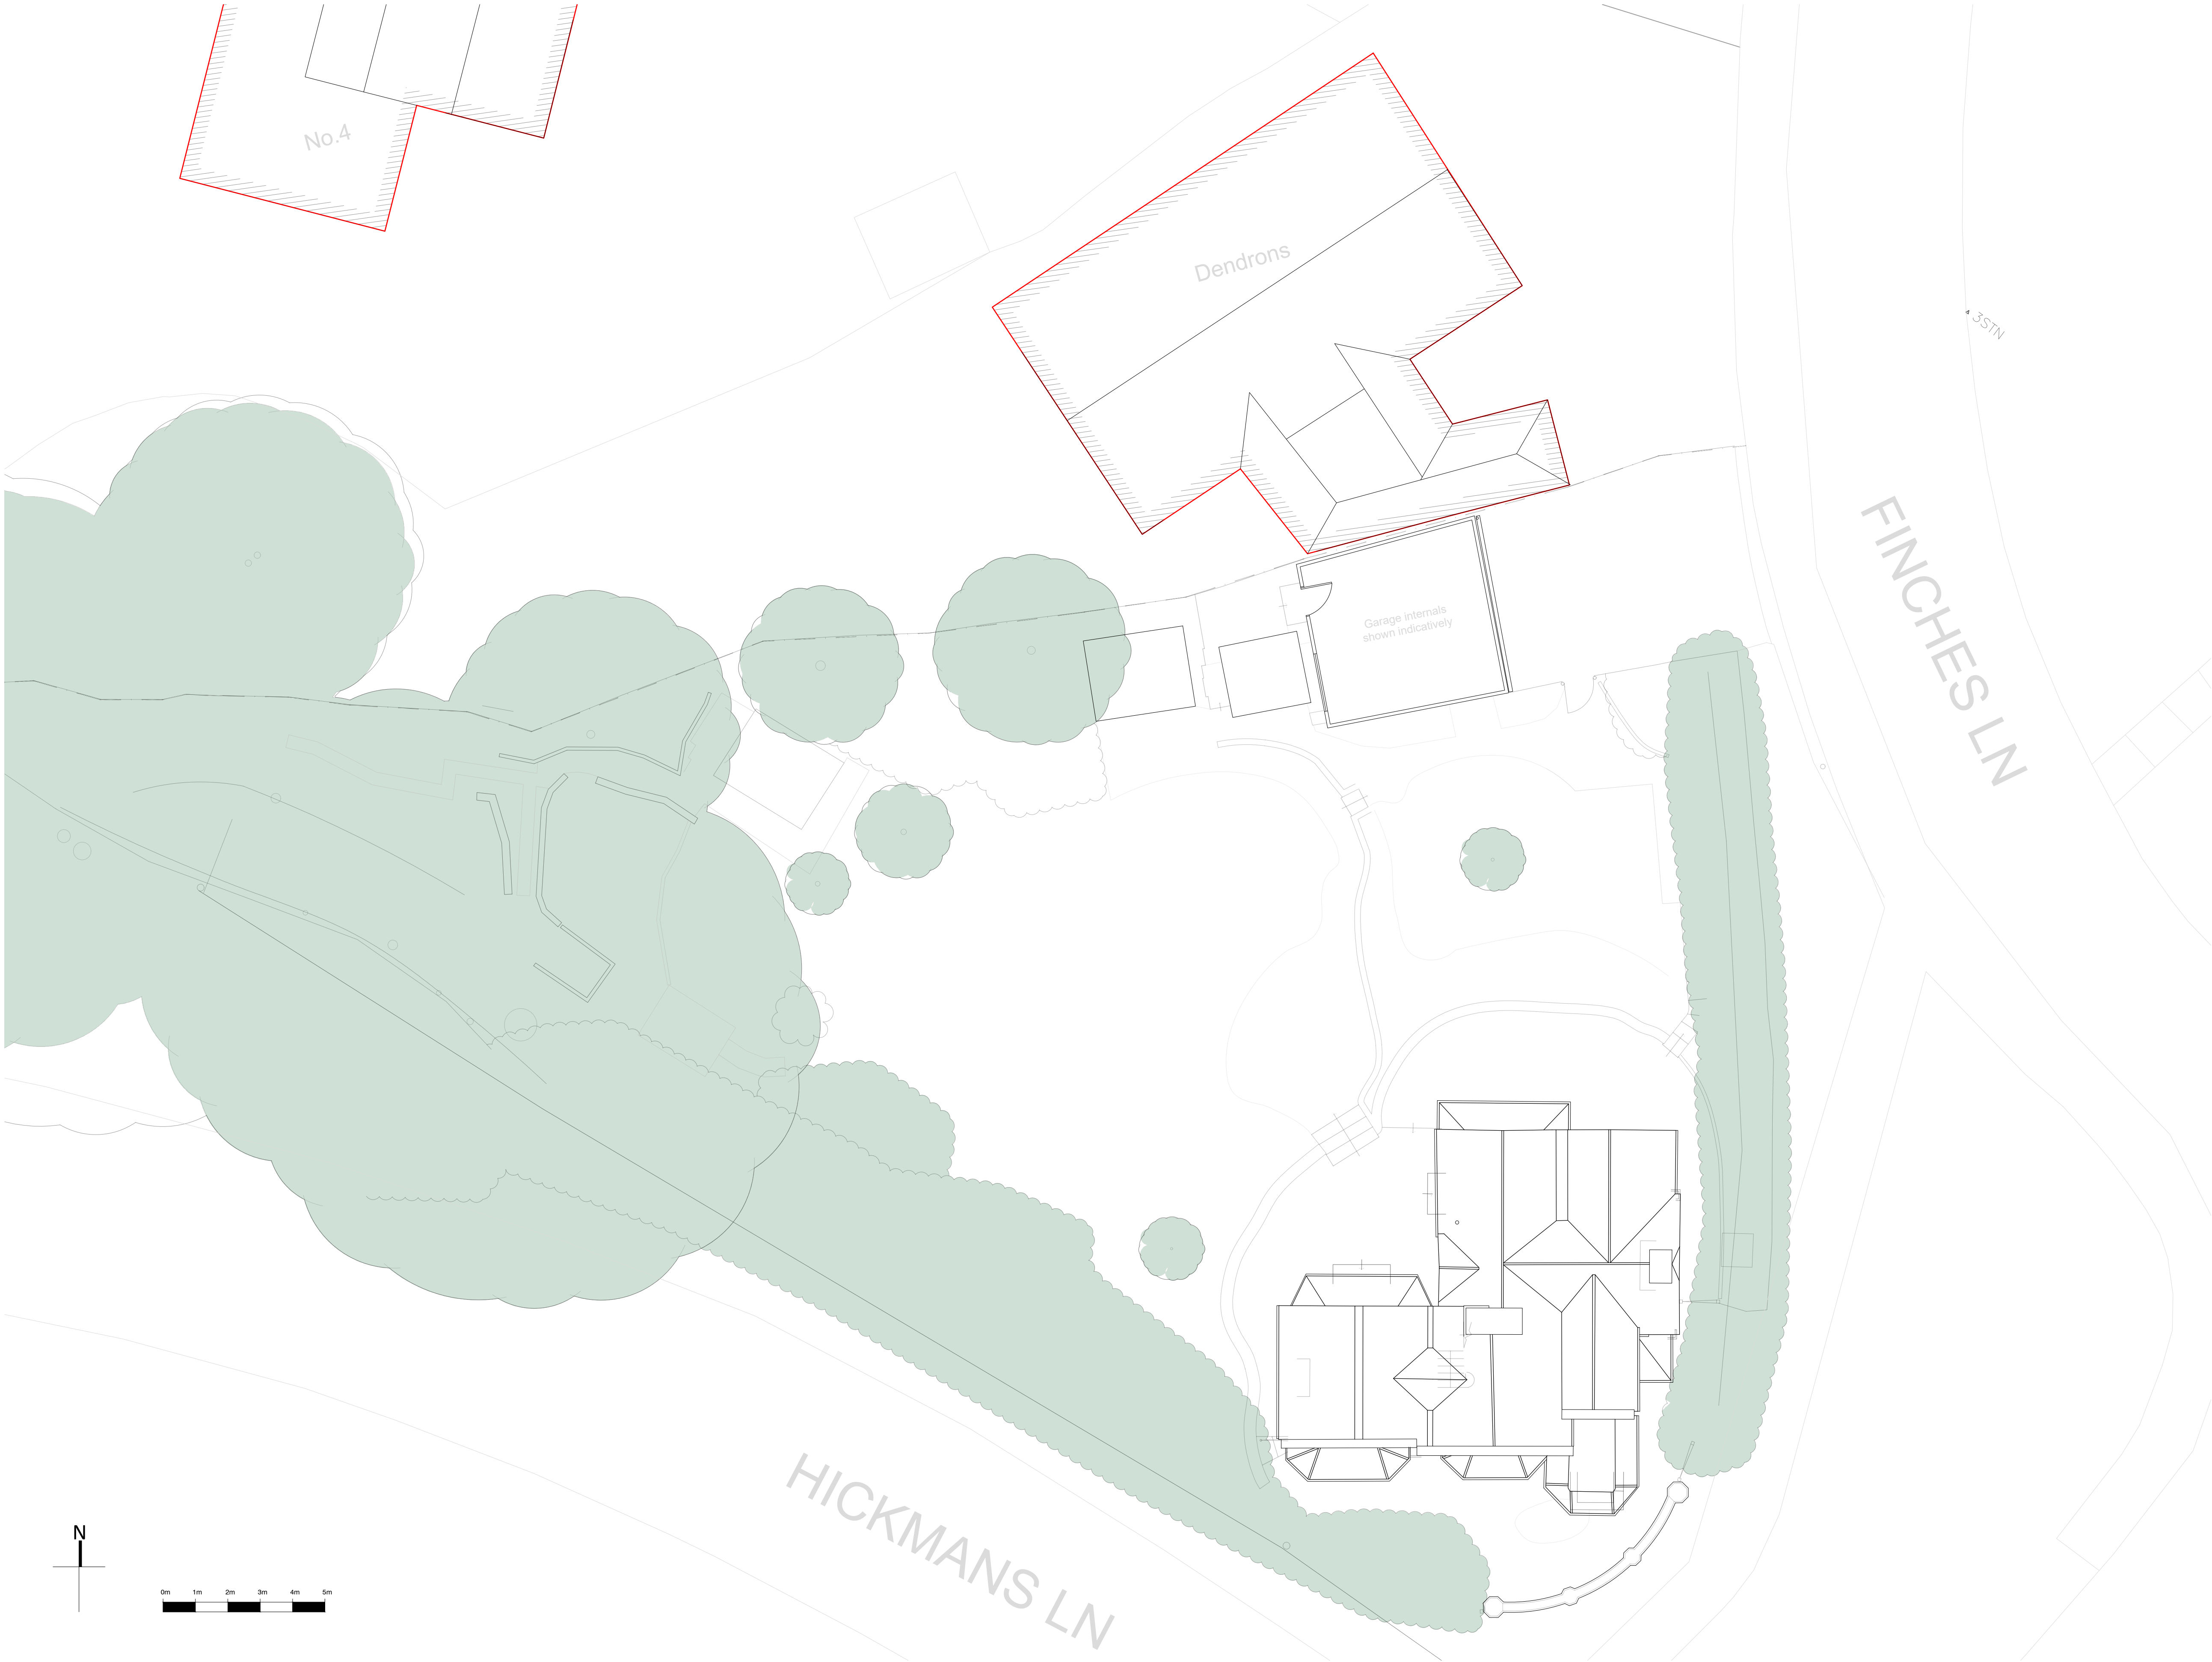

Existing Roof Plan @1:100

- NOTES
- DO NOT SCALE OFF THIS DRAWING EXCEPT FOR PLANNING PURPOSES
 - CHECK ALL DIMENSIONS ON SITE BEFORE ANY WORK IS COMMENCED
 - ALL GOODS MATERIALS AND WORKMANSHIP MUST CONFORM WITH CURRENT BUILDING REGULATIONS, BRITISH STANDARDS AND CODES OF PRACTICE
 - COPYRIGHT OF THIS DRAWING IS RETAINED BY THE ARCHITECT AND IT MUST NOT BE REPRODUCED WITHOUT WRITTEN CONSENT

REV	DATE	BY	AMENDMENT

**folkes architects**
L: 01903 868628
info@folkesarchitects.co.uk
The Old Forge
& Church Street
Storrington
West Sussex
RH20 4LA

CLIENT
Mr & Mrs Child

JOB TITLE
**Finches Corner
Hickmans Lane
Haywards Heath, Lindfield
West Sussex
RH16 2NZ**

DRAWING TITLE
Existing Site Plan

DRAWING STATUS
PLANNING
NOT FOR CONSTRUCTION USE UNLESS STATED AS 'CONSTRUCTION'

DATE Oct '24	SCALE 1:100 @ A1	DRAWN BY HG
CHECKED BY RF		REVISION
JOB NO. 24055	DRAWING NO. 1.01	