





Existing West Elevation @1:100

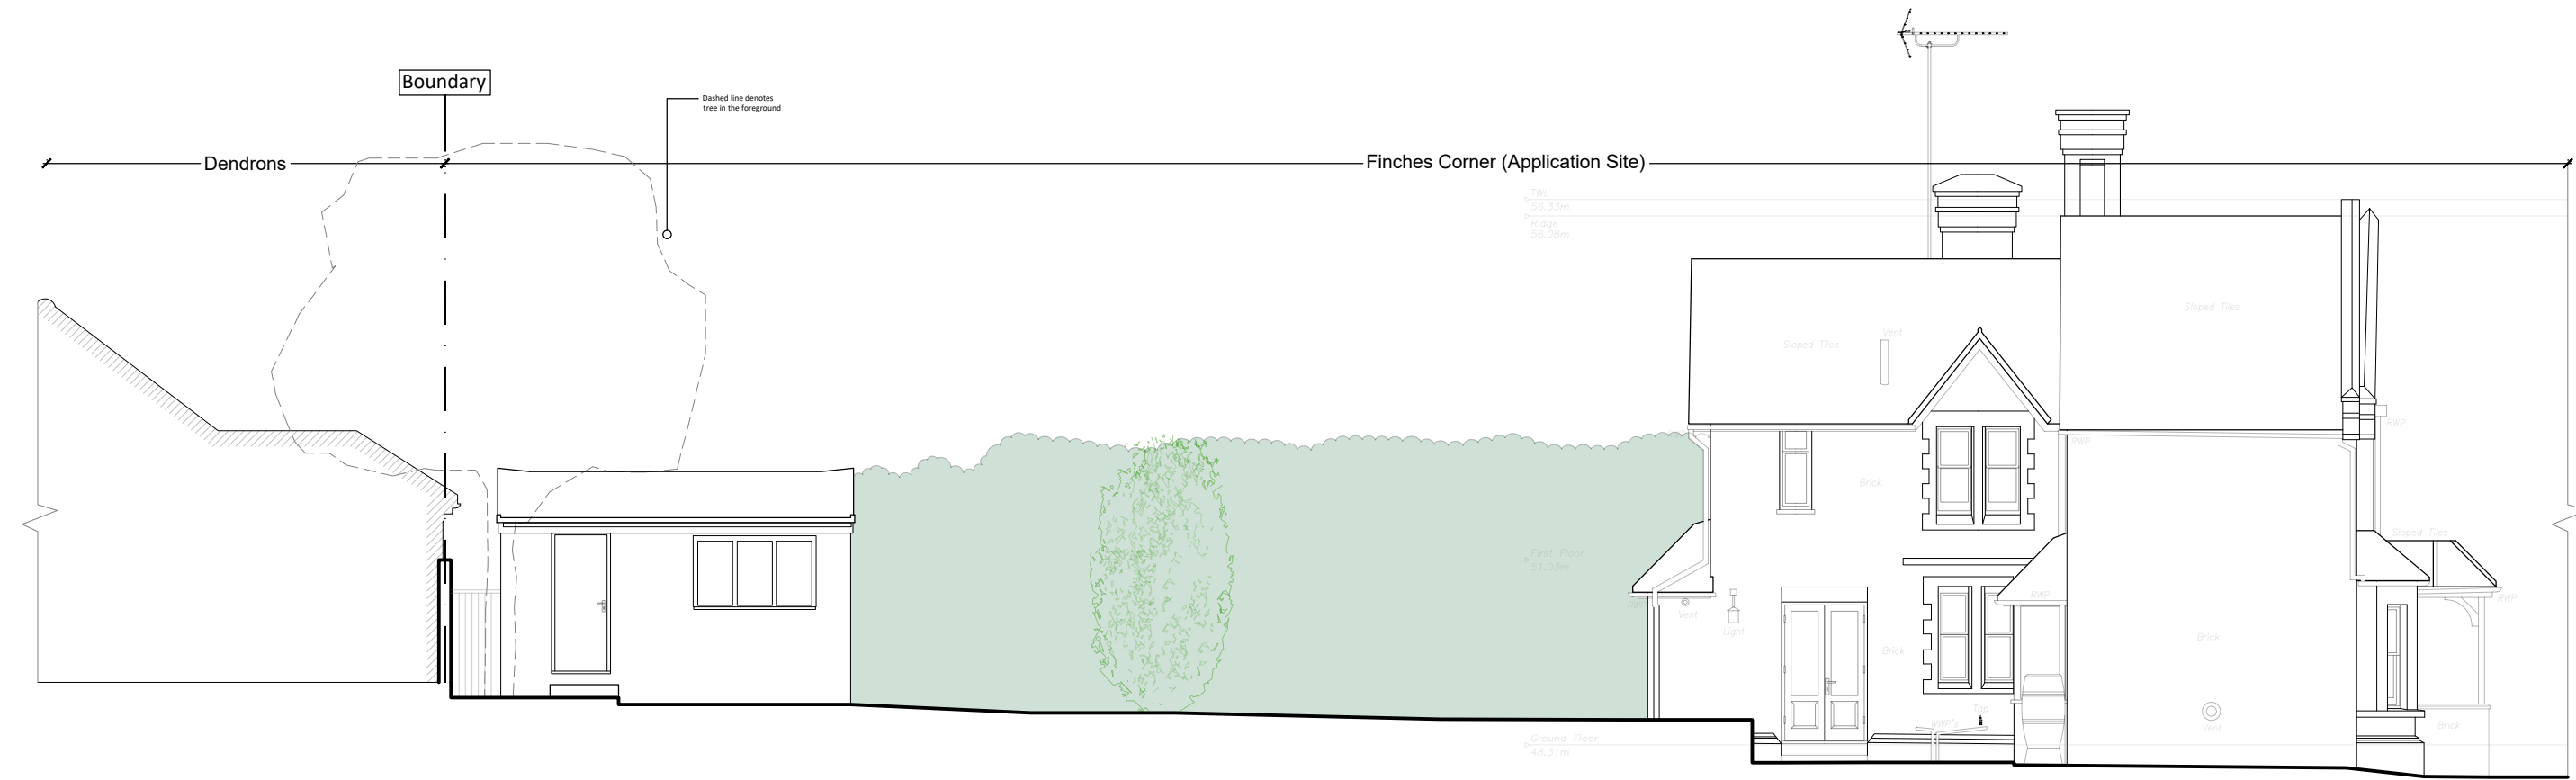


Existing South Elevation @1:100 (Elevation 1)

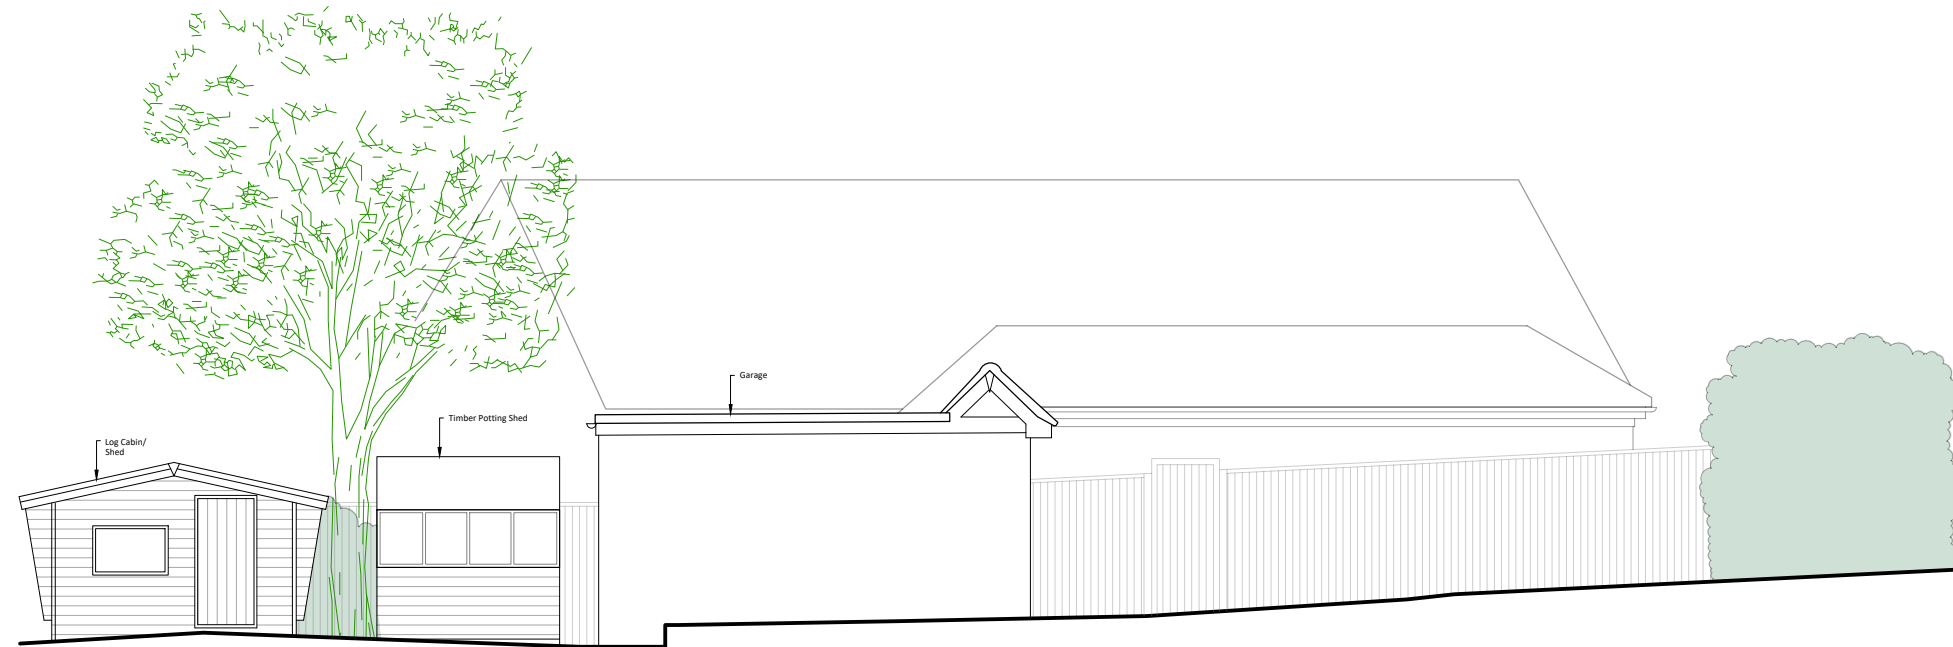


Existing South Elevation @1:100 (Elevation 2)



Existing North Elevation @1:100

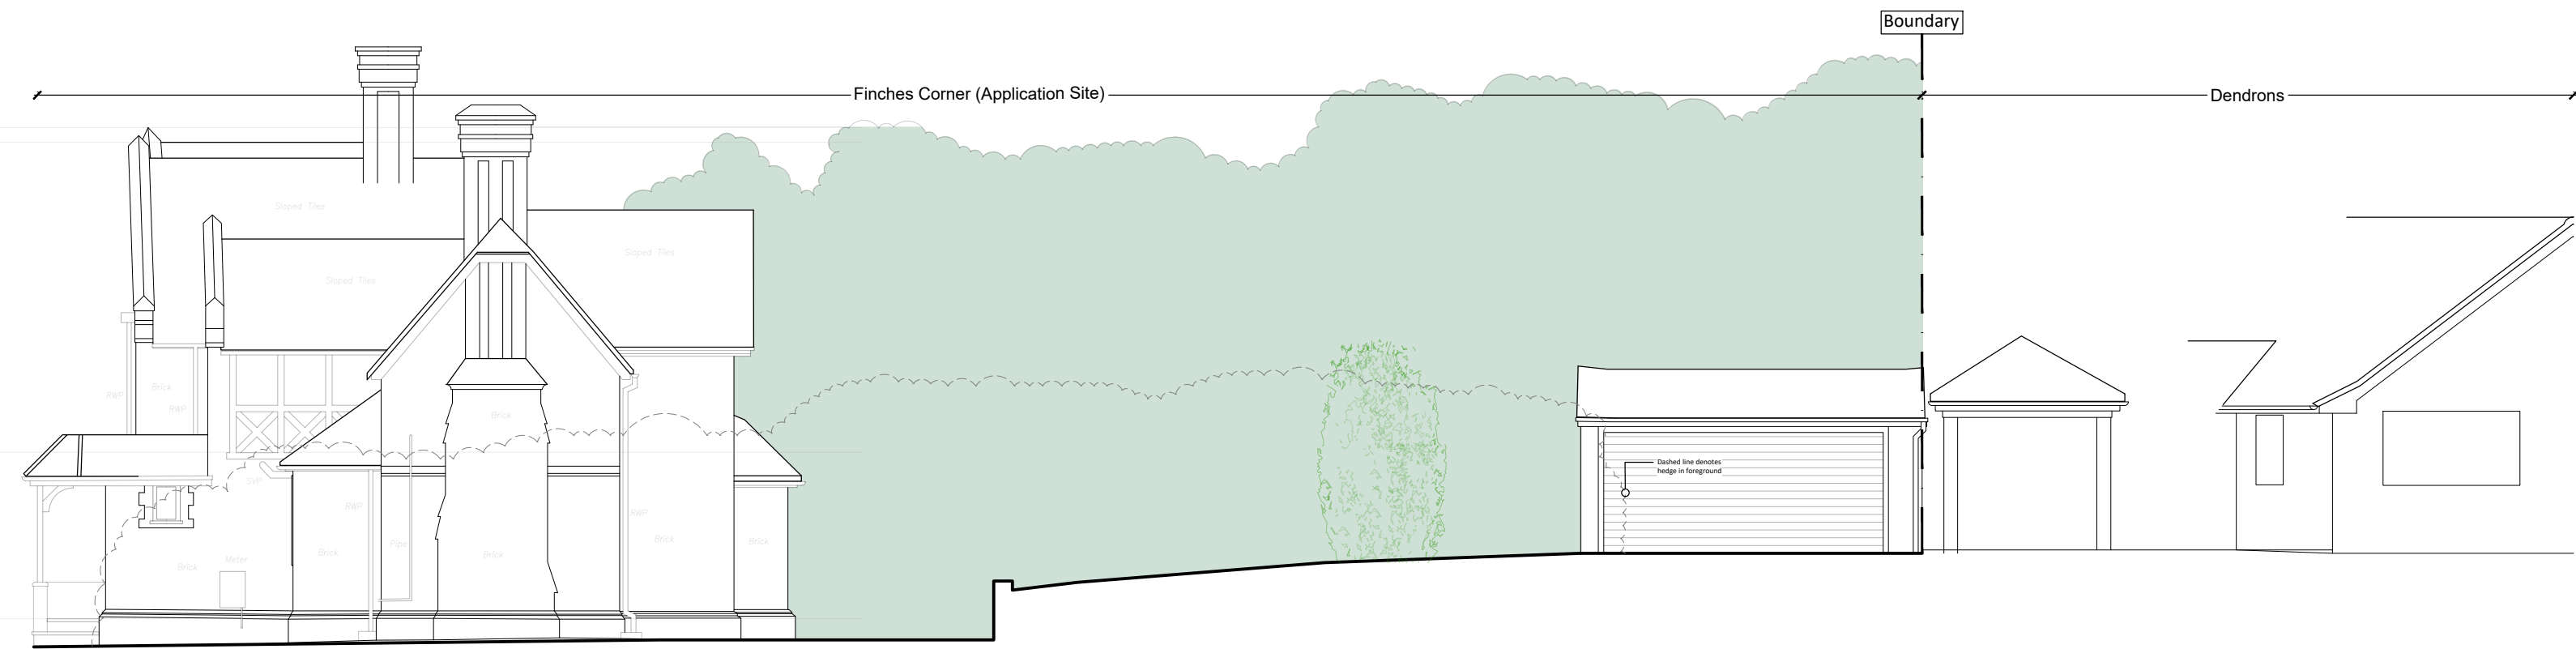


Existing East Elevation @1:100

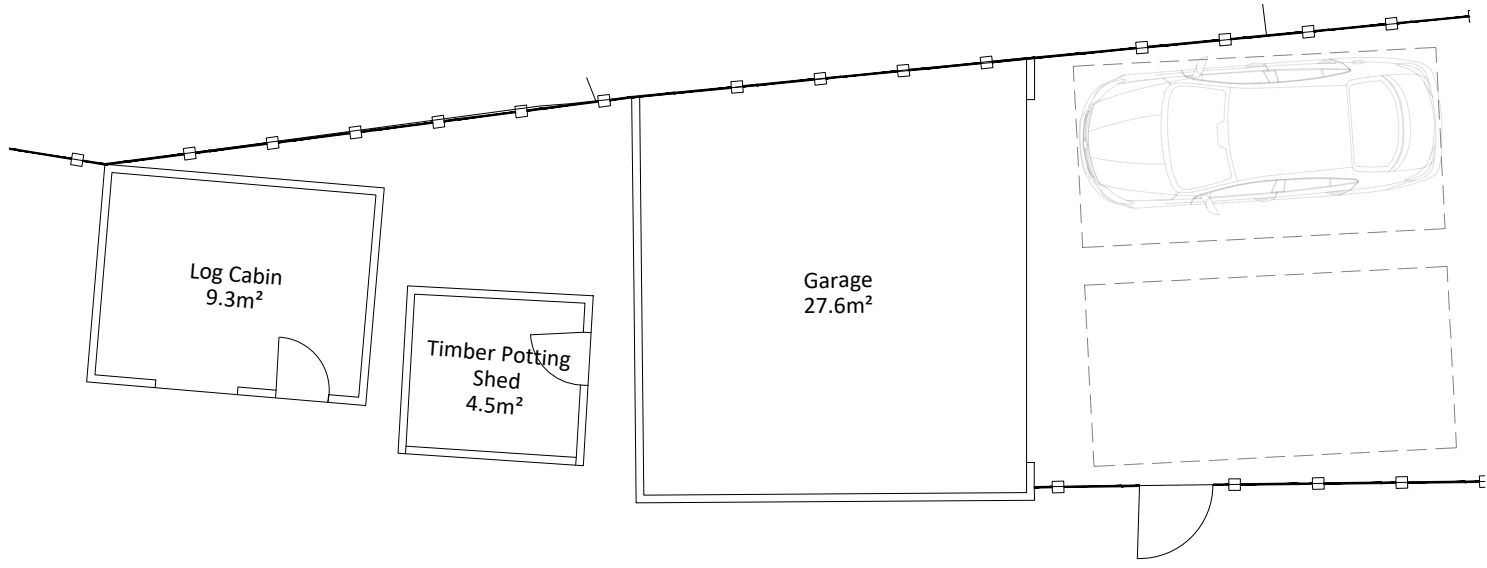

Existing Floor plans of Garage, Timber potting shed and log cabin @1:100

NOTES

- DO NOT SCALE OFF THIS DRAWING EXCEPT FOR PLANNING PURPOSES
- CHECK ALL DIMENSIONS ON SITE BEFORE ANY WORK IS COMMENCED
- ALL GOODS MATERIALS AND WORKMANSHIP MUST CONFORM WITH CURRENT BUILDING REGULATIONS, BRITISH STANDARDS AND CODES OF PRACTICE
- COPYRIGHT OF THIS DRAWING IS RETAINED BY THE ARCHITECT AND IT MUST NOT BE REPRODUCED WITHOUT WRITTEN CONSENT

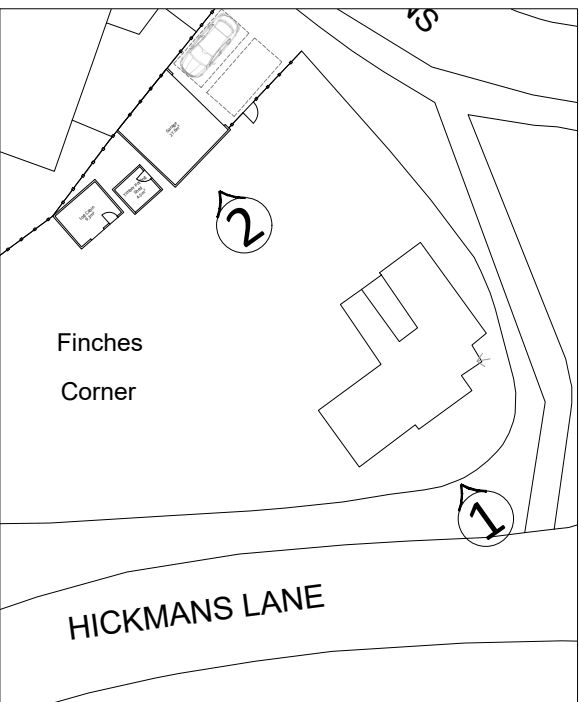

Site Plan - @ 1:500
(Elevation Key)

REV	DATE	BY	AMENDMENT
folkes architects L 01903 868628 info@folkesarchitects.co.uk The Old Forge & Church Street Storrington West Sussex RH20 4LA			
CLIENT Mr & Mrs Child			
JOB TITLE Finches Corner Hickmans Lane Haywards Heath, Lindfield West Sussex RH16 2NZ			
DRAWING TITLE Existing Elevations			
DRAWING STATUS PLANNING NOT FOR CONSTRUCTION USE UNLESS STATED AS 'CONSTRUCTION'			
DATE Oct '24	SCALE 1:100 @ A1	DRAWN BY HG CHECKED BY RF	
JOB NO. 24055	DRAWING NO. 1.02	REVISION	

Scale Bar @ 1:500



Scale Bar @ 1:100

