






- NOTES**
- DO NOT SCALE OFF THIS DRAWING EXCEPT FOR PLANNING PURPOSES
 - CHECK ALL DIMENSIONS ON SITE BEFORE ANY WORK IS COMMENCED
 - ALL GOODS MATERIALS AND WORKMANSHIP MUST CONFORM WITH CURRENT BUILDING REGULATIONS, BRITISH STANDARDS AND CODES OF PRACTICE
 - COPYRIGHT OF THIS DRAWING IS RETAINED BY THE ARCHITECT AND IT MUST NOT BE REPRODUCED WITHOUT WRITTEN CONSENT

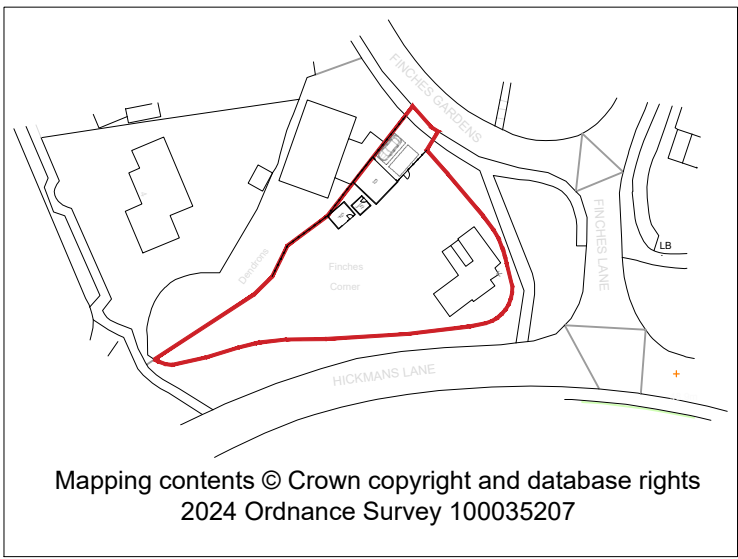

Location Plan @1:1250

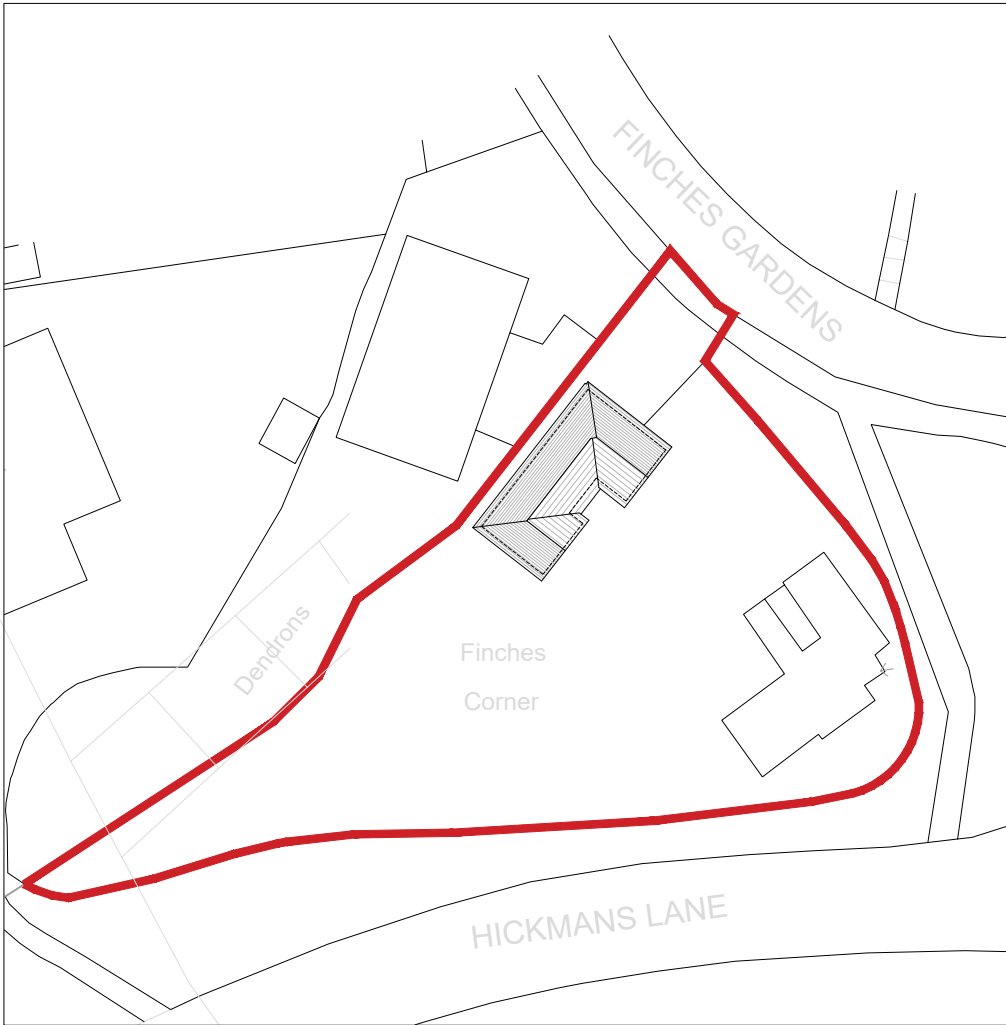


Block Plan @1:500

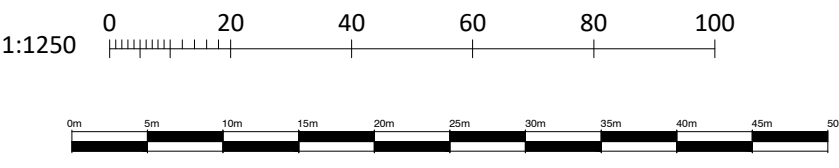

red dashed circles denote extent of Root Protection Areas as calculated in accordance with BS5837:2005 - trees in relation to construction

Dashed line denotes assumed boundary position
PARKING (Retained as existing)

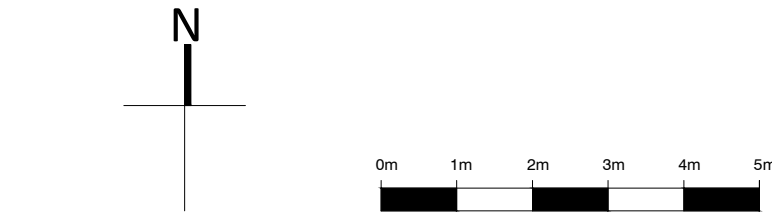

Existing Site Plan @1:100

REV	DATE	BY	AMENDMENT
folkes architects L: 01903 868628 info@folkesarchitects.co.uk The Old Forge & Church Street Storrington West Sussex RH20 4LA			
CLIENT Mr & Mrs Child			
JOB TITLE Finches Corner Hickmans Lane Haywards Heath, Lindfield West Sussex RH16 2NZ			
DRAWING TITLE Proposed Site Plan + Location & Block Plan			
DRAWING STATUS PLANNING NOT FOR CONSTRUCTION USE UNLESS STATED AS 'CONSTRUCTION'			
DATE Oct '24	SCALE 1:100 @ A1	DRAWN BY HG CHECKED BY RF	
JOB NO. 24055	DRAWING NO. 2.01	REVISION	