



NOTES

- DO NOT SCALE OFF THIS DRAWING EXCEPT FOR PLANNING PURPOSES
- CHECK ALL DIMENSIONS ON SITE BEFORE ANY WORK IS COMMENCED
- ALL GOODS MATERIALS AND WORKMANSHIP MUST CONFORM WITH CURRENT BUILDING REGULATIONS, BRITISH STANDARDS AND CODES OF PRACTICE
- COPYRIGHT OF THIS DRAWING IS RETAINED BY THE ARCHITECT AND IT MUST NOT BE REPRODUCED WITHOUT WRITTEN CONSENT

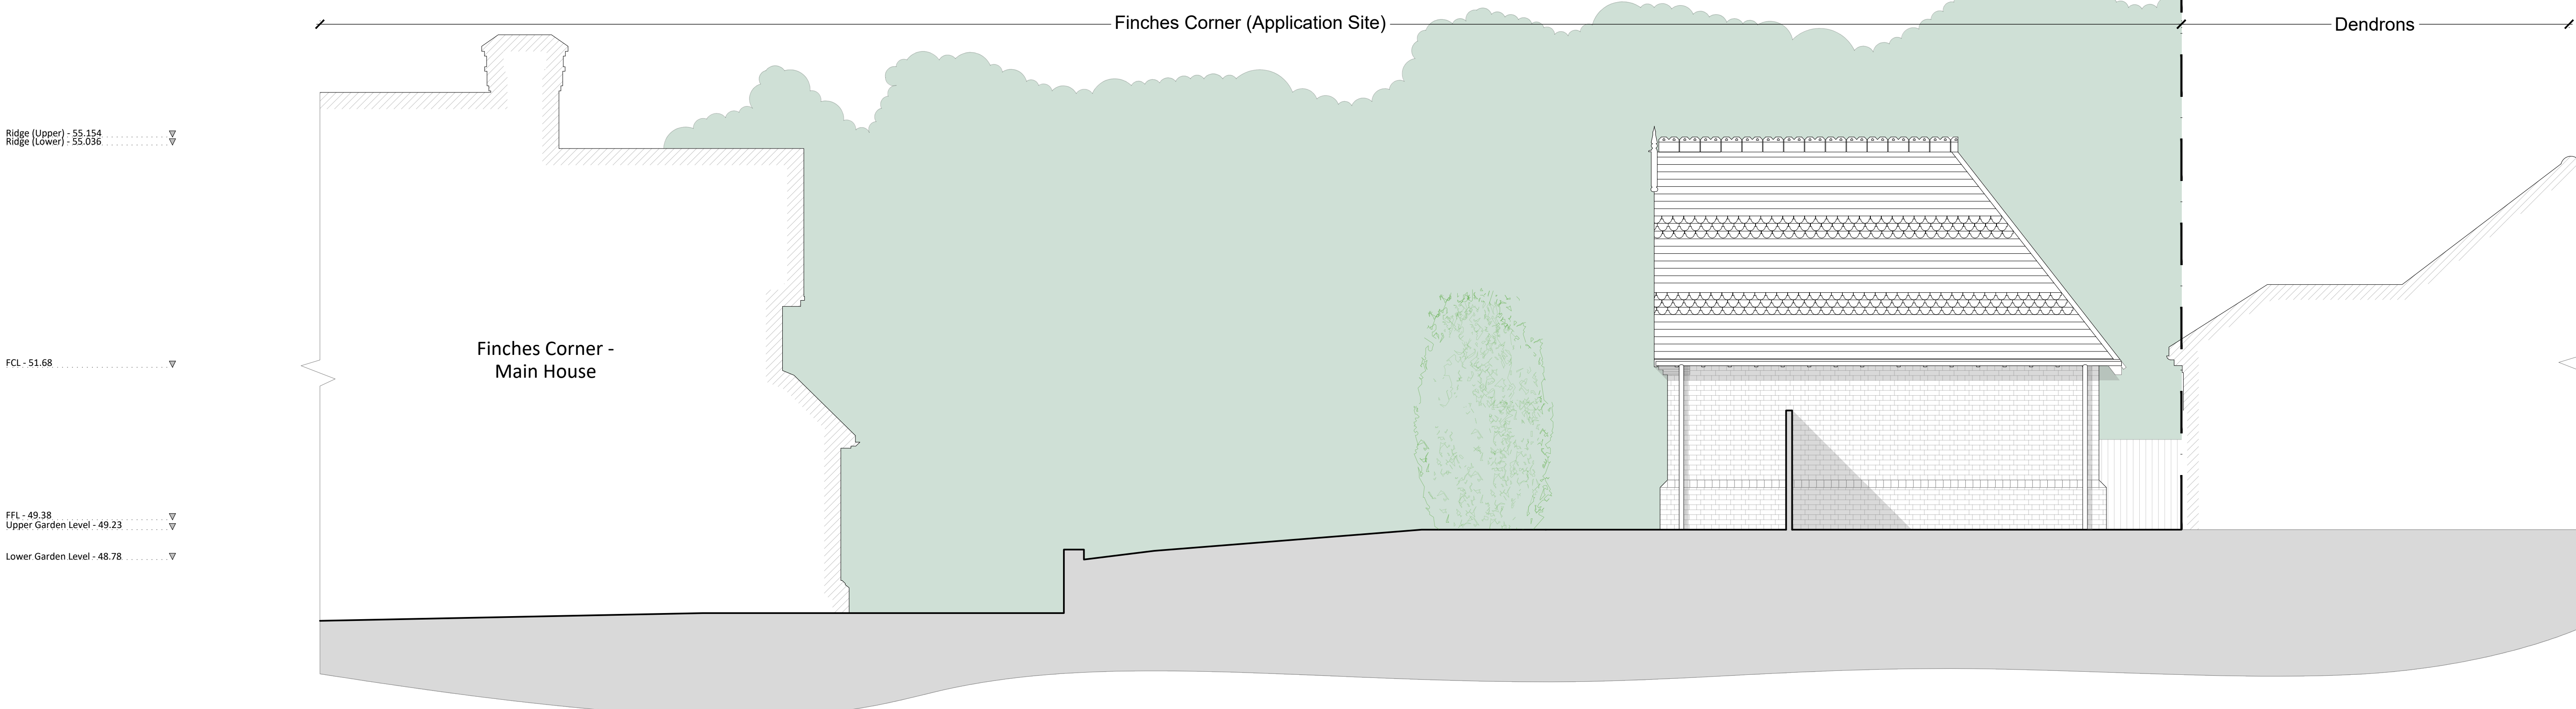

Proposed East Elevation @1:50

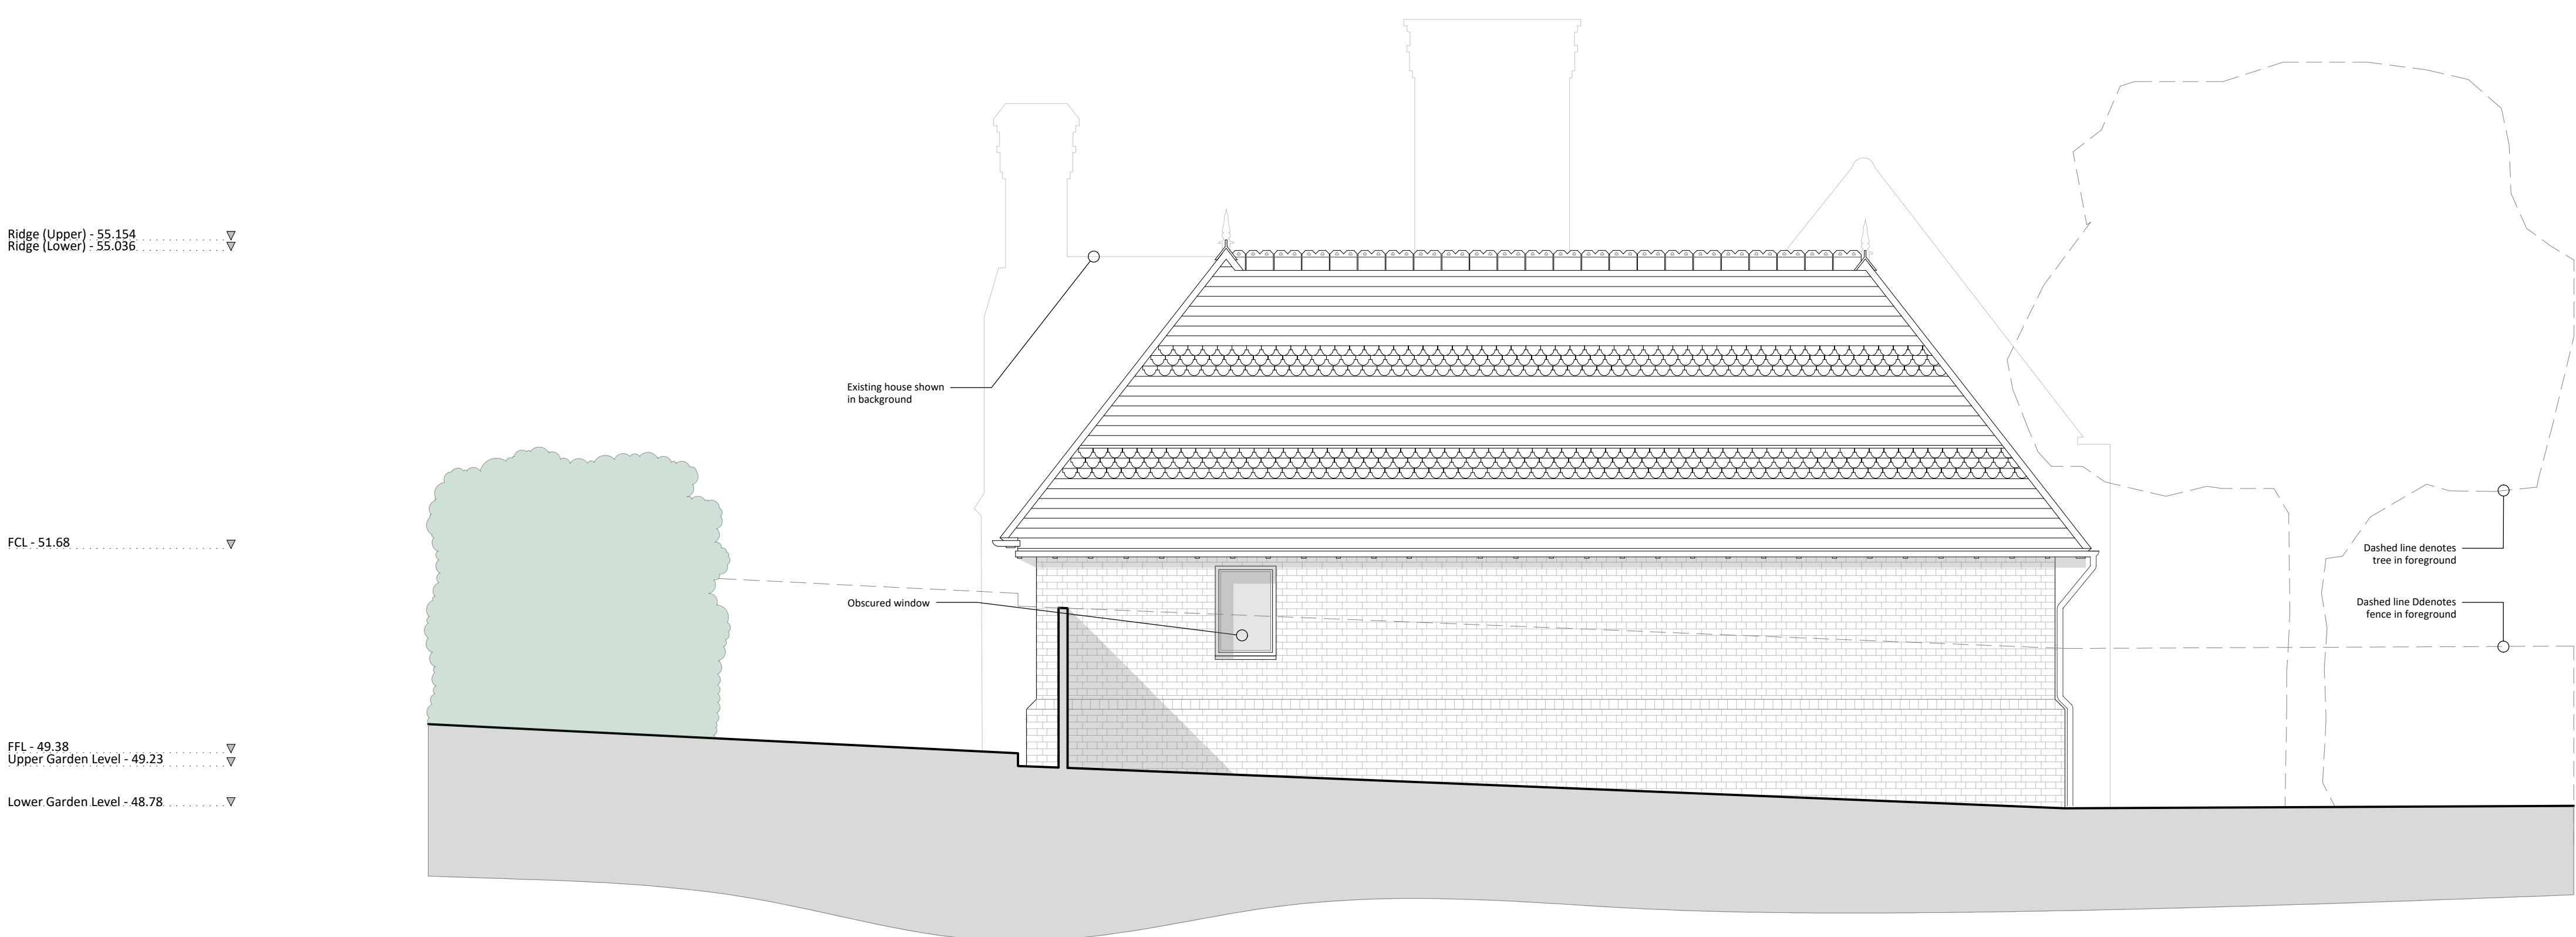

Proposed North Elevation @1:50

REV	DATE	BY	AMENDMENT
folkes architects The Old Forge & Church Street Storrington West Sussex RH20 4LA L 01903 868628 info@folkesarchitects.co.uk			
CLIENT			
Mr & Mrs Child			
JOB TITLE			
Finches Corner Hickmans Lane Haywards Heath, Lindfield West Sussex RH16 2NZ			
DRAWING TITLE			
Proposed East & North Elevations			
DRAWING STATUS			
PLANNING			
NOT FOR CONSTRUCTION USE UNLESS STATED AS 'CONSTRUCTION'			
DATE	SCALE	DRAWN BY	
Oct '24	1:50 @ A1	HG	
		CHECKED BY	
		RF	
JOB NO.	DRAWING NO.	REVISION	
24055	2.04		

