


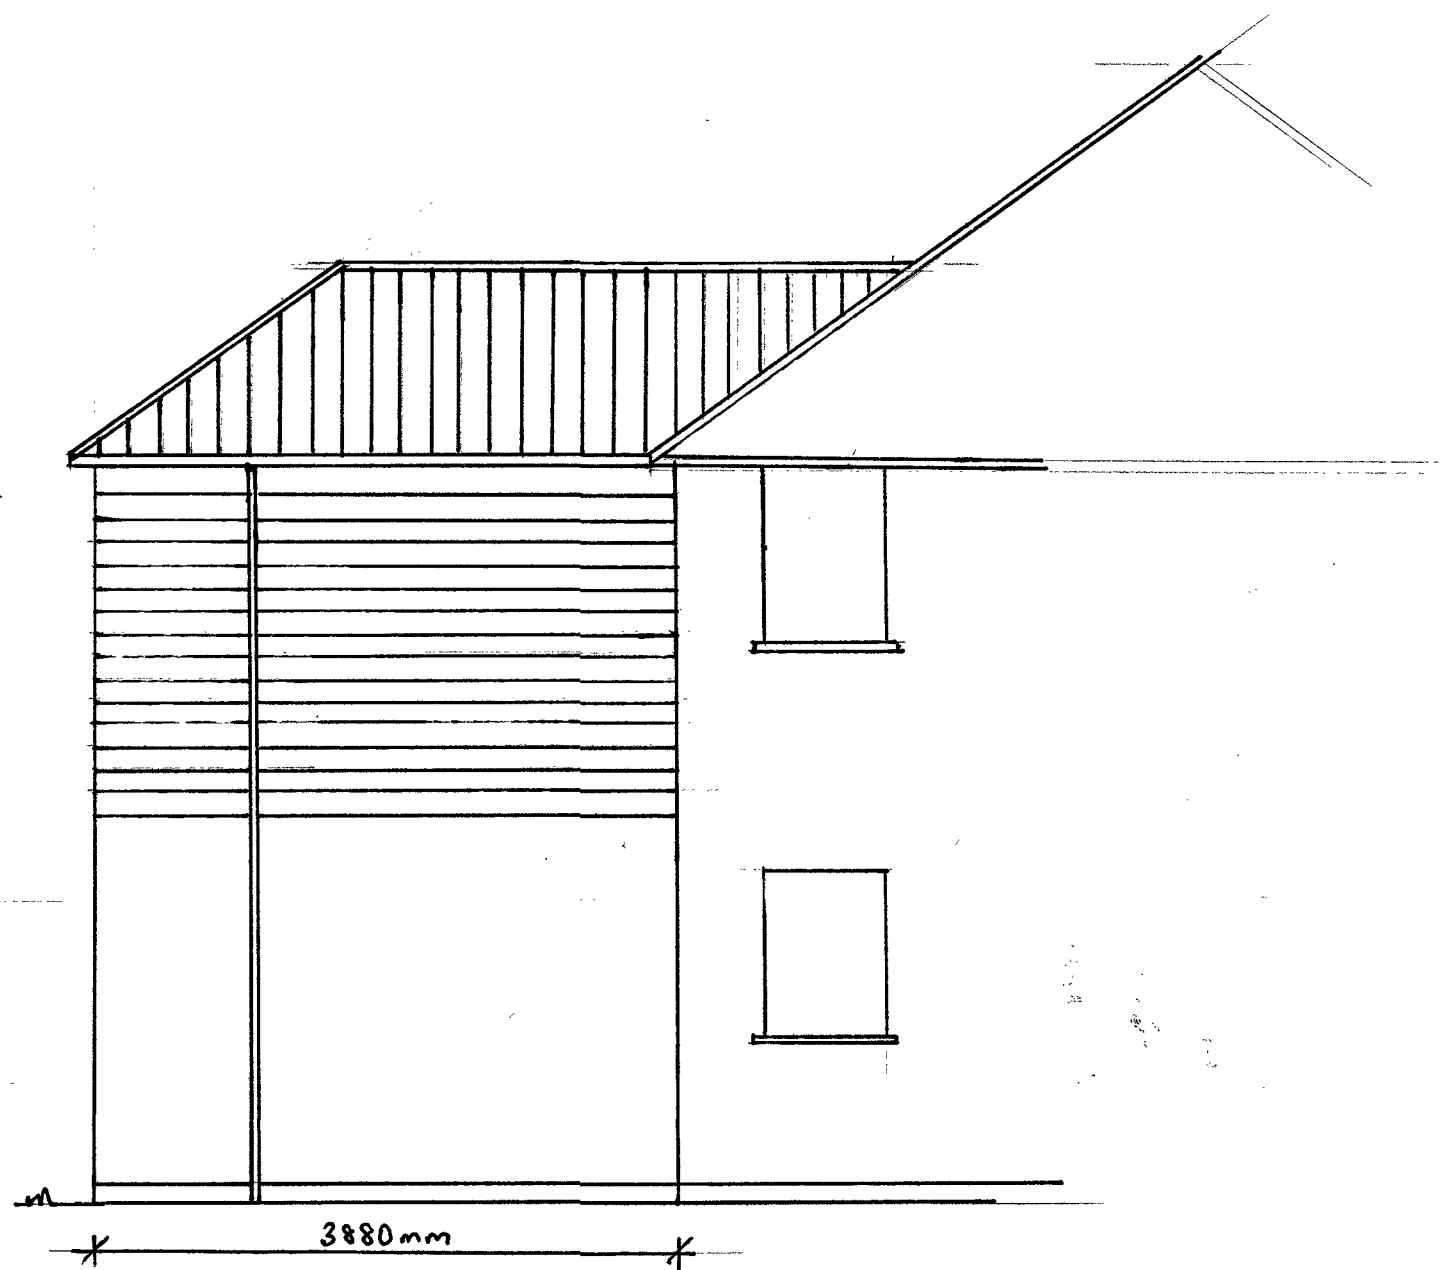

FLANK ELEVATION (VIEWED FROM S2)

SCALE 1:50

FIRST FLOOR
BEDROOM WINDOW
WITH ESCAPE LIGHT.

FORM NEW OPENING
FOR FRENCH DOORS
REPLACING TWO EXISTING
WINDOWS (FOLLOWING
EXISTING EXTREME JAMB
LINES)

REDLAND RENOWN
CONC. PANTILES (HEATHER)
TO MATCH EXISTING
ROOF/TILES.

CEDRAL C18
FIBRE CEMENT
EXTERIOR LAP
CLADDING, 8mm th.

K-REND EXTERNAL
SILICONE RENDER
COLOUR MATCHED
TO EXISTING
RENDER (GREY)

3200mm

REAR ELEVATION

SCALE 1:50



PROPOSED 1ST FLOOR REAR EXTENSION; 50 FRANKLYNN ROAD
HAYWARDS HEATH, RH16 4DH

DRAWING FR/2